Tony Kennon, Mayor
Jack Robertson, Council
Ginger Harrelson, Council
Pat Simpson, Council
Jeff Silvers, Council
Robert Stuart II, Council

Ford Handley, City Administrator
Renee Eberly, City Clerk
Jamie Logan, City Attorney

REGULAR CITY COUNCIL MEETING AGENDA

I. Call to Order

II. Invocation

III. Pledge of Allegiance

IV. Roll Call

V. Consideration of Agenda

VI. Consideration of Previous Minutes

1. Work Session 07/21/2026
2. Regular Council Meeting 07/21/2026
3. Committee of the Whole 07/21/2026

VII. Reports of Officers/Committees

VIII. Auditing of Accounts

1. Vendor Checks

IX. Presentation(s)

1. Final report and overview presentation of the Bear Point Drainage Basin Study & Stormwater Master Plan, prepared by Thompson Engineering.

X. Recognitions

XI. Unfinished Business

Miscellaneous

Resolutions

Ordinances

1. Ordinance amending Chapter 70 of the Code of Ordinances for the City of Orange Beach, Alabama, to add a new Article IX entitled, "Bicycles, Micromobility Devices, and Electric Motorcycles".

XII. New Business

Miscellaneous

1. Approval of a Special Events Retail Liquor License Application by Wharf Restaurant Group LLC for the "Gulf State Collectors" event to be held September 15, 2026, at the Orange Beach Event Center, 4671 Wharf Parkway West.

Resolutions

1. Resolution amending the Employees Pay Plan/Job Listing to simplify job titles within each grade.

2. Resolution authorizing the execution of a use agreement with the Coastal Alabama Business Chamber for the 53rd Annual National Shrimp Festival.

3. Resolution adopting a City of Orange Beach FY2027 Transportation Plan.

Public Hearings

1. Public hearing for an ordinance amending Ordinance No. 172, the Zoning Ordinance, Case No. 0703-PUD-26, Amenity District PUD at Wharf Landing (Margaritaville Resort).

Ordinances

1. First Reading - Ordinance amending Ordinance No. 172, the Zoning Ordinance, Case No. 0703-PUD-26, Amenity District PUD at Wharf Landing (Margaritaville Resort).

XIII. Public Comments

XIV. Adjourn

MINUTES OF
ORANGE BEACH CITY COUNCIL
WORK SESSION
JULY 21, 2026 – 11:00 A.M.
CITY HALL – SOUTH CONFERENCE ROOM

The Orange Beach City Council met on July 21, 2026, at 11:04 A.M. with Mayor Tony Kennon presiding.

The following members were present:

Councilmember Jeff Silvers
Councilmember Jack Robertson
Councilmember Ginger Harrelson
Councilmember Robert Stuart
Councilmember Pat Simpson
Mayor Tony Kennon

The following members were absent:

None

The following items were discussed:

1. Mayor Kennon apologized to City Council, and spoke about adjusting his leadership style to better suit the new City Council and their preferences.
2. Conceptual design of the new Civic Center.
3. Canal Road bypass project.
4. Special events permits.
5. Weather update by Nicole Woerner, City EMA Coordinator.
6. RESTORE Act projects.
7. Orange Beach Wastewater Treatment Plant expansion.
8. Residential sewer and trash rates.
9. Hurricane Sally FEMA claim closeout.
10. Food truck ordinance.
11. Police Department requests for software and drone.
12. Issues with recurring yard sales.
13. Issues with portalet placement and use in neighborhood common areas.
14. Concerns about AC Hotel PUD possibly having outdoor music.
15. Art Center staffing and proposed Festival of Arts contract.
16. Orange Beach Elementary School bus stop update.
17. City Administrator Ford Handley asked City Council to provide feedback on their expectations and preferences regarding the type and frequency of information provided through email and/or other communciations.

[Mayor Kennon left the meeting at 2:13 P.M.]

18. Resident beach parking pass replacement fee.

19. City IT needs.
20. Public Works Director.
21. Cohosting regulations and possible ordinance.

There being no further business, the meeting adjourned.

Time: 2:19 P.M.

APPROVED this 18th day of August, 2026.

_____
Renee Eberly
City Clerk

MINUTES OF
REGULAR COUNCIL MEETING
ORANGE BEACH CITY COUNCIL
JULY 21, 2026 – 5:00 P.M.
CITY HALL – COUNCIL CHAMBERS

I. CALL TO ORDER Mayor Kennon called the meeting to order at 4:59 P.M.

II. INVOCATION Pastor Matt Baker, Island Church

III. PLEDGE OF ALLEGIANCE

IV. ROLL CALL

Present: Councilmember Jeff Silvers
Councilmember Jack Robertson
Councilmember Ginger Harrelson
Councilmember Robert Stuart
Councilmember Pat Simpson
Mayor Tony Kennon

Absent: None

V. CONSIDERATION OF AGENDA

Motion made (Silvers/Stuart) to approve the agenda as written. Vote unanimous in favor. **Motion passed.**

VI. CONSIDERATION OF PREVIOUS MINUTES

Regular Council Meeting	06/16/2026
Committee of the Whole	06/16/2026
Special-Called Council Meeting	06/29/2026
Work Session	06/30/2026

The reading was waived and minutes were approved as written.

VII. REPORTS OF OFFICERS/COMMITTEES

1. City Administrator – Ford Handley	No report.
2. Chief, Police Department – Trent Johnson	No report.
3. Chief, Fire Department – Jeff Smith	No report.
4. City Clerk – Renee Eberly	No report.
5. Executive Director, Coastal Resources – Phillip West	No report.
6. Executive Director, Community Development – Adam Roberson	No report.
7. Executive Director, Human Resources – Michelle Bugos	No report.
8. Executive Director, Parks & Recreation – Nicole Ard	No report.
9. Executive Director, Public Works – Tim Tucker	No report.
10. Librarian, Public Library – Meagan Bing	No report.
11. Director, Municipal Court – Pam Davis	No report.
12. Mayor/Council	No report.

VIII. AUDITING OF ACCOUNTS

Motion made (Harrelson/Silvers) to certify that cash requirements with no related interests are within budget and appropriate for payment. Vote revealed: Silvers, aye; Robertson, aye; Harrelson, aye; Stuart, aye; Simpson, aye; Kennon, aye. **Motion passed. (6-0).**

Motion made (Harrelson/Simpson) to certify that cash requirements with related interests in Swift Supply are within budget and appropriate for payment. Vote revealed: Silvers, abstain; Robertson, aye; Harrelson, aye; Stuart, aye; Simpson, aye; Kennon, aye. **Motion passed. (5-0-1).**

IX. PRESENTATIONS

1. Presentation by Jason Kudulis, Executive Director of the Mobile Bay National Estuary Program. Mr. Kudulis introduced himself and gave Mayor and Council copies of the latest status report on Alabama's estuaries and coasts.

X. RECOGNITIONS

XI. UNFINISHED BUSINESS

Ordinances

1. Second Reading – Ordinance amending Chapter 70, Article II, Section 70-22 of the Code of Ordinances for the City of Orange Beach, Alabama, to reduce the speed limit on certain streets within the Lauder Place Subdivision. **Motion made (Stuart/Silvers) to adopt the ordinance.** Darrel Volesky spoke in opposition of lowering the speed limit. Mayor Kennon responded that there has been tremendous support with minimal opposition. Wade Fillmore, Lauder Place POA President, confirmed the unanimous vote by the Property Owners Association (POA) behind the initial request to lower the speed limit. Roll call vote revealed: Silvers, aye; Robertson, aye; Harrelson, aye; Stuart, aye; Simpson, aye; Kennon, aye. **Motion passed. (6-0).**

XII. NEW BUSINESS

Resolutions

1. Resolution authorizing execution of a mutual aid agreement with Lifeguard Ambulance Service, LLC, dba Medstar EMS. **Motion made (Simpson/Stuart) to adopt the resolution.** Vote unanimous in favor. **Motion passed.**
2. Resolution appropriating funds to CARE House, Inc., dba Baldwin County Child Advocacy Center, in the amount of $10,000 for FY2026. **Motion made (Harrelson/Stuart) to adopt the resolution.** Vote unanimous in favor. **Motion passed.**
3. Resolution authorizing the execution of a Memorandum of Understanding between the City of Orange Beach and the Baldwin County Sheriff's Office to assign municipal police officers to participate in the Baldwin County Drug Task Force. **Motion made (Stuart/Simpson) to adopt the resolution.** Vote unanimous in favor. **Motion passed.**
4. Resolution authorizing the purchase of Two Utility Vehicles for the Police Department through Sourcewell from Baldwin County Victory Polaris, LLC, in the amount of $44,853. **Motion made (Silvers/Robertson) to adopt the resolution.** Vote unanimous in favor. **Motion passed.**
5. Resolution approving a temporary permit for a portable building located at Orange Beach Marina, 27075 Marina Road. **Motion made (Silvers/Harrelson) to adopt the resolution.** Vote unanimous in favor. **Motion passed.**
6. Resolution authorizing a franchise for ONE LOVE SHUTTLE LLC to operate a taxi service within the city limits and police jurisdiction of the City of Orange Beach. **Motion made (Simpson/Silvers) to adopt the resolution.** Vote unanimous in favor. **Motion passed.**

7. Resolution authorizing a franchise for Granbury Executive Transport, LLC, to operate a taxi service within the city limits and police jurisdiction of the City of Orange Beach. **Motion made (Harrelson/Robertson) to adopt the resolution.** Vote unanimous in favor. **Motion passed.**

8. Resolution adopting a City Seal Style Guide for the City of Orange Beach, Alabama. **Motion made (Stuart/Simpson) to adopt the resolution.** Marc Anderson, Public Relations Manager, explained that this the first update since 2001. Vote unanimous in favor. **Motion passed.**

9. Resolution authorizing the City of Orange Beach to prosecute claims in multi-district litigation against certain fire apparatus manufacturers and related entities and industry trade associations. **Motion made (Simpson/Robertson) to adopt the resolution.** Vote unanimous in favor. **Motion passed.**

10. Resolution authorizing the execution of a performance contract with Brandy Reeves for tennis instruction services. **Motion made (Silvers/Robertson) to adopt the resolution.** Vote unanimous in favor. **Motion passed.**

11. Resolution awarding the bid for Sea Turtle Facility Life Support Systems and Equipment for the Coastal Resources Department to Integrated Aqua Systems, Inc., in the amount of $84,297.04. **Motion made (Stuart/Simpson) to adopt the resolution.** Nicole Woerner, Grants Manager, reminded the Mayor and Council that this project is fully grant funded. Vote unanimous in favor. **Motion passed.**

Public Hearings

1. Public hearing for an ordinance amending Ordinance No. 172, the Zoning Ordinance, Case No. 0704-PUDA-26, AC Hotel by Marriott Orange Beach PUD Modification - Parking Layout Amendment.

   Griffin Powell, City Planner, presented the request for a major modification to the AC Hotel by Marriott Orange Beach Planned Unit Development (PUD) Master Plan to (1) provide all parking onsite (160 total spaces); (2) eliminate the previously approved off-site parking area; (3) relocate a portion of the lodging rooms to the rooftop level; and (4) add public access to the previously approved rooftop lounge. There are no changes to the 100-key hotel program and the overall building height. The property is located at 23370 Perdido Beach Boulevard. The Planning Commission approved its motion for favorable recommendation (8-0).

   Councilmember Stuart confirmed that the height of the barrier has not changed.

   Councilmember Robertson asked if the rooftop lounge is only for guests. It was clarified that the rooftop lounge is open to the public and that 35 parking spaces are dedicated to lounge parking only.

   Zach Hoyt, A&R Group (developer), stated that there will be no live music. He reassured Council that it is not in the interest of the hotel to have noise that disturbs guests in the eight rooms that are directly adjacent to the lounge area.

   Mayor Kennon explained the history of the property, previously a church, that has since become an eyesore.

   Ben Boles, owner of Beach Music Rental Houses, stated that he is concerned about noise affecting his rental properties next door. Mr. Hoyt further stated that the majority of the lounge is indoors.

   There being no further comments, the public hearing adjourned.

Ordinances

1. First Reading – Ordinance amending Ordinance No. 172, the Zoning Ordinance, Case No. 0704-PUDA-26, AC Hotel by Marriott Orange Beach PUD Modification - Parking Layout Amendment. **Motion made (Silvers/Harrelson) for unanimous consent to suspend the rules**

to allow for immediate consideration of this ordinance. Roll call vote revealed: Silvers, aye; Robertson, aye; Harrelson, aye; Stuart, aye; Simpson, aye; Kennon, aye. **Motion passed. (6-0). Motion made (Silvers/Simpson) to adopt the ordinance.** Roll call vote revealed: Silvers, aye; Robertson, aye; Harrelson, aye; Stuart, aye; Simpson, aye; Kennon, aye. **Motion passed. (6-0).**

2. First Reading – Ordinance amending Chapter 50, Article XIII of the Code of Ordinances of the City of Orange Beach, Alabama, entitled "Recreational Vehicle Rentals". No action taken. Ordinance will move forward to a second reading.

3. First Reading – Ordinance amending Chapter 70 of the Code of Ordinances for the City of Orange Beach, Alabama, to add a new Article IX entitled, "Bicycles, Micromobility Devices, and Electric Motorcycles". No action taken. Ordinance will move forward to a second reading.

XIII. PUBLIC COMMENTS

None

XIV. ADJOURN

There being no further business to come before the council, motion made (Harrelson/ Simpson) to adjourn. Vote unanimous in favor.

Time: 5:42 P.M.

APPROVED this the 18th day of August, 2026.

_____
Renee Eberly
City Clerk

MINUTES OF
COMMITTEE OF THE WHOLE MEETING
ORANGE BEACH CITY COUNCIL
JULY 21, 2026 – 5:42 P.M.
CITY HALL – COUNCIL CHAMBERS

The Orange Beach City Council met to review potential items for the August 4, 2026, agenda.

The following members were present:

Councilmember Jeff Silvers
Councilmember Jack Robertson
Councilmember Ginger Harrelson
Councilmember Robert Stuart
Councilmember Pat Simpson
Mayor Tony Kennon

The following members were absent:

None

The following items were discussed:

1. Resolution accepting a negotiated price for Exotic Invasive Plant Species Removal, Native Landscaping, Monitoring and Education for the Coastal Resources Department.
2. Resolution awarding the bid for a Work Skiff for the Coastal Resources Department.
3. Resolution authorizing the execution of a cooperative agreement with the Alabama Department of Environmental Management (ADEM) for the city to provide permitting, regulating, monitoring, and inspection services.
4. Resolution awarding Segeant Joey Brown his duty weapons and badge as part of his retirement benefits.
5. Resolution authorizing the execution of a software service agreement with Motorola Solutions, Inc., for a FLEX subscription suite for the Police Department.
6. Resolution authorizing the execution of a services agreement with Whelen Engineering Company, Inc., for patrol vehicle software for the Police Department.
7. Resolution authorizing the execution of a professional services agreement with Adams Stewart Architect, LLC, for architectural services.
8. Resolution authorizing the execution of a task order with Adams Stewart Architect, LLC, to provide architectural design and engineering services for a Hurricane Safe Room for First Responders in an amount not to exceed $306,000.
9. Resolution reappointing Bill Brett to the Gulf Shores and Orange Beach Tourism Board of Directors.
10. Resolution authorizing the execution of a participation agreement with the Municipal Workers Compensation Fund, Inc.
11. Resolution accepting the donation of Police Canine "Nox" from the Orange Beach Police K-9 Foundation.

12. Set a public hearing date for an ordinance amending Ordinance No. 172, the Zoning Ordinance, Case No. 0703-PUD-26, Amenity District PUD at Wharf Landing (Margaritaville Resort). Public hearing scheduled for August 18, 2026.
13. Reminder: Public hearing and first reading for an ordinance amending Ordinance No. 172, the Zoning Ordinance, Case No. 0305-PUDA-26, Columbia Southern University PUD Modification, New Freestanding Sign on August 4, 2026.
14. Ordinance amending Chapter 42, Article III, Division 4, Section 42-186 of the Code of Ordinances for the City of Orange Beach, Alabama, entitled "Flood Damage Prevention" to delete a subsection.

Public Comments:

None

There being no further business, the meeting adjourned.

Time: 5:46 P.M.

APPROVED this 18th day of August, 2026.

_____
Renee Eberly
City Clerk

SPECIAL INFORMATION	VENDOR NUMBER	VENDOR NAME	INVOICE NUMBER	INVOICE DATE	INVOICE DESCRIPTION	ACCOUNT NUMBER	ACCOUNT DESCRIPTION	LINE ITEM DESCRIPTION	LINE ITEM VALUE
CHECK DATE; CHECK STATUS; CHECK CLEARED DATE									
08/19/2026; Outstanding; null									
#296 WINDSHIELD	7765	A PRECISION AUTO GLASS, INC	D062962	07/21/2026		100-53767-210-0000 00	REPAIR/MAINT VEHICLES		$ 416.00
CHECK TOTAL									**$ 416.00**
08/19/2026; Outstanding; null									
LOBBYIST	8013	ADAMS AND REESE, LLP	1426860	07/13/2026		100-53250-101-0000 00	PROFESSIONAL FEES		$ 9,750.00
CHECK TOTAL									**$ 9,750.00**
08/19/2026; Outstanding; null									
#198 MARINE BATTERIES	7498	ADVANCE AUTO PARTS	1922A	07/09/2026		100-53767-213-00000 0	REPAIR/MAINT VEHICLES		$ 913.32
#217 BATTERIES	7498	ADVANCE AUTO PARTS	2787	07/14/2026		100-53767-210-0000 00	REPAIR/MAINT VEHICLES		$ 347.78
#24-210 ROTOR/ PADS	7498	ADVANCE AUTO PARTS	2873	07/15/2026		100-53767-210-0000 00	REPAIR/MAINT VEHICLES		$ 625.43
#249 BATTERY	7498	ADVANCE AUTO PARTS	7928A	07/08/2026		100-53767-210-0000 00	REPAIR/MAINT VEHICLES		$ 173.89
#281 BATTERIES	7498	ADVANCE AUTO PARTS	8173	07/14/2026		100-53767-210-0000 00	REPAIR/MAINT VEHICLES		$ 347.78
#23-203 ROTOR/ PADS	7498	ADVANCE AUTO PARTS	8204A	07/15/2026		100-53767-210-0000 00	REPAIR/MAINT VEHICLES		$ 212.94
STK DSL TRK AIR FLTRS	7498	ADVANCE AUTO PARTS	2188	07/15/2026		100-53767-250-0000 00	REPAIR/MAINT VEHICLES		$ 358.12
UNIT 467/ SENSORS	7498	ADVANCE AUTO PARTS	8431	07/20/2026		100-53767-250-0000 00	REPAIR/MAINT VEHICLES		$ 80.60
UNIT 467/ BATTERIES	7498	ADVANCE AUTO PARTS	2344	07/20/2026		100-53767-250-0000 00	REPAIR/MAINT VEHICLES		$ 347.78
STK DEF FLD	7498	ADVANCE AUTO PARTS	2159	07/15/2026		100-53767-250-0000 00	REPAIR/MAINT VEHICLES		$ 284.80
#375 TPMS SENSORS	7498	ADVANCE AUTO PARTS	8430	07/20/2026		100-53767-142-00000 0	REPAIR/MAINT VEHICLES		$ 80.60
#550 BATTERY	7498	ADVANCE AUTO PARTS	2582	07/23/2026		100-53764-300-0000 00	REPAIR/MAINT EQUIPMENT		$ 173.89
STK DEF FLD	7498	ADVANCE AUTO PARTS	2583	07/23/2026		500-53003-600-0000 00	GAS/OIL		$ 42.72
STK BRK CLNR/ WPR FLD/ BARS LEAKS	7498	ADVANCE AUTO PARTS	8542A	07/23/2026		100-53007-310-0000 00	SUPPLIES/ OPERATING		$ 123.33
#23-207 ROTORS/ PADS	7498	ADVANCE AUTO PARTS	8730	07/29/2026		100-53767-210-0000 00	REPAIR/MAINT VEHICLES		$ 625.43
CHECK TOTAL									**$ 4,738.41**
08/19/2026; Outstanding; null									
UNIT 459/ BTTRY	7498	ADVANCE AUTO PARTS	468543	07/23/2026		100-53767-250-0000 00	REPAIR/MAINT VEHICLES		$ 173.89
STK DEF FLD	7498	ADVANCE AUTO PARTS	2849	07/30/2026		500-53003-600-0000 00	GAS/OIL		$ 113.92
STK BRK CLNR/ WPR FLD	7498	ADVANCE AUTO PARTS	2850	07/30/2026		100-53007-310-0000 00	SUPPLIES/ OPERATING		$ 158.76
#7738 BATTERY	7498	ADVANCE AUTO PARTS	8795	07/30/2026		100-53764-310-0000 00	REPAIR/MAINT EQUIPMENT		$ 44.43
CHECK TOTAL									**$ 491.00**
08/19/2026; Outstanding; null									
TOPDRESSING	7001	AGROMAX, LLC	25102	07/28/2026		100-53765-410-0000 00	REPAIR/MAINT GROUNDS		$ 2,078.10

***Voided checks present and it may affect total amount calculations*

Aug 13, 2026 2:41 PM, APLISTCHECKINVOICE, 1per, 0, 0, 0

SPECIAL INFORMATION	VENDOR NUMBER	VENDOR NAME	INVOICE NUMBER	INVOICE DATE	INVOICE DESCRIPTION	ACCOUNT NUMBER	ACCOUNT DESCRIPTION	LINE ITEM DESCRIPTION	LINE ITEM VALUE
CHECK DATE; CHECK STATUS; CHECK CLEARED DATE									
TOPDRESSING	7001	AGROMAX, LLC	25103	07/29/2026		100-53765-410-0000 00	REPAIR/MAINT GROUNDS		$ 1,366.80
CHECK TOTAL									**$ 3,444.90**
08/19/2026; Outstanding; null									
CYLINDER RENT	718	AIRGAS, INC	5526474750	07/31/2026		100-53251-250-0000 00	RENTAL EXPENSE		$ 908.63
CYLINDER RENT	718	AIRGAS, INC	5526474750	07/31/2026		100-53767-210-0000 00	REPAIR/MAINT VEHICLES		$ 908.62
CYLINDER RENT	718	AIRGAS, INC	5526474750	07/31/2026		100-53007-300-0000 00	SUPPLIES/ OPERATING		$ 908.63
OXYG RENTAL/ JULY 2026	718	AIRGAS, INC	5526457623	07/31/2026		100-53251-250-0000 00	RENTAL EXPENSE		$ 1,593.39
CHECK TOTAL									**$ 4,319.27**
08/19/2026; Outstanding; null									
JULY 2026	132	AL CRIME VICTIMS COMPENSATION	260804	08/04/2026		100-22002-000-0000 00	DUE COST FOR OTH AGENCIES		$ 698.00
CHECK TOTAL									**$ 698.00**
08/19/2026; Outstanding; null									
GARN ID 3838872	130	AL DEPT OF REV/COLL SERV DIV	080726-JENKINS	08/07/2026		100-21007-000-0000 00	GARNISHMENT/ SAVINGS		$ 87.75
CHECK TOTAL									**$ 87.75**
08/19/2026; Outstanding; null									
JULY 2026	6550	AL INTERLOCK INDIGENT FUND	260804	08/04/2026		100-22002-000-0000 00	DUE COST FOR OTH AGENCIES		$ 34.00
CHECK TOTAL									**$ 34.00**
08/19/2026; Outstanding; null									
JULY 2026	144	AL PEACE OFFICERS' ANNUITY &	260804	08/04/2026		100-22002-000-0000 00	DUE COST FOR OTH AGENCIES		$ 848.00
CHECK TOTAL									**$ 848.00**
08/19/2026; Outstanding; null									
MONTHLY MEMBERSHIP	3115	ALABAMA 811	0726087	07/31/2026		400-53250-500-0000 00	PROFESSIONAL FEES	MONTHLY MEMBERSHIP	$ 890.19
CHECK TOTAL									**$ 890.19**
08/19/2026; Outstanding; null									
2ND QUARTER 2026 ACCT ACCSS USER FEE	128	ALABAMA LAW ENFORCEMENT AGENCY	ALEA2600197 7	07/05/2026		100-53000-214-0000 00	COMMUNICATIONS	AL LAW ENFORCMENT AGENCY RADIO ACCESS	$ 6,985.00
CHECK TOTAL									**$ 6,985.00**
08/19/2026; Outstanding; null									
JUNE 2026 MED WASTE PICKUP	8262	ALLIED MEDICAL WASTE	392737A	06/30/2026		100-53250-250-0000 00	PROFESSIONAL FEES		$ 414.50
JULY 2026 MED WASTE PICKUP	8262	ALLIED MEDICAL WASTE	395219A	07/31/2026		100-53250-250-0000 00	PROFESSIONAL FEES		$ 341.74
CHECK TOTAL									**$ 756.24**
08/19/2026; Outstanding; null									
ADULT LEARNING LAB WKSHOP 08.04.26	100126	ALN CONSULTING	1051	07/24/2026		100-53007-400-0000 00	SUPPLIES/ OPERATING		$ 250.00
CHECK TOTAL									**$ 250.00**

SPECIAL INFORMATION	VENDOR NUMBER	VENDOR NAME	INVOICE NUMBER	INVOICE DATE	INVOICE DESCRIPTION	ACCOUNT NUMBER	ACCOUNT DESCRIPTION	LINE ITEM DESCRIPTION	LINE ITEM VALUE
CHECK DATE; CHECK STATUS; CHECK CLEARED DATE									
08/19/2026; Outstanding; null									
SMITH - JAILER	6708	ALTAPOINTE HEALTH SYSTEMS INC	07092026	07/09/2026		100-53250-215-0000 00	PROFESSIONAL FEES		$ 250.00
STRONACH - PATROL	6708	ALTAPOINTE HEALTH SYSTEMS INC	07102026	07/10/2026		100-53250-210-0000 00	PROFESSIONAL FEES		$ 250.00
CHECK TOTAL									**$ 500.00**
08/19/2026; Outstanding; null									
DRAIN CMRA/ DRAIN CLN MCHN/ #269 HD LTS	7828	AMAZON CAPITAL SERVICES, INC	1JL1-CVGN-9DX6	06/22/2026		500-53764-600-0000 00	REPAIR/MAINT EQUIPMENT		$ 116.23
DRAIN CMRA/ DRAIN CLN MCHN/ #269 HD LTS	7828	AMAZON CAPITAL SERVICES, INC	1JL1-CVGN-9DX6	06/22/2026		100-53007-300-0000 00	SUPPLIES/ OPERATING		$ 199.73
DRAIN CMRA/ DRAIN CLN MCHN/ #269 HD LTS	7828	AMAZON CAPITAL SERVICES, INC	1JL1-CVGN-9DX6	06/22/2026		100-53002-300-0000 00	EQUIPMENT/SMALL		$ 1,332.90
DRAIN CMRA/ DRAIN CLN MCHN/ #269 HD LTS	7828	AMAZON CAPITAL SERVICES, INC	1JL1-CVGN-9DX6	06/22/2026		500-53007-600-0000 00	SUPPLIES/ OPERATING		$ 78.90
DRAIN CMRA/ DRAIN CLN MCHN/ #269 HD LTS	7828	AMAZON CAPITAL SERVICES, INC	1JL1-CVGN-9DX6	06/22/2026		100-53767-300-0000 00	REPAIR/MAINT VEHICLES		$ 170.58
DRAIN CMRA/ DRAIN CLN MCHN/ #269 HD LTS	7828	AMAZON CAPITAL SERVICES, INC	1JL1-CVGN-9DX6	06/22/2026		100-53767-216-00000 0	REPAIR/MAINT VEHICLES		$ 129.99
DRAIN CMRA/ DRAIN CLN MCHN/ #269 HD LTS	7828	AMAZON CAPITAL SERVICES, INC	1JL1-CVGN-9DX6	06/22/2026		100-53767-210-0000 00	REPAIR/MAINT VEHICLES		$ 457.46
DRAIN CMRA/ DRAIN CLN MCHN/ #269 HD LTS	7828	AMAZON CAPITAL SERVICES, INC	1JL1-CVGN-9DX6	06/22/2026		100-53767-250-0000 00	REPAIR/MAINT VEHICLES		$ 148.84
DRAIN CMRA/ DRAIN CLN MCHN/ #269 HD LTS	7828	AMAZON CAPITAL SERVICES, INC	1JL1-CVGN-9DX6	06/22/2026		100-53002-100-0000 00	EQUIPMENT/SMALL		$ 161.40
CRDT-KETTLLEBELL	7828	AMAZON CAPITAL SERVICES, INC	19MC-L6WF-PYGW	07/24/2026		100-53002-414-0000 00	EQUIPMENT/SMALL		$ (98.00)
CEILING TILES/ GLOVES	7828	AMAZON CAPITAL SERVICES, INC	1T3Y-W6TL-FY76	07/27/2026		100-53766-414-0000 00	REPAIR/MAINT PLANT/ BLDG		$ 70.00
CEILING TILES/ GLOVES	7828	AMAZON CAPITAL SERVICES, INC	1T3Y-W6TL-FY76	07/27/2026		100-53007-414-0000 00	SUPPLIES/ OPERATING		$ 66.47
CHECK TOTAL									**$ 2,834.50**
08/19/2026; Outstanding; null									
LAPTOP/ PPR CUTTER/ MICROPHONE	7828	AMAZON CAPITAL SERVICES, INC	1MYC-RQQF-VYQ3	07/27/2026		100-53007-400-0000 00	SUPPLIES/ OPERATING		$ 270.01
LAPTOP/ PPR CUTTER/ MICROPHONE	7828	AMAZON CAPITAL SERVICES, INC	1MYC-RQQF-VYQ3	07/27/2026		100-53759-400-0000 00	EXHIBITIONS & PROMOTIONS		$ 135.98

SPECIAL INFORMATION	VENDOR NUMBER	VENDOR NAME	INVOICE NUMBER	INVOICE DATE	INVOICE DESCRIPTION	ACCOUNT NUMBER	ACCOUNT DESCRIPTION	LINE ITEM DESCRIPTION	LINE ITEM VALUE
CHECK DATE; CHECK STATUS; CHECK CLEARED DATE									
LAPTOP/ PPR CUTTER/ MICROPHONE	7828	AMAZON CAPITAL SERVICES, INC	1MYC-RQQF-VYQ3	07/27/2026		100-53007-410-0000 00	SUPPLIES/ OPERATING		$ 138.07
LAPTOP/ PPR CUTTER/ MICROPHONE	7828	AMAZON CAPITAL SERVICES, INC	1MYC-RQQF-VYQ3	07/27/2026		100-53007-412-0000 00	SUPPLIES/ OPERATING		$ 549.99
LAPTOPS/ TV/ MONITOR/ RADIO BATTERIES	7828	AMAZON CAPITAL SERVICES, INC	1VGW-7FXY-37LP	06/29/2026		100-53002-217-0000 00	EQUIPMENT/SMALL		$ 3,168.94
BOOTS/ ANTENNAS/ CBLS/ ADPTRS	7828	AMAZON CAPITAL SERVICES, INC	17GL-R79J-T3HJ	07/13/2026		100-53002-217-0000 00	EQUIPMENT/SMALL		$ 365.67
BOOTS/ ANTENNAS/ CBLS/ ADPTRS	7828	AMAZON CAPITAL SERVICES, INC	17GL-R79J-T3HJ	07/13/2026		100-53008-210-0000 00	UNIFORMS		$ 125.00
FLASH DRIVES/ EXTSN CORDS/ BATTERIES/ HAIR TIES	7828	AMAZON CAPITAL SERVICES, INC	1LD6-79GV-QT49	07/27/2026		100-53007-210-0000 00	SUPPLIES/ OPERATING		$ 48.53
FLASH DRIVES/ EXTSN CORDS/ BATTERIES/ HAIR TIES	7828	AMAZON CAPITAL SERVICES, INC	1LD6-79GV-QT49	07/27/2026		100-53007-215-0000 00	SUPPLIES/ OPERATING		$ 3.29
FLASH DRIVES/ EXTSN CORDS/ BATTERIES/ HAIR TIES	7828	AMAZON CAPITAL SERVICES, INC	1LD6-79GV-QT49	07/27/2026		100-53002-217-0000 00	EQUIPMENT/SMALL		$ 233.97
CHECK TOTAL									**$ 5,039.45**
08/19/2026; Outstanding; null									
LAPTOPS/ CALCULATORS/ iPHN CASES/ PNT MASK	7828	AMAZON CAPITAL SERVICES, INC	19R7-9JXG-DRNF	07/27/2026		400-53007-500-0000 00	SUPPLIES/ OPERATING	LAPTOPS/ CALCULATORS/ PPE	$ 1,251.14
WGHT LIFTING PLATFORMS/ COPY PPR/ FANNY PCKS	7828	AMAZON CAPITAL SERVICES, INC	1N9F-FYPQ-GP6C	07/27/2026		100-53002-250-0000 00	EQUIPMENT/SMALL		$ 1,224.98
WGHT LIFTING PLATFORMS/ COPY PPR/ FANNY PCKS	7828	AMAZON CAPITAL SERVICES, INC	1N9F-FYPQ-GP6C	07/27/2026		100-53007-251-0000 00	SUPPLIES/ OPERATING		$ 127.50
HARD DRIVE	7828	AMAZON CAPITAL SERVICES, INC	1LD6-79GV-LHCM	07/27/2026		100-53002-142-0000 00	EQUIPMENT/SMALL		$ 190.00
OFC DESKS/ WILDLIFE FOOD	7828	AMAZON CAPITAL SERVICES, INC	1T3Y-W6TL-D4RW	07/27/2026		100-53002-146-0000 00	EQUIPMENT/SMALL		$ 139.98
OFC DESKS/ WILDLIFE FOOD	7828	AMAZON CAPITAL SERVICES, INC	1T3Y-W6TL-D4RW	07/27/2026		100-53007-146-0000 00	SUPPLIES/ OPERATING		$ 282.11
CRDT - LOCK BOX	7828	AMAZON CAPITAL SERVICES, INC	1XQ-XLLT-WCWQ	07/26/2026		100-53007-146-0000 00	SUPPLIES/ OPERATING		$ (34.99)
CRDT- HARD DRIVE	7828	AMAZON CAPITAL SERVICES, INC	1XWT-F73P-MP4W	07/27/2026		100-53002-142-0000 00	EQUIPMENT/SMALL		$ (190.00)
BRD GAMES/ CRD GAMES/ PFF PNT	7828	AMAZON CAPITAL SERVICES, INC	1YD7-RWMV-RTN9	06/22/2026		100-53007-415- PEE001	SUPPLIES/ OPERATING		$ 437.51

SPECIAL INFORMATION	VENDOR NUMBER	VENDOR NAME	INVOICE NUMBER	INVOICE DATE	INVOICE DESCRIPTION	ACCOUNT NUMBER	ACCOUNT DESCRIPTION	LINE ITEM DESCRIPTION	LINE ITEM VALUE
CHECK DATE; CHECK STATUS; CHECK CLEARED DATE									
BRD GAMES/ CRD GAMES/ PFF PNT	7828	AMAZON CAPITAL SERVICES, INC	1YD7-RWMV-RTN9	06/22/2026		100-53007-415- PEC001	SUPPLIES/ OPERATING		$ 639.18
SCCR BLLS/ NOTEBOOKS/ PINNIES	7828	AMAZON CAPITAL SERVICES, INC	149F-HRDY-GD9M	07/27/2026		100-53007-415- PEE001	SUPPLIES/ OPERATING		$ 266.93
SCCR BLLS/ NOTEBOOKS/ PINNIES	7828	AMAZON CAPITAL SERVICES, INC	149F-HRDY-GD9M	07/27/2026		100-53007-415- PEA001	SUPPLIES/ OPERATING (EE- ATHL)		$ 384.24
SCCR BLLS/ NOTEBOOKS/ PINNIES	7828	AMAZON CAPITAL SERVICES, INC	149F-HRDY-GD9M	07/27/2026		100-53007-415- PEG001	SUPPLIES/ OPERATING (EE-GEN)		$ 12.00
CHECK TOTAL									**$ 4,730.58**
08/19/2026; Outstanding; null									
TONER/ CAMERA FILM/ SNEAKERS	7828	AMAZON CAPITAL SERVICES, INC	14XP-6X46-H6VC	07/27/2026		100-53007-416-0000 00	SUPPLIES/ OPERATING		$ 410.54
TONER/ CAMERA FILM/ SNEAKERS	7828	AMAZON CAPITAL SERVICES, INC	14XP-6X46-H6VC	07/27/2026		100-53500-416- P41601	PRODUCTION COST (THEATRE CAMP)		$ 539.05
SERVING CART/ MNRL SPIRITS/ SIDE TBLS/ DESK CLNDRS	7828	AMAZON CAPITAL SERVICES, INC	1VQK-JP3X-JD67	07/27/2026		800-53002-900-0000 00	EQUIPMENT/SMALL		$ 440.95
COMPUTER	7828	AMAZON CAPITAL SERVICES, INC	1FWW-6R3X-9PTD	07/20/2026		600-53002-800-0000 00	EQUIPMENT/SMALL		$ 689.00
DGTL LEVEL/ SD CARD/ iPHN SCRN PRCTCTR	7828	AMAZON CAPITAL SERVICES, INC	1MYC-RQQF-RDJH	07/27/2026		100-53007-132-0000 00	SUPPLIES/ OPERATING		$ 322.43
CRDT- BROOM	7828	AMAZON CAPITAL SERVICES, INC	1HQ7-XXWX-FC79	07/28/2026		100-53007-140-0000 00	SUPPLIES/ OPERATING		$ (29.04)
#749 FRNT BMPR/ #7105 TIRES/ GRS GUN KIT	7828	AMAZON CAPITAL SERVICES, INC	1XK6-V11N-3LY1	07/20/2026		100-53767-300-0000 00	REPAIR/MAINT VEHICLES		$ 529.78
#749 FRNT BMPR/ #7105 TIRES/ GRS GUN KIT	7828	AMAZON CAPITAL SERVICES, INC	1XK6-V11N-3LY1	07/20/2026		500-53764-600-0000 00	REPAIR/MAINT EQUIPMENT		$ 30.13
#749 FRNT BMPR/ #7105 TIRES/ GRS GUN KIT	7828	AMAZON CAPITAL SERVICES, INC	1XK6-V11N-3LY1	07/20/2026		100-53002-300-0000 00	EQUIPMENT/SMALL		$ 604.81
#749 FRNT BMPR/ #7105 TIRES/ GRS GUN KIT	7828	AMAZON CAPITAL SERVICES, INC	1XK6-V11N-3LY1	07/20/2026		100-53007-300-0000 00	SUPPLIES/ OPERATING		$ 314.95
#749 FRNT BMPR/ #7105 TIRES/ GRS GUN KIT	7828	AMAZON CAPITAL SERVICES, INC	1XK6-V11N-3LY1	07/20/2026		500-53007-600-0000 00	SUPPLIES/ OPERATING		$ 119.82
#749 FRNT BMPR/ #7105 TIRES/ GRS GUN KIT	7828	AMAZON CAPITAL SERVICES, INC	1XK6-V11N-3LY1	07/20/2026		100-53764-412-0000 00	REPAIR/MAINT EQUIPMENT		$ 37.99
CHECK TOTAL									**$ 4,010.41**
08/19/2026; Outstanding; null									

SPECIAL INFORMATION	VENDOR NUMBER	VENDOR NAME	INVOICE NUMBER	INVOICE DATE	INVOICE DESCRIPTION	ACCOUNT NUMBER	ACCOUNT DESCRIPTION	LINE ITEM DESCRIPTION	LINE ITEM VALUE
CHECK DATE; CHECK STATUS; CHECK CLEARED DATE									
#749 FRNT BMPR/ #7105 TIRES/ GRS GUN KIT	7828	AMAZON CAPITAL SERVICES, INC	1XK6-V11N-3LY1	07/20/2026		100-53767-141-00000 0	REPAIR/MAINT VEHICLES		$ 23.98
#749 FRNT BMPR/ #7105 TIRES/ GRS GUN KIT	7828	AMAZON CAPITAL SERVICES, INC	1XK6-V11N-3LY1	07/20/2026		100-53767-410-0000 00	REPAIR/MAINT VEHICLES		$ 348.89
TRASH CAN	7828	AMAZON CAPITAL SERVICES, INC	1CQG-JGHC-7HW1	08/03/2026		100-53007-120-0000 00	SUPPLIES/ OPERATING		$ 62.99
BALLOONS/ PHOTO BACKDROP	7828	AMAZON CAPITAL SERVICES, INC	1T3Y-W6TL-GG7N	07/27/2026		100-53007-411-00000 0	SUPPLIES/ OPERATING		$ 78.46
#546 BTTRY/ BCH WHL CHR RCHRG BTTRY/ BINDRS	7828	AMAZON CAPITAL SERVICES, INC	1C9W-KJJC-7MDD	08/03/2026		100-53002-250-0000 00	EQUIPMENT/SMALL		$ 36.18
#546 BTTRY/ BCH WHL CHR RCHRG BTTRY/ BINDRS	7828	AMAZON CAPITAL SERVICES, INC	1C9W-KJJC-7MDD	08/03/2026		100-53007-250-0000 00	SUPPLIES/ OPERATING		$ 159.65
#546 BTTRY/ BCH WHL CHR RCHRG BTTRY/ BINDRS	7828	AMAZON CAPITAL SERVICES, INC	1C9W-KJJC-7MDD	08/03/2026		100-53764-250-0000 00	REPAIR/MAINT EQUIPMENT		$ 239.98
#546 BTTRY/ BCH WHL CHR RCHRG BTTRY/ BINDRS	7828	AMAZON CAPITAL SERVICES, INC	1C9W-KJJC-7MDD	08/03/2026		100-53767-250-0000 00	REPAIR/MAINT VEHICLES		$ 1,536.47
KETTLEBELL/ STG TOTES/ CASTERS	7828	AMAZON CAPITAL SERVICES, INC	1K79-LP4T-6LLD	08/03/2026		100-53007-414-0000 00	SUPPLIES/ OPERATING		$ 87.81
KETTLEBELL/ STG TOTES/ CASTERS	7828	AMAZON CAPITAL SERVICES, INC	1K79-LP4T-6LLD	08/03/2026		100-53002-414-0000 00	EQUIPMENT/SMALL		$ 259.15
EVNT CHAIRS/ TBL CART/ LPTOP PRTCTN PLAN	7828	AMAZON CAPITAL SERVICES, INC	1TQQ-GQV7-CY44	08/03/2026		100-53007-410-0000 00	SUPPLIES/ OPERATING		$ 78.99
EVNT CHAIRS/ TBL CART/ LPTOP PRTCTN PLAN	7828	AMAZON CAPITAL SERVICES, INC	1TQQ-GQV7-CY44	08/03/2026		100-53007-400-0000 00	SUPPLIES/ OPERATING		$ 20.67
EVNT CHAIRS/ TBL CART/ LPTOP PRTCTN PLAN	7828	AMAZON CAPITAL SERVICES, INC	1TQQ-GQV7-CY44	08/03/2026		100-53002-413-0000 00	EQUIPMENT/SMALL		$ 871.15
CHECK TOTAL									**$ 3,804.37**
08/19/2026; Outstanding; null									
TVs/ MINI PC/ PRINTR/ FIRE EXTNGSHR CBNTS	7828	AMAZON CAPITAL SERVICES, INC	1G4Q-MVG7-C3K9	08/03/2026		100-53002-210-0000 00	EQUIPMENT/SMALL		$ 470.78
TVs/ MINI PC/ PRINTR/ FIRE EXTNGSHR CBNTS	7828	AMAZON CAPITAL SERVICES, INC	1G4Q-MVG7-C3K9	08/03/2026		100-53002-217-0000 00	EQUIPMENT/SMALL		$ 1,094.26
TONER/ FILE STG BOXES/ KEYBRD/ BOX LIDS	7828	AMAZON CAPITAL SERVICES, INC	1RCN-WMN6-X6L9	07/13/2026		100-53002-103-0000 00	EQUIPMENT/SMALL		$ 89.99
TONER/ FILE STG BOXES/ KEYBRD/ BOX LIDS	7828	AMAZON CAPITAL SERVICES, INC	1RCN-WMN6-X6L9	07/13/2026		100-53007-102-0000 00	SUPPLIES/ OPERATING		$ 257.17

SPECIAL INFORMATION	VENDOR NUMBER	VENDOR NAME	INVOICE NUMBER	INVOICE DATE	INVOICE DESCRIPTION	ACCOUNT NUMBER	ACCOUNT DESCRIPTION	LINE ITEM DESCRIPTION	LINE ITEM VALUE
CHECK DATE; CHECK STATUS; CHECK CLEARED DATE									
FLASH DRIVES	7828	AMAZON CAPITAL SERVICES, INC	13JD-V936-9HNK	07/20/2026		100-53007-100-0000 00	SUPPLIES/ OPERATING		$ 35.90
APPEAL TO HEAVEN FLAGS	7828	AMAZON CAPITAL SERVICES, INC	169W-KJJC-6GY9	08/03/2026		100-53007-105-0000 00	SUPPLIES/ OPERATING		$ 252.20
LAPTOP/ PRSSR WSHR/ SIDE TABLE	7828	AMAZON CAPITAL SERVICES, INC	1C9W-KJJC-9VDY	08/03/2026		800-53002-900-0000 00	EQUIPMENT/SMALL		$ 1,034.90
CRDT- SIDE TABLE	7828	AMAZON CAPITAL SERVICES, INC	1LMR-YXQN-XVKT	08/01/2026		800-53002-900-0000 00	EQUIPMENT/SMALL		$ (59.99)
DOOR SWEEPS	7828	AMAZON CAPITAL SERVICES, INC	1MNY-NN4T-6PXK	08/03/2026		100-53766-411-00000 0	REPAIR/MAINT PLANT/ BLDG		$ 128.97
DODGEBALLS	7828	AMAZON CAPITAL SERVICES, INC	1C9W-KJJC-F9TD	08/03/2026		100-53007-415- PEA001	SUPPLIES/ OPERATING (EE- ATHL)		$ 128.57
TONER/ LABEL MAKER/ COPY PAPER	7828	AMAZON CAPITAL SERVICES, INC	1JFN-CPLV-CQ4R	08/03/2026		100-53007-416-0000 00	SUPPLIES/ OPERATING		$ 502.18
CHECK TOTAL									**$ 3,934.93**
08/19/2026; Outstanding; null									
15 CY CONCRETE - PAVILIONS	7373	AMERICAN CONCRETE SUPPLY, INC	248186	07/27/2026		100-53765-400-0000 00	REPAIR/MAINT GROUNDS		$ 2,422.50
CHECK TOTAL									**$ 2,422.50**
08/19/2026; Outstanding; null									
COURSE CARDS	8114	AMERICAN HEART ASSOCIATION, IN	SCPR274553	07/11/2026		100-53007-250-0000 00	SUPPLIES/ OPERATING		$ 1,130.65
CHECK TOTAL									**$ 1,130.65**
08/19/2026; Outstanding; null									
JULY 2026	6114	AMY DIMARIO	260731	07/31/2026		800-53762-900-0000 00	RESALE INV/ARTISTS		$ 913.94
CHECK TOTAL									**$ 913.94**
08/19/2026; Outstanding; null									
JEANS/ PANTS	7007	AT WORK UNIFORMS	191420	07/06/2026		100-53008-300-0000 00	UNIFORMS		$ 475.60
KOOZIES	7007	AT WORK UNIFORMS	193396	07/29/2026		100-53756-412-0000 00	COST OF GOODS SOLD		$ 197.31
CHECK TOTAL									**$ 672.91**
08/19/2026; Outstanding; null									
JULY 2026	8165	ATHAN C. MARTIN	260731	07/31/2026		800-53762-900-0000 00	RESALE INV/ARTISTS		$ 669.53
CHECK TOTAL									**$ 669.53**
08/19/2026; Outstanding; null									
UNIT 459/TOW TO CTY SHOP	8595	AUTO MEDIC WRECKER & TOWING	26-0722-193113	07/22/2026		100-53767-250-0000 00	REPAIR/MAINT VEHICLES		$ 134.20
#369 TOW TO SHOP	8595	AUTO MEDIC WRECKER & TOWING	26-0730-193858	07/30/2026		100-53767-141-00000 0	REPAIR/MAINT VEHICLES		$ 194.80
CHECK TOTAL									**$ 329.00**
08/19/2026; Outstanding; null									
#906 HYDRLC HOSE/ FITTINGS	778	AUTOWORX, LLC	103979	07/22/2026		500-53764-600-0000 00	REPAIR/MAINT EQUIPMENT		$ 157.91
#818 HYDRAULIC FITTINGS/ HOSE	778	AUTOWORX, LLC	104236	07/30/2026		100-53764-310-0000 00	REPAIR/MAINT EQUIPMENT		$ 96.96

SPECIAL INFORMATION	VENDOR NUMBER	VENDOR NAME	INVOICE NUMBER	INVOICE DATE	INVOICE DESCRIPTION	ACCOUNT NUMBER	ACCOUNT DESCRIPTION	LINE ITEM DESCRIPTION	LINE ITEM VALUE
CHECK DATE; CHECK STATUS; CHECK CLEARED DATE									
#906 HYDRAULIC FITTINGS/ HOSE	778	AUTOWORX, LLC	104247	07/30/2026		500-53764-600-0000 00	REPAIR/MAINT EQUIPMENT		$ 62.96
GAS PUMP HOSE	778	AUTOWORX, LLC	104294	07/31/2026		100-53764-300-0000 00	REPAIR/MAINT EQUIPMENT		$ 161.97
CHECK TOTAL									**$ 479.80**
08/19/2026; Outstanding; null									
JULY 2026	4098	AUTRY L. DYE	260731	07/31/2026		800-53762-900-0000 00	RESALE INV/ARTISTS		$ 354.25
CHECK TOTAL									**$ 354.25**
08/19/2026; Outstanding; null									
JULY 2026	241	BALDWIN COUNTY TREASURY	260804	08/04/2026		100-22002-000-0000 00	DUE COST FOR OTH AGENCIES		$ 282.00
CHECK TOTAL									**$ 282.00**
08/19/2026; Outstanding; null									
CITY SHARE CORONER COSTS	396	BALDWIN CTY COMMISSION	7297	06/30/2026		100-53250-200-0000 00	PROFESSIONAL FEES		$ 750.00
04.01-06.30.26 NAVY RD MAINT	396	BALDWIN CTY COMMISSION	26.117	07/16/2026		100-60006-300-0000 00	ROADWAYS/PAVING/ RESURFACE		$ 2,343.66
CHECK TOTAL									**$ 3,093.66**
08/19/2026; Outstanding; null									
JULY 2026	215	BALDWIN CTY JUVENILE DETN FACI	260804	08/04/2026		100-22002-000-0000 00	DUE COST FOR OTH AGENCIES		$ 2,912.20
CHECK TOTAL									**$ 2,912.20**
08/19/2026; Outstanding; null									
'26 POLARIS RNGRS -57001, -59226	5716	BALDWIN CTY VICTORY POLARIS LL	4949	07/31/2026		100-60001-200-0000 00	CAPITAL EQUIPMENT		$ 44,853.00
CHECK TOTAL									**$ 44,853.00**
08/19/2026; Outstanding; null									
JULY 2026 - DEMERS	1975	BALDWIN HEALTH	SBW2607002	08/03/2026		100-53250-210-0000 00	PROFESSIONAL FEES		$ 25.90
CHECK TOTAL									**$ 25.90**
08/19/2026; Outstanding; null									
NAME PLATES BROWN/ PRATT	216	BALDWIN TROPHIES	07162026	07/16/2026		100-53007-200-0000 00	SUPPLIES/ OPERATING		$ 18.00
CHECK TOTAL									**$ 18.00**
08/19/2026; Outstanding; null									
CARDIO DANCE	6493	BARBARA J. FRANCEZ	260724	07/24/2026		100-53250-414-0000 00	PROFESSIONAL FEES		$ 160.00
CARDIO DANCE	6493	BARBARA J. FRANCEZ	260717	07/17/2026		100-53250-414-0000 00	PROFESSIONAL FEES		$ 160.00
CARDIO DANCE	6493	BARBARA J. FRANCEZ	260731	07/31/2026		100-53250-414-0000 00	PROFESSIONAL FEES		$ 160.00
CHECK TOTAL									**$ 480.00**
08/19/2026; Outstanding; null									
07.16-07.21.26 ROLL OFFS	8269	BCC WASTE SOLUTIONS, LLC	0000819552	07/24/2026		100-53501-140-0000 00	UTILITIES		$ 1,005.00
07.15-07.23.26 ROLLOFFS	8269	BCC WASTE SOLUTIONS, LLC	0000819551	07/24/2026		500-53250-600-0000 00	PROFESSIONAL FEES	Roll-Off Dumpsters	$ 2,345.00

SPECIAL INFORMATION	VENDOR NUMBER	VENDOR NAME	INVOICE NUMBER	INVOICE DATE	INVOICE DESCRIPTION	ACCOUNT NUMBER	ACCOUNT DESCRIPTION	LINE ITEM DESCRIPTION	LINE ITEM VALUE
CHECK DATE; CHECK STATUS; CHECK CLEARED DATE									
07.27-07.28.26 ROLL OFFS	8269	BCC WASTE SOLUTIONS, LLC	0000820736	07/30/2026		100-53501-140-0000 00	UTILITIES		$ 670.00
07.24-07.28.26 ROLLOFFS	8269	BCC WASTE SOLUTIONS, LLC	0000820735	07/30/2026		500-53250-600-0000 00	PROFESSIONAL FEES	Roll-Off Dumpsters	$ 1,340.00
CHECK TOTAL									**$ 5,360.00**
08/19/2026; Outstanding; null									
#825 FILTER	240	BEARD EQUIPMENT COMPANY	2335906	07/27/2026		100-53007-412-0000 00	SUPPLIES/ OPERATING		$ 42.33
#539 MWR REELS/ BLDS/ SCRWS	240	BEARD EQUIPMENT COMPANY	2337130	07/29/2026		100-53764-412-0000 00	REPAIR/MAINT EQUIPMENT		$ 2,220.26
CHECK TOTAL									**$ 2,262.59**
08/19/2026; Outstanding; null									
JULY 2026	8795	BETH ANN TOUCHSTONE	260731	07/31/2026		800-53762-900-0000 00	RESALE INV/ARTISTS		$ 364.00
CHECK TOTAL									**$ 364.00**
08/19/2026; Outstanding; null									
PAVE, GRADE ROAD CNNCT REC CTR TO P&R OFC	6530	BILL PATTERSON CONSTRUCTION IN	25197	07/22/2026		100-60000-400- C40004	CAPITAL CONSTRUCTION		$ 16,158.00
CHECK TOTAL									**$ 16,158.00**
08/19/2026; Outstanding; null									
AL LAW WEEKLY	8332	BLR	19868618	07/01/2026		100-53001-103-0000 00	DUES/MEMBERSHIP/ SUBSCRIPT		$ 100.00
CHECK TOTAL									**$ 100.00**
08/19/2026; Outstanding; null									
JULY 2026	6902	BLUE GIRL BEADING	260731	07/31/2026		800-53762-900-0000 00	RESALE INV/ARTISTS		$ 91.00
CHECK TOTAL									**$ 91.00**
08/19/2026; Outstanding; null									
TRAINING BOOKS	7888	BLUE TO GOLD, LLC	OBPD-061726 - B-K	06/17/2026		100-53770-210-0000 00	TRAINING/TRAVEL		$ 300.00
CHECK TOTAL									**$ 300.00**
08/19/2026; Outstanding; null									
LOBBYIST	6310	BOB RILEY & ASSOCIATES	1898	08/01/2026		100-53250-101-0000 00	PROFESSIONAL FEES		$ 10,000.00
CHECK TOTAL									**$ 10,000.00**
08/19/2026; Outstanding; null									
07.20-08.16.26 SHOOT RNG TLTS	288	BOYETTS PORTABLE RESTROOMS	341572	07/22/2026		100-53765-200-0000 00	REPAIR/MAINT GROUNDS		$ 145.00
07.22-08.18.26 GOLF TLTS	288	BOYETTS PORTABLE RESTROOMS	341571	07/22/2026		100-53765-412-0000 00	REPAIR/MAINT GROUNDS		$ 175.00
CHECK TOTAL									**$ 320.00**
08/19/2026; Outstanding; null									
JULY 2026	6288	BRANDY THOMLEY	260731	07/31/2026		800-53762-900-0000 00	RESALE INV/ARTISTS		$ 126.75
CHECK TOTAL									**$ 126.75**
08/19/2026; Outstanding; null									

SPECIAL INFORMATION	VENDOR NUMBER	VENDOR NAME	INVOICE NUMBER	INVOICE DATE	INVOICE DESCRIPTION	ACCOUNT NUMBER	ACCOUNT DESCRIPTION	LINE ITEM DESCRIPTION	LINE ITEM VALUE
CHECK DATE; CHECK STATUS; CHECK CLEARED DATE									
SOCCER BALLS/ WHSTLS/ LANYARDS	223	BSN SPORTS LLC	934675820	07/23/2026		100-53007-410-0000 00	SUPPLIES/ OPERATING		$ 847.96
CHECK TOTAL									**$ 847.96**
08/19/2026; Outstanding; null									
WOMEN IN CMMND TRN- DIXSON	6290	CALIBRE PRESS	170455	06/19/2026		100-53770-210-0000 00	TRAINING/TRAVEL		$ 359.00
WOMEN IN CMMND TRN- CORNELIUS	6290	CALIBRE PRESS	175335	07/30/2026		100-53770-215-00000 0	TRAINING/TRAVEL		$ 359.00
CADDELL - PATROL TACTICS	6290	CALIBRE PRESS	175378	07/31/2026		100-53770-210-0000 00	TRAINING/TRAVEL		$ 219.00
CHECK TOTAL									**$ 937.00**
08/19/2026; Outstanding; null									
2026-2027 APPROPRIATION	326	CARE HOUSE, INC	260723	07/23/2026		100-53750-101-00000 0	AID TO OTHER GOVTS		$ 10,000.00
CHECK TOTAL									**$ 10,000.00**
08/19/2026; Outstanding; null									
YOGA	6673	CARMEN W. WATKINS	260724	07/24/2026		100-53250-414-0000 00	PROFESSIONAL FEES		$ 90.00
YOGA	6673	CARMEN W. WATKINS	260717	07/17/2026		100-53250-414-0000 00	PROFESSIONAL FEES		$ 90.00
YOGA	6673	CARMEN W. WATKINS	260731	07/31/2026		100-53250-414-0000 00	PROFESSIONAL FEES		$ 60.00
CHECK TOTAL									**$ 240.00**
08/19/2026; Outstanding; null									
JULY 2026	5131	CAROLYN WAGNER	260731	07/31/2026		800-53762-900-0000 00	RESALE INV/ARTISTS		$ 26.00
CHECK TOTAL									**$ 26.00**
08/19/2026; Outstanding; null									
JULY 2026	4077	CATHY PASCOE	260731	07/31/2026		800-53762-900-0000 00	RESALE INV/ARTISTS		$ 41.28
CHECK TOTAL									**$ 41.28**
08/19/2026; Outstanding; null									
24-11011-HAC-13	6437	CHAPTER 13 TRUSTEE	080726-TABB	08/07/2026		100-21007-000-0000 00	GARNISHMENT/ SAVINGS		$ 321.50
25-10120-JCO-13	6437	CHAPTER 13 TRUSTEE	080726-VEIGAS	08/07/2026		100-21007-000-0000 00	GARNISHMENT/ SAVINGS		$ 457.50
CHECK TOTAL									**$ 779.00**
08/19/2026; Outstanding; null									
HERBICIDES	100095	CHATTAHOOCHEE TURF PRODUCTS IN	88352	07/22/2026		100-53765-412-0000 00	REPAIR/MAINT GROUNDS		$ 1,264.43
CHECK TOTAL									**$ 1,264.43**
08/19/2026; Outstanding; null									
ODOR CONTROL FOR CO. RD. 12 L/S	5056	CHEMSTATION GULF COAST	6697	07/22/2026		400-53007-500-0000 00	SUPPLIES/ OPERATING	ODOR CONTROL FOR CO. RD. 12 L/S	$ 1,893.88
CHECK TOTAL									**$ 1,893.88**
08/19/2026; Outstanding; null									
WEEKLY SVC	7278	CINTAS CORPORATION NO. 2	4277215932	07/28/2026		800-53250-900-0000 00	PROFESSIONAL FEES		$ 48.67
WEEKLY SVC	7278	CINTAS CORPORATION NO. 2	4277959413	08/07/2026		800-53250-900-0000 00	PROFESSIONAL FEES		$ 48.67

SPECIAL INFORMATION	VENDOR NUMBER	VENDOR NAME	INVOICE NUMBER	INVOICE DATE	INVOICE DESCRIPTION	ACCOUNT NUMBER	ACCOUNT DESCRIPTION	LINE ITEM DESCRIPTION	LINE ITEM VALUE
CHECK DATE; CHECK STATUS; CHECK CLEARED DATE									
CHECK TOTAL									**$ 97.34**
08/19/2026; Outstanding; null									
25-SM-2024-902583.0 0	351	CIRCUIT CLERK	080726-LAGRECO	08/07/2026		100-21007-000-0000 00	GARNISHMENT/ SAVINGS		$ 217.50
05-CV-2017-901105.00	351	CIRCUIT CLERK	080726- WHITE	08/07/2026		100-21007-000-0000 00	GARNISHMENT/ SAVINGS		$ 217.50
05-CV-2023-900882.0 0	351	CIRCUIT CLERK	080726-WOODRING	08/07/2026		100-21007-000-0000 00	GARNISHMENT/ SAVINGS		$ 217.50
CHECK TOTAL									**$ 652.50**
08/19/2026; Outstanding; null									
JULY 2026	5957	CIRCUIT CLERKS' JUDICIAL ADMIN	260804	08/04/2026		100-22002-000-0000 00	DUE COST FOR OTH AGENCIES		$ 449.02
CHECK TOTAL									**$ 449.02**
08/19/2026; Outstanding; null									
JULY 2026	5956	CIRCUIT JUDGES' JUDICIAL ADMIN	260804	08/04/2026		100-22002-000-0000 00	DUE COST FOR OTH AGENCIES		$ 449.02
CHECK TOTAL									**$ 449.02**
08/19/2026; Outstanding; null									
LED FLOODLIGHT/ PHOTO CNTL	316	CITY ELECTRIC SUPPLY CO	FLY/025465	07/08/2026		100-60000-200- C20002	CAPITAL CONSTRUCTION		$ 150.24
ELEC CABLE/ CONNECTORS	316	CITY ELECTRIC SUPPLY CO	FLY/025580	07/10/2026		100-60000-200- C20002	CAPITAL CONSTRUCTION		$ 758.56
ELEC RECEPTS/ GROUNDING PIGTAILS/ RCPT CVRS	316	CITY ELECTRIC SUPPLY CO	FLY/025867	07/21/2026		100-60000-200- C20002	CAPITAL CONSTRUCTION		$ 112.90
2" PHILLIPS DRILL BIT	316	CITY ELECTRIC SUPPLY CO	FLY/025581	07/10/2026		100-53007-300-0000 00	SUPPLIES/ OPERATING		$ 6.43
CHECK TOTAL									**$ 1,028.13**
08/19/2026; Outstanding; null									
JULY 2026	7850	CLARE L. WILDER	260731	07/31/2026		800-53762-900-0000 00	RESALE INV/ARTISTS		$ 74.75
CHECK TOTAL									**$ 74.75**
08/19/2026; Outstanding; null									
JULY 2026	7665	CLIFTON JONES	260731	07/31/2026		800-53762-900-0000 00	RESALE INV/ARTISTS		$ 22.75
CHECK TOTAL									**$ 22.75**
08/19/2026; Outstanding; null									
JULY 2026	8218	COASTAL CREATIONS	260731	07/31/2026		800-53762-900-0000 00	RESALE INV/ARTISTS		$ 1,134.28
CHECK TOTAL									**$ 1,134.28**
08/19/2026; Outstanding; null									
WHITE KNIT RAGS	6604	COASTAL INDUSTRIAL SUPPLY LLC	91659	07/28/2026		100-53007-300-0000 00	SUPPLIES/ OPERATING		$ 159.98
CHECK TOTAL									**$ 159.98**
08/19/2026; Outstanding; null									
BTTLD WATER	319	COCA-COLA BOTTLING CO	53489531016 A	07/27/2026		100-53007-250-0000 00	SUPPLIES/ OPERATING		$ 432.00
CHECK TOTAL									**$ 432.00**

SPECIAL INFORMATION	VENDOR NUMBER	VENDOR NAME	INVOICE NUMBER	INVOICE DATE	INVOICE DESCRIPTION	ACCOUNT NUMBER	ACCOUNT DESCRIPTION	LINE ITEM DESCRIPTION	LINE ITEM VALUE
CHECK DATE; CHECK STATUS; CHECK CLEARED DATE									
08/19/2026; Outstanding; null									
JULY 2026	8867	COLLIN M. TACHENY	260731	07/31/2026		800-53762-900-0000 00	RESALE INV/ARTISTS		$ 386.77
CHECK TOTAL									**$ 386.77**
08/19/2026; Outstanding; null									
JULY 2026	390	COMPTROLLER STATE OF AL	260804	08/04/2026		100-22002-000-0000 00	DUE COST FOR OTH AGENCIES		$ 13,972.68
CHECK TOTAL									**$ 13,972.68**
08/19/2026; Outstanding; null									
NETWORK SWITCH	381	COMPUTER BACKUP, INC	31973	07/24/2026		100-53766-147-0000 00	REPAIR/MAINT PLANT/ BLDG		$ 89.00
HDMI CABLE	381	COMPUTER BACKUP, INC	31984	07/29/2026		100-53007-300-0000 00	SUPPLIES/ OPERATING		$ 49.00
JULY 2026	381	COMPUTER BACKUP, INC	31989	07/31/2026		100-53250-100-0000 00	PROFESSIONAL FEES		$ 10,710.00
CHECK TOTAL									**$ 10,848.00**
08/19/2026; Outstanding; null									
JULY 2026	8799	CORTNEY N. SHAWVER	260731	07/31/2026		800-53762-900-0000 00	RESALE INV/ARTISTS		$ 58.50
CHECK TOTAL									**$ 58.50**
08/19/2026; Outstanding; null									
PAC THTR CMP PHTGRPHY	8623	CSHELZ PHOTOGRAPHY	2131	07/24/2026		100-53250-416-0000 00	PROFESSIONAL FEES		$ 2,250.00
CHECK TOTAL									**$ 2,250.00**
08/19/2026; Outstanding; null									
JULY 2026	8155	CURTIS K. CLARK	260731	07/31/2026		800-53762-900-0000 00	RESALE INV/ARTISTS		$ 877.51
CHECK TOTAL									**$ 877.51**
08/19/2026; Outstanding; null									
JULY 2026	8541	DANA MANLY ART LLC	260731	07/31/2026		800-53762-900-0000 00	RESALE INV/ARTISTS		$ 239.21
CHECK TOTAL									**$ 239.21**
08/19/2026; Outstanding; null									
JULY 2026	6397	DANIEL W. RUSH	260731	07/31/2026		800-53762-900-0000 00	RESALE INV/ARTISTS		$ 226.85
CHECK TOTAL									**$ 226.85**
08/19/2026; Outstanding; null									
REC FOOTBALL PANTS	7131	DEEP SOUTH APPAREL	260730	07/30/2026		100-53007-410-0000 00	SUPPLIES/ OPERATING		$ 1,695.00
CHECK TOTAL									**$ 1,695.00**
08/19/2026; Outstanding; null									
CONF REG FEES-RCHRDSN/ JONES/ VEIGAS/ RODRGZ	7838	DEEP SOUTH TURF EXPO	2026-12	07/31/2026		100-53770-410-0000 00	TRAINING/TRAVEL		$ 600.00
CONF REG FEES-RCHRDSN/ JONES/ VEIGAS/ RODRGZ	7838	DEEP SOUTH TURF EXPO	2026-12	07/31/2026		100-53770-412-0000 00	TRAINING/TRAVEL		$ 600.00
CHECK TOTAL									**$ 1,200.00**
08/19/2026; Outstanding; null									
44 HRS SPL AIDE SVCS	7593	DERHONDA L. PONDER	7312026	07/31/2026		100-53250-415-0000 00	PROFESSIONAL FEES		$ 1,760.00
CHECK TOTAL									**$ 1,760.00**

SPECIAL INFORMATION	VENDOR NUMBER	VENDOR NAME	INVOICE NUMBER	INVOICE DATE	INVOICE DESCRIPTION	ACCOUNT NUMBER	ACCOUNT DESCRIPTION	LINE ITEM DESCRIPTION	LINE ITEM VALUE
CHECK DATE; CHECK STATUS; CHECK CLEARED DATE									
08/19/2026; Outstanding; null									
ANNL DISSEMINATION FEE	7818	DIGITAL ASSURANCE CERTIFICATIO	82331	08/01/2026		100-53250-120-0000 00	PROFESSIONAL FEES		$ 2,149.97
CHECK TOTAL									**$ 2,149.97**
08/19/2026; Outstanding; null									
JULY 2026	3834	DISTRICT ATTORNEY SOLICITORS F	260804	08/04/2026		100-22002-000-0000 00	DUE COST FOR OTH AGENCIES		$ 4,231.02
CHECK TOTAL									**$ 4,231.02**
08/19/2026; Outstanding; null									
TRUSSES/ LUMBER/ METAL ROOFING/ BOLTS	440	DIXIE BUILDING SUPPLY CO, INC	135907	07/13/2026		100-53765-400-0000 00	REPAIR/MAINT GROUNDS	Materials for two pavilions at Contorno Park.	$ 3,592.00
TRUSSES/ METAL ROOFING/ LUMBER/ BOLTS	440	DIXIE BUILDING SUPPLY CO, INC	135908	07/13/2026		100-53765-400-0000 00	REPAIR/MAINT GROUNDS	Materials for two pavilions at Contorno Park.	$ 4,332.16
CHECK TOTAL									**$ 7,924.16**
08/19/2026; Outstanding; null									
JULY 2026	7876	DONNA CLAYTON	260731	07/31/2026		800-53762-900-0000 00	RESALE INV/ARTISTS		$ 55.25
CHECK TOTAL									**$ 55.25**
08/19/2026; Outstanding; null									
JAN - APRIL 2026 CLEANING	6857	DRI GULF COAST PROPERTY SERVIC	3066	06/28/2026		800-53250-900-0000 00	PROFESSIONAL FEES		$ 1,800.00
MAY - JUNE 2026 CLEANING	6857	DRI GULF COAST PROPERTY SERVIC	3070	07/29/2026		800-53250-900-0000 00	PROFESSIONAL FEES		$ 2,400.00
CHECK TOTAL									**$ 4,200.00**
08/19/2026; Outstanding; null									
GOLF BALLS	8434	DUNLOP SPORTS AMERICAS	9065542 SO	06/26/2026		100-53756-412-0000 00	COST OF GOODS SOLD		$ 1,274.40
GLOVES/ GOLF BALLS	8434	DUNLOP SPORTS AMERICAS	9116238 SO	07/30/2026		100-53756-412-0000 00	COST OF GOODS SOLD		$ 881.70
CHECK TOTAL									**$ 2,156.10**
08/19/2026; Outstanding; null									
FLD 6 WELL PUMP RPR	3765	ELBERTA PUMP REPAIR	130319	07/23/2026		100-53765-410-0000 00	REPAIR/MAINT GROUNDS		$ 2,300.00
FIELD 6 WELL PUMP REWIRE/ BREAKER	3765	ELBERTA PUMP REPAIR	130326	07/29/2026		100-53765-410-0000 00	REPAIR/MAINT GROUNDS		$ 1,100.00
WELL SWTCH RELOCATE/ REPLUMBED	3765	ELBERTA PUMP REPAIR	130327	07/29/2026		100-53766-412-0000 00	REPAIR/MAINT PLANT/ BLDG		$ 250.00
CHECK TOTAL									**$ 3,650.00**
08/19/2026; Outstanding; null									
JULY 2026	8181	ELIZABETH A. WALLER	260731	07/31/2026		800-53762-900-0000 00	RESALE INV/ARTISTS		$ 16.25
CHECK TOTAL									**$ 16.25**
08/19/2026; Outstanding; null									
JULY 2026	6064	ELLEN V. RODGERS	260731	07/31/2026		800-53762-900-0000 00	RESALE INV/ARTISTS		$ 294.49

SPECIAL INFORMATION	VENDOR NUMBER	VENDOR NAME	INVOICE NUMBER	INVOICE DATE	INVOICE DESCRIPTION	ACCOUNT NUMBER	ACCOUNT DESCRIPTION	LINE ITEM DESCRIPTION	LINE ITEM VALUE
CHECK DATE; CHECK STATUS; CHECK CLEARED DATE									
CHECK TOTAL									**$ 294.49**
08/19/2026; Outstanding; null									
#427 SEAT BELT	5849	EMERGENCY EQUIPMENT PROFESSION	531809	07/21/2026		100-53767-250-0000 00	REPAIR/MAINT VEHICLES		$ 387.16
#402 DR SWTCH RPL/ HANDLT CHRGR RPR/ GRND LT RPL	5849	EMERGENCY EQUIPMENT PROFESSION	531824	07/22/2026		100-53767-250-0000 00	REPAIR/MAINT VEHICLES		$ 817.35
#427 PUMP PNL LT RPL	5849	EMERGENCY EQUIPMENT PROFESSION	531825	07/22/2026		100-53767-250-0000 00	REPAIR/MAINT VEHICLES		$ 456.50
#407 DEF FILLER RPR/ PRSSR GGE RPL/ DR SWTCH RPL	5849	EMERGENCY EQUIPMENT PROFESSION	531826	07/22/2026		100-53767-250-0000 00	REPAIR/MAINT VEHICLES		$ 1,436.36
UNIT 427/ SEAT BTTM	5849	EMERGENCY EQUIPMENT PROFESSION	532071	07/28/2026		100-53767-250-0000 00	REPAIR/MAINT VEHICLES		$ 707.35
CHECK TOTAL									**$ 3,804.72**
08/19/2026; Outstanding; null									
GATE VALVES	3170	FERGUSON ENTERPRISES, INC #12	1653660	07/23/2026		400-53007-500-0000 00	SUPPLIES/ OPERATING	GATE VALVES	$ 2,255.00
IRON PIPE/ FLNG ADAPTERS/ FLNG KIT	3170	FERGUSON ENTERPRISES, INC #12	1653309	07/21/2026		400-53007-500-0000 00	SUPPLIES/ OPERATING	IRON PIPE/ FLNG ADAPTER/ FLNG KIT	$ 1,650.00
CHECK TOTAL									**$ 3,905.00**
08/19/2026; Outstanding; null									
2 PC ZOLL KITS	3722	FERNO WASHINGTON, INC	967609	02/20/2026		100-53002-250-0000 00	EQUIPMENT/SMALL		$ 402.79
CHECK TOTAL									**$ 402.79**
08/19/2026; Outstanding; null									
IFSTA eLIBRARY ESSNTLS 8th EDTN PCKG CHARLIE	100101	FIRE PROTECTION PUBLICATIONS	311182	07/28/2026		100-53770-250-0000 00	TRAINING/TRAVEL	IFSTA ELIBRARY - T4	$ 3,034.70
CHECK TOTAL									**$ 3,034.70**
08/19/2026; Outstanding; null									
#868 OIL/ FLTR	3612	FIRST CALL	7052-108791	07/20/2026		100-53767-310-0000 00	REPAIR/MAINT VEHICLES		$ 6.09
#868 OIL/ FLTR	3612	FIRST CALL	7052-108791	07/20/2026		100-53003-310-0000 00	GAS/OIL		$ 79.92
#649 AC CMPRSSR/ OIL PRSSR SWTCH	3612	FIRST CALL	7052-108399	07/16/2026		100-53767-300-0000 00	REPAIR/MAINT VEHICLES		$ 286.03
#715 FUEL PUMP MODULE ASSM	3612	FIRST CALL	7052-108942	07/21/2026		100-53767-300-0000 00	REPAIR/MAINT VEHICLES		$ 161.42
#784 HEADLIGHT BULB	3612	FIRST CALL	7052-109024	07/22/2026		100-53767-300-0000 00	REPAIR/MAINT VEHICLES		$ 21.01
#5571 FILTERS	3612	FIRST CALL	7052-109027	07/22/2026		100-53764-310-0000 00	REPAIR/MAINT EQUIPMENT		$ 29.11
#749 RT FRNT HEADLIGHT ASSM	3612	FIRST CALL	7052-109047	07/22/2026		100-53767-300-0000 00	REPAIR/MAINT VEHICLES		$ 162.88
#749 TIE ROD ENDS	3612	FIRST CALL	7052-109090	07/22/2026		100-53767-300-0000 00	REPAIR/MAINT VEHICLES		$ 118.32

SPECIAL INFORMATION	VENDOR NUMBER	VENDOR NAME	INVOICE NUMBER	INVOICE DATE	INVOICE DESCRIPTION	ACCOUNT NUMBER	ACCOUNT DESCRIPTION	LINE ITEM DESCRIPTION	LINE ITEM VALUE
CHECK DATE; CHECK STATUS; CHECK CLEARED DATE									
#802 WIPER BLADES	3612	FIRST CALL	7052-109135	07/23/2026		100-53767-310-0000 00	REPAIR/MAINT VEHICLES		$ 68.28
CRDT- CORE RETURN	3612	FIRST CALL	7052-104137	06/04/2026		100-53764-410-0000 00	REPAIR/MAINT EQUIPMENT		$ (10.00)
COVERALLS/ STK CARWASH	3612	FIRST CALL	5491-385594	06/02/2026		100-53007-215-0000 00	SUPPLIES/ OPERATING		$ 60.42
#258 OIL/ WIPER BLADES/ OIL FLTR	3612	FIRST CALL	7052-107636	07/09/2026		100-53767-216-00000 0	REPAIR/MAINT VEHICLES		$ 111.99
#223 ROTORS/ CALIPERS/ PADS	3612	FIRST CALL	7052-108071	07/13/2026		100-53767-210-0000 00	REPAIR/MAINT VEHICLES		$ 387.10
#229A CABIN AIR FLTR	3612	FIRST CALL	7052-108093	07/13/2026		100-53767-212-00000 0	REPAIR/MAINT VEHICLES		$ 21.55
#612 PENETRANT/ AC REFRGRNT/ WIPER FLD	3612	FIRST CALL	5491-392043	07/23/2026		400-53767-500-0000 00	REPAIR/MAINT VEHICLES	#612 AC GUAGE/ WIPERS	$ 167.94
CHECK TOTAL									**$ 1,672.06**
08/19/2026; Outstanding; null									
#219 OIL/FLTR	3612	FIRST CALL	7052-108251	07/15/2026		100-53767-211-00000 0	REPAIR/MAINT VEHICLES		$ 55.27
#298 IGNITION COIL	3612	FIRST CALL	7052-108055	07/13/2026		100-53767-216-00000 0	REPAIR/MAINT VEHICLES		$ 62.51
#24-219 OIL/FLTR	3612	FIRST CALL	7052-108248	07/15/2026		100-53767-210-0000 00	REPAIR/MAINT VEHICLES		$ 76.02
#248 OIL/FLTR	3612	FIRST CALL	7052-108252	07/15/2026		100-53767-216-00000 0	REPAIR/MAINT VEHICLES		$ 76.02
#24-210 OIL/FLTR	3612	FIRST CALL	7052-108278	07/15/2026		100-53767-210-0000 00	REPAIR/MAINT VEHICLES		$ 96.00
#289 OIL/ WIPER BLADES/ OIL FLTR	3612	FIRST CALL	7052-108790	07/20/2026		100-53767-210-0000 00	REPAIR/MAINT VEHICLES		$ 111.99
#659 CORE RETURN	3612	FIRST CALL	7052-106166	06/25/2026		400-53767-500-0000 00	REPAIR/MAINT VEHICLES	#659 CORE RETURN	$ (10.00)
#283A OIL/FLTR	3612	FIRST CALL	7052-109025	07/22/2026		100-53767-216-00000 0	REPAIR/MAINT VEHICLES		$ 96.00
#659 WIRE/ CRIMP TOOL/ BUTT SPLICES	3612	FIRST CALL	5491-386893	06/12/2026		400-53767-500-0000 00	REPAIR/MAINT VEHICLES	#659 WIRE/ CRIMP TOOL	$ 85.89
UNIT 467/ OIL/ OIL FLTR	3612	FIRST CALL	7052-108792	07/20/2026		100-53003-250-0000 00	GAS/OIL		$ 89.91
UNIT 467/ OIL/ OIL FLTR	3612	FIRST CALL	7052-108792	07/20/2026		100-53767-250-0000 00	REPAIR/MAINT VEHICLES		$ 6.09
UNIT 462/ OIL/ OIL FLTR	3612	FIRST CALL	7052-108789	07/20/2026		100-53003-250-0000 00	GAS/OIL		$ 89.91
UNIT 462/ OIL/ OIL FLTR	3612	FIRST CALL	7052-108789	07/20/2026		100-53767-250-0000 00	REPAIR/MAINT VEHICLES		$ 6.09
UNIT 429 OIL/ OIL FLTR	3612	FIRST CALL	7052-109026	07/22/2026		100-53003-250-0000 00	GAS/OIL		$ 69.93
UNIT 429 OIL/ OIL FLTR	3612	FIRST CALL	7052-109026	07/22/2026		100-53767-250-0000 00	REPAIR/MAINT VEHICLES		$ 5.41
CHECK TOTAL									**$ 917.04**
08/19/2026; Outstanding; null									
UNIT 443/ WPR BLDS	3612	FIRST CALL	5491-391694	07/20/2026		100-53767-250-0000 00	REPAIR/MAINT VEHICLES		$ 75.98
#375 OIL/ OIL FLTR	3612	FIRST CALL	7052-108793	07/20/2026		100-53003-142-0000 00	GAS/OIL		$ 96.00

SPECIAL INFORMATION	VENDOR NUMBER	VENDOR NAME	INVOICE NUMBER	INVOICE DATE	INVOICE DESCRIPTION	ACCOUNT NUMBER	ACCOUNT DESCRIPTION	LINE ITEM DESCRIPTION	LINE ITEM VALUE
CHECK DATE; CHECK STATUS; CHECK CLEARED DATE									
#732 AIR FLTR	3612	FIRST CALL	7052-109165	07/23/2026		100-53767-300-0000 00	REPAIR/MAINT VEHICLES		$ 18.98
#732 AC CMPRSSR/ BELT	3612	FIRST CALL	7052-109166	07/23/2026		100-53767-300-0000 00	REPAIR/MAINT VEHICLES		$ 252.05
#901 HEADLIGHT BULBS	3612	FIRST CALL	7052-109525	07/27/2026		500-53767-600-0000 00	REPAIR/MAINT VEHICLES		$ 30.02
#23-207 OIL/FLTR	3612	FIRST CALL	7052-109769	07/29/2026		100-53767-210-0000 00	REPAIR/MAINT VEHICLES		$ 96.00
#300 OIL/ FLTR	3612	FIRST CALL	7052-108916	07/31/2026		100-53003-130-0000 00	GAS/OIL		$ 59.94
#300 OIL/ FLTR	3612	FIRST CALL	7052-108916	07/31/2026		100-53767-130-0000 00	REPAIR/MAINT VEHICLES		$ 5.46
#643 OIL/ FILTER	3612	FIRST CALL	7052-109768	07/29/2026		400-53767-500-0000 00	REPAIR/MAINT VEHICLES	#643 OIL/ FILTER	$ 86.01
#681 OIL/ BRK PARTS CLNR	3612	FIRST CALL	5491-392511	07/27/2026		400-53767-500-0000 00	REPAIR/MAINT VEHICLES	#681 OIL	$ 46.99
#2360 BATTERIES	3612	FIRST CALL	5491-392753	07/29/2026		100-53764-410-0000 00	REPAIR/MAINT EQUIPMENT		$ 76.36
UNIT 408/ OIL/ OIL FLTR	3612	FIRST CALL	7052-109770	07/29/2026		100-53003-250-0000 00	GAS/OIL		$ 79.92
UNIT 408/ OIL/ OIL FLTR	3612	FIRST CALL	7052-109770	07/29/2026		100-53767-250-0000 00	REPAIR/MAINT VEHICLES		$ 6.09
#180 BLOWER MTR RESISTOR KIT/ BLWR MOTOR	3612	FIRST CALL	7052-109048	07/22/2026		600-53767-800-0000 00	REPAIR/MAINT VEHICLES		$ 113.02
#950 BUTT SPLC/ WIRE/ TGGL SWTCH/ MINI TORCH	3612	FIRST CALL	5491-390846	07/14/2026		100-53764-412-0000 00	REPAIR/MAINT EQUIPMENT		$ 115.79
CHECK TOTAL									**$ 1,158.61**
08/19/2026; Outstanding; null									
#105 OIL/ FLTR	3612	FIRST CALL	7052-108286	07/15/2026		100-53767-100-0000 00	REPAIR/MAINT VEHICLES		$ 65.44
#705 RELAY	3612	FIRST CALL	7052-109913	07/30/2026		100-53767-300-0000 00	REPAIR/MAINT VEHICLES		$ 14.98
#904 CABIN AIR FLTR	3612	FIRST CALL	7052-110036	07/31/2026		500-53767-600-0000 00	REPAIR/MAINT VEHICLES		$ 13.46
#777 VVT SOLENOID/ SEALS	3612	FIRST CALL	7052-110356	08/03/2026		100-53767-300-0000 00	REPAIR/MAINT VEHICLES		$ 98.54
CHECK TOTAL									**$ 192.42**
08/19/2026; Outstanding; null									
G. BUHTA	8171	FORREST B. DRINKWINE	MC26-00045	07/27/2026		100-53250-225-0000 00	PROFESSIONAL FEES		$ 192.50
E. SUTTLE	8171	FORREST B. DRINKWINE	TR26-489	07/10/2026		100-53250-225-0000 00	PROFESSIONAL FEES		$ 203.50
CHECK TOTAL									**$ 396.00**
08/19/2026; Outstanding; null									
IRRIGATION PIPE	6850	FORTILINE WATERWORKS	7477976	07/28/2026		100-60006-300-0000 00	ROADWAYS/PAVING/ RESURFACE		$ 624.00
CHECK TOTAL									**$ 624.00**
08/19/2026; Outstanding; null									
STK EDGER BLADES	706	G&J POWER EQUIPMENT INC	686160	07/31/2026		100-53764-143-0000 00	REPAIR/MAINT EQUIPMENT		$ 125.00
CHECK TOTAL									**$ 125.00**
08/19/2026; Outstanding; null									

SPECIAL INFORMATION	VENDOR NUMBER	VENDOR NAME	INVOICE NUMBER	INVOICE DATE	INVOICE DESCRIPTION	ACCOUNT NUMBER	ACCOUNT DESCRIPTION	LINE ITEM DESCRIPTION	LINE ITEM VALUE
CHECK DATE; CHECK STATUS; CHECK CLEARED DATE									
JULY 2026	6868	GERALD E. FAIR	260731	07/31/2026		800-53762-900-0000 00	RESALE INV/ARTISTS		$ 46.80
CHECK TOTAL									**$ 46.80**
08/19/2026; Outstanding; null									
CONDUIT PIPE/ ELEC ELBOW/ ADPTR CONDUIT	723	GNG PLUMBING	350441	07/21/2026		100-53007-310-0000 00	SUPPLIES/ OPERATING		$ 14.94
CONDUIT PIPE/ ELEC ELBOW/ ADPTR CONDUIT	723	GNG PLUMBING	350468	07/22/2026		100-53007-310-0000 00	SUPPLIES/ OPERATING		$ 18.45
PVC CMNT/ BALL VALVE/ PVC PIPE	723	GNG PLUMBING	350296	07/16/2026		100-53765-412-0000 00	REPAIR/MAINT GROUNDS		$ 41.01
WTR HTR VENT PIPE SAG RPR	723	GNG PLUMBING	283304819	07/17/2026		100-53766-215-0000 00	REPAIR/MAINT PLANT/ BLDG		$ 687.42
ELEC GFCI OUTLETS/ BOX CVRS/ WALL PLATES	723	GNG PLUMBING	350392	07/20/2026		100-60000-200- C20002	CAPITAL CONSTRUCTION		$ 67.54
URINAL RPR	723	GNG PLUMBING	283541360	07/27/2026		100-53766-414-0000 00	REPAIR/MAINT PLANT/ BLDG		$ 163.90
WIRE SPADE TERMINALS	723	GNG PLUMBING	350663	07/29/2026		100-53007-300-0000 00	SUPPLIES/ OPERATING		$ 18.18
SCRWS/BOLTS/ WSHR	723	GNG PLUMBING	350662	07/29/2026		100-60000-200- C20002	CAPITAL CONSTRUCTION		$ 4.79
BALL VLVE/ WALL PLATE/ ADPTR	723	GNG PLUMBING	350737	07/31/2026		100-53766-142-0000 00	REPAIR/MAINT PLANT/ BLDG		$ 5.86
VINYL TUBING/ HOSE CLMPS	723	GNG PLUMBING	350712	07/30/2026		400-53007-500-0000 00	SUPPLIES/ OPERATING	TUBING/ HOSE CLMPS	$ 66.54
HOSE BIBB	723	GNG PLUMBING	350665	07/29/2026		100-53764-412-0000 00	REPAIR/MAINT EQUIPMENT		$ 21.49
PIPE ELBOWS/ NIPPLES	723	GNG PLUMBING	349976	07/07/2026		100-53766-411-00000 0	REPAIR/MAINT PLANT/ BLDG		$ 25.96
GALVANIZED CABLE	723	GNG PLUMBING	350725	07/30/2026		100-53766-415- PEG002	REPAIR/MAINT PLANT/ BLDG		$ 51.60
CHECK TOTAL									**$ 1,187.68**
08/19/2026; Outstanding; null									
17 BAGS CHLORINE	8087	GORMAN COMPANY	S022215907.001	08/03/2026		400-53007-500-0000 00	SUPPLIES/ OPERATING	CHLORINE	$ 1,312.65
CHECK TOTAL									**$ 1,312.65**
08/19/2026; Outstanding; null									
WALK-THRU METAL DETECTOR	755	GRAINGER	9796549187	02/04/2026		100-53766-225-0000 00	REPAIR/MAINT PLANT/ BLDG		$ 4,665.01
CHECK TOTAL									**$ 4,665.01**
08/19/2026; Outstanding; null									
#203 CHG COOLER CORR CLN/ ADDTL RPRS	7477	GRANDER MARINE, LLC	48027	07/10/2026		100-53767-213-00000 0	REPAIR/MAINT VEHICLES		$ 1,343.96

SPECIAL INFORMATION	VENDOR NUMBER	VENDOR NAME	INVOICE NUMBER	INVOICE DATE	INVOICE DESCRIPTION	ACCOUNT NUMBER	ACCOUNT DESCRIPTION	LINE ITEM DESCRIPTION	LINE ITEM VALUE
CHECK DATE; CHECK STATUS; CHECK CLEARED DATE									
#198 CTR ENGN PWR STEER PUMP RPL	7477	GRANDER MARINE, LLC	48344	07/23/2026		100-53767-213-00000 0	REPAIR/MAINT VEHICLES		$ 2,056.98
#203 ALTERNATORS RPL/ CLAMP	7477	GRANDER MARINE, LLC	48417	07/28/2026		100-53767-210-0000 00	REPAIR/MAINT VEHICLES		$ 1,599.49
CHECK TOTAL									**$ 5,000.43**
08/19/2026; Outstanding; null									
JULY 2026	7203	GREGORY T. HOFF	260731	07/31/2026		800-53762-900-0000 00	RESALE INV/ARTISTS		$ 273.01
CHECK TOTAL									**$ 273.01**
08/19/2026; Outstanding; null									
JULY 2026 PLANNING COMMISSION ADS	769	GULF COAST MEDIA PAYMENT SERVI	537111	07/31/2026		100-53250-131-00000 0	PROFESSIONAL FEES		$ 682.32
CHECK TOTAL									**$ 682.32**
08/19/2026; Outstanding; null									
TOPDRESSING	5627	GULF COAST ORGANIC, INC	17220 /1	07/22/2026		100-53765-412-0000 00	REPAIR/MAINT GROUNDS		$ 773.68
TOPDRESSING	5627	GULF COAST ORGANIC, INC	17339 /1	07/24/2026		100-53765-410-0000 00	REPAIR/MAINT GROUNDS		$ 588.00
CHECK TOTAL									**$ 1,361.68**
08/19/2026; Outstanding; null									
CNC BITS/ HAMMER	5789	GULF COAST TOOLS, INC	392087	07/29/2026		100-53007-142-0000 00	SUPPLIES/ OPERATING		$ 57.63
CHECK TOTAL									**$ 57.63**
08/19/2026; Outstanding; null									
FAUCETS	782	GULF SHORES BUILDERS SUPPLY	2607-657795	07/22/2026		100-60000-200- C20002	CAPITAL CONSTRUCTION		$ 88.30
LUMBER/ CONCRETE MIX	782	GULF SHORES BUILDERS SUPPLY	2607-658291	07/28/2026		100-53765-145-0000 00	REPAIR/MAINT GROUNDS		$ 107.48
CHECK TOTAL									**$ 195.78**
08/19/2026; Outstanding; null									
TRPL MAGAZINE POUCHES	792	GULF STATES DISTRIBUTORS	1511097-IN	07/21/2026		100-53002-210-0000 00	EQUIPMENT/SMALL		$ 179.00
BATONS	792	GULF STATES DISTRIBUTORS	1510804-IN	07/15/2026		100-53002-210-0000 00	EQUIPMENT/SMALL		$ 133.00
CHPLN BDGS	792	GULF STATES DISTRIBUTORS	1508403-IN	05/28/2026		100-53008-250-0000 00	UNIFORMS		$ 435.00
BADGES	792	GULF STATES DISTRIBUTORS	1510464-IN	07/08/2026		100-53008-250-0000 00	UNIFORMS		$ 65.50
CAPT BADGES	792	GULF STATES DISTRIBUTORS	1511432-IN	07/27/2026		100-53008-250-0000 00	UNIFORMS		$ 435.00
SHIRTS/ PANTS	792	GULF STATES DISTRIBUTORS	1511774-IN	07/31/2026		100-53008-250-0000 00	UNIFORMS		$ 1,075.80
NECK TIES	792	GULF STATES DISTRIBUTORS	1511681-IN	07/30/2026		100-53008-250-0000 00	UNIFORMS		$ 96.56
CHECK TOTAL									**$ 2,419.86**
08/19/2026; Outstanding; null									

SPECIAL INFORMATION	VENDOR NUMBER	VENDOR NAME	INVOICE NUMBER	INVOICE DATE	INVOICE DESCRIPTION	ACCOUNT NUMBER	ACCOUNT DESCRIPTION	LINE ITEM DESCRIPTION	LINE ITEM VALUE
CHECK DATE; CHECK STATUS; CHECK CLEARED DATE									
ABDUCTION/ ADDUCTION MACHINE RPR	6811	GYM-WORX, LLC	I63478T3	07/27/2026		100-53764-414-0000 00	REPAIR/MAINT EQUIPMENT		$ 125.00
ROWER/ STEP MILL/ TREADMILL RPR	6811	GYM-WORX, LLC	I65134RT1	07/27/2026		100-53764-414-0000 00	REPAIR/MAINT EQUIPMENT		$ 266.30
MONTHLY PM SVC	6811	GYM-WORX, LLC	I97191PM	07/27/2026		100-53250-414-0000 00	PROFESSIONAL FEES		$ 783.52
CHECK TOTAL									**$ 1,174.82**
08/19/2026; Outstanding; null									
TESTING VIALS	806	HACH COMPANY	15106044	07/30/2026		400-53007-500-0000 00	SUPPLIES/ OPERATING	TESTING VIALS	$ 771.00
CHECK TOTAL									**$ 771.00**
08/19/2026; Outstanding; null									
SHWR SHOES/ TOOTHBRUSHES	8032	HARD TIME PRODUCTS LLC	INV013886	07/13/2026		100-53007-215-0000 00	SUPPLIES/ OPERATING		$ 114.04
SHOWER SHOES/ DEODORANT/ MOUTHWASH	8032	HARD TIME PRODUCTS LLC	INV014066	07/28/2026		100-53007-215-0000 00	SUPPLIES/ OPERATING		$ 356.60
CHECK TOTAL									**$ 470.64**
08/19/2026; Outstanding; null									
JULY 2026	6872	HEATHER A. MITCHELL	260731	07/31/2026		800-53762-900-0000 00	RESALE INV/ARTISTS		$ 60.45
CHECK TOTAL									**$ 60.45**
08/19/2026; Outstanding; null									
EMS SUPPLIES	1335	HENRY SCHEIN INC	59493040	07/16/2026		100-53007-250-0000 00	SUPPLIES/ OPERATING		$ 457.32
EMS SUPPLIES	1335	HENRY SCHEIN INC	59542099	07/17/2026		100-53007-250-0000 00	SUPPLIES/ OPERATING		$ 285.56
EMS SUPPLIES	1335	HENRY SCHEIN INC	59426151	07/15/2026		100-53007-250-0000 00	SUPPLIES/ OPERATING		$ 282.22
EMS SUPPLIES	1335	HENRY SCHEIN INC	59358858	07/14/2026		100-53007-250-0000 00	SUPPLIES/ OPERATING		$ 2,054.05
EMS SUPPLIES	1335	HENRY SCHEIN INC	59745040	07/22/2026		100-53007-250-0000 00	SUPPLIES/ OPERATING		$ 47.50
EMS SUPPLIES	1335	HENRY SCHEIN INC	59856236	07/24/2026		100-53007-250-0000 00	SUPPLIES/ OPERATING		$ 678.57
EMS SUPPLIES	1335	HENRY SCHEIN INC	59787744	07/23/2026		100-53007-250-0000 00	SUPPLIES/ OPERATING		$ 30.46
EMS SUPPLIES	1335	HENRY SCHEIN INC	59757923	07/22/2026		100-53007-250-0000 00	SUPPLIES/ OPERATING		$ 403.92
EMS SUPPLIES	1335	HENRY SCHEIN INC	59221511	07/22/2026		100-53007-250-0000 00	SUPPLIES/ OPERATING		$ 81.57
EMS SUPPLIES	1335	HENRY SCHEIN INC	59701470	07/21/2026		100-53007-250-0000 00	SUPPLIES/ OPERATING		$ 976.46
CHECK TOTAL									**$ 5,297.63**
08/19/2026; Outstanding; null									
IRRIGATION CNTRLLRS/ BUSHINGS/ TEES	5988	HERITAGE LANDSCAPE SUPPLY GROU	0028496883-001	07/22/2026		100-53765-310-0000 00	REPAIR/MAINT GROUNDS		$ 446.57
STK SPRINKLER HEADS	5988	HERITAGE LANDSCAPE SUPPLY GROU	0028618313-001	07/28/2026		100-53007-310-0000 00	SUPPLIES/ OPERATING		$ 537.76
CHECK TOTAL									**$ 984.33**
08/19/2026; Outstanding; null									
JULY 2026	6551	HIGHWAY TRAFFIC SAFETY FUND	260804	08/04/2026		100-22002-000-0000 00	DUE COST FOR OTH AGENCIES		$ 60.00
CHECK TOTAL									**$ 60.00**
08/19/2026; Outstanding; null									

SPECIAL INFORMATION	VENDOR NUMBER	VENDOR NAME	INVOICE NUMBER	INVOICE DATE	INVOICE DESCRIPTION	ACCOUNT NUMBER	ACCOUNT DESCRIPTION	LINE ITEM DESCRIPTION	LINE ITEM VALUE
CHECK DATE; CHECK STATUS; CHECK CLEARED DATE									
CUSTOM FRAME	3579	HOBBY LOBBY STORES, INC.	157017846	07/29/2026		100-53007-216-0000 00	SUPPLIES/ OPERATING		$ 137.99
CHECK TOTAL									**$ 137.99**
08/19/2026; Outstanding; null									
JULY 2026	8145	HOFMANN, RHONDA N.	260731	07/31/2026		800-53762-900-0000 00	RESALE INV/ARTISTS		$ 130.00
CHECK TOTAL									**$ 130.00**
08/19/2026; Outstanding; null									
TRNG BLDG KITCHN PANTRY ORGNZR	864	HOME DEPOT CREDIT SERVICES	4798087	07/31/2026		100-53002-250-0000 00	EQUIPMENT/SMALL		$ 511.90
CHECK TOTAL									**$ 511.90**
08/19/2026; Outstanding; null									
148 BAGS ICE	7822	ICE PLANT, INC.	44-6849170A	07/24/2026		100-53007-300-0000 00	SUPPLIES/ OPERATING		$ 74.00
148 BAGS ICE	7822	ICE PLANT, INC.	44-6849170A	07/24/2026		100-53007-310-0000 00	SUPPLIES/ OPERATING		$ 74.00
148 BAGS ICE	7822	ICE PLANT, INC.	44-6849170A	07/24/2026		500-53007-600-0000 00	SUPPLIES/ OPERATING		$ 74.00
108 BAGS ICE	7822	ICE PLANT, INC.	44-6849220	07/28/2026		100-53007-310-0000 00	SUPPLIES/ OPERATING		$ 162.00
108 BAGS ICE	7822	ICE PLANT, INC.	44-6849247	07/31/2026		100-53007-300-0000 00	SUPPLIES/ OPERATING		$ 162.00
CHECK TOTAL									**$ 546.00**
08/19/2026; Outstanding; null									
P-TWLS/ T-TISS/ HAND SOAP	230	IMPERIAL DADE	42528100	07/23/2026		100-53007-414-0000 00	SUPPLIES/ OPERATING		$ 1,408.50
DISINFECTING WIPES	230	IMPERIAL DADE	42639012	08/03/2026		100-53007-414-0000 00	SUPPLIES/ OPERATING		$ 536.25
CHECK TOTAL									**$ 1,944.75**
08/19/2026; Outstanding; null									
GNRTR SVC CALL/ RPR	6419	INTEGRATED POWER SERVICES	26364708	07/30/2026		100-53766-141-00000 0	REPAIR/MAINT PLANT/ BLDG		$ 588.85
GNRTR MINOR PREV MAINT	6419	INTEGRATED POWER SERVICES	26343242	11/20/2025		100-53764-100-0000 00	REPAIR/MAINT EQUIPMENT		$ 200.00
GNRTR BASIC FUEL ANALYSIS	6419	INTEGRATED POWER SERVICES	26359125	05/28/2026		100-53764-100-0000 00	REPAIR/MAINT EQUIPMENT		$ 150.00
CHECK TOTAL									**$ 938.85**
08/19/2026; Outstanding; null									
SEA TRTL FACILITY TANKS/ FLTRTN 50% DEPOSIT	100124	INTEGRATED-AQUA	INV/ 2026/00406	07/30/2026		100-54000-146- GD0002	GRANT EXPENSE	Tanks and filtration equipment for CAST.	$ 42,148.52
CHECK TOTAL									**$ 42,148.52**
08/19/2026; Outstanding; null									
SHEETROCK	3748	INTERIOR / EXTERIOR	2329034-00	07/14/2026		100-60000-200- C20002	CAPITAL CONSTRUCTION		$ 724.20
CHECK TOTAL									**$ 724.20**
08/19/2026; Outstanding; null									
XX-0052 JOEL T BURKHART	7523	INTERNAL REVENUE SERVICE	080726-BURKHART	08/07/2026		100-21007-000-0000 00	GARNISHMENT/ SAVINGS		$ 150.00
CHECK TOTAL									**$ 150.00**
08/19/2026; Outstanding; null									

SPECIAL INFORMATION	VENDOR NUMBER	VENDOR NAME	INVOICE NUMBER	INVOICE DATE	INVOICE DESCRIPTION	ACCOUNT NUMBER	ACCOUNT DESCRIPTION	LINE ITEM DESCRIPTION	LINE ITEM VALUE
CHECK DATE; CHECK STATUS; CHECK CLEARED DATE									
T BROWN BIZ CARDS	940	INTERSTATE PRINTING & GRAPHICS	46028	07/28/2026		100-53007-120-0000 00	SUPPLIES/ OPERATING		$ 44.00
TRFFC ACCDNT REPORT CARDS	940	INTERSTATE PRINTING & GRAPHICS	46032	07/28/2026		100-53007-210-0000 00	SUPPLIES/ OPERATING		$ 98.00
PLAIN SUPPORT SVCS BIZ CARDS	940	INTERSTATE PRINTING & GRAPHICS	46033	07/28/2026		100-53007-210-0000 00	SUPPLIES/ OPERATING		$ 57.00
PLAIN SUPPORT SVCS BIZ CARDS	940	INTERSTATE PRINTING & GRAPHICS	46033	07/28/2026		100-53007-216-0000 00	SUPPLIES/ OPERATING		$ 57.00
DESCALZO,HINSON ,WILLIAMS,PAPPAS BZ CRDS	940	INTERSTATE PRINTING & GRAPHICS	46030	07/28/2026		100-53007-130-0000 00	SUPPLIES/ OPERATING		$ 196.00
M BUGOS BUSINESS CARDS	940	INTERSTATE PRINTING & GRAPHICS	46029	07/28/2026		100-53007-105-0000 00	SUPPLIES/ OPERATING		$ 49.00
P SIMPSON BUSINESS CARDS	940	INTERSTATE PRINTING & GRAPHICS	46031	07/28/2026		100-53007-105-0000 00	SUPPLIES/ OPERATING		$ 49.00
CHECK TOTAL									**$ 550.00**
08/19/2026; Outstanding; null									
JULY 2026	7749	JACK L. SNOW	260731	07/31/2026		800-53762-900-0000 00	RESALE INV/ARTISTS		$ 35.75
CHECK TOTAL									**$ 35.75**
08/19/2026; Outstanding; null									
JULY 2026	8292	JACK SWINDLE	260731	07/31/2026		800-53762-900-0000 00	RESALE INV/ARTISTS		$ 344.51
CHECK TOTAL									**$ 344.51**
08/19/2026; Outstanding; null									
PIYO/ INDR CYCLING/ P90X	6543	JANE SIMS	260724	07/24/2026		100-53250-414-0000 00	PROFESSIONAL FEES		$ 210.00
PIYO/ P90X/ INDR CYCL	6543	JANE SIMS	260717	07/17/2026		100-53250-414-0000 00	PROFESSIONAL FEES		$ 180.00
PIYO/ P90X/ INDOOR CYCLING	6543	JANE SIMS	260731	07/31/2026		100-53250-414-0000 00	PROFESSIONAL FEES		$ 210.00
CHECK TOTAL									**$ 600.00**
08/19/2026; Outstanding; null									
RMB UNIFORMS	8886	JEREMIAH REAGAN	07242026	07/24/2026		100-53008-211-0000 00	UNIFORMS		$ 500.00
CHECK TOTAL									**$ 500.00**
08/19/2026; Outstanding; null									
STK FAN BELTS	1033	JERRY PATE TURF & IRRIGATION	688268	07/16/2026		100-53007-412-0000 00	SUPPLIES/ OPERATING		$ 111.91
CHECK TOTAL									**$ 111.91**
08/19/2026; Outstanding; null									
RMB GIFT BASKET CONTENTS	100127	JESSICA LEWIS	260727	07/27/2026		100-53007-411-00000 0	SUPPLIES/ OPERATING		$ 79.12
CHECK TOTAL									**$ 79.12**
08/19/2026; Outstanding; null									
#G425 SVC/ FUEL PUMP/ OIL/ SPARK PLGS	5814	JET BLAST PERFORMANCE	26-08	07/27/2026		100-53003-251-0000 00	GAS/OIL		$ 95.50

SPECIAL INFORMATION	VENDOR NUMBER	VENDOR NAME	INVOICE NUMBER	INVOICE DATE	INVOICE DESCRIPTION	ACCOUNT NUMBER	ACCOUNT DESCRIPTION	LINE ITEM DESCRIPTION	LINE ITEM VALUE
CHECK DATE; CHECK STATUS; CHECK CLEARED DATE									
#G425 SVC/ FUEL PUMP/ OIL/ SPARK PLGS	5814	JET BLAST PERFORMANCE	26-08	07/27/2026		100-53767-251-00000 0	REPAIR/MAINT VEHICLES		$ 930.00
CHECK TOTAL									**$ 1,025.50**
08/19/2026; Outstanding; null									
SENIOR YOGA	8027	JILL TAYLOR	260723	07/23/2026		100-53250-413-0000 00	PROFESSIONAL FEES		$ 60.00
YOGA	8027	JILL TAYLOR	260724	07/24/2026		100-53250-414-0000 00	PROFESSIONAL FEES		$ 30.00
YOGA	8027	JILL TAYLOR	260717	07/17/2026		100-53250-414-0000 00	PROFESSIONAL FEES		$ 30.00
SENIOR YOGA	8027	JILL TAYLOR	260730	07/30/2026		100-53250-413-0000 00	PROFESSIONAL FEES		$ 60.00
YOGA/ FITNESS EXPO	8027	JILL TAYLOR	260731	07/31/2026		100-53250-414-0000 00	PROFESSIONAL FEES		$ 60.00
CHECK TOTAL									**$ 240.00**
08/19/2026; Outstanding; null									
BLOWER	871	JIM HOUSE & ASSOCIATES	29997	07/24/2026		400-53250-500-0000 00	PROFESSIONAL FEES	BLOWER	$ 1,944.00
CONTROLLER FOR SPORTSMAN L/S	871	JIM HOUSE & ASSOCIATES	29996	07/24/2026		400-53250-500-0000 00	PROFESSIONAL FEES	CONTROLLER FOR SPORTSMAN L/S	$ 919.00
LEVEL CONTROLLER	871	JIM HOUSE & ASSOCIATES	30039	07/29/2026		400-53766-500-0000 00	REPAIR/MAINT PLANT/ BLDG	LEVEL CONTROLLER	$ 919.00
INTRNSCLLY SAFE PUMP CONTROLLERS	871	JIM HOUSE & ASSOCIATES	30037	07/29/2026		400-53766-500-0000 00	REPAIR/MAINT PLANT/ BLDG	CONTROLLER FOR PUMP	$ 1,991.00
CHECK TOTAL									**$ 5,773.00**
08/19/2026; Outstanding; null									
AUG 2026 PUBLIC RELATIONS SVCS	8850	JJPR, LLC	5036	08/01/2026		100-53250-103-0000 00	PROFESSIONAL FEES		$ 2,500.00
CHECK TOTAL									**$ 2,500.00**
08/19/2026; Outstanding; null									
07.20-07.24.26 WTR FTNSS	8310	JOAN G. HILL	141	07/24/2026		100-53766-411-00000 0	REPAIR/MAINT PLANT/ BLDG		$ 30.00
07.27-07.31.26 WTR FTNSS	8310	JOAN G. HILL	142	07/31/2026		100-53766-411-00000 0	REPAIR/MAINT PLANT/ BLDG		$ 60.00
CHECK TOTAL									**$ 90.00**
08/19/2026; Outstanding; null									
JULY 2026	5017	JOANNE LEE HALL	260731	07/31/2026		800-53762-900-0000 00	RESALE INV/ARTISTS		$ 188.51
CHECK TOTAL									**$ 188.51**
08/19/2026; Outstanding; null									
M. F. GREEN	5100	JOHN B GAMBLE, PC	TR26-323	06/25/2026		100-53250-225-0000 00	PROFESSIONAL FEES		$ 231.00
CHECK TOTAL									**$ 231.00**
08/19/2026; Outstanding; null									
J. ODANIELS	8580	JOHN ROACH LAW, LLC	MC26-0210	07/09/2026		100-53250-225-0000 00	PROFESSIONAL FEES		$ 181.50
CHECK TOTAL									**$ 181.50**
08/19/2026; Outstanding; null									
JULY 2026	6025	JOHN'S STAINED GLASS	260731	07/31/2026		800-53762-900-0000 00	RESALE INV/ARTISTS		$ 507.02
CHECK TOTAL									**$ 507.02**
08/19/2026; Outstanding; null									

SPECIAL INFORMATION	VENDOR NUMBER	VENDOR NAME	INVOICE NUMBER	INVOICE DATE	INVOICE DESCRIPTION	ACCOUNT NUMBER	ACCOUNT DESCRIPTION	LINE ITEM DESCRIPTION	LINE ITEM VALUE
CHECK DATE; CHECK STATUS; CHECK CLEARED DATE									
DISH WASH REPAIR	3569	JONES- MCLEOD, INC.	7120371	07/16/2026		100-53764-215-0000 00	REPAIR/MAINT EQUIPMENT		$ 2,364.77
JAIL DHWSH REPAIR	3569	JONES- MCLEOD, INC.	7120729	07/30/2026		100-53007-215-0000 00	SUPPLIES/ OPERATING		$ 849.00
CHECK TOTAL									**$ 3,213.77**
08/19/2026; Outstanding; null									
PILATES	8751	KAREN L. MALATESTA	260724	07/24/2026		100-53250-414-0000 00	PROFESSIONAL FEES		$ 60.00
S&S YOGA/ PILATES	8751	KAREN L. MALATESTA	260717	07/17/2026		100-53250-414-0000 00	PROFESSIONAL FEES		$ 90.00
YOGA/ PILATES/ FITNES EXPO	8751	KAREN L. MALATESTA	260731	07/31/2026		100-53250-414-0000 00	PROFESSIONAL FEES		$ 120.00
07.20-07.24.26 WTR FTNSS SUB	8751	KAREN L. MALATESTA	005	07/24/2026		100-53766-411-00000 0	REPAIR/MAINT PLANT/ BLDG		$ 30.00
07.27-07.31.26 WTR FTNSS SUB	8751	KAREN L. MALATESTA	006	07/31/2026		100-53766-411-00000 0	REPAIR/MAINT PLANT/ BLDG		$ 30.00
CHECK TOTAL									**$ 330.00**
08/19/2026; Outstanding; null									
JULY 2026	3038	KEET CONSULTING SERVICES	00-615581	08/01/2026		100-53250-133-0000 00	PROFESSIONAL FEES		$ 180.00
CHECK TOTAL									**$ 180.00**
08/19/2026; Outstanding; null									
JULY 2026	7146	KELLY WEST	260731	07/31/2026		800-53762-900-0000 00	RESALE INV/ARTISTS		$ 65.00
CHECK TOTAL									**$ 65.00**
08/19/2026; Outstanding; null									
JULY 2026	6102	KERRY PARKS	260731	07/31/2026		800-53762-900-0000 00	RESALE INV/ARTISTS		$ 1,104.37
CHECK TOTAL									**$ 1,104.37**
08/19/2026; Outstanding; null									
CS1 CLASSES (08.31-09.02.26)	6858	KEVIN L. COLLIER	INVOICE 2036	06/23/2026		400-53770-500-0000 00	TRAINING/TRAVEL		$ 4,500.00
CHECK TOTAL									**$ 4,500.00**
08/19/2026; Outstanding; null									
STK BUTT CNNCTRS/ SCRWS/ WASHERS	5089	KIMBALL MIDWEST	104677201	07/23/2026		100-53007-300-0000 00	SUPPLIES/ OPERATING		$ 200.50
CHECK TOTAL									**$ 200.50**
08/19/2026; Outstanding; null									
10.26-10.27 1YR KNOXCNNCT CLOUD LIC	1160	KNOX COMPANY	INV- KA-547332	07/30/2026		100-53250-250-0000 00	PROFESSIONAL FEES	1 YR KNOX CONNECT CLOUD LICENSE 10/02/2026-10/02/2 027	$ 2,749.00
CHECK TOTAL									**$ 2,749.00**
08/19/2026; Outstanding; null									
COASTAL RES OFC	7047	KNOX PEST CONTROL	764822	07/20/2026		100-53765-140-0000 00	REPAIR/MAINT GROUNDS		$ 28.00
SKEET HOUSES	7047	KNOX PEST CONTROL	765560	07/21/2026		100-53766-143-0000 00	REPAIR/MAINT PLANT/ BLDG		$ 38.00
INTERN HOUSE	7047	KNOX PEST CONTROL	765584	07/21/2026		100-53766-146-0000 00	REPAIR/MAINT PLANT/ BLDG		$ 28.00

SPECIAL INFORMATION	VENDOR NUMBER	VENDOR NAME	INVOICE NUMBER	INVOICE DATE	INVOICE DESCRIPTION	ACCOUNT NUMBER	ACCOUNT DESCRIPTION	LINE ITEM DESCRIPTION	LINE ITEM VALUE
CHECK DATE; CHECK STATUS; CHECK CLEARED DATE									
TRAIL SHOP/ WILDLIFE CTR	7047	KNOX PEST CONTROL	765588	07/21/2026		100-53766-142-0000 00	REPAIR/MAINT PLANT/ BLDG		$ 28.00
PUBLIC WKS BLDG	7047	KNOX PEST CONTROL	764829	07/21/2026		100-53250-300-0000 00	PROFESSIONAL FEES		$ 28.00
PICKLEBALL COURTS	7047	KNOX PEST CONTROL	764830	07/20/2026		100-53250-417-0000 00	PROFESSIONAL FEES		$ 28.00
PICKLEBALL COURTS- INITIAL	7047	KNOX PEST CONTROL	771156	07/20/2026		100-53250-417-0000 00	PROFESSIONAL FEES		$ 25.00
SEWER DEPT PEST CNTL	7047	KNOX PEST CONTROL	765650	07/21/2026		400-53007-500-0000 00	SUPPLIES/ OPERATING	MONTHLY PEST CONTROL	$ 30.00
PD MODULAR	7047	KNOX PEST CONTROL	764828	07/20/2026		100-53766-200-0000 00	REPAIR/MAINT PLANT/ BLDG		$ 28.00
POLICE DEPT BLDG	7047	KNOX PEST CONTROL	765103	07/20/2026		100-53766-200-0000 00	REPAIR/MAINT PLANT/ BLDG		$ 55.00
ST 3/ QRTLY PEST CNTRL	7047	KNOX PEST CONTROL	764825	07/21/2026		100-53766-250-0000 00	REPAIR/MAINT PLANT/ BLDG		$ 38.00
ADULT FITNESS CTR.	7047	KNOX PEST CONTROL	764820	07/20/2026		100-53250-414-0000 00	PROFESSIONAL FEES		$ 28.00
GOLF CTR. PEST CONTROL	7047	KNOX PEST CONTROL	764826	07/21/2026		100-53765-412-0000 00	REPAIR/MAINT GROUNDS		$ 30.00
GOLF CTR. RODENT CONTROL	7047	KNOX PEST CONTROL	765620	07/21/2026		100-53765-412-0000 00	REPAIR/MAINT GROUNDS		$ 39.00
MUSIC STUDIO PEST CTRL SERV.	7047	KNOX PEST CONTROL	765559	07/20/2026		100-53250-415-0000 00	PROFESSIONAL FEES		$ 24.00
REC CTR PEST CTRL SERVICES	7047	KNOX PEST CONTROL	765104	07/28/2026		100-53250-415-0000 00	PROFESSIONAL FEES		$ 28.00
CHECK TOTAL									**$ 503.00**
08/19/2026; Outstanding; null									
EVENT CTR	7047	KNOX PEST CONTROL	765096	07/21/2026		600-53765-800-0000 00	REPAIR/MAINT GROUNDS		$ 36.00
WWLC PEST CONTROL	7047	KNOX PEST CONTROL	765106	07/28/2026		100-53766-147-0000 00	REPAIR/MAINT PLANT/ BLDG		$ 30.00
MINI STG BUILDING PEST CNTL	7047	KNOX PEST CONTROL	764827	07/21/2026		100-53766-100-0000 00	REPAIR/MAINT PLANT/ BLDG		$ 28.00
SCHOOL WEIGHT ROOM PEST CNTL	7047	KNOX PEST CONTROL	764831	07/21/2026		100-53766-100-0000 00	REPAIR/MAINT PLANT/ BLDG		$ 28.00
COASTAL ARTS CTR PEST CNTL	7047	KNOX PEST CONTROL	765093	07/28/2026		800-53250-900-0000 00	PROFESSIONAL FEES		$ 28.00
COMMUNITY CTR PEST CNTL	7047	KNOX PEST CONTROL	765094	07/28/2026		600-53765-800-0000 00	REPAIR/MAINT GROUNDS		$ 28.00
MEDICAL ARTS CTR	7047	KNOX PEST CONTROL	765101	07/28/2026		100-53766-100-0000 00	REPAIR/MAINT PLANT/ BLDG		$ 36.00
SENIOR CENTER PEST CNTL	7047	KNOX PEST CONTROL	765092	07/28/2026		100-53766-413-0000 00	REPAIR/MAINT PLANT/ BLDG		$ 28.00
CHECK TOTAL									**$ 242.00**
08/19/2026; Outstanding; null									
AUG 2026 ELEVATOR MAINT	6916	KONE INC	872106451	08/01/2026		800-53250-900-0000 00	PROFESSIONAL FEES		$ 285.00
CHECK TOTAL									**$ 285.00**

SPECIAL INFORMATION	VENDOR NUMBER	VENDOR NAME	INVOICE NUMBER	INVOICE DATE	INVOICE DESCRIPTION	ACCOUNT NUMBER	ACCOUNT DESCRIPTION	LINE ITEM DESCRIPTION	LINE ITEM VALUE
CHECK DATE; CHECK STATUS; CHECK CLEARED DATE									
08/19/2026; Outstanding; null									
RMB CDL APPLICATION FEE	100130	KYLE SHAFFER	260410	04/10/2026		100-53770-300-0000 00	TRAINING/TRAVEL		$ 27.50
RMB CDL LEARNER PERMIT FEE	100130	KYLE SHAFFER	260731	07/31/2026		100-53770-300-0000 00	TRAINING/TRAVEL		$ 38.75
CHECK TOTAL									**$ 66.25**
08/19/2026; Outstanding; null									
METAL DOOR FRAME	6126	LADSCO	49594	06/17/2026		100-53766-413-0000 00	REPAIR/MAINT PLANT/ BLDG		$ 379.00
CHECK TOTAL									**$ 379.00**
08/19/2026; Outstanding; null									
MANIKIN RPR-CHEST SKIN WITH CHEST DRAIN	100125	LAERDAL MEDICAL CORPORATION	2000040466	07/20/2026		100-53007-250-0000 00	SUPPLIES/ OPERATING		$ 467.70
CHECK TOTAL									**$ 467.70**
08/19/2026; Outstanding; null									
INDOOR CYCLING	8723	LAUREN A. PROSSER	260724	07/24/2026		100-53250-414-0000 00	PROFESSIONAL FEES		$ 60.00
INDR CYCL	8723	LAUREN A. PROSSER	260717	07/17/2026		100-53250-414-0000 00	PROFESSIONAL FEES		$ 60.00
INDOOR CYCLING	8723	LAUREN A. PROSSER	260731	07/31/2026		100-53250-414-0000 00	PROFESSIONAL FEES		$ 60.00
CHECK TOTAL									**$ 180.00**
08/19/2026; Outstanding; null									
CARDIO DANCE	8057	LAUREN C. MCCAGHREN	260724	07/24/2026		100-53250-414-0000 00	PROFESSIONAL FEES		$ 30.00
CARDIO DANCE	8057	LAUREN C. MCCAGHREN	260717	07/17/2026		100-53250-414-0000 00	PROFESSIONAL FEES		$ 30.00
FITNES XPO/ ZUMBA/ DANCE	8057	LAUREN C. MCCAGHREN	260731	07/31/2026		100-53250-414-0000 00	PROFESSIONAL FEES		$ 90.00
CHECK TOTAL									**$ 150.00**
08/19/2026; Outstanding; null									
A. S. S. TORRES	100114	LAW OFC OF LINDSAY DEMERS, PLL	MC26-00003 88	07/14/2026		100-53250-225-0000 00	PROFESSIONAL FEES		$ 137.50
CHECK TOTAL									**$ 137.50**
08/19/2026; Outstanding; null									
#747 FLTR KIT/ LVL SNSR/ FLTRS/ TEMP SNSR	5305	LAZZARI TRUCK REPAIR, INC.	W49408	07/20/2026		100-53764-300-0000 00	REPAIR/MAINT EQUIPMENT		$ 1,570.64
#906 REAR BRAKES RPL	5305	LAZZARI TRUCK REPAIR, INC.	W48938	07/31/2026		500-53767-600-0000 00	REPAIR/MAINT VEHICLES		$ 2,083.36
#906 DOT INSP/ REPL WIPER SWITCH	5305	LAZZARI TRUCK REPAIR, INC.	W49295	07/31/2026		500-53767-600-0000 00	REPAIR/MAINT VEHICLES		$ 630.44
#709 EXHAUST MANIFOLD RPR	5305	LAZZARI TRUCK REPAIR, INC.	W49389	07/31/2026		500-53767-600-0000 00	REPAIR/MAINT VEHICLES		$ 1,875.89
#901 ROAD CALL/ AIR CMPRSSR NUT RPL/ COOLNT LN TGHTN	5305	LAZZARI TRUCK REPAIR, INC.	W49458	07/31/2026		500-53767-600-0000 00	REPAIR/MAINT VEHICLES		$ 829.48
CHECK TOTAL									**$ 6,989.81**

SPECIAL INFORMATION	VENDOR NUMBER	VENDOR NAME	INVOICE NUMBER	INVOICE DATE	INVOICE DESCRIPTION	ACCOUNT NUMBER	ACCOUNT DESCRIPTION	LINE ITEM DESCRIPTION	LINE ITEM VALUE
CHECK DATE; CHECK STATUS; CHECK CLEARED DATE									
08/19/2026; Outstanding; null									
09.26-08.27 POLICEONE ACADEMY TRN	6913	LEXIPOL, LLC	INVPRA11273786	08/01/2026		100-53770-214-0000 00	TRAINING/TRAVEL		$ 423.19
CHECK TOTAL									**$ 423.19**
08/19/2026; Outstanding; null									
JUNE, JULY 2026	100093	LHL DESIGNS	260731	07/31/2026		800-53762-900-0000 00	RESALE INV/ARTISTS		$ 90.69
CHECK TOTAL									**$ 90.69**
08/19/2026; Outstanding; null									
LAUNDRY DET/ HAND SANTIZER	1234	LIBERTY LINEN	233187	07/09/2026		100-53007-215-0000 00	SUPPLIES/ OPERATING		$ 143.98
CAN LINERS	1234	LIBERTY LINEN	233225	07/09/2026		100-53007-215-0000 00	SUPPLIES/ OPERATING		$ 59.70
CRDT- CARWASH	1234	LIBERTY LINEN	233259	07/09/2026		100-53007-215-0000 00	SUPPLIES/ OPERATING		$ (389.60)
CUPS	1234	LIBERTY LINEN	233520	07/16/2026		100-53007-200-0000 00	SUPPLIES/ OPERATING		$ 60.00
BODY WSH/ P-TWLS/ CAN LINERS/ LAUNDRY DET	1234	LIBERTY LINEN	233632	07/21/2026		100-53007-250-0000 00	SUPPLIES/ OPERATING		$ 564.23
GLOVES/ DISH SOAP	1234	LIBERTY LINEN	233930	07/27/2026		100-53007-146-0000 00	SUPPLIES/ OPERATING		$ 741.22
T-TISS/ P-TWLS/ HAND SOAP/ KEMPER	1234	LIBERTY LINEN	233867	07/27/2026		100-53007-300-0000 00	SUPPLIES/ OPERATING		$ 1,224.27
P-TWLS/ LAUNDRY DET/ LAUNDRY SANITZR	1234	LIBERTY LINEN	233950	07/28/2026		100-53007-215-0000 00	SUPPLIES/ OPERATING		$ 447.25
T-TISS/ P-TWLS	1234	LIBERTY LINEN	233999	07/29/2026		100-53007-414-0000 00	SUPPLIES/ OPERATING		$ 81.80
T-TISSUE	1234	LIBERTY LINEN	233516	07/16/2026		800-53007-900-0000 00	SUPPLIES/ OPERATING		$ 132.64
CHECK TOTAL									**$ 3,065.49**
08/19/2026; Outstanding; null									
SEPT 2026	1230	LIBRARY BOARD	2026-09	08/06/2026		100-95000-000-0000 00	LIBRARY AID		$ 70,523.00
CHECK TOTAL									**$ 70,523.00**
08/19/2026; Outstanding; null									
JULY 2026	6685	LINDA BELL SCHORER	260731	07/31/2026		800-53762-900-0000 00	RESALE INV/ARTISTS		$ 448.53
CHECK TOTAL									**$ 448.53**
08/19/2026; Outstanding; null									
HIIT	7860	LISA R. NIX	260717	07/17/2026		100-53250-414-0000 00	PROFESSIONAL FEES		$ 30.00
HIIT	7860	LISA R. NIX	260731	07/31/2026		100-53250-414-0000 00	PROFESSIONAL FEES		$ 30.00
CHECK TOTAL									**$ 60.00**
08/19/2026; Outstanding; null									
PAINT/ SPRAYER HOSE/ COVERALLS	8699	LOWE'S PRO SUPPLY	21385722-00	07/22/2026		100-53766-146-0000 00	REPAIR/MAINT PLANT/ BLDG		$ 849.24
SINK	8699	LOWE'S PRO SUPPLY	21178387-00	06/27/2026		100-60000-200- C20002	CAPITAL CONSTRUCTION		$ 314.44
PAINT/ HAND SOAP/ DISH SOAP	8699	LOWE'S PRO SUPPLY	21410135-00	07/24/2026		100-53766-146-0000 00	REPAIR/MAINT PLANT/ BLDG		$ 249.85

SPECIAL INFORMATION	VENDOR NUMBER	VENDOR NAME	INVOICE NUMBER	INVOICE DATE	INVOICE DESCRIPTION	ACCOUNT NUMBER	ACCOUNT DESCRIPTION	LINE ITEM DESCRIPTION	LINE ITEM VALUE
CHECK DATE; CHECK STATUS; CHECK CLEARED DATE									
PAINT/ HAND SOAP/ DISH SOAP	8699	LOWE'S PRO SUPPLY	21410135-00	07/24/2026		100-53007-142-0000 00	SUPPLIES/ OPERATING		$ 25.59
SHELVING UNITS	8699	LOWE'S PRO SUPPLY	21463399-00	07/30/2026		100-53766-250-0000 00	REPAIR/MAINT PLANT/ BLDG		$ 512.97
FLOWERS	8699	LOWE'S PRO SUPPLY	21357491-00	07/18/2026		800-53765-900-0000 00	REPAIR/MAINT GROUNDS		$ 165.10
LADDER/ GALV TEES/ SAW BLD/ TOW HITCH	8699	LOWE'S PRO SUPPLY	21473370-00	07/31/2026		100-53500-416- P41604	PRODUCTION COST (DREAM ON)		$ 405.77
CHECK TOTAL									**$ 2,522.96**
08/19/2026; Outstanding; null									
KID POOL REPL PUMP	3793	M & W ELECTRIC MOTORS INC	100949	07/23/2026		100-53766-411-00000 0	REPAIR/MAINT PLANT/ BLDG	Pentair EEQ500 5hp 230/460v 3ph 184JMZ complete pump w/hair & lint pot	$ 4,500.00
CHECK TOTAL									**$ 4,500.00**
08/19/2026; Outstanding; null									
65.25 HRS SPL AIDE SVCS	100052	MAGGIE C. STEELEY	7312026	07/31/2026		100-53250-415-0000 00	PROFESSIONAL FEES		$ 2,610.00
CHECK TOTAL									**$ 2,610.00**
08/19/2026; Outstanding; null									
JULY 2026	8819	MARIAN PACSUTA	260731	07/31/2026		800-53762-900-0000 00	RESALE INV/ARTISTS		$ 276.25
CHECK TOTAL									**$ 276.25**
08/19/2026; Outstanding; null									
JULY 2026	7472	MARLENE NALL JOHNT	260731	07/31/2026		800-53762-900-0000 00	RESALE INV/ARTISTS		$ 136.50
CHECK TOTAL									**$ 136.50**
08/19/2026; Outstanding; null									
TBF	7710	MARQUISE B. ELSTON	260724	07/24/2026		100-53250-414-0000 00	PROFESSIONAL FEES		$ 120.00
TBF	7710	MARQUISE B. ELSTON	260717	07/17/2026		100-53250-414-0000 00	PROFESSIONAL FEES		$ 90.00
TBF	7710	MARQUISE B. ELSTON	260731	07/31/2026		100-53250-414-0000 00	PROFESSIONAL FEES		$ 90.00
CHECK TOTAL									**$ 300.00**
08/19/2026; Outstanding; null									
JULY 2026	6287	MARY D.DONALDSON	260731	07/31/2026		800-53762-900-0000 00	RESALE INV/ARTISTS		$ 78.65
CHECK TOTAL									**$ 78.65**
08/19/2026; Outstanding; null									
JULY 2026	4079	MARY JOE CARTER	260731	07/31/2026		800-53762-900-0000 00	RESALE INV/ARTISTS		$ 158.63
CHECK TOTAL									**$ 158.63**
08/19/2026; Outstanding; null									
LED BAY LIGHTS/ LT FXTURES/ ELEC CABLE	1320	MATHES OF ALABAMA ELECTRIC SUP	S100102440.001	07/10/2026		100-60000-200- C20002	CAPITAL CONSTRUCTION		$ 1,996.13
ELEC WIRE/ CONDUIT/ BREAKERS/ CNNCTRS	1320	MATHES OF ALABAMA ELECTRIC SUP	S100103596.001	07/15/2026		100-60000-200- C20002	CAPITAL CONSTRUCTION		$ 1,021.13
LED HIGH BAY LIGHTING	1320	MATHES OF ALABAMA ELECTRIC SUP	S100102440.002	07/15/2026		100-60000-200- C20002	CAPITAL CONSTRUCTION		$ 222.59

SPECIAL INFORMATION	VENDOR NUMBER	VENDOR NAME	INVOICE NUMBER	INVOICE DATE	INVOICE DESCRIPTION	ACCOUNT NUMBER	ACCOUNT DESCRIPTION	LINE ITEM DESCRIPTION	LINE ITEM VALUE
CHECK DATE; CHECK STATUS; CHECK CLEARED DATE									
DISC $2.00 ELEC FUSES	1320	MATHES OF ALABAMA ELECTRIC SUP	S100107000.001	07/28/2026		800-53764-900-0000 00	REPAIR/MAINT EQUIPMENT		$ 98.23
DISC $4.11 GFI BREAKER	1320	MATHES OF ALABAMA ELECTRIC SUP	S100105555.001	07/28/2026		100-53766-411-00000 0	REPAIR/MAINT PLANT/ BLDG		$ 201.22
CHECK TOTAL									**$ 3,539.30**
08/19/2026; Outstanding; null									
JULY 2026	5190	MAYA BLUME- CANTRELL	260731	07/31/2026		800-53762-900-0000 00	RESALE INV/ARTISTS		$ 455.03
CHECK TOTAL									**$ 455.03**
08/19/2026; Outstanding; null									
ARTS CTR WEDDING VENUE DESIGN DEVELOPMENT	3667	McCOLLOUGH ARCHITECTURE, INC.	5961	07/10/2026		800-60000-900- C90001	CAPITAL CONSTRUCTION		$ 2,150.00
CHECK TOTAL									**$ 2,150.00**
08/19/2026; Outstanding; null									
EXTNGSHR CABINET DOOR RPL	7613	MCCOY FIRE & SAFETY, INC	12485991	07/22/2026		100-53766-410-0000 00	REPAIR/MAINT PLANT/ BLDG		$ 25.00
FIRE EXTINGUISERS	7613	MCCOY FIRE & SAFETY, INC	12486004-02	07/24/2026		400-53250-500-0000 00	PROFESSIONAL FEES	FIRE EXTINGUISERS	$ 516.75
ANNL EXTNGSHR/ FIRE ALARM/ SPRNKLR/ RISER INSP	7613	MCCOY FIRE & SAFETY, INC	12485982	07/22/2026		100-53766-200-0000 00	REPAIR/MAINT PLANT/ BLDG		$ 1,050.00
DC BACKFLOW INSTALL	7613	MCCOY FIRE & SAFETY, INC	12485781	07/09/2026		100-53766-200-0000 00	REPAIR/MAINT PLANT/ BLDG	FIRELINE BACK FLOW REPLACEMENT	$ 10,856.00
DC BACKFLOW INSTALL	7613	MCCOY FIRE & SAFETY, INC	12485920	07/20/2026		100-53766-225-0000 00	REPAIR/MAINT PLANT/ BLDG	DOMESTIC BACKFLOW UPGRADE	$ 5,086.88
DC BACKFLOW INSTALL	7613	MCCOY FIRE & SAFETY, INC	12485920	07/20/2026		100-53766-200-0000 00	REPAIR/MAINT PLANT/ BLDG	FIRELINE BACK FLOW REPLACEMENT	$ 4,404.62
BACKFLOW RPR/ CHK VLV/ INSPECTION	7613	MCCOY FIRE & SAFETY, INC	12486012-02	07/24/2026		100-53766-414-0000 00	REPAIR/MAINT PLANT/ BLDG		$ 515.00
FIRE EXTNGSHR SVC CALL/ MAINT	7613	MCCOY FIRE & SAFETY, INC	12486073-02	07/27/2026		800-53250-900-0000 00	PROFESSIONAL FEES		$ 129.50
FIRE ALARM RPR	7613	MCCOY FIRE & SAFETY, INC	12485899	07/20/2026		600-53766-800-0000 00	REPAIR/MAINT PLANT/ BLDG		$ 382.33
EE CTR FIRE EXTNGSHRS	7613	MCCOY FIRE & SAFETY, INC	12486065-02	07/27/2026		100-53250-415-0000 00	PROFESSIONAL FEES		$ 299.00
ANNL FIRE ALARM STM INSP/ SPRNKLR INSP	7613	MCCOY FIRE & SAFETY, INC	12485823	07/14/2026		800-53766-900-0000 00	REPAIR/MAINT PLANT/ BLDG		$ 300.00
FIRE EXTNGSHR SVC CALL/ FIRE EXTNGSHR	7613	MCCOY FIRE & SAFETY, INC	12486075-02	07/27/2026		100-53766-100-0000 00	REPAIR/MAINT PLANT/ BLDG		$ 140.00
CHECK TOTAL									**$ 23,705.08**
08/19/2026; Outstanding; null									
JULY 2026	7434	MICHAEL S. RABREN	260731	07/31/2026		800-53762-900-0000 00	RESALE INV/ARTISTS		$ 95.55

SPECIAL INFORMATION	VENDOR NUMBER	VENDOR NAME	INVOICE NUMBER	INVOICE DATE	INVOICE DESCRIPTION	ACCOUNT NUMBER	ACCOUNT DESCRIPTION	LINE ITEM DESCRIPTION	LINE ITEM VALUE
CHECK DATE; CHECK STATUS; CHECK CLEARED DATE									
CHECK TOTAL									**$ 95.55**
08/19/2026; Outstanding; null									
ZUMBA	7132	MICHELLE MURPHY	260724	07/24/2026		100-53250-414-0000 00	PROFESSIONAL FEES		$ 160.00
ZUMBA	7132	MICHELLE MURPHY	260717	07/17/2026		100-53250-414-0000 00	PROFESSIONAL FEES		$ 160.00
FITNESS EXPO/ ZUMBA	7132	MICHELLE MURPHY	260731	07/31/2026		100-53250-414-0000 00	PROFESSIONAL FEES		$ 120.00
CHECK TOTAL									**$ 440.00**
08/19/2026; Outstanding; null									
WILDLIFE MED SUPPLIES	8508	MIDWEST VETERINARY SUPPLY, INC	29330882-00 0	07/23/2026		100-53007-146-0000 00	SUPPLIES/ OPERATING		$ 154.38
CHECK TOTAL									**$ 154.38**
08/19/2026; Outstanding; null									
LIFT STN ANNL SVC RNWL	4008	MISSION COMMUNICATIONS LLC	2025998	07/21/2026		400-53766-500-0000 00	REPAIR/MAINT PLANT/ BLDG	YEARLY RENEWAL L/ S COMMUNICATION	$ 10,156.00
MODEM/ ADAPTER ASSM	4008	MISSION COMMUNICATIONS LLC	2026518	07/30/2026		400-53766-500-0000 00	REPAIR/MAINT PLANT/ BLDG		$ 626.50
CHECK TOTAL									**$ 10,782.50**
08/19/2026; Outstanding; null									
6 CY CNCRT 4504 ANCHOR LN	277	MMC MATERIALS GULF COAST, LLC	354654	07/10/2026		100-53765-300-0000 00	REPAIR/MAINT GROUNDS		$ 1,068.00
CHECK TOTAL									**$ 1,068.00**
08/19/2026; Outstanding; null									
SWIM MEET FEES	100080	MOBILE COUNTY AQUATIC LEAGUE	MCAL2026-4 0	07/21/2026		100-53007-411-00000 0	SUPPLIES/ OPERATING		$ 710.00
CHECK TOTAL									**$ 710.00**
08/19/2026; Outstanding; null									
INSULATION/ JNT CMPND/ SCRWS/ JNT TAPE	7211	MOBILE LUMBER & BUILDING MATER	485152	07/15/2026		100-60000-200- C20002	CAPITAL CONSTRUCTION		$ 1,401.17
EXTERIOR DOOR	7211	MOBILE LUMBER & BUILDING MATER	490274	07/31/2026		100-60000-200- C20002	CAPITAL CONSTRUCTION		$ 440.00
CHECK TOTAL									**$ 1,841.17**
08/19/2026; Outstanding; null									
12 WEEKS SUBSCRIPTION	7970	MOBILE PRESS- REGISTER	36500-21768 645H	07/09/2026		100-53001-100-0000 00	DUES/MEMBERSHIP/ SUBSCRIPT		$ 59.88
CHECK TOTAL									**$ 59.88**
08/19/2026; Outstanding; null									
#749 COVER/ SCRW ASSM/ BOLT ASSM	1390	MOYER FORD SALES, INC	722419	07/22/2026		100-53767-300-0000 00	REPAIR/MAINT VEHICLES		$ 226.93
#867 AC VENT ASSMBLIES	1390	MOYER FORD SALES, INC	722420	07/22/2026		100-53767-310-0000 00	REPAIR/MAINT VEHICLES		$ 76.80
#646 ALARM KIT/ BATTERY	1390	MOYER FORD SALES, INC	445371	07/01/2026		400-53767-500-0000 00	REPAIR/MAINT VEHICLES	#646 ALARM KIT/ BATTERY	$ 1,144.81
#646 FUSE PANEL ASSM/ INSTALL	1390	MOYER FORD SALES, INC	446800	07/07/2026		400-53767-500-0000 00	REPAIR/MAINT VEHICLES	#646 FUSE PANEL	$ 983.00
CHECK TOTAL									**$ 2,431.54**

SPECIAL INFORMATION	VENDOR NUMBER	VENDOR NAME	INVOICE NUMBER	INVOICE DATE	INVOICE DESCRIPTION	ACCOUNT NUMBER	ACCOUNT DESCRIPTION	LINE ITEM DESCRIPTION	LINE ITEM VALUE
CHECK DATE; CHECK STATUS; CHECK CLEARED DATE									
08/19/2026; Outstanding; null									
NEMO KIDS SHOW BOOKS	375	MUSIC THEATRE INTERNATIONAL	1296625	07/20/2026		100-53500-416- P41601	PRODUCTION COST (THEATRE CAMP)		$ 570.00
CHECK TOTAL									**$ 570.00**
08/19/2026; Outstanding; null									
PET WASTE BAGS	5705	MUTT MITT	825759	07/21/2026		100-53007-300-0000 00	SUPPLIES/ OPERATING		$ 874.89
CHECK TOTAL									**$ 874.89**
08/19/2026; Void; null									
SPRVSNG PATROL CRTCL INCD TRN-SINGLETON/ DIXSON	7419	NAT'L TACTICAL OFFICERS ASSOCI	07302026	07/30/2026		100-53770-210-0000 00	TRAINING/TRAVEL	**	$ 583.00
CHECK TOTAL									**$ 583.00**
08/19/2026; Outstanding; null									
JULY 2026 DRILLS	8766	NATALIE J. VAN BLERK	030826	08/03/2026		100-53250-417-0000 00	PROFESSIONAL FEES		$ 920.00
CHECK TOTAL									**$ 920.00**
08/19/2026; Outstanding; null									
INSTRUCTOR RECERT RNWL	1440	NATIONAL SAFETY COUNCIL	00392898	10/01/2026		100-53250-225-0000 00	PROFESSIONAL FEES		$ 65.00
CHECK TOTAL									**$ 65.00**
08/19/2026; Outstanding; null									
PENCIL POUCHES/ SCHOOL BOX	1515	ODP OFFICE SOLUTIONS, LLC	47488227800 1	07/06/2026		100-53007-214-0000 00	SUPPLIES/ OPERATING		$ 5.98
AIR FRESHENER	1515	ODP OFFICE SOLUTIONS, LLC	47666565300 1	07/21/2026		100-53766-200-0000 00	REPAIR/MAINT PLANT/ BLDG		$ 15.37
INK/ COPY PPR/ LYSOL WPS/ MEMO BOOKS	1515	ODP OFFICE SOLUTIONS, LLC	47665768400 1	07/21/2026		100-53007-215-0000 00	SUPPLIES/ OPERATING		$ 162.34
INK/ COPY PPR/ LYSOL WPS/ MEMO BOOKS	1515	ODP OFFICE SOLUTIONS, LLC	47665768400 1	07/21/2026		100-53007-214-0000 00	SUPPLIES/ OPERATING		$ 56.06
INK/ COPY PPR/ LYSOL WPS/ MEMO BOOKS	1515	ODP OFFICE SOLUTIONS, LLC	47665768400 1	07/21/2026		100-53007-210-0000 00	SUPPLIES/ OPERATING		$ 80.62
CHECK TOTAL									**$ 320.37**
08/19/2026; Outstanding; null									
#5130 FASTENERS	6752	ORANGE BEACH HARDWARE STORE	74842	07/28/2026		100-53764-144- GD0001	REPAIR/MAINT EQUIPMENT (NRDA)		$ 8.97
CHECK TOTAL									**$ 8.97**
08/19/2026; Outstanding; null									
#23-204 DETAIL	5734	ORANGE BEACH MARINE CLEAN	2765	07/10/2026		100-53767-210-0000 00	REPAIR/MAINT VEHICLES		$ 450.00
CHECK TOTAL									**$ 450.00**
08/19/2026; Outstanding; null									
07.13-17.17.26 LABOR	6345	PACESETTER PERSONNEL SERVICES	93249PEN	07/19/2026		100-53250-300-0000 00	PROFESSIONAL FEES		$ 2,122.56

***Voided checks present and it may affect total amount calculations*

SPECIAL INFORMATION	VENDOR NUMBER	VENDOR NAME	INVOICE NUMBER	INVOICE DATE	INVOICE DESCRIPTION	ACCOUNT NUMBER	ACCOUNT DESCRIPTION	LINE ITEM DESCRIPTION	LINE ITEM VALUE
CHECK DATE; CHECK STATUS; CHECK CLEARED DATE									
07.20-07.24.26 LABOR	6345	PACESETTER PERSONNEL SERVICES	93276PEN	07/26/2026		100-53250-300-0000 00	PROFESSIONAL FEES		$ 2,122.56
CHECK TOTAL									**$ 4,245.12**
08/19/2026; Outstanding; null									
#222 REPL LOWER UNITS/ PROP	1611	PARADISE MARINE CENTER	40268	07/13/2026		100-53767-213-00000 0	REPAIR/MAINT VEHICLES	Maintenance for Marine 2	$ 23,188.21
CHECK TOTAL									**$ 23,188.21**
08/19/2026; Outstanding; null									
NUTS/ BOLTS/ EXTSN TUBE	6382	PARIS ACE HARDWARE	35676246	06/18/2026		100-53007-145-0000 00	SUPPLIES/ OPERATING		$ 33.39
PINE BARK/ TIE STRAPS	6382	PARIS ACE HARDWARE	35678837	06/24/2026		100-53007-146-0000 00	SUPPLIES/ OPERATING		$ 45.58
MIXING CNTNRS/ FUNNELS	6382	PARIS ACE HARDWARE	35689047	07/21/2026		100-53007-142-0000 00	SUPPLIES/ OPERATING		$ 21.69
WRLSS THRMTR/ AA, AAA BATTERIES	6382	PARIS ACE HARDWARE	35689082	07/21/2026		100-53007-142-0000 00	SUPPLIES/ OPERATING		$ 46.13
CABLE TIES	6382	PARIS ACE HARDWARE	35689465	07/22/2026		100-53007-145-0000 00	SUPPLIES/ OPERATING		$ 6.83
SMPL GREEN CLNR/ SHOP TWLS	6382	PARIS ACE HARDWARE	35675592	06/16/2026		100-53007-300-0000 00	SUPPLIES/ OPERATING		$ 17.21
DOOR HOLDERS/ RIVET TOOL KIT/ RLLR CVRS	6382	PARIS ACE HARDWARE	35689275	07/21/2026		800-53766-900-0000 00	REPAIR/MAINT PLANT/ BLDG		$ 75.52
RAKE	6382	PARIS ACE HARDWARE	35689520	07/22/2026		500-53007-600-0000 00	SUPPLIES/ OPERATING		$ 23.05
HVAC FLTRS	6382	PARIS ACE HARDWARE	35674986	06/15/2026		100-53766-410-0000 00	REPAIR/MAINT PLANT/ BLDG		$ 71.88
5 BAGS BLACKTOP REPAIR	6382	PARIS ACE HARDWARE	35689805	07/23/2026		100-60000-400- C40004	CAPITAL CONSTRUCTION		$ 99.95
EXTN CORD/ PNT BRSHS	6382	PARIS ACE HARDWARE	37181914	07/15/2026		100-53766-200-0000 00	REPAIR/MAINT PLANT/ BLDG		$ 14.49
DRAIN CLOG RMVR	6382	PARIS ACE HARDWARE	35684977	07/09/2026		100-53007-215-0000 00	SUPPLIES/ OPERATING		$ 12.60
OUTDOOR CLEANER	6382	PARIS ACE HARDWARE	35684979	07/09/2026		100-53007-215-0000 00	SUPPLIES/ OPERATING		$ 15.99
SAMPLE PAINT	6382	PARIS ACE HARDWARE	35686400	07/13/2026		100-53767-200-0000 00	REPAIR/MAINT VEHICLES		$ 12.58
#247 CONNECTORS	6382	PARIS ACE HARDWARE	35687423	07/16/2026		100-53767-210-0000 00	REPAIR/MAINT VEHICLES		$ 10.79
CHECK TOTAL									**$ 507.68**
08/19/2026; Outstanding; null									
VAC. BRKR	6382	PARIS ACE HARDWARE	35689157	07/21/2026		100-60000-200- C20002	CAPITAL CONSTRUCTION		$ 8.99
EXTN CORD/ CBL TIES	6382	PARIS ACE HARDWARE	35689476	07/22/2026		100-53007-215-0000 00	SUPPLIES/ OPERATING		$ 13.66
GFCI OUTLET/ COVER	6382	PARIS ACE HARDWARE	35689815	07/23/2026		100-60000-200- C20002	CAPITAL CONSTRUCTION		$ 31.48
LUG WRNCHS / PUSH BRMS/ SCOOPS	6382	PARIS ACE HARDWARE	35690110	07/23/2026		100-53002-216-0000 00	EQUIPMENT/SMALL		$ 132.38
TOILET SEAT	6382	PARIS ACE HARDWARE	35688917	07/20/2026		100-53766-250-0000 00	REPAIR/MAINT PLANT/ BLDG		$ 30.59

SPECIAL INFORMATION	VENDOR NUMBER	VENDOR NAME	INVOICE NUMBER	INVOICE DATE	INVOICE DESCRIPTION	ACCOUNT NUMBER	ACCOUNT DESCRIPTION	LINE ITEM DESCRIPTION	LINE ITEM VALUE
CHECK DATE; CHECK STATUS; CHECK CLEARED DATE									
FLAG POLES/ SPRNG SNAPS/ EYEBOLTS/ PVC PIPE	6382	PARIS ACE HARDWARE	35691651	07/28/2026		100-53007-251-0000 00	SUPPLIES/ OPERATING		$ 59.82
STN 3 SMLL EQPMT FUEL/ TRUFUEL/ FNNL	6382	PARIS ACE HARDWARE	35689949	07/23/2026		100-53003-250-0000 00	GAS/OIL		$ 92.35
SCRWS/ NUTS/ WSHRS/ CAULK	6382	PARIS ACE HARDWARE	35691491	07/27/2026		100-53007-250-0000 00	SUPPLIES/ OPERATING		$ 64.40
SCRWS/ WSHRS/ LEVEL	6382	PARIS ACE HARDWARE	35691592	07/28/2026		100-53002-250-0000 00	EQUIPMENT/SMALL		$ 48.12
STK COIL CLEANER	6382	PARIS ACE HARDWARE	35689604	07/22/2026		100-53007-145-0000 00	SUPPLIES/ OPERATING		$ 18.95
RESPIRATOR/ INSECT RPLLNT	6382	PARIS ACE HARDWARE	35690228	07/24/2026		100-53007-145-0000 00	SUPPLIES/ OPERATING		$ 25.58
SHOWER CURTAIN TENSION ROD	6382	PARIS ACE HARDWARE	35691600	07/28/2026		100-53007-414-0000 00	SUPPLIES/ OPERATING		$ 10.79
CONDUIT/ CAULK	6382	PARIS ACE HARDWARE	35672889	07/10/2026		100-53766-414-0000 00	REPAIR/MAINT PLANT/ BLDG		$ 12.16
NUTS/ BOLTS/ FILE	6382	PARIS ACE HARDWARE	35675513	06/16/2026		100-53007-400-0000 00	SUPPLIES/ OPERATING		$ 18.49
CHECK TOTAL									**$ 567.76**
08/19/2026; Outstanding; null									
CHAINSAW CHAIN	6382	PARIS ACE HARDWARE	35689519	07/22/2026		100-53007-310-0000 00	SUPPLIES/ OPERATING		$ 34.10
LED LT BULBS	6382	PARIS ACE HARDWARE	35690285	07/24/2026		800-53766-900-0000 00	REPAIR/MAINT PLANT/ BLDG		$ 41.99
LED LT BULBS/ CARABINER	6382	PARIS ACE HARDWARE	35690343	07/24/2026		800-53766-900-0000 00	REPAIR/MAINT PLANT/ BLDG		$ 33.91
PWR STRIP/ INSECTICIDE/ WASH BRUSH	6382	PARIS ACE HARDWARE	35691693	07/28/2026		800-53765-900-0000 00	REPAIR/MAINT GROUNDS		$ 93.45
SURGE PROTECTORS	6382	PARIS ACE HARDWARE	35692005	07/29/2026		100-53007-300-0000 00	SUPPLIES/ OPERATING		$ 55.98
RUST STOP SPRAY/ PNT RLLR FRM/ CVRS/ TAPE	6382	PARIS ACE HARDWARE	49646945	07/29/2026		100-53007-300-0000 00	SUPPLIES/ OPERATING		$ 49.26
GFCI OUTLETS	6382	PARIS ACE HARDWARE	35691594	07/28/2026		100-60000-200- C20002	CAPITAL CONSTRUCTION		$ 49.99
HOLE SAW BLDS/ ELEC TAPE/ SCRW DRVRS	6382	PARIS ACE HARDWARE	35688818	07/20/2026		100-53765-141-00000 0	REPAIR/MAINT GROUNDS		$ 80.36
RATCHET STRAPS	6382	PARIS ACE HARDWARE	35689452	07/22/2026		100-53765-141-00000 0	REPAIR/MAINT GROUNDS		$ 27.29
ROTO PLNTR TOOLS	6382	PARIS ACE HARDWARE	35689831	07/23/2026		100-53007-148- GB0001	SUPPLIES/ OPERATING		$ 40.08
FIRE ANT KLLR	6382	PARIS ACE HARDWARE	35689963	07/23/2026		100-53007-145-0000 00	SUPPLIES/ OPERATING		$ 18.99
WILDLIFE FOOD	6382	PARIS ACE HARDWARE	35690520	07/24/2026		100-53007-146-0000 00	SUPPLIES/ OPERATING		$ 55.95
WNGMAN TOOL/ CBL TIES/ SYRNGES/ SKWRS	6382	PARIS ACE HARDWARE	35691241	07/27/2026		100-53007-146-0000 00	SUPPLIES/ OPERATING		$ 77.33
PINE STRAW	6382	PARIS ACE HARDWARE	35691635	07/28/2026		100-53765-145-0000 00	REPAIR/MAINT GROUNDS		$ 12.97

SPECIAL INFORMATION	VENDOR NUMBER	VENDOR NAME	INVOICE NUMBER	INVOICE DATE	INVOICE DESCRIPTION	ACCOUNT NUMBER	ACCOUNT DESCRIPTION	LINE ITEM DESCRIPTION	LINE ITEM VALUE
CHECK DATE; CHECK STATUS; CHECK CLEARED DATE									
CHECK TOTAL									**$ 671.65**
08/19/2026; Outstanding; null									
NETWRK CABLE COUPLERS	6382	PARIS ACE HARDWARE	35693392	07/30/2026		100-53766-142-0000 00	REPAIR/MAINT PLANT/ BLDG		$ 21.58
TOOL SET/ WIPES/ CBL TIES/ PCKT KNIFE	6382	PARIS ACE HARDWARE	35693855	07/31/2026		400-53007-500-0000 00	SUPPLIES/ OPERATING	TOOL SET/ WIPES	$ 311.59
STK SLCN SPRY LUBRICANT	6382	PARIS ACE HARDWARE	35692294	07/29/2026		400-53007-500-0000 00	SUPPLIES/ OPERATING	SLCN SPRY	$ 17.98
INSCT KLLR/ CBL TIES/ AA, AAA BTTRIES	6382	PARIS ACE HARDWARE	35692075	07/29/2026		400-53007-500-0000 00	SUPPLIES/ OPERATING	BUG KLLR/ CBL TIES/ BATT	$ 110.88
SHORT PAID CHK 2635	6382	PARIS ACE HARDWARE	35670282A	06/03/2026		100-53007-300-0000 00	SUPPLIES/ OPERATING		$ 0.01
BACKPACK SPRAYER	6382	PARIS ACE HARDWARE	35692004	07/29/2026		100-53007-410-0000 00	SUPPLIES/ OPERATING		$ 209.99
RODENT BAIT/ KILLER	6382	PARIS ACE HARDWARE	35692026	07/29/2026		100-53766-411-00000 0	REPAIR/MAINT PLANT/ BLDG		$ 72.87
STK TRUFUEL	6382	PARIS ACE HARDWARE	35684899	07/09/2026		100-53003-250-0000 00	GAS/OIL		$ 39.74
STK TRUFUEL/ PLIERS/ SFTY GLASSES/ CHNSAW SCRNCH	6382	PARIS ACE HARDWARE	35693928	07/31/2026		100-53002-250-0000 00	EQUIPMENT/SMALL		$ 79.92
SHOVELS/ RETRIEVING MAGNET/ MASON LINE	6382	PARIS ACE HARDWARE	35695098	08/03/2026		400-53007-500-0000 00	SUPPLIES/ OPERATING	SHOVELS/ MAGNET/ LINE	$ 188.10
ODOBAN DISINFECTANT	6382	PARIS ACE HARDWARE	35695139	08/03/2026		100-53007-210-0000 00	SUPPLIES/ OPERATING		$ 5.39
HAND TRUCK WHEELS/ SCREWS	6382	PARIS ACE HARDWARE	35695454	08/04/2026		100-53007-417-0000 00	SUPPLIES/ OPERATING		$ 8.32
GRINDER TOOL/ TORCH GAS CYLNDRS/ WD40	6382	PARIS ACE HARDWARE	35693826	07/31/2026		800-53007-900-0000 00	SUPPLIES/ OPERATING		$ 145.75
CHECK TOTAL									**$ 1,212.12**
08/19/2026; Outstanding; null									
RESPIRATORS	6382	PARIS ACE HARDWARE	35693879	07/31/2026		800-53764-900-0000 00	REPAIR/MAINT EQUIPMENT		$ 12.59
SPRAY PAINT/ DOOR STOP/ KEY RING	6382	PARIS ACE HARDWARE	35695104	08/03/2026		800-53007-900-0000 00	SUPPLIES/ OPERATING		$ 52.14
WATER HOSES	6382	PARIS ACE HARDWARE	35693970	07/31/2026		100-53759-400-0000 00	EXHIBITIONS & PROMOTIONS		$ 179.96
SPRAY PAINT	6382	PARIS ACE HARDWARE	35690360	07/24/2026		100-53002-100-0000 00	EQUIPMENT/SMALL		$ 72.56
CHECK TOTAL									**$ 317.25**
08/19/2026; Outstanding; null									
PUSH EDGER BEARINGS	290	PARISH TRACTOR COMPANY, LLC	P37035	07/21/2026		100-53764-300-0000 00	REPAIR/MAINT EQUIPMENT		$ 58.16

SPECIAL INFORMATION	VENDOR NUMBER	VENDOR NAME	INVOICE NUMBER	INVOICE DATE	INVOICE DESCRIPTION	ACCOUNT NUMBER	ACCOUNT DESCRIPTION	LINE ITEM DESCRIPTION	LINE ITEM VALUE
CHECK DATE; CHECK STATUS; CHECK CLEARED DATE									
PUSH EDGER BEARINGS	290	PARISH TRACTOR COMPANY, LLC	P37037	07/21/2026		100-53764-300-0000 00	REPAIR/MAINT EQUIPMENT		$ 54.64
STK SML EQPMNT CARBRTRS/ SPK PLUG/ FLTR	290	PARISH TRACTOR COMPANY, LLC	P37038	07/21/2026		100-53764-310-0000 00	REPAIR/MAINT EQUIPMENT		$ 100.65
STK WEEDEATER BUMP HEADS	290	PARISH TRACTOR COMPANY, LLC	P37039	07/21/2026		100-53007-300-0000 00	SUPPLIES/ OPERATING		$ 294.06
WEEDEATER RPR	290	PARISH TRACTOR COMPANY, LLC	W13223	07/20/2026		100-53764-300-0000 00	REPAIR/MAINT EQUIPMENT		$ 272.39
STK EDGR BLADES/ WEEDETR STRNG/ MIX OIL	290	PARISH TRACTOR COMPANY, LLC	P37247	07/28/2026		100-53003-310-0000 00	GAS/OIL		$ 103.68
STK EDGR BLADES/ WEEDETR STRNG/ MIX OIL	290	PARISH TRACTOR COMPANY, LLC	P37247	07/28/2026		100-53007-310-0000 00	SUPPLIES/ OPERATING		$ 210.78
STK EDGR BLADES/ WEEDETR STRNG/ MIX OIL	290	PARISH TRACTOR COMPANY, LLC	P37247	07/28/2026		100-53007-300-0000 00	SUPPLIES/ OPERATING		$ 210.79
EDGERS RPR	290	PARISH TRACTOR COMPANY, LLC	P37248	07/28/2026		100-53764-310-0000 00	REPAIR/MAINT EQUIPMENT		$ 201.71
#2690 FRNT WHEELS, COLLARS STK	290	PARISH TRACTOR COMPANY, LLC	P37249	07/28/2026		100-53764-300-0000 00	REPAIR/MAINT EQUIPMENT		$ 864.84
STK KUBOTA HNDLS/ GRIPS/ HOOKS	290	PARISH TRACTOR COMPANY, LLC	P37368	07/30/2026		100-53007-410-0000 00	SUPPLIES/ OPERATING		$ 60.04
STICK EDGER SLEEVES/ HNDL/ WHEEL	290	PARISH TRACTOR COMPANY, LLC	P37379	07/31/2026		100-53764-310-0000 00	REPAIR/MAINT EQUIPMENT		$ 93.41
CHECK TOTAL									**$ 2,525.15**
08/19/2026; Outstanding; null									
#6063 FUEL CAP	290	PARISH TRACTOR COMPANY, LLC	P37381	07/31/2026		100-53764-300-0000 00	REPAIR/MAINT EQUIPMENT		$ 97.10
STK SMALL EQPMT CARBURETORS/ AIR FLTRS	290	PARISH TRACTOR COMPANY, LLC	P37483	08/04/2026		100-53764-310-0000 00	REPAIR/MAINT EQUIPMENT		$ 297.66
#959 KNUCKLE ASSM/ REAR DRIVE SHAFT	290	PARISH TRACTOR COMPANY, LLC	P37484	08/04/2026		500-53764-600-0000 00	REPAIR/MAINT EQUIPMENT		$ 1,737.11
CHECK TOTAL									**$ 2,131.87**
08/19/2026; Outstanding; null									
#998 WOODS BLADES/ WOODS BLADE KIT	3555	PARKWAY EQUIPMENT INC.	01-37726	07/29/2026		100-53764-300-0000 00	REPAIR/MAINT EQUIPMENT		$ 559.86
CHECK TOTAL									**$ 559.86**
08/19/2026; Outstanding; null									
JULY 2026	6907	PAT PAGE	260731	07/31/2026		800-53762-900-0000 00	RESALE INV/ARTISTS		$ 10.08
CHECK TOTAL									**$ 10.08**

SPECIAL INFORMATION	VENDOR NUMBER	VENDOR NAME	INVOICE NUMBER	INVOICE DATE	INVOICE DESCRIPTION	ACCOUNT NUMBER	ACCOUNT DESCRIPTION	LINE ITEM DESCRIPTION	LINE ITEM VALUE
CHECK DATE; CHECK STATUS; CHECK CLEARED DATE									
08/19/2026; Outstanding; null									
JULY 2026	8815	PATRICIA BUFKIN	260731	07/31/2026		800-53762-900-0000 00	RESALE INV/ARTISTS		$ 31.53
CHECK TOTAL									**$ 31.53**
08/19/2026; Outstanding; null									
JULY 2026	6289	PATRICIA J. WATTAM	260731	07/31/2026		800-53762-900-0000 00	RESALE INV/ARTISTS		$ 329.55
CHECK TOTAL									**$ 329.55**
08/19/2026; Outstanding; null									
WILDLIFE MED SUPPLIES	7610	PATTERSON VETERINARY SUPPLY IN	3044375733	07/28/2026		100-53007-146-0000 00	SUPPLIES/ OPERATING		$ 39.39
WILDLIFE MED SUPPLIES	7610	PATTERSON VETERINARY SUPPLY IN	3044412446	07/29/2026		100-53007-146-0000 00	SUPPLIES/ OPERATING		$ 421.97
CHECK TOTAL									**$ 461.36**
08/19/2026; Outstanding; null									
JULY 2026	6934	PETER VON GLAHN	260731	07/31/2026		800-53762-900-0000 00	RESALE INV/ARTISTS		$ 287.31
CHECK TOTAL									**$ 287.31**
08/19/2026; Outstanding; null									
AUG 2026	5676	PHOENIX WEST OWNER'S ASSOC	2026-08	08/06/2026		100-53000-250-0000 00	COMMUNICATIONS		$ 143.48
CHECK TOTAL									**$ 143.48**
08/19/2026; Outstanding; null									
TEMP WORKERS TO 07.19.26	8715	PREMIERE STAFFING SERVICES, LL	17816	07/21/2026		100-53250-410-0000 00	PROFESSIONAL FEES		$ 1,140.15
TEMP WORKER THRU 7.26.26	8715	PREMIERE STAFFING SERVICES, LL	17844	07/27/2026		100-53250-410-0000 00	PROFESSIONAL FEES		$ 525.77
TEMP WORKER TO 08.02.26	8715	PREMIERE STAFFING SERVICES, LL	17886	08/03/2026		100-53250-410-0000 00	PROFESSIONAL FEES		$ 767.98
CHECK TOTAL									**$ 2,433.90**
08/19/2026; Outstanding; null									
ACCT 8750227839	1105	PRIMO BRANDS	06G8750227839	07/22/2026		100-53007-142-0000 00	SUPPLIES/ OPERATING		$ 59.31
CHECK TOTAL									**$ 59.31**
08/19/2026; Outstanding; null									
OTDR PATIO VINYL DECAL	6074	PRINTING PROS	26003543	07/15/2026		100-53766-250-0000 00	REPAIR/MAINT PLANT/ BLDG		$ 250.00
PATIENT CARE FORMS	6074	PRINTING PROS	26003607	07/21/2026		100-53007-250-0000 00	SUPPLIES/ OPERATING		$ 1,210.00
TENT CARDS	6074	PRINTING PROS	26003645	07/23/2026		100-53007-141-00000 0	SUPPLIES/ OPERATING		$ 330.00
J BROWN PHOTO/ MATTING	6074	PRINTING PROS	26003722	07/29/2026		100-53007-216-0000 00	SUPPLIES/ OPERATING		$ 16.60
CERTIFICATE HOLDERS	6074	PRINTING PROS	26002603A	05/20/2026		100-53007-250-0000 00	SUPPLIES/ OPERATING		$ 1,266.00
ENVELOPES	6074	PRINTING PROS	26003649	07/23/2026		100-53007-133-0000 00	SUPPLIES/ OPERATING		$ 600.00
DREAM ON SHOW POSTERS	6074	PRINTING PROS	26003736	07/29/2026		100-53500-416- P41604	PRODUCTION COST (DREAM ON)		$ 276.00

SPECIAL INFORMATION	VENDOR NUMBER	VENDOR NAME	INVOICE NUMBER	INVOICE DATE	INVOICE DESCRIPTION	ACCOUNT NUMBER	ACCOUNT DESCRIPTION	LINE ITEM DESCRIPTION	LINE ITEM VALUE
CHECK DATE; CHECK STATUS; CHECK CLEARED DATE									
WECOME BACK SCHOOL BANNER	6074	PRINTING PROS	26003653	07/23/2026		100-53007-250-0000 00	SUPPLIES/ OPERATING		$ 192.00
JAZZ EVENING POSTERS	6074	PRINTING PROS	26003807	08/04/2026		800-53759-900-0000 00	EXHIBITIONS & PROMOTIONS		$ 19.00
FIELD SIGNS	6074	PRINTING PROS	26003755	07/31/2026		100-53007-410-0000 00	SUPPLIES/ OPERATING		$ 830.00
CHECK TOTAL									**$ 4,989.60**
08/19/2026; Outstanding; null									
GLOVES	5450	PRO CHEM INC.	219190	07/21/2026		100-53007-310-0000 00	SUPPLIES/ OPERATING		$ 366.41
STK LUBE	5450	PRO CHEM INC.	219375	07/23/2026		100-53007-310-0000 00	SUPPLIES/ OPERATING		$ 310.02
CHECK TOTAL									**$ 676.43**
08/19/2026; Outstanding; null									
INMATE RX 6996979	6008	PUBLIX SUPER MARKETS, INC	00024361452 5	07/09/2026		100-53007-215-0000 00	SUPPLIES/ OPERATING		$ 17.13
INMATE RX 4440837	6008	PUBLIX SUPER MARKETS, INC	00970613747 0	07/07/2026		100-53007-215-0000 00	SUPPLIES/ OPERATING		$ 11.12
CHIPS/ SNACKS- KID SMMR CAMP	6008	PUBLIX SUPER MARKETS, INC	00024370255 5	07/13/2026		100-53007-200-0000 00	SUPPLIES/ OPERATING		$ 632.61
LESS $38.13 TAX BRGRS/ PLTTRS/ BUNS- KDS SMMR CMP	6008	PUBLIX SUPER MARKETS, INC	1587634214	07/17/2026		100-53007-200-0000 00	SUPPLIES/ OPERATING		$ 469.82
LESS $1.40 TAX INMATE OTC MED	6008	PUBLIX SUPER MARKETS, INC	00970613456 6	07/24/2026		100-53007-215-0000 00	SUPPLIES/ OPERATING		$ 13.99
PLATTER/ SANWICHES/ PLATES/ BTTLD WTR	6008	PUBLIX SUPER MARKETS, INC	1383873805	07/24/2026		100-53007-413-0000 00	SUPPLIES/ OPERATING		$ 90.96
CHECK TOTAL									**$ 1,235.63**
08/19/2026; Outstanding; null									
INSTALL, CAULK, PAINT BASEBOARDS	7936	QUALITY RESTORATIONS, INC.	260723	07/22/2026		100-53766-413-0000 00	REPAIR/MAINT PLANT/ BLDG		$ 4,842.00
FLOATING SHELVES INSTALL	7936	QUALITY RESTORATIONS, INC.	260722	07/22/2026		100-53002-417-0000 00	EQUIPMENT/SMALL		$ 125.00
CHECK TOTAL									**$ 4,967.00**
08/19/2026; Outstanding; null									
HERBICIDES/ INSECTICIDE	100059	REGAL CHEMICAL	0542549	07/21/2026		100-53765-410-0000 00	REPAIR/MAINT GROUNDS		$ 1,700.43
CHECK TOTAL									**$ 1,700.43**
08/19/2026; Outstanding; null									
JULY 2026	8318	RHONDA L. ROBINS	260731	07/31/2026		800-53762-900-0000 00	RESALE INV/ARTISTS		$ 199.57
CHECK TOTAL									**$ 199.57**
08/19/2026; Outstanding; null									
#327 BLADES	1841	ROBERTSDALE POWER EQUIP	455960	07/27/2026		100-53764-145-0000 00	REPAIR/MAINT EQUIPMENT		$ 167.34
CHECK TOTAL									**$ 167.34**

SPECIAL INFORMATION	VENDOR NUMBER	VENDOR NAME	INVOICE NUMBER	INVOICE DATE	INVOICE DESCRIPTION	ACCOUNT NUMBER	ACCOUNT DESCRIPTION	LINE ITEM DESCRIPTION	LINE ITEM VALUE
CHECK DATE; CHECK STATUS; CHECK CLEARED DATE									
08/19/2026; Outstanding; null									
JULY 2026	8683	ROBIN J.W. ANDERSON	260731	07/31/2026		800-53762-900-0000 00	RESALE INV/ARTISTS		$ 26.00
CHECK TOTAL									**$ 26.00**
08/19/2026; Outstanding; null									
WILDLIFE FOOD	7451	RODENTPRO.COM, LLC	1013758	07/22/2026		100-53007-146-0000 00	SUPPLIES/ OPERATING		$ 1,211.17
CHECK TOTAL									**$ 1,211.17**
08/19/2026; Outstanding; null									
JULY 2026	6778	RODNEY KERVIN	260731	07/31/2026		800-53762-900-0000 00	RESALE INV/ARTISTS		$ 173.55
CHECK TOTAL									**$ 173.55**
08/19/2026; Outstanding; null									
RUBBER WASHERS	1827	RUBBER & SPECIALTIES, INC.	6499916	07/30/2026		400-53007-500-0000 00	SUPPLIES/ OPERATING	RUBBER WASHERS	$ 9.61
CHECK TOTAL									**$ 9.61**
08/19/2026; Outstanding; null									
07.20-07.24.26 WTR FTNSS SUB	8538	SALLY A. WYRICK	054	07/24/2026		100-53766-411-00000 0	REPAIR/MAINT PLANT/ BLDG		$ 30.00
07.27-07.31.26 WTR FTNSS SUB	8538	SALLY A. WYRICK	055	07/31/2026		100-53766-411-00000 0	REPAIR/MAINT PLANT/ BLDG		$ 60.00
CHECK TOTAL									**$ 90.00**
08/19/2026; Outstanding; null									
JULY 2026	6880	SALLY T. MILLER	260731	07/31/2026		800-53762-900-0000 00	RESALE INV/ARTISTS		$ 143.00
CHECK TOTAL									**$ 143.00**
08/19/2026; Outstanding; null									
#354 SVC/ THRMOSTAT/ FLTRS/ OIL	6588	SALTY DOG MARINE, LLC	6448	07/28/2026		100-53764-144- GD0001	REPAIR/MAINT EQUIPMENT (NRDA)		$ 911.02
CHECK TOTAL									**$ 911.02**
08/19/2026; Outstanding; null									
CANDY/ SNACKS	1924	SAM'S CLUB DIRECT	3171	07/27/2026		100-53756-412-0000 00	COST OF GOODS SOLD		$ 230.18
VENDING	1924	SAM'S CLUB DIRECT	0543	07/27/2026		100-53756-410-0000 00	COST OF GOODS SOLD		$ 767.36
CHECK TOTAL									**$ 997.54**
08/19/2026; Outstanding; null									
RESIN CLASS 07.23.26	100010	SANDY BEACH INSPIRATIONS	260724	07/24/2026		100-53250-413-0000 00	PROFESSIONAL FEES		$ 300.00
CHECK TOTAL									**$ 300.00**
08/19/2026; Outstanding; null									
#247 MUFFLR/ CLAMP/ GASKET	1370	SANDY SANSING CHEVROLET OF FOL	741839	07/07/2026		100-53767-210-0000 00	REPAIR/MAINT VEHICLES		$ 632.77
#247 OIL/ ADDITIVE	1370	SANDY SANSING CHEVROLET OF FOL	741944	07/21/2026		100-53767-210-0000 00	REPAIR/MAINT VEHICLES		$ 101.40
#214 OIL/ ADDITIVE	1370	SANDY SANSING CHEVROLET OF FOL	742000	07/29/2026		100-53767-210-0000 00	REPAIR/MAINT VEHICLES		$ 101.40
CHECK TOTAL									**$ 835.57**
08/19/2026; Outstanding; null									

SPECIAL INFORMATION	VENDOR NUMBER	VENDOR NAME	INVOICE NUMBER	INVOICE DATE	INVOICE DESCRIPTION	ACCOUNT NUMBER	ACCOUNT DESCRIPTION	LINE ITEM DESCRIPTION	LINE ITEM VALUE
CHECK DATE; CHECK STATUS; CHECK CLEARED DATE									
SLDG HAMMER/ WRENCH SETS	8577	SASSY TOOLS, LLC	D 20276	07/21/2026		400-53007-500-0000 00	SUPPLIES/ OPERATING	HAMMER/ WRENCH SETS	$ 639.97
SOCKET SET/ XL PIPE WRENCH	8577	SASSY TOOLS, LLC	D 20622	08/04/2026		400-53007-500-0000 00	SUPPLIES/ OPERATING	IMPACK SET/ PIPE WRENCH	$ 559.98
CHECK TOTAL									**$ 1,199.95**
08/19/2026; Outstanding; null									
#198 STARTER	1918	SAUNDERS YACHTWORKS LLC	911-21388-41509	07/22/2026		100-53002-213-0000 00	EQUIPMENT/SMALL		$ 964.46
CHECK TOTAL									**$ 964.46**
08/19/2026; Outstanding; null									
BX TRTL ETUBE/ RDOGRPH/ EXAM	8887	SCHREIBER VETERINARY HOSPITAL,	4201	07/27/2026		100-53250-146-0000 00	PROFESSIONAL FEES		$ 316.00
DMNDBK TRTL ETUBE/ RDOGRPH/ EXAM	8887	SCHREIBER VETERINARY HOSPITAL,	4137	07/23/2026		100-53250-146-0000 00	PROFESSIONAL FEES		$ 316.00
CHECK TOTAL									**$ 632.00**
08/19/2026; Outstanding; null									
JULY 2026	8150	SHARON OWENS	260731	07/31/2026		800-53762-900-0000 00	RESALE INV/ARTISTS		$ 585.01
CHECK TOTAL									**$ 585.01**
08/19/2026; Outstanding; null									
PNT SMPLS/ BRUSH	1930	SHERWIN-WILLIAMS	10198138850726	07/15/2026		100-53766-200-0000 00	REPAIR/MAINT PLANT/ BLDG		$ 36.72
PAINT	1930	SHERWIN-WILLIAMS	14570138850726	07/27/2026		100-53766-200-0000 00	REPAIR/MAINT PLANT/ BLDG		$ 42.43
PLASTIC DROP CLOTH/ PAINT/ PNTRS TAPE	1930	SHERWIN-WILLIAMS	14471138850726	07/27/2026		100-53766-200-0000 00	REPAIR/MAINT PLANT/ BLDG		$ 147.23
URETHANE TRIM ENAMEL/ PNTRS PUTTY	1930	SHERWIN-WILLIAMS	16278138850726	07/30/2026		100-60000-200- C20002	CAPITAL CONSTRUCTION		$ 77.19
PNT/ CAULK/ RAGS	1930	SHERWIN-WILLIAMS	15080138850726	07/28/2026		100-60000-200- C20002	CAPITAL CONSTRUCTION		$ 236.32
PRIMER	1930	SHERWIN-WILLIAMS	17458138850826	08/03/2026		100-60000-200- C20002	CAPITAL CONSTRUCTION		$ 129.75
PAINT/ RLLR CVRS/ RLLR FRM/ EXTN POLE	1930	SHERWIN-WILLIAMS	78523151880726	07/31/2026		100-53766-416-0000 00	REPAIR/MAINT PLANT/ BLDG		$ 409.88
CHECK TOTAL									**$ 1,079.52**
08/19/2026; Outstanding; null									
USED PNT/ USED OIL PICKUP	3723	SHORELINE ENVIRONMENTAL, INC.	78141	07/17/2026		500-53250-600-0000 00	PROFESSIONAL FEES		$ 1,625.00
CHECK TOTAL									**$ 1,625.00**
08/19/2026; Outstanding; null									
FUNGICIDES	7668	SITEONE LANDSCAPE SUPPLY, LLC	169251307-0 01	07/28/2026		100-53765-412-0000 00	REPAIR/MAINT GROUNDS		$ 1,262.61
HERBICIDE/ SEED OIL	7668	SITEONE LANDSCAPE SUPPLY, LLC	169271256-00 1	07/28/2026		100-53765-410-0000 00	REPAIR/MAINT GROUNDS		$ 428.92

SPECIAL INFORMATION	VENDOR NUMBER	VENDOR NAME	INVOICE NUMBER	INVOICE DATE	INVOICE DESCRIPTION	ACCOUNT NUMBER	ACCOUNT DESCRIPTION	LINE ITEM DESCRIPTION	LINE ITEM VALUE
CHECK DATE; CHECK STATUS; CHECK CLEARED DATE									
SPRINKLER HEADS	7668	SITEONE LANDSCAPE SUPPLY, LLC	169302717-00 1	07/28/2026		100-53765-410-0000 00	REPAIR/MAINT GROUNDS		$ 738.80
SPRINKLER HEADS	7668	SITEONE LANDSCAPE SUPPLY, LLC	168857629-0 01	07/28/2026		100-53765-410-0000 00	REPAIR/MAINT GROUNDS		$ 2,698.14
CRDT- BILLING ERROR SPRINKLER HEADS	7668	SITEONE LANDSCAPE SUPPLY, LLC	169302271-0 01	07/28/2026		100-53765-410-0000 00	REPAIR/MAINT GROUNDS		$ (2,698.14)
SPRINKLER HEADS	7668	SITEONE LANDSCAPE SUPPLY, LLC	169357764-0 01	07/31/2026		100-53765-412-0000 00	REPAIR/MAINT GROUNDS		$ 541.41
CHECK TOTAL									**$ 2,971.74**
08/19/2026; Outstanding; null									
SOCIAL MEDIA MARKETING	6877	SOCIALIZE YOUR BIZNESS, INC	3635(198)	07/31/2026		100-53250-105-0000 00	PROFESSIONAL FEES		$ 1,950.00
CHECK TOTAL									**$ 1,950.00**
08/19/2026; Outstanding; null									
JULY 2026	5966	SONIA A. SMITH	260731	07/31/2026		800-53762-900-0000 00	RESALE INV/ARTISTS		$ 16.25
CHECK TOTAL									**$ 16.25**
08/19/2026; Outstanding; null									
COPY PPR/ BTTLD WTR	8726	SOUTHEAST OFFICE PRODUCTS AND	22699-0	07/29/2026		800-53007-900-0000 00	SUPPLIES/ OPERATING		$ 162.65
STAFF NAME TAGS	8726	SOUTHEAST OFFICE PRODUCTS AND	22453-0	07/29/2026		100-53008-414-0000 00	UNIFORMS		$ 33.96
NAME BADGES	8726	SOUTHEAST OFFICE PRODUCTS AND	21884-0	07/14/2026		100-53007-101-0000 00	SUPPLIES/ OPERATING		$ 50.94
CHECK TOTAL									**$ 247.55**
08/19/2026; Outstanding; null									
RN VISITS 07.06-07.19.26	6700	SOUTHERN RAPID HEALTHCARE INC	20950A	07/20/2026		100-53250-215-0000 00	PROFESSIONAL FEES		$ 600.00
RN JAIL VISITS	6700	SOUTHERN RAPID HEALTHCARE INC	20957	08/03/2026		100-53250-215-0000 00	PROFESSIONAL FEES		$ 600.00
CHECK TOTAL									**$ 1,200.00**
08/19/2026; Outstanding; null									
#959 TIRES	7383	SOUTHERN TIRE MART, LLC	2030196843	07/21/2026		500-53764-600-0000 00	REPAIR/MAINT EQUIPMENT		$ 779.28
#24-210 - 4 TIRES	7383	SOUTHERN TIRE MART, LLC	2030196474	07/21/2026		100-53767-210-0000 00	REPAIR/MAINT VEHICLES		$ 629.28
#24-209 TIRE	7383	SOUTHERN TIRE MART, LLC	2030196770	07/21/2026		100-53767-210-0000 00	REPAIR/MAINT VEHICLES		$ 157.32
#23-207 4 TIRES	7383	SOUTHERN TIRE MART, LLC	2030197874	07/30/2026		100-53767-210-0000 00	REPAIR/MAINT VEHICLES		$ 629.28
CHECK TOTAL									**$ 2,195.16**
08/19/2026; Outstanding; null									
JUNE 2026	7772	SPANGRUD & ASSOCIATES	260630	07/31/2026		800-53762-900-0000 00	RESALE INV/ARTISTS		$ 9.75
JULY 2026	7772	SPANGRUD & ASSOCIATES	260731	07/31/2026		800-53762-900-0000 00	RESALE INV/ARTISTS		$ 19.51
CHECK TOTAL									**$ 29.26**
08/19/2026; Outstanding; null									

SPECIAL INFORMATION	VENDOR NUMBER	VENDOR NAME	INVOICE NUMBER	INVOICE DATE	INVOICE DESCRIPTION	ACCOUNT NUMBER	ACCOUNT DESCRIPTION	LINE ITEM DESCRIPTION	LINE ITEM VALUE
CHECK DATE; CHECK STATUS; CHECK CLEARED DATE									
DESKPAD	6756	STAPLES ADVANTAGE DEPT. ATL	6069553558	07/25/2026		100-53007-120-0000 00	SUPPLIES/ OPERATING		$ 24.59
LETTER OPENERS/ LAMINATING POUCHES	6756	STAPLES ADVANTAGE DEPT. ATL	6069553562	07/25/2026		100-53007-120-0000 00	SUPPLIES/ OPERATING		$ 28.06
TONER/ INK/ LABELS	6756	STAPLES ADVANTAGE DEPT. ATL	6068550469	07/11/2026		100-53007-210-0000 00	SUPPLIES/ OPERATING		$ 1,031.32
TONER/ INK/ LABELS	6756	STAPLES ADVANTAGE DEPT. ATL	6068550469	07/11/2026		100-53007-211-00000 0	SUPPLIES/ OPERATING		$ 101.99
TONER/ INK/ LABELS	6756	STAPLES ADVANTAGE DEPT. ATL	6068550469	07/11/2026		100-53007-200-0000 00	SUPPLIES/ OPERATING		$ 5.15
CREDIT - TONER	6756	STAPLES ADVANTAGE DEPT. ATL	6069553559	07/25/2026		100-53007-210-0000 00	SUPPLIES/ OPERATING		$ (811.98)
TONER/ COPY PPR/ STAPLER	6756	STAPLES ADVANTAGE DEPT. ATL	6069553564	07/25/2026		100-53007-225-0000 00	SUPPLIES/ OPERATING		$ 516.77
TONER/ PENS	6756	STAPLES ADVANTAGE DEPT. ATL	6069553560	07/25/2026		100-53007-130-0000 00	SUPPLIES/ OPERATING		$ 122.09
PLANNER	6756	STAPLES ADVANTAGE DEPT. ATL	6070582474	08/01/2026		100-53007-120-0000 00	SUPPLIES/ OPERATING		$ 18.99
CHECK TOTAL									**$ 1,036.98**
08/19/2026; Outstanding; null									
JULY 2026	5955	STATE JUDICIAL ADMINISTRATION	260804	08/04/2026		100-22002-000-0000 00	DUE COST FOR OTH AGENCIES		$ 1,788.62
CHECK TOTAL									**$ 1,788.62**
08/19/2026; Outstanding; null									
JULY 2026	4067	STEVE BURROW	260731	07/31/2026		800-53762-900-0000 00	RESALE INV/ARTISTS		$ 133.26
CHECK TOTAL									**$ 133.26**
08/19/2026; Outstanding; null									
JULY 2026	4066	STEVEN DARK	260731	07/31/2026		800-53762-900-0000 00	RESALE INV/ARTISTS		$ 52.00
CHECK TOTAL									**$ 52.00**
08/19/2026; Outstanding; null									
#409 LIFESTAR INVRT REMOTE KIT	2008	SUNBELT FIRE, INC.	00042754	07/31/2026		100-53767-250-0000 00	REPAIR/MAINT VEHICLES		$ 144.46
CHECK TOTAL									**$ 144.46**
08/19/2026; Outstanding; null									
JULY 2026	7661	SUSAN L. BELL	260731	07/31/2026		800-53762-900-0000 00	RESALE INV/ARTISTS		$ 65.00
CHECK TOTAL									**$ 65.00**
08/19/2026; Outstanding; null									
JULY 2026	8813	SUSAN W. KNOWLTON ARTIST LLC	260731	07/31/2026		800-53762-900-0000 00	RESALE INV/ARTISTS		$ 15.60
CHECK TOTAL									**$ 15.60**
08/19/2026; Outstanding; null									
JULY 2026 RECYCLING 54.36 TON	205	SWDA BALDWIN COUNTY	19544	07/31/2026		500-53250-600-0000 00	PROFESSIONAL FEES		$ 1,630.80
CHECK TOTAL									**$ 1,630.80**

SPECIAL INFORMATION	VENDOR NUMBER	VENDOR NAME	INVOICE NUMBER	INVOICE DATE	INVOICE DESCRIPTION	ACCOUNT NUMBER	ACCOUNT DESCRIPTION	LINE ITEM DESCRIPTION	LINE ITEM VALUE
CHECK DATE; CHECK STATUS; CHECK CLEARED DATE									
08/19/2026; Outstanding; null									
#769 TIRES	7962	SWEAT TIRE OF FOLEY	151686	07/23/2026		100-53767-300-0000 00	REPAIR/MAINT VEHICLES		$ 634.96
UNIT 462/ ALIGNMENT	7962	SWEAT TIRE OF FOLEY	151434	07/21/2026		100-53767-250-0000 00	REPAIR/MAINT VEHICLES		$ 85.20
LESS $1.00 TAX #2367 TIRE/ MOUNT	7962	SWEAT TIRE OF FOLEY	146620	06/04/2026		100-53764-145-0000 00	REPAIR/MAINT EQUIPMENT		$ 179.11
#749 ALIGNMENT	7962	SWEAT TIRE OF FOLEY	151683	07/23/2026		100-53767-300-0000 00	REPAIR/MAINT VEHICLES		$ 85.20
LESS $4.64 TAX #732 FRNT TIRES/ MOUNT	7962	SWEAT TIRE OF FOLEY	151935	07/24/2026		100-53767-300-0000 00	REPAIR/MAINT VEHICLES		$ 699.82
CHECK TOTAL									**$ 1,684.29**
08/19/2026; Outstanding; null									
42 BAGS CNCRT MIX/ LUMBER	2016	SWIFT SUPPLY, INC.	1075713	07/20/2026		100-53765-300-0000 00	REPAIR/MAINT GROUNDS		$ 329.14
LUMBER/ REBAR/ SCRWDRVER BIT SET	2016	SWIFT SUPPLY, INC.	1076539	07/24/2026		100-53765-400-0000 00	REPAIR/MAINT GROUNDS		$ 408.41
42 BAGS CONCRETE MIX	2016	SWIFT SUPPLY, INC.	1075923	07/21/2026		100-60000-400- C40004	CAPITAL CONSTRUCTION		$ 313.32
LUMBER	2016	SWIFT SUPPLY, INC.	1076309	07/23/2026		100-60000-400- C40004	CAPITAL CONSTRUCTION		$ 78.50
WIRE MESH ROLLS	2016	SWIFT SUPPLY, INC.	1076457	07/23/2026		100-60000-400- C40004	CAPITAL CONSTRUCTION		$ 236.36
PET STUDS/ LUMBER	2016	SWIFT SUPPLY, INC.	1073537	07/08/2026		100-60000-200- C20002	CAPITAL CONSTRUCTION		$ 108.02
LUMBER	2016	SWIFT SUPPLY, INC.	1073500	07/08/2026		100-60000-200- C20002	CAPITAL CONSTRUCTION		$ 98.19
LUMBER	2016	SWIFT SUPPLY, INC.	1074459	07/14/2026		100-60000-200- C20002	CAPITAL CONSTRUCTION		$ 798.60
CORNER BEAD/ RAGS	2016	SWIFT SUPPLY, INC.	1075710	07/20/2026		100-60000-200- C20002	CAPITAL CONSTRUCTION		$ 38.39
SANDING SHEETS	2016	SWIFT SUPPLY, INC.	1076327	07/23/2026		100-60000-200- C20002	CAPITAL CONSTRUCTION		$ 10.99
STAKES	2016	SWIFT SUPPLY, INC.	1076920	07/27/2026		100-53007-300-0000 00	SUPPLIES/ OPERATING		$ 59.98
FINISH NAILS	2016	SWIFT SUPPLY, INC.	1077184	07/28/2026		100-53007-300-0000 00	SUPPLIES/ OPERATING		$ 5.46
LUMBER/ SHIMS	2016	SWIFT SUPPLY, INC.	1077194	07/28/2026		100-60000-200- C20002	CAPITAL CONSTRUCTION		$ 169.21
LUMBER	2016	SWIFT SUPPLY, INC.	1077000	07/27/2026		100-60000-200- C20002	CAPITAL CONSTRUCTION		$ 183.96
42 BAGS CONCRETE	2016	SWIFT SUPPLY, INC.	1076850	07/27/2026		100-53765-400-0000 00	REPAIR/MAINT GROUNDS		$ 313.32
CHECK TOTAL									**$ 3,151.85**
08/19/2026; Outstanding; null									
LUMBER	2016	SWIFT SUPPLY, INC.	1077057	07/28/2026		100-53765-400-0000 00	REPAIR/MAINT GROUNDS		$ 48.88
LUMBER/ SCRWS	2016	SWIFT SUPPLY, INC.	1076650	07/24/2026		100-53002-100-0000 00	EQUIPMENT/SMALL		$ 279.35
LUMBER	2016	SWIFT SUPPLY, INC.	1078141	08/03/2026		100-53007-300-0000 00	SUPPLIES/ OPERATING		$ 227.73
TAPE MEASURES/ CHALK LINES/ CHALK	2016	SWIFT SUPPLY, INC.	1078277	08/03/2026		100-53007-300-0000 00	SUPPLIES/ OPERATING		$ 116.95
CHECK TOTAL									**$ 672.91**
08/19/2026; Outstanding; null									
SHIRTS/ PANTS/ BOOTS	8520	T&T UNIFORMS, INC	246469	07/06/2026		100-53008-210-0000 00	UNIFORMS		$ 2,050.49

SPECIAL INFORMATION	VENDOR NUMBER	VENDOR NAME	INVOICE NUMBER	INVOICE DATE	INVOICE DESCRIPTION	ACCOUNT NUMBER	ACCOUNT DESCRIPTION	LINE ITEM DESCRIPTION	LINE ITEM VALUE
CHECK DATE; CHECK STATUS; CHECK CLEARED DATE									
PANTS/ FLSHLT HLDR/ BATON HLDR	8520	T&T UNIFORMS, INC	247315	07/15/2026		100-53008-210-0000 00	UNIFORMS		$ 621.00
PANTS/ SHIRT/ TIES	8520	T&T UNIFORMS, INC	247559	07/20/2026		100-53008-210-0000 00	UNIFORMS		$ 528.00
LT PIN	8520	T&T UNIFORMS, INC	248065	07/24/2026		100-53008-210-0000 00	UNIFORMS		$ 200.00
PANTS/ SHIRTS/ POUCHES	8520	T&T UNIFORMS, INC	248265	07/27/2026		100-53008-210-0000 00	UNIFORMS		$ 1,893.60
PANTS/ RAIN JACKETS/ JACKET HOODS	8520	T&T UNIFORMS, INC	248702	07/31/2026		100-53008-210-0000 00	UNIFORMS		$ 1,379.00
CHECK TOTAL									**$ 6,672.09**
08/19/2026; Outstanding; null									
FERTILIZERS	8893	TARGET SPECIALTY PRODUCTS	INVP502219997	07/23/2026		100-53765-410-0000 00	REPAIR/MAINT GROUNDS		$ 2,042.25
FUNGICIDES	8893	TARGET SPECIALTY PRODUCTS	INVP502220436	07/24/2026		100-53765-412-0000 00	REPAIR/MAINT GROUNDS		$ 2,077.31
FERTILIZER	8893	TARGET SPECIALTY PRODUCTS	INVP502220450	07/24/2026		100-53765-410-0000 00	REPAIR/MAINT GROUNDS		$ 810.75
FERTILIZER	8893	TARGET SPECIALTY PRODUCTS	INVP502185424	06/17/2026		100-53765-410-0000 00	REPAIR/MAINT GROUNDS		$ 1,041.50
LIQUID GROWTH REGULATOR	8893	TARGET SPECIALTY PRODUCTS	INVP502222312	07/27/2026		100-53765-412-0000 00	REPAIR/MAINT GROUNDS		$ 330.00
HERBICIDE	8893	TARGET SPECIALTY PRODUCTS	INVP502222324	07/27/2026		100-53765-412-0000 00	REPAIR/MAINT GROUNDS		$ 812.14
LIME	8893	TARGET SPECIALTY PRODUCTS	INVP502228128	08/03/2026		100-53765-410-0000 00	REPAIR/MAINT GROUNDS		$ 1,016.40
CHECK TOTAL									**$ 8,130.35**
08/19/2026; Outstanding; null									
RELOCATE PREEMPTION HARDWARE HWY 161/ MRNA RD	6925	TEMPLE, INC	INV0284821	07/31/2026		100-53250-250-0000 00	PROFESSIONAL FEES		$ 1,398.00
CHECK TOTAL									**$ 1,398.00**
08/19/2026; Outstanding; null									
JULY 2026	5662	THE CITIZENSHIP TRUST	260804	08/04/2026		100-22002-000-0000 00	DUE COST FOR OTH AGENCIES		$ 162.00
CHECK TOTAL									**$ 162.00**
08/19/2026; Outstanding; null									
POND WTR MGMT	6077	THE LAKE DOCTORS, INC	2131809	06/16/2026		100-53765-300-0000 00	REPAIR/MAINT GROUNDS		$ 185.00
POND WTR MGMT	6077	THE LAKE DOCTORS, INC	2158324	07/28/2026		100-53765-300-0000 00	REPAIR/MAINT GROUNDS		$ 187.00
POND WTR MGMT	6077	THE LAKE DOCTORS, INC	2188573	07/28/2026		100-53765-412-0000 00	REPAIR/MAINT GROUNDS		$ 525.00
POND WATER MGMT	6077	THE LAKE DOCTORS, INC	2201989	07/28/2026		100-53765-400-0000 00	REPAIR/MAINT GROUNDS		$ 216.00
CHECK TOTAL									**$ 1,113.00**
08/19/2026; Outstanding; null									
JULY 2026	4063	THERESA T. MIRABILE	260731	07/31/2026		800-53762-900-0000 00	RESALE INV/ARTISTS		$ 189.80
CHECK TOTAL									**$ 189.80**

SPECIAL INFORMATION	VENDOR NUMBER	VENDOR NAME	INVOICE NUMBER	INVOICE DATE	INVOICE DESCRIPTION	ACCOUNT NUMBER	ACCOUNT DESCRIPTION	LINE ITEM DESCRIPTION	LINE ITEM VALUE
CHECK DATE; CHECK STATUS; CHECK CLEARED DATE									
08/19/2026; Outstanding; null									
#952 BATTERIES	2035	THOMPSON TRACTOR CO, INC.	SPI01880706	07/30/2026		500-53764-600-0000 00	REPAIR/MAINT EQUIPMENT		$ 566.30
CHECK TOTAL									**$ 566.30**
08/19/2026; Outstanding; null									
JULY 2026	451	TMOBILE USA, INC.	260721	07/21/2026		100-53000-412-0000 00	COMMUNICATIONS		$ 38.25
JULY 2026	451	TMOBILE USA, INC.	260721	07/21/2026		100-53000-132-0000 00	COMMUNICATIONS		$ 19.97
JULY 2026	451	TMOBILE USA, INC.	260721	07/21/2026		100-53000-146-0000 00	COMMUNICATIONS		$ 53.00
CHECK TOTAL									**$ 111.22**
08/19/2026; Outstanding; null									
JUNE 2026	6764	TRANS UNION LLC	06645946	06/25/2026		100-53250-212-0000 00	PROFESSIONAL FEES		$ 121.75
CHECK TOTAL									**$ 121.75**
08/19/2026; Outstanding; null									
BOX 3950 1 YR RENT	2132	U.S. POST OFFICE	260731	07/31/2026		100-53250-140-0000 00	PROFESSIONAL FEES		$ 618.00
BOX 1039 RENT 1 YR	2132	U.S. POST OFFICE	08042026	08/03/2026		100-53000-200-0000 00	COMMUNICATIONS		$ 388.00
CHECK TOTAL									**$ 1,006.00**
08/19/2026; Outstanding; null									
10 PKT WALL MOUNT DISPLAY	5068	ULINE SHIPPING SUPPLY	210741432	07/17/2026		100-53007-146-0000 00	SUPPLIES/ OPERATING		$ 109.67
CHECK TOTAL									**$ 109.67**
08/19/2026; Outstanding; null									
4 TRK FIRST AID KITS	5799	UNIFIRST FIRST AID + SAFETY	IN000020276	07/23/2026		100-53007-300-0000 00	SUPPLIES/ OPERATING		$ 107.94
4 TRK FIRST AID KITS	5799	UNIFIRST FIRST AID + SAFETY	IN000020276	07/23/2026		100-53007-310-0000 00	SUPPLIES/ OPERATING		$ 107.95
4 TRK FIRST AID KITS	5799	UNIFIRST FIRST AID + SAFETY	IN000020276	07/23/2026		500-53007-600-0000 00	SUPPLIES/ OPERATING		$ 107.95
CHECK TOTAL									**$ 323.84**
08/19/2026; Outstanding; null									
07.20-08.17.2026 OFC CNTNR RENT	2127	UNITED RENTALS INC	237800332-0 26	07/21/2026		100-53251-143-00000 0	RENTAL EXPENSE		$ 730.00
CHECK TOTAL									**$ 730.00**
08/19/2026; Outstanding; null									
ACCT 1576928 AUG 2026	6565	UNITI GULFCO LLC	690222	08/01/2026		100-53501-200-0000 00	UTILITIES		$ 969.06
ACCT 1566390 AUG 2026	6565	UNITI GULFCO LLC	689196	08/01/2026		100-53501-130-0000 00	UTILITIES		$ 2,229.00
CHECK TOTAL									**$ 3,198.06**
08/19/2026; Outstanding; null									
INMATE CONCESSIONS	6250	US FOODS INC	2077672	07/10/2026		100-53007-215-0000 00	SUPPLIES/ OPERATING		$ 387.46
INMATE CONCESSIONS	6250	US FOODS INC	2334474	07/17/2026		100-53007-215-0000 00	SUPPLIES/ OPERATING		$ 469.46

SPECIAL INFORMATION	VENDOR NUMBER	VENDOR NAME	INVOICE NUMBER	INVOICE DATE	INVOICE DESCRIPTION	ACCOUNT NUMBER	ACCOUNT DESCRIPTION	LINE ITEM DESCRIPTION	LINE ITEM VALUE
CHECK DATE; CHECK STATUS; CHECK CLEARED DATE									
INMATE CONCESSIONS	6250	US FOODS INC	2598365	07/24/2026		100-53007-215-0000 00	SUPPLIES/ OPERATING		$ 1,041.69
INMATE CONCESSIONS	6250	US FOODS INC	2850491	07/31/2026		100-53007-215-0000 00	SUPPLIES/ OPERATING		$ 948.97
CHECK TOTAL									**$ 2,847.58**
08/19/2026; Outstanding; null									
MLTI-SPCS TO 05.31.27	7315	USDA, APHIS, WILDLIFE SERVICES	3005752161	07/01/2026		100-53250-140-0000 00	PROFESSIONAL FEES		$ 1,722.92
CHECK TOTAL									**$ 1,722.92**
08/19/2026; Outstanding; null									
LOBBYIST	4004	VAN SCOYOC ASSOCIATES	85430	07/02/2026		100-53250-101-0000 00	PROFESSIONAL FEES		$ 6,007.81
CHECK TOTAL									**$ 6,007.81**
08/19/2026; Outstanding; null									
HUGO BOARDING	1299	VCA ANIMAL HOSPITALS, INC	940629954	07/22/2026		100-53250-210-0000 00	PROFESSIONAL FEES		$ 998.10
JAXX - BOARDING/ SHOT	1299	VCA ANIMAL HOSPITALS, INC	940630167	07/29/2026		100-53250-210-0000 00	PROFESSIONAL FEES		$ 181.00
JAXX BOARDING	1299	VCA ANIMAL HOSPITALS, INC	940630278	08/03/2026		100-53250-210-0000 00	PROFESSIONAL FEES		$ 79.60
CHECK TOTAL									**$ 1,258.70**
08/19/2026; Outstanding; null									
HR BACKGROUND CHECKS	8805	VERIFIED FIRST LLC	INV-0006362 04	07/31/2026		100-53250-102-0000 00	PROFESSIONAL FEES		$ 1,922.31
CHECK TOTAL									**$ 1,922.31**
08/19/2026; Outstanding; null									
JULY 2026 TRK MIFI	6602	VERIZON CONNECT FLEET USA, LLC	6330000947 30	08/03/2026		500-53250-600-0000 00	PROFESSIONAL FEES		$ 177.50
CHECK TOTAL									**$ 177.50**
08/19/2026; Outstanding; null									
MAXPAR OIL/ ML KONTROL LQD	2153	VESERIS	CINV1057000 06	07/29/2026		100-53007-300-0000 00	SUPPLIES/ OPERATING		$ 2,221.12
CHECK TOTAL									**$ 2,221.12**
08/19/2026; Outstanding; null									
#23-207 VINYL GRAPHICS	2245	VINYL SOLUTIONS	EMT-131834	05/04/2026		100-53767-210-0000 00	REPAIR/MAINT VEHICLES		$ 1,700.00
26-235 VINYL GRAPHICS	2245	VINYL SOLUTIONS	EMT- 131980	07/09/2026		100-53767-210-0000 00	REPAIR/MAINT VEHICLES		$ 1,720.00
VINYL TRAILER NUMBERS	2245	VINYL SOLUTIONS	EMT-131987	07/13/2026		100-53007-216-0000 00	SUPPLIES/ OPERATING		$ 130.00
CHECK TOTAL									**$ 3,550.00**
08/19/2026; Outstanding; null									
ADD'L CAMERA INSTALL- SHOOT RANGE	8326	VISION SECURITY TECHNOLOGIES	32020	07/07/2026		100-53002-143-0000 00	EQUIPMENT/SMALL	Additional Camera	$ 2,658.94
LOCKER ROOM ACCESS CNTL	8326	VISION SECURITY TECHNOLOGIES	32108	07/28/2026		100-53002-410-0000 00	EQUIPMENT/SMALL		$ 4,626.86

SPECIAL INFORMATION	VENDOR NUMBER	VENDOR NAME	INVOICE NUMBER	INVOICE DATE	INVOICE DESCRIPTION	ACCOUNT NUMBER	ACCOUNT DESCRIPTION	LINE ITEM DESCRIPTION	LINE ITEM VALUE
CHECK DATE; CHECK STATUS; CHECK CLEARED DATE									
CHECK TOTAL									**$ 7,285.80**
08/19/2026; Outstanding; null									
EMBROIDERY	2250	VISUAL EFFECTS	10635	07/08/2026		100-53008-250-0000 00	UNIFORMS		$ 24.00
MARINE SHIRTS/ PRINTING	2250	VISUAL EFFECTS	10535	06/03/2026		100-53008-213-0000 00	UNIFORMS		$ 805.34
RANGE SHIRTS	2250	VISUAL EFFECTS	10588	06/22/2026		100-53008-210-0000 00	UNIFORMS		$ 66.00
CORRECTIONS POLO SHIRTS	2250	VISUAL EFFECTS	10640	07/08/2026		100-53008-215-0000 00	UNIFORMS		$ 582.50
CORRECTIONS POLO SHIRT	2250	VISUAL EFFECTS	10669	07/21/2026		100-53008-215-0000 00	UNIFORMS		$ 61.50
CHECK TOTAL									**$ 1,539.34**
08/19/2026; Outstanding; null									
SHRUB	3104	WATERS NURSERY	37753	07/24/2026		100-53765-145-0000 00	REPAIR/MAINT GROUNDS		$ 60.00
BUSHES/ DECORATIVE GRASS	3104	WATERS NURSERY	37797	07/29/2026		100-53765-310-0000 00	REPAIR/MAINT GROUNDS		$ 205.50
CHECK TOTAL									**$ 265.50**
08/19/2026; Outstanding; null									
CYLINDER RENT	7345	WESCO GAS & WELDING SUPPLY INC	2001784241	07/31/2026		100-53007-300-0000 00	SUPPLIES/ OPERATING		$ 90.83
CHECK TOTAL									**$ 90.83**
08/19/2026; Outstanding; null									
#202 OIL	3080	WEST MARINE PRODUCTS INC	8910	07/09/2026		100-53767-213-00000 0	REPAIR/MAINT VEHICLES		$ 17.99
PFD RE-ARM KITS/ CLNR/ PRTCTNT	3080	WEST MARINE PRODUCTS INC	9180	07/08/2026		100-53767-213-00000 0	REPAIR/MAINT VEHICLES		$ 78.05
STK FASTENERS	3080	WEST MARINE PRODUCTS INC	9700	07/28/2026		100-53766-147-0000 00	REPAIR/MAINT PLANT/ BLDG		$ 6.67
CHECK TOTAL									**$ 102.71**
08/19/2026; Outstanding; null									
JULY 2026	8388	WILLIAM E. JOHNSTON	260731	07/31/2026		800-53762-900-0000 00	RESALE INV/ARTISTS		$ 26.00
CHECK TOTAL									**$ 26.00**
08/19/2026; Outstanding; null									
JULY 2026 SERVICES	7687	WILLIAM W. BEAZLEY	260718	07/18/2026		100-53250-250-0000 00	PROFESSIONAL FEES		$ 1,800.00
CHECK TOTAL									**$ 1,800.00**
08/19/2026; Outstanding; null									
2 PLLTS BERMUDA SOD FLD 9	3048	WOERNER TURF SALES	INV-192782	07/21/2026		100-53765-410-0000 00	REPAIR/MAINT GROUNDS		$ 240.00
2 PLLTS BERMUDA SOD FLD 10	3048	WOERNER TURF SALES	INV-193095	07/23/2026		100-53765-410-0000 00	REPAIR/MAINT GROUNDS		$ 240.00
2 PLLTS BERMUDA SOD FLD 12	3048	WOERNER TURF SALES	INV-193687	07/29/2026		100-53765-410-0000 00	REPAIR/MAINT GROUNDS		$ 240.00
23 ROLLS BERMUDA SOD	3048	WOERNER TURF SALES	INV-194243	08/03/2026		100-53765-410-0000 00	REPAIR/MAINT GROUNDS		$ 2,419.40
CHECK TOTAL									**$ 3,139.40**

***Voided checks present and it may affect total amount calculations*

SPECIAL INFORMATION	VENDOR NUMBER	VENDOR NAME	INVOICE NUMBER	INVOICE DATE	INVOICE DESCRIPTION	ACCOUNT NUMBER	ACCOUNT DESCRIPTION	LINE ITEM DESCRIPTION	LINE ITEM VALUE
CHECK DATE; CHECK STATUS; CHECK CLEARED DATE									
08/19/2026; Outstanding; null									
06.30-07.29.26 PD COPIER	659	XEROX BUSINESS SOLUTIONS SOUTH	IN4062181	07/29/2026		100-53007-200-0000 00	SUPPLIES/ OPERATING		$ 140.79
06.29-07.28.26 COMM DEV COPIER	659	XEROX BUSINESS SOLUTIONS SOUTH	IN4060677	07/28/2026		100-53007-130-0000 00	SUPPLIES/ OPERATING		$ 21.00
CHECK TOTAL									**$ 161.79**
08/19/2026; Outstanding; null									
05.30-06.30.26 PUBLIC WKS COPIER	6191	XEROX CORPORATION	25967092	07/07/2026		100-53250-300-0000 00	PROFESSIONAL FEES		$ 29.78
CRDT- 04-05.2026 EE INCORR METER READ	6191	XEROX CORPORATION	025986508	07/18/2026		100-53250-415-0000 00	PROFESSIONAL FEES		$ (589.94)
04.24-05.29.26 EE COPIER REBILL	6191	XEROX CORPORATION	025986509	07/18/2026		100-53250-415-0000 00	PROFESSIONAL FEES		$ 221.36
05.30-06.30.26 JAIL COPIER	6191	XEROX CORPORATION	025967093	07/07/2026		100-53007-215-0000 00	SUPPLIES/ OPERATING		$ 14.20
05.29-06.24.26 EE COPIER	6191	XEROX CORPORATION	025986510	07/18/2026		100-53250-415-0000 00	PROFESSIONAL FEES		$ 158.11
06.21-07.21.26 ART COPIER	6191	XEROX CORPORATION	026032318	08/01/2026		800-53007-900-0000 00	SUPPLIES/ OPERATING		$ 64.50
06.24-07.20.26 EE COPIER	6191	XEROX CORPORATION	026032317	08/01/2026		100-53250-415-0000 00	PROFESSIONAL FEES		$ 95.62
06.21-07.21.26 CR OFC COPIER	6191	XEROX CORPORATION	026032314	08/01/2026		100-53007-140-0000 00	SUPPLIES/ OPERATING		$ 27.74
06.21-07.21.26 CITY HALL COPIER	6191	XEROX CORPORATION	026032313	08/01/2026		100-53007-100-0000 00	SUPPLIES/ OPERATING		$ 108.06
CHECK TOTAL									**$ 129.43**
Grand Total:									**$ 633,078.44**

Notes :

(a) Negative numbers are displayed in parentheses.

(b) The filter parameters selected at the time of report submission are printed in the header section.

*(c) **Voided checks present and it may affect total amount calculations.*

REGULAR CITY COUNCIL MEETING
AUGUST 18, 2026

Departments: City Clerk

Description of Topic: Ordinance amending Chapter 70 of the Code of Ordinances for the City of Orange Beach, Alabama, to add a new Article IX entitled, "Bicycles, Micromobility Devices, and Electric Motorcycles".

Background/Description:

Action Options/Recommendation:

Source of Funding (if applicable):

ATTACHMENTS:
1. 2026-xxxx Amd Ch 70 Add Art IX E-Bikes

ORDINANCE NO. 2026-xxxx

AN ORDINANCE AMENDING CHAPTER 70 OF THE CODE OF ORDINANCES FOR THE CITY OF ORANGE BEACH, ALABAMA TO ADD A NEW ARTICLE IX ENTITLED "BICYCLES, MICROMOBILITY DEVICES, AND ELECTRIC MOTORCYCLES"

NOW, THEREFORE, BE IT ORDAINED BY THE CITY COUNCIL OF THE CITY OF ORANGE BEACH, ALABAMA, AS FOLLOWS:

1. That Chapter 70 of the City of Orange Beach Code of Ordinances is hereby amended to add a new article entitled "Bicycles, Micromobility Devices, and Electric Motorcycles", as follows:

Chapter 70 - TRAFFIC AND VEHICLES

Article IX. - BICYCLES, MICROMOBILITY DEVICES, AND ELECTRIC MOTORCYCLES

Sec. 70-___. - Findings.

a. The City of Orange Beach is an Alabama class 8 municipality vested with sovereign power to protect the public health, safety, and welfare by Alabama Code §11-45-1. The city is further empowered to adopt and enforce reasonable regulations of individual activity and behavior that may create dangerous conditions impacting the health and safety of citizens and visitors alike.

b. Citizens and visitors to Orange Beach have various opportunities to enjoy the use of bicycles, scooters, and micromobility devices on various trails, sidewalks, multi-use paths, and roadways located within the city.

c. The use of bicycles and micromobility devices has increased significantly within the city in recent years. Electric motorcycle operation is also on the rise, and they pose a more significant public safety hazard due to their increased speed capabilities.

d. In order to protect the health, safety, and general welfare and to promote the common public enjoyment of the city, it is necessary to adopt reasonable regulations to govern the use of bicycles, micromobility devices, and electric motorcycles.

e. The City Council of the City of Orange Beach has determined that these regulations are in the best interest of the City of Orange Beach and its citizens and visitors.

Sec. 50-___. - Definitions.

In addition to the definitions set forth elsewhere in this Code, for purposes of this Ordinance, the words and phrases defined herein shall be construed in accordance with the following definitions.

Operate means to ride, and/or otherwise control a bicycle, micromobility, or electric motorcycle device other than walking along with such device.

Sidewalk means (1) the portion of the public right-of-way between the curb line of any street, road, highway, bicycle lane, or other thoroughfare designed for vehicular travel and the adjacent property line, (2) any other paved path or walkway, which is intended for pedestrian travel, whether publicly or privately owned and/or maintained.

Multi-use Path means a pathway within the corporate limits of the city that has been designated by the city council as appropriate for multi-use.

Backcountry Trail means any official portion of the Hugh S. Branyon Backcountry Trail.

Bicycle means a vehicle composed of two wheels held in a frame propelled by pedals moved by human force alone and steered with handlebars.

Electric Bicycle means a bicycle equipped with fully operable pedals, a saddle or seat for the rider, and an electric motor of less than 750 watts that meets the requirements of one of the following three classes:

a. *Class 1* electric bicycle means an electric bicycle equipped with a motor that provides assistance only when the rider is pedaling and that ceases to provide assistance when the bicycle reaches the speed of 20 miles per hour.

b. *Class 2* electric bicycle means an electric bicycle equipped with a motor that may be used exclusively to propel the bicycle and that ceases to provide assistance when the bicycle reaches the speed of 20 miles per hour.

c. *Class 3* electric bicycle means an electric bicycle equipped with a motor that provides assistance only when the rider is pedaling and that ceases to provide assistance when the bicycle reaches the speed of 28 miles per hour.

Electric Motorcycle means any motorcycle powered by an electric motor of 750 watts or more that is capable of a speed greater than 28 miles per hour. These are commonly referred to as E-Moto.

Electric Personal Assistive Mobility Device means an electric-driven self-balanced vehicle. Some commonly known examples are Segway, Hoverboard, and electric skateboards.

Motorized Scooter means a two-wheeled electric or gas scooter with handlebars and a seat or rectangular platform on which the rider stands

Micromobility Device means an electric bicycle, electric personal assistive mobility device, scooter, or any other similar electrically powered mobility device.

Vehicle Identification Number (VIN) means a unique code or serial number that is assigned to vehicles and recognized by the National Highway Traffic Safety Administration. VINs are used by local, state, and federal governments and the automotive industry to identify individual vehicles.

Sec. 50-___. - Vehicles assigned a VIN.

Any person operating a vehicle that is assigned a VIN shall at all times conform to all applicable laws pertaining to the operation of said vehicle. This includes but is not limited to: driver's license possession, license plate or tag possession, and possession of liability insurance.

This provision does not include the operation of golf carts that have been inspected and permitted by the City of Orange Beach under Article VIII, entitled "Golf Carts".

Sec. 50-___. - Unlawful operation of electric motorcycles.

(a) Locations: It shall be unlawful to operate electric motorcycles on any sidewalk, multi-use path, trail, Backcountry Trail, pedestrian lane or bicycle lane, park, or any other public or private property which is held open to the public for pedestrian travel.

(1) The operation of electric motorcycles shall be restricted to public roadways and to private property which is not held open to the public for pedestrian travel

(b) Operations: It shall be unlawful and a violation of this ordinance for any person to operate or for any adult to allow a juvenile under their care to operate an electric motorcycle in an unsafe manner on any street, road, highway, sidewalk, bike path, bike lane, trail, park, or upon any private property which is held open to the public for pedestrian travel. Operating an electric motorcycle in an unsafe manner includes any one or more of the following:

(1) Violating any provision of the City of Orange Beach Municipal Code, Alabama Rules of the Road, or other law or regulation applicable to the use or operation of any electric motorcycle.

(2) Operating on any street, road, highway, or bicycle lane against the direction of traffic.

(3) Operating upon any public drainage facility, culvert, ditch, or channel.

(4) Operating other than in the manner in which the electric motorcycle device was designed, including carrying more than one passenger or carrying passengers in a manner other than as designed.

(5) Operating at a speed greater than the posted speed limit on any street, road, or highway.

(6) Operating while hitched to or physically attached to any moving vehicle or motorized device or bicycle.

(7) Operating while allowing another person who is not a passenger to either cling to or to be physically attached to the electric motorcycle.

(8) Failing to yield the right-of-way to any and all pedestrians.

(9) Operating while failing to obey any posted signs regulating operation, including speed limit signs or signs prohibiting or limiting operation in specific areas.

(10) A person under the age of 16 operating without a properly fitted and fastened helmet, including a passenger under the age of 16.

(c) Operators of electric motorcycles shall conform to the City of Orange Beach Municipal Code, Alabama Rules of the Road, and other law or regulation applicable to the use or operation of motor vehicles. This includes but is not limited to: driver's license possession, age restrictions for operation, adherence to speed limits, the use of safety equipment, possession of registration and liability insurance, and careless operation.

Sec. 50-___. - Unlawful operation of micromobility devices and bicycles.

(a) Locations & Speed Limits:

(1) The City Council of Orange Beach designates the speed limits for bicycles and micromobility devices on multi-use paths at twenty (20) miles per hour.

(2) The City Council of Orange Beach designates the speed limits for bicycles and micromobility devices on all portions of the backcountry trail at twelve (12) miles per hour.

(3) The Mayor is authorized to cause signs and/or markings to be placed giving notice of such speed limits or prohibitions as necessary to implement the regulations established by Subsection (a) and (b) above.

(b) Operation: It shall be unlawful and a violation of this ordinance for any person to operate or for any adult to allow a juvenile under their care to operate a bicycle or micromobility device in an unsafe manner on any street, road, highway, sidewalk, bike path, bike lane, trail, park, or upon any private property which is held open to the public for pedestrian travel. Operating a bicycle or micromobility device in an unsafe manner includes any one or more of the following:

(1) Violating any provision of the City of Orange Beach Municipal Code, Alabama Rules of the Road, or other law or regulation applicable to the use or operation of any mobility device.

(2) Operating on any street, road, highway, or bicycle lane against the direction of traffic.

(3) Operating upon any public drainage facility, culvert, ditch, or channel.

(4) Operating other than in the manner in which the bicycle or micromobility device was designed, including carrying more than one passenger or carrying passengers on the bicycle or micromobility device in a manner other than as designed.

(5) Operating at a speed greater than the posted speed limit on any street, road, or highway, or any posted speed limit on any bicycle path, bicycle lane, trail, or designated multi-use path.

(6) Operating while hitched to or physically attached to any moving vehicle or motorized device or bicycle.

(7) Operating while allowing another person who is not a passenger to either cling to or to be physically attached to the bicycle or micromobility device.

(8) Failing to yield the right-of-way to any and all pedestrians or failing to yield the right-of-way to vehicles that are entering or exiting side streets, public and private entrances and exits, and driveways.

(9) Passing a pedestrian or other operator without first either activating a bell, horn, whistle, or similar device or audibly warning such pedestrian or cyclist of the intention to pass by calling out "passing on your left (or right)" sufficiently in advance of passing.

(10) Operating while failing to obey any posted signs regulating operation, including speed limit signs or signs prohibiting or limiting operation in specific areas.

(11) A person under the age of 16 operating without a properly fitted and fastened helmet, including a passenger under the age of 16.

(12) While operating on sidewalks and multi-use paths, failing to slow to 10 mph or less when passing head-on or passing from behind any pedestrian, vehicle, golf cart, or micromobility device.

(13) Failing to slow to 10 mph or less when operating within 50 feet of any pedestrians.

Sec. 50-___. - Alteration of devices.

It shall be unlawful and a violation of this article to tamper with or modify a micromobility device or electric motorcycle so as to change the speed capability of the device, or otherwise alter, modify, or adjust the motor settings to increase the speed capability of the device, unless the required label indicating the classification is appropriately replaced. Altered devices shall be classified in the category representing the resulting motor and speed capability of the device for purposes of enforcement of this article.

Sec. 50-___. - Administration and penalties.

(a) The city's police chief or designee shall be responsible for the administration and enforcement of this article.

(b) The police chief shall have authority to adopt policies and procedures to administer this article consistent with the purpose and intent of this article.

(c) Any person convicted of a violation of this article shall be not fined more than $500.00 and or imprisoned not more than 30 days.

2. That all ordinances or parts in conflict with this ordinance, to the extent of such conflict, are repealed; and

3. That this Ordinance shall become effective immediately upon its adoption and publication as required by law.

ADOPTED THIS 21st DAY OF JULY, 2026.

_____
Renee Eberly
City Clerk

The City Clerk of the City of Orange Beach, Alabama hereby certifies that the foregoing **ORDINANCE 2026-xxxx** was posted on _____ in the following three (3) public places:
Orange Beach City Hall _____
Orange Beach Post Office _____
Orange Beach Public Library _____

_____
Renee Eberly, City Clerk

REGULAR CITY COUNCIL MEETING
AUGUST 18, 2026

Departments: City Clerk

Description of Topic: Approval of a Special Events Retail Liquor License Application by Wharf Restaurant Group LLC for the "Gulf State Collectors" event to be held September 15, 2026, at the Orange Beach Event Center, 4671 Wharf Parkway West.

Background/Description:

Action Options/Recommendation:

Source of Funding (if applicable):

ATTACHMENTS:
1. 2026.08.07 ABC Application - Wharf Restaurant Group Gulf State Collectors

STATE OF ALABAMA
ALCOHOLIC BEVERAGE CONTROL BOARD
ALCOHOL LICENSE APPLICATION
Confirmation Number: 20260806112224265

Type License: 140 - SPECIAL EVENTS RETAIL **State:** $150.00 **County:** $233.00

Trade Name: GULF STATE COLLECTORS **Filing Fee:** $50.00

Applicant: WHARF RESTAURANT GROUP LLC **Transfer Fee:**

Location Address: 4671 WHARF PARKWAY WEST ORANGE BEACH, AL 36561

Mailing Address: 4671 WHARF PARKWAY WEST ORANGE BEACH, AL 36561

County: BALDWIN **Tobacco sales:** NO **Tobacco Vending Machines:**

Product Type: **Type Ownership:** LLC

Book, Page, or Document info: 533-079

Do you sell Draft Beer?: N/A

Date Incorporated: 10/25/2018 **State incorporated:** AL **County Incorporated:** BALDWIN

Date of Authority: 10/25/2018

Federal Tax ID: 83-2296547 **Alabama State Sales Tax ID:** R010197519

Name:	Title:	Date and Place of Birth:	Residence Address:
LANE FREDRICK GILBERT 6831163 - AL	OWNER	05/30/1969 VIRGINIA	18306 MILLWOOD DR GULF SHORES, AL 36542
VIRGINIA B GILBERT 6862920 - AL	OWNER	07/26/1974 CONNECTICUT	18306 MILLWOOD DR GULF SHORES, AL 36542

Has applicant complied with financial responsibility ABC RR 20-X-5-.14? YES

Does ABC have any actions pending against the current licensee? NO

Has anyone, including manager or applicant, had a Federal/State permit or license suspended or revoked? NO

Has a liquor, wine, malt or brewed license for these premises ever been denied, suspended, or revoked? NO

Are the applicant(s) named above, the only person(s), in any manner interested in the business sought to be licensed? YES

STATE OF ALABAMA
ALCOHOLIC BEVERAGE CONTROL BOARD
ALCOHOL LICENSE APPLICATION
Confirmation Number: 20260806112224265

Are any of the applicants, whether individual, member of a partnership or association, or officers and directors of a corporation itself, in any manner monetarily interested, either directly or indirectly, in the profits of any other class of business regulated under authority of this act? NO

Does applicant own or control, directly or indirectly, hold lien against any real or personal property which is rented, leased or used in the conduct of business by the holder of any vinous, malt or brewed beverage, or distilled liquors permit or license issued under authority of this act? NO

Is applicant receiving, either directly or indirectly, any loan, credit, money, or the equivalent thereof from or through a subsidiary or affiliate or other licensee, or from any firm, association or corporation operating under or regulated by the authority of this act? NO

Contact Person: KALEY WINFREY
Business Phone: 251-979-5338
Fax:

Home Phone: 251-979-5338
Cell Phone:
E-mail: INVENTORY.GINNYLANE@GMAIL.COM

PREVIOUS LICENSE INFORMATION:
Trade Name:
Applicant:

Previous Vendor Number:

STATE OF ALABAMA
ALCOHOLIC BEVERAGE CONTROL BOARD
ALCOHOL LICENSE APPLICATION
Confirmation Number: 20260806112224265

If applicant is leasing the property, is a copy of the lease agreement attached? YES

Name of Property owner/lessor and phone number: CITY OF ORANGE BEACH 251-981-6979

What is lessors primary business? CITY OWNED

Is lessor involved in any way with the alcoholic beverage business? NO

Is there any further interest, or connection with, the licensee's business by the lessor? NO

Does the premise have a fully equipped kitchen? YES

Is the business used to habitually and principally provide food to the public? NO

Does the establishment have restroom facilities? YES

Is the premise equipped with services and facilities for on premises consumption of alcoholic beverages? YES

Will the business be operated primarily as a package store? NO

Building Dimensions Square Footage: 18500

Display Square Footage:

Building seating capacity: 350

Does Licensed premises include a patio area? NO

License Structure: SINGLE STRUCTURE

License covers: ENTIRE STRUCTURE

Number of licenses in the vicinity:

Nearest:

Nearest school:

Nearest church:

Nearest residence:

Location is within: CITY/TOWN LIMITS

Police protection: CITY

STATE OF ALABAMA
ALCOHOLIC BEVERAGE CONTROL BOARD
ALCOHOL LICENSE APPLICATION
Confirmation Number: 20260806112224265

Has any person(s) with any interest, including manager, whether as sole applicant, officer, member, or partner been charged (whether convicted or not) of any law violation(s)?

Name:	Violation & Date:	Arresting Agency:	Disposition:

STATE OF ALABAMA
ALCOHOLIC BEVERAGE CONTROL BOARD
ALCOHOL LICENSE APPLICATION
Confirmation Number: 20260806112224265

Initial each — **Signature page**

- [KW] In reference to law violations, I attest to the truthfulness of the responses given within the application.
- [KW] In reference to the Lease/property ownership, I attest to the truthfulness of the responses given within the application.
- [KW] In reference to ACT No. 80-529, I understand that if my application is denied or discontinued, I will not be refunded the filing fee required by this application.
- [KW] In reference to Special Retail or Special Events retail license, Wine Festival and Wine Festival Participant Licenses, and Food or Beverage Truck Licenses, I agree to comply with all applicable laws and regulations concerning this class of license, and to observe the special terms and conditions as indicated within the application.
- [KW] In reference to the Club Application information, I attest to the truthfulness of the responses given within the application.
- [KW] In reference to the transfer of license/location, I attest to the truthfulness of the information listed on the attached transfer agreement.
- [KW] In accordance with Alabama Rules & Regulations 20-X-5-.01(4), any social security number disclosed under this regulation shall be used for the purpose of investigation or verification by the ABC Board and shall not be a matter of public record.
- [KW] The undersigned agree, if a license is issued as herein applied for, to comply at all times with and to fully observe all the provisions of the Alabama Alcoholic Beverage Control Act, as appears in Code of Alabama, Title 28, and all laws of the State of Alabama relative to the handling of alcoholic beverages.

The undersigned, if issued a license as herein requested, further agrees to obey all rules and regulations promulgated by the board relative to all alcoholic beverages received in this State. The undersigned, if issued a license as herein requested, also agrees to allow and hereby invites duly authorized agents of the Alabama Alcoholic Beverage Control Board and any duly commissioned law enforcement officer of the State, County or Municipality in which the license premises are located to enter and search without a warrant the licensed premises or any building owned or occupied by him or her in connection with said licensed premises. The undersigned hereby understands that he or she violate any provisions of the aforementioned laws his or her license shall be subject to revocation and no license can be again issued to said licensee for a period of one year. The undersigned further understands and agrees that no changes in the manner of operation and no deletion or discontinuance of any services or facilities as described in this application will be allowed without written approval of the proper governing body and the Alabama Alcoholic Beverage Control Board.

- [KW] I hereby swear and affirm that I have read the application and all statements therein and facts set forth are true and correct, and that the applicant is the only person interested in the business for which the license is required.

Applicant Name (print): Kaley Winfrey

Signature of Applicant: Kaley Winfrey

Notary Name (print): Mackenzie Brown

Notary Signature: MackenzieBrown

Commission expires: 11/23/2026

Application Taken: **App. Inv. Completed:** **Forwarded to District Office:**
Submitted to Local Government: **Received from Local Government:**
Received in District Office: **Reviewed by Supervisor:** **Forwarded to Central Office:**

MACKENZIE B[illegible]N
Notary Public
Alabama State at Large

STATE OF ALABAMA
ALCOHOLIC BEVERAGE CONTROL BOARD
ALCOHOL LICENSE APPLICATION

Confirmation Number: 20260806112224265

Private Clubs / Special Retail / or Special Events licenses ONLY

Private Club

Does the club charge and collect dues from elected members? N/A
Number of paid up members:
Are meetings regularly held? N/A
How often?
Is business conducted through officers regularly elected? N/A
Are members admitted by written application, investigation, and ballot? N/A
Has Agent verified membership applications for each member listed? N/A
Has at least 10% of members listed been confirmed and highlighted? N/A Agent's Initials:
For what purpose is the club organized?
Does the property used, as well as the advantages, belong to all the members? N/A
Do the operations of the club benefit any individual member(s), officer(s), director(s), agent(s), or employee(s) of the club rather than to benefit of the entire membership? N/A

Special Retail

Is it for 30 days or less? N/A
More than 30 days? N/A

Franchisee or Concessionaire of above? N/A
Other valid responsible organization: N/A
Explanation:

Special Events / Special Retail (7 days or less)

Starting Date: 09/15/2026 Ending Date: 09/15/2026
Special terms and conditions for special event/special retail:
BEER WINE AND LIQUOR

Other Explanations

Does anyone involved with this license application have any monetary interest in any other ABC licensed/permitted establishment?: APPLICANTS OWN AND OPERATE OTHER RETAIL LOCATIONS

Receipt Confirmation Page

Receipt Confirmation Number: 20260806112224265

Application Payment Confirmation Number: 120023510

Payment Summary	
Payment Item	**Fee**
Application Fee for License License 140	$50.00
Total Amount to be Charged	$50.00

License Payment Confirmation Number:

Payment Summary			
Payment Item	**County Fee**	**State Fee**	**Total Fee**
140 - SPECIAL EVENTS RETAIL	$233.00	$150.00	$383.00
Total Amount to be Charged	$233.00	$150.00	$383.00

Application Type

Application Type: APPLICATION

Applicant Information

License Type 1: 140 - SPECIAL EVENTS RETAIL
License Type 2:
License Type 3:
License Type 4:
License Type 5:
License Type 6:
License Type 7:
License Type 8:
License Type 9:
License Type 10:
License County: BALDWIN
Business Type: LLC
Trade Name: GULF STATE COLLECTORS
Applicant Name: WHARF RESTAURANT GROUP LLC
Location Address: 4671 WHARF PARKWAY WEST
ORANGE BEACH, AL 36561
Mailing Address: 4671 WHARF PARKWAY WEST
ORANGE BEACH, AL 36561

Contact Person: KALEY WINFREY
Contact Home Phone: 251-979-5338
Contact Business Phone: 251-979-5338
Contact Fax:
Contact Cell Phone:
Contact Email Address:
Contact Web Address:
Contact Relationship to Applicant: POA

REGULAR CITY COUNCIL MEETING
AUGUST 18, 2026

Departments: City Clerk

Description of Topic: Resolution amending the Employees Pay Plan/Job Listing to simplify job titles within each grade.

Background/Description:

Action Options/Recommendation:

Source of Funding (if applicable):

ATTACHMENTS:

1. 08-18-26 26-xxx Amend Pay Plan Job Listing
2. 2026.08.04 Agenda Memo - HR Pay Plan Update
3. 2026.08 Pay Plan Job Listing

RESOLUTION NO. 26-xxx

A RESOLUTION AMENDING THE EMPLOYEES PAY PLAN/JOB LISTING TO SIMPLIFY JOB TITLES WITHIN EACH GRADE

BE IT RESOLVED BY THE CITY COUNCIL OF THE CITY OF ORANGE BEACH, ALABAMA, AS FOLLOWS:

1. That the Employees Pay Plan / Job Listing shall read as per the attached Exhibit A and the same is hereby adopted and approved by the Council; and
2. That this Resolution shall become effective upon its adoption.

ADOPTED THIS 18th DAY OF AUGUST, 2026.

_____
Renee Eberly
City Clerk

C E R T I F I C A T E

I, Renee Eberly, City Clerk of the City of Orange Beach, Alabama, do hereby certify that the foregoing is a true and correct copy of Resolution No. 26-xxx, which was duly and legally adopted at a regular meeting of the City Council on August 18, 2026.

_____
City Clerk

C I T Y O F O R A N G E B E A C H

To: Mayor and Council
From: Michelle Bugos, Executive Director – Human Resources
Date: August 4, 2026
Subject: **Resolution to Amend the 2026 Pay Plan**

ITEM DESCRIPTION:
Amendment to the 2026 Pay Plan.

BACKGROUND INFORMATION:
The attached amended pay plan simplifies the job titles within each grade. This allows for positions with the same levels of responsibility to transition between divisions or departments. There is no change to the salary minimum, middle, or maximums of the ranges. There are also no changes to the police or fire department pay plans.

ACTION OPTIONS / RECOMMENDATION:
Approve the amended pay plan, effective the date of resolution.

SOURCE OF FUNDING:
Salary budgets per department.

BUDGETED:
Yes

ATTACHMENTS:
2026 Amended Pay Plan

DEPARTMENT:
Human Resources

STAFF CONTACT:
Michelle Bugos

City of Orange Beach, AL
Job Table

Grade	Hourly Min	Hourly Mid	Hrly Max	Annl Min	Annl Mid	Annl Max	Job Title
A	OPEN PT	OPEN PT	OPEN PT	OPEN PT	OPEN PT	OPEN PT	Summer Youth Worker = $10 per hour
							Instructor I - Academic, Athletic, Art, Music (Expect Excellence/PAC PT) = $30 per hour
							Instructor II - Academic, Athletic, Art, Music (Expect Excellence/PAC PT) = $50 per hour
B	$17.00	$20.32	$23.63	$ 35,360	$ 42,255	$ 49,150	After School Aide
							Apprentice
							Assistant - Operations
							Attendant - Beach
							Attendant - Recreation Facility
							Custodian
							Equipment Operator I
							Intern
							Lifeguard I - Aquatic Center
							Line Locator Trainee
							Specialist - Wildlife
C	$18.04	$21.64	$25.25	$ 37,523	$ 45,011	$ 52,520	Administrative Assistant I
							Assistant - Athletic Programs
							Assistant - Recreation Facility
							Lifeguard II - Aquatic Center
							Line Locator - Sewer
							Museum Guide
							Resident Artist

City of Orange Beach, AL
Job Table

Grade	Hourly Min	Hourly Mid	Hrly Max	Annl Min	Annl Mid	Annl Max	Job Title
D	$19.94	$24.02	$28.11	$ 41,475	$ 49,962	$ 58,469	Account Clerk
							Administrative Assistant II
							Conservation Code Enforcement Officer
							Content Creator
							Equipment Operator II
							Instructor - Art
							Instructor - Athletics
							Instructor - Music
							Magistrate I
							Team Leader
							Technician - Audio Visual
							Technician I - Maintenance
							Wastewater Operator - Sewer (Grade I)
E	$22.14	$26.79	$31.44	$ 46,051	$ 55,723	$ 65,395	Athletic Trainer
							Coordinator - Academics
							Coordinator - Administrative Support
							Coordinator - Aquatics
							Coordinator - Art Events / Programs
							Coordinator - Coastal Stewardship
							Coordinator - Event Facilities
							Magistrate II
							Mechanic I - Street (Small Engines)
							Purchasing Agent
							Wastewater Operator - Sewer (Grade II)

City of Orange Beach, AL
Job Table

Grade	Hourly Min	Hourly Mid	Hrly Max	Annl Min	Annl Mid	Annl Max	Job Title
F	$24.69	$30.00	$35.31	$ 51,355	$ 62,400	$ 73,445	Accountant I
							Audio Visual Engineer
							Executive Assistant
							Foreman
							Generalist - Human Resources
							Manager - Facility
							Manager - Program
							Mechanic II - Streets (hvy equip, cars)
							Paralegal
							Revenue Clerk
							Specialist - Grants
							Technician - Sewer Lift Station
							Technician II - Maintenance
							Wastewater Operator - Sewer (Grade III)
G	$27.67	$33.75	$39.84	$ 57,554	$ 70,200	$ 82,867	Assistant City Planner
							Coordinator - Emergency Management
							Coordinator - Information Technology / Professional
							Electrician
							Generalist Senior- Human Resources
							Inspector - Building
							Inspector - Code
							Manager - Wastewater Treatment (Field or Plant)
							Office Manager
							Permit Administrator
							Specialist - GIS
							Wastewater Operator - Sewer (Grade IV)
H	$31.13	$38.14	$45.14	$ 64,750	$ 79,331	$ 93,891	Accountant II
							Assistant Engineer
							Coastal Regulatory Official
							Deputy Building Official
							Director of Operations
							Manager - Benefits
							Paralegal Senior
							Plans Examiner
							Procurement Officer
							Superintendent

City of Orange Beach, AL
Job Table

Grade	Hourly Min	Hourly Mid	Hrly Max	Annl Min	Annl Mid	Annl Max	Job Title
I	$35.19	$43.29	$51.38	$ 73,195	$ 90,043	$ 106,870	Accountant Senior
							City Planner
							Manager - Information Technology
							Manager - Grants
							Manager - Public Relations
							Revenue Official
							Staff Engineer
J	$39.96	$49.35	$58.74	$ 83,117	$ 102,648	$ 122,179	Building Official
							Chief Building Inspector
							Veterinarian / Program Manager - Wildlife Center
K	$45.37	$56.26	$67.15	$ 94,370	$ 117,021	$ 139,672	Assistant Director - Coastal Resources
							Assistant Director - Finance
							Assistant Director - Parks & Recreation
							Assistant Director - Public Works
							Assistant Director - Public Works Sewer
							Deputy Chief - Fire Administration / Fire Operations
							Deputy Chief - Police Administration / Police Operations
L	$55.13	$68.78	$82.44	$ 114,669	$ 143,069	$ 171,469	Chief - Fire
							Chief - Police
							City Clerk
							Executive Director - Administration
							Executive Director - Coastal Resources
							Executive Director - Community Development
							Executive Director - Finance
							Executive Director - Human Resources
							Executive Director - Parks & Recreation
							Executive Director - Public Works
M	$67.26	$84.08	$100.90	$ 139,901	$ 174,886	$ 209,872	Assistant City Administrator
							City Engineer
N	$77.02	$96.27	$115.53	$ 160,202	$ 200,242	$ 240,302	City Attorney
O	$88.19	$110.23	$132.28	$ 183,435	$ 229,278	$ 275,142	City Administrator

City of Orange Beach, AL

Police Department Job Table

Grade	Hourly Min	Hourly Mid	Hrly Max	Annl Min	Annl Mid	Annl Max	Department	Job Title	Hours
PD - A	$19.94	$24.02	$28.11	$41,475	$49,962	$58,469	Police	Animal Control Officer	2080
							Police - Corrections	Corrections Officer	2080
							Police - Communications	Dispatcher	2080
							Police	Technician - Police Support Services	2080
PD - B	$22.14	$26.79	$31.44	$46,051	$55,723	$65,395	Police - Corrections	Corrections Corporal	2080
							Police	Lead Technician - Police Support Services	2080
PD - C	$24.69	$30.00	$35.31	$51,355	$62,400	$73,445	Police - Communications	Chief Dispatcher	2080
							Police	Intelligence Analyst	2080
PD - D	$26.35	$32.14	$37.94	$57,544	$70,204	$82,863	Police	Police Officer	2184
							Police	Police Officer - Intelligence	2184
							Police	Police Officer - Investigations	2184
							Police	Police Officer - K-9	2184
							Police	Police Officer - School Resource	2184
PD - E	$27.67	$33.75	$39.84	$57,554	$70,200	$82,867	Police	Police Officer - Community Relations	2080
PD - F	$29.65	$36.32	$42.99	$64,759	$79,330	$93,901	Police	Police Corporal	2184
PD - G	$33.52	$41.23	$48.94	$73,203	$90,040	$106,876	Police	Police Sergeant	2184
							Police	Police IT Administrator	2080
PD - H	$38.06	$47.00	$55.94	$83,114	$102,645	$122,177	Police	Police Lieutenant	2184

City of Orange Beach, AL
Fire Department Job Table

Grade	Hrly Min	Hrly Mid	Hrly Max	Annl Min	Annl Mid	Annl Max	Department	Job Title	Hours
FD - A	$19.94	$24.02	$28.11	$ 41,469	$ 49,971	$ 58,472	Fire-Beach Safety	Lifeguard II	2080
FD - B	$24.69	$30.00	$35.31	$ 51,361	$ 62,403	$ 73,446	Fire	Specialist - Open Water Lifeguard	2080
FD - C	$18.99	$23.08	$27.16	$ 51,361	$ 62,403	$ 73,446	Fire	Firefighter EMT	2704
FD - D	$32.69	$38.92	$45.14	$ 68,000	$ 80,951	$ 93,901	Fire	Fire Inspector	2080
							Fire	Fire Public Information Officer	2080
FD - E	$25.15	$29.94	$34.73	$ 68,000	$ 80,951	$ 93,901	Fire	Firefighter Medic	2704
FD - F	$34.33	$40.86	$47.40	$ 71,400	$ 84,998	$ 98,596	Fire-Beach Safety	Supervisor - Beach Safety	2080
FD - G	$26.41	$31.43	$36.46	$ 71,400	$ 84,998	$ 98,596	Fire	Fire Engineer	2704
FD - H	$36.06	$42.91	$49.77	$ 75,000	$ 89,263	$ 103,526	Fire	Fire Logistics Officer	2080
							Fire	Fire Training Officer	2080
FD - I	$27.74	$33.01	$38.29	$ 75,000	$ 89,263	$ 103,526	Fire	Fire Lieutenant	2704
FD - J	$37.50	$44.44	$51.38	$ 78,000	$ 92,438	$ 106,876	Fire	Deputy Fire Marshall	2080
FD - K	$28.85	$34.19	$39.53	$ 78,000	$ 92,438	$ 106,876	Fire	Captain-Fire	2704
FD - L	$39.96	$49.35	$58.74	$ 83,114	$ 102,645	$ 122,177	Fire-Beach Safety	Chief - Beach Safety	2080
							Fire	Fire Division Chief - EMS	2080
							Fire	Fire Division Chief - Training	2080
							Fire	Fire Marshall	2080
FD - M	$30.74	$37.96	$45.18	$ 83,114	$ 102,645	$ 122,177	Fire	Battalion Chief-Fire	2704

REGULAR CITY COUNCIL MEETING
AUGUST 18, 2026

Departments: City Clerk

Description of Topic: Resolution authorizing the execution of a use agreement with the Coastal Alabama Business Chamber for the 53rd Annual National Shrimp Festival.

Background/Description: Annual request from Coastal Alabama Business Chamber to borrow two ATVs owned by the City of Orange Beach for use during the Shrimp Festival in Gulf Shores.

Action Options/Recommendation:

Source of Funding (if applicable):

ATTACHMENTS:

1. 08-18-26 26-xxx Authorize Use Agreement Coastal Alabama Business Chamber Shrimp Festival
2. 2026.07.07 Letter from Coastal Alabama Business Chamber - Shrimp Festival Request

RESOLUTION NO. 26-xxx

A RESOLUTION AUTHORIZING THE EXECUTION OF A USE AGREEMENT WITH THE COASTAL ALABAMA BUSINESS CHAMBER FOR THE 53rd ANNUAL NATIONAL SHRIMP FESTIVAL

FINDINGS:

1. The Coastal Alabama Business Chamber, a domestic non-profit corporation, is hosting an event entitled the 53rd Annual National Shrimp Festival in the City of Orange Beach's neighboring city, the City of Gulf Shores. The Coastal Alabama Business Chamber has requested use of two (2) all terrain vehicles (ATVs) during the event for the purpose of assisting in public safety and other necessary event tasking required to make the event successful and safe.
2. The Coastal Alabama Business Chamber is a business-based association which works to preserve, enhance and expand the business environment in Coastal Alabama. They do so by furthering business advocacy and promoting community enrichment and leadership in events and programs. The Annual National Shrimp Festival has previously proven to boost public morale and stimulate economic growth by encouraging attendants to visit local businesses and providing increased revenues to local businesses through the attraction of visitors, and other efforts. These economic and socioeconomic impacts are in line with the "public purpose" as defined by the Alabama Supreme Court.
3. The City wishes to serve the public to the highest capacity in everything it does. Providing assistance to Coastal Alabama Business Chamber for logistical support of the 53rd Annual National Shrimp Festival serves the public purpose through an event that stimulates Coastal Alabama and the City of Orange Beach economy.
4. After having reviewed the use agreement, the City Council has determined that the provisions are in the best interest of the City of Orange Beach, Alabama.
5. The term of this agreement shall be effective on and after its adoption by the City Council and execution by the Mayor, and shall continue in full force and effect until the ATVs have been returned to the City following the completion of the event on or about October 12, 2026.

NOW, THEREFORE, BE IT RESOLVED BY THE CITY COUNCIL OF THE CITY OF ORANGE BEACH, ALABAMA, AS FOLLOWS:

1. That the Council authorizes the Mayor and City Clerk to execute and attest, respectively, the Use Agreement (attached Exhibit A) in substantially the form and of substantially the content now before the Council between the City of Orange Beach and Coastal Alabama Business Chamber as an act for and on behalf of the City of Orange Beach, subject to final approval by the City Attorney; and
2. That this Resolution shall become effective immediately upon its adoption.

ADOPTED THIS 18th DAY OF AUGUST, 2026.

_____
Renee Eberly
City Clerk

C E R T I F I C A T E

I, Renee Eberly, City Clerk of the City of Orange Beach, Alabama, do hereby certify that the foregoing is a true and correct copy of Resolution No. 26-xxx, which was duly and legally adopted at a regular meeting of the City Council on August 18, 2026.

_____
City Clerk

COASTAL ALABAMA
BUSINESS
CHAMBER

3150 Gulf Shores Parkway Gulf Shores, AL 36542 · P O Box 3869 Gulf Shores, AL 36547
4651 Main Street Suite K-4 Orange Beach AL 36561
251-968-7200 · www.mygulfcoastchamber.com

7 July, 2026

Mr. Ford Handley - City Administrator
City of Orange Beach
4099 Orange Beach Blvd
Orange Beach AL 36561

Greetings Ford,

For many years the City of Orange Beach has been very generous to loan our Shrimp Festival Committee two ATV type vehicles for use during our event. We are hopeful that the tradition will continue. Past events our contact for scheduling and delivery has been Coastal Resources Director Phillip West and Recreation Facility Maintenance Coordinator Brad Johnson.

This year our event dates are Thursday through Sunday October 8-11, 2026. Previously we have taken delivery of the vehicles the Monday of Shrimp Festival Week; this year that date is October 5, 2025. The vehicles are usually picked up from the Festival site on the Monday following the Festival; this year that date is October 12, 2026.

We are grateful for the past support and the tremendous assistance that these vehicles provide for the execution of our event. Please contact me with any questions.

Best Regards,

Stephen E. Jones
VP of Special Events & Community Relations

Driver # 1 - John Owens AL DL # ending in 8806
Driver # 2 - Eddie Rudolph AL DL # ending in 4410

cc: Rob & Ginny Barnas - Shrimp Festival Chairmen
Greg Alexander - President/CEO

REGULAR CITY COUNCIL MEETING
AUGUST 18, 2026

Departments: City Clerk

Description of Topic: Resolution adopting a City of Orange Beach FY2027 Transportation Plan.

Background/Description:

Action Options/Recommendation:

Source of Funding (if applicable):

ATTACHMENTS:

1. 08-18-26 26-xxx Adopt Transportation Plan 2027

RESOLUTION NO. 26-xxx

A RESOLUTION ADOPTING A CITY OF ORANGE BEACH FY2027 TRANSPORTATION PLAN

FINDINGS:

1. In March 2019, the Alabama Legislature passed the Rebuild Alabama Act (HB2) implementing a statewide gas tax increase to help with transportation infrastructure funding. This Act is codified at Alabama Code §23-8-8.
2. The City of Orange Beach is slated to receive an estimated $50,687 annually.
3. In order to be eligible to receive funds, each municipality must:
   (a) Adopt an annual transportation plan by August 31st;
   (b) Post the transportation plan for the general public to view;
   (c) Create a receivable and expenditure for the Rebuild Alabama monies;
   (d) Utilize pre-approved ALDOT contractors and material suppliers to implement the transportation plan;
   (e) Each January, present a written report detailing expenditures made from the fund and status of the adopted transportation plan to Council;
   (f) Each October 1st, provide a list of contractors who have been awarded projects to the Senate President Pro Tempore, the Speaker of the House, and the Chair of the Joint Transportation Committee;
   (g) Publish project plans and bid openings on a website maintained by the Alabama League of Municipalities; and
   (h) Follow state bid laws when awarding contracts and follow state closeout procedures.

NOW, THEREFORE, BE IT RESOLVED BY THE CITY COUNCIL OF THE CITY OF ORANGE BEACH, ALABAMA, AS FOLLOWS:

1. That, in accordance with the Rebuild Alabama Act signed into law on March 12, 2019, the City of Orange Beach hereby adopts the following annual Transportation Plan:

   Funds received from the Rebuild Alabama Act at an estimated revenue of $50,687 during the 2027 fiscal year shall be used to perform roadway improvements, repairs, and resurfacing; extension of the sidewalk system; and/or as matching monies for any state or federal grant funded projects to perform roadway improvements, repairs, resurfacing, reconstruction or maintenance within the City of Orange Beach's existing street/road network during said fiscal year; and

2. That this Resolution shall become effective immediately upon its adoption.

ADOPTED THIS 18th DAY OF AUGUST, 2026.

_____
Renee Eberly
City Clerk

C E R T I F I C A T E

I, Renee Eberly, City Clerk of the City of Orange Beach, Alabama, do hereby certify that the foregoing is a true and correct copy of Resolution No. 26-xxx, which was duly and legally adopted at a regular meeting of the City Council on August 18, 2026.

_____
City Clerk

REGULAR CITY COUNCIL MEETING
AUGUST 18, 2026

Departments: City Clerk

Description of Topic: Public hearing for an ordinance amending Ordinance No. 172, the Zoning Ordinance, Case No. 0703-PUD-26, Amenity District PUD at Wharf Landing (Margaritaville Resort).

Background/Description: Sawgrass Consulting LLC, on behalf of Wharf Landing LLC, requests approval of preliminary and final planned unit development ("PUD") to rezone 7.8 acres from General Business to PUD for the previously approved Amenity District of The Margaritaville Resort. The purpose of the PUD is to implement signage standards specific to the Margaritaville brand. There are no changes to the site layout from the previously approved site plan review. The property is located at 23150 Margaritaville Way.

Action Options/Recommendation: The Planning Commission held a public hearing and considered this application at its regular meeting on July 13, 2026. There were no participants in the public hearing. The Planning Commission gave this request a FAVORABLE recommendation (8-0 vote).

Source of Funding (if applicable):

ATTACHMENTS:
1. 0703-PUD-26 Margaritaville Amenity District - Staff Report
2. 0703-PUD-26 Margaritaville Amenity District - PC Action Letter

3. 0703-PUD-26 Margaritaville Amenity District - Boundary Survey
4. 0703-PUD-26 Margaritaville Amenity District - Civil Plans
5. 0703-PUD-26 Margaritaville Amenity District - Master Signage Plan
6. 0703-PUD-26 Margaritaville Amenity District - Application
7. 0703-PUD-26 Margaritaville Amenity District - Architectural Plans
8. 0703-PUD-26 Margaritaville Amenity District - Waterslide Plans
9. 0703-PUD-26 Margaritaville Amenity District - Waterslide Color Chart

PLANNING & ZONING
COMMUNITY DEVELOPMENT DEPARTMENT
P.O. BOX 2432
ORANGE BEACH, ALABAMA 36561

ORANGE BEACH CITY COUNCIL
MEETING – AUGUST 18, 2026

Case No. 0703-PUD-26
Amenity District PUD at Wharf Landing (Margaritaville Resort)
Preliminary and Final PUD Approval

Owner:
The Wharf Landing LLC
Jason Alley
610 Highland Crossing St.
Baton Rouge, LA 70810
(251) 504-4253
jalley@premierdevgroup.com

Applicant:
Sawgrass Consulting LLC
Ercil Godwin
30673 Sgt. E.I. Boots Thomas Dr.
Spanish Fort, AL 36527
(251) 544-7900
sawgrassadmin@sawgrassllc.com

Property Address:	**Tax Parcel:**	**PPIN:**
23150 Margaritaville Way	05-61-07-36-3-001-003.005	631778

I. GENERAL INFORMATION

Request:

Preliminary and Final PUD Approval

Sawgrass Consulting LLC, on behalf of Wharf Landing LLC, requests preliminary and final PUD approval to rezone 7.8 acres or Lot 2 of The Wharf Landing Phase 4 Subdivision from General Business (GB) to Planned Unit Development (PUD) for the previously approved Amenity District of The Margaritaville Resort.

The purpose of the PUD is to implement signage standards specific to the Margaritaville brand that do not fit within Article 15 of the zoning ordinance. There are no changes to the site layout from the previously approved site plan review.

Planning Commission:

The Planning Commission held a public hearing and considered this application at its regular meeting on July 13, 2026. The applicant was the only participant in the public hearing. The Planning Commission approved its motion for favorable recommendation (8-0). Therefore, this application comes before the City Council with a **POSITIVE** recommendation.

Location: The Amenity District is Lot 1 of The Wharf Landing Phase 4 Subdivision, situated on the south side of Margaritaville Way and west of the Waterfront District. Lot 1 covers 7.8 acres. The site was formerly part of the Riverwalk/Bama Bayou PUD.

Present Zoning: GB (General Business)

Present Use: Margaritaville Amenity District (Under Construction)

Future Land Use: Mixed-Use, Low to Medium Intensity Residential
The Amenity District of the Margaritaville Resort maintains the envisioned mixed-use concept and is consistent with the Future Land Use Map.

Surrounding Land Use and Zoning:
North: The Wharf Landing Residential District, PUD (Planned Unit Development - *The Wharf Landing Residential District PUD*)
South: Vacant, GB (General Business)
East: Margaritaville Resort Waterfront District, GB (General Business)
West: The Wharf Landing Residential District, PUD (Planned Unit Development – *The Wharf Landing Residential District*)

Special Districts:
Overlay Zoning: None
Neighborhood District: Northwest Orange Beach
Airport Zone: Horizontal Surface G
Flood Zone: X-Shaded, AE-9

Nearby Streets: The Amenity District will have its frontage on Margaritaville Way.

Site History:

Date	Description
January 2004	City Council gave preliminary PUD approval to rezone parcels totaling 133 acres located on both sides of the Foley Beach Express from GB to PUD for a mixed-use development containing condominium units (428 units), retail, restaurants, hotels, theater, water and amusement park, marina, and preserved nature and wetland areas. (Case No. 0103-PUD-04)
July 2004	City Council gave final PUD approval to rezone parcels totaling 133 acres located on both sides of the Foley Beach Express from GB to PUD for a mixed-use development. The total number of condominium units decreased from 428 to 408 units. The first phase entailed the marina (64 slips), hotel (308 rooms), restaurant (20,500 SF), retail stores (70,200 SF), general offices (36,400 SF), and a health club & spa (14,200 SF). Gulf World was also part of the first phase. The future phases included a second phase with a 1,800-seat theater, a restaurant outparcel (7,300 SF), a fast-food restaurant (3,700 SF), a convenience store (1,300 SF), shopping center (116,600 SF), family restaurant (8,800 SF), and a nature center on 38 acres. The third phase, located on the west side of the Foley Beach Express, involved a 100-unit condominium, a go-cart track, a water park, and overnight camping facilities. (Case No. 0707-PUD-04)
April 2005	City Council approved a minor PUD amendment modifying Building E by increasing the height of the parking garage from two to four levels. (Case No. 0412-PUD-05)
April 2005	City Council gave preliminary and final PUD approval to rezone 7.7 acres on the Intracoastal Canal Waterway from GB to PUD for three, 16-story buildings and 507 condominium units along with a separate 9-story structure for parking and recreation and a marina. This PUD was called Portage Crossing. (Case No. 0311-PUD-05)

April 2006	City Council approved a minor amendment to the PUD allowing four buildings in the location that was previously approved for one building. (Case No. 0406-PUDA-06)
May 2006	City Council approved a minor amendment to the PUD adding a "Downtown Boulevard" to the second phase. (Case No. 0512-PUDA-06)
July 2006	City Council approved a minor amendment to Portage Crossing PUD removing the recreation level from the 9-story structure and reducing the height of the structure to 7 stories. The amendment also included a phasing plan. (Case No. 0705-PUDA-06)
March 2007	City Council approved a minor amendment to the Portage Crossing PUD for a new phasing plan for the development. (Case No. 0306-PUDA-07)
August 2008	City Council voted to rescind the Portage Crossing PUD, which reverted the zoning of the property to GB.
March 2024	On March 19, 2024, the City Council voted to rescind the Riverwalk/Bama Bayou PUD allowing the zoning of the former Bama Bayou properties on the east and west sides of the Foley Beach Express to revert to GB.
April 2024	Planning Commission approved the preliminary and final minor subdivision to replat 105+ acres into three lots. This plat is known as The Wharf Landing Phase 1 Subdivision. (Case No. 0203-SD-24)
November 2024	The City Council approved the annexation of the proposed Lot 3 of The Wharf Landing Phase 2 Subdivision.
November 2024	Planning Commission approved the preliminary major subdivision to subdivide 108 acres into six lots for the Margaritaville development. This plat is known as The Wharf Landing Phase 2 Subdivision. (Case No. 1103-SD-24)
February 2025	Planning Commission approved the site plan review to develop Lots 2 and 4 of The Wharf Landing Phase 2 Subdivision into mixed-use resort with a six-story multi-use building containing 160 condo-hotel units, 49 condominium units, and more than 76,000 SF of lobby and commercial space. The mixed-use resort will also include 43 transient boat slips. (Case No. 0201-SP-25)
February 2025	Planning Commission approved the final major subdivision to subdivide 108 acres into six lots for the Margaritaville development. This plat is known as The Wharf Landing Phase 2 Subdivision. (Case No. 0202-SD-25)
July 2025	Planning Commission approved the preliminary and final minor subdivision to subdivide Lot 5 of The Wharf Landing Phase 2 Subdivision into two lots. The Amenity District will be located on Lot 1 of this subdivision. (Case No. 0701-SD-25)
August 2025	Planning Commission approved the site plan review for The Amenity District of the Margaritaville Resort consisting of pools, amenity buildings, recreational structures, and accessory structures on 7.8 acres. (Case No. 0803-SP-25)

II. COMPREHENSIVE PLAN REVIEW

Section 7.03 of the Orange Beach Zoning Ordinance states the purpose and intent of the PUD ordinance to have developments that promote the goals of the comprehensive plan, and no PUD shall be approved unless it is consistent with the goals of the comprehensive plan. The *City of Orange Beach Preservation and Growth Management Plan, 2020-2035* shows this property as part of the **Northwest Orange Beach District**. The proposed PUD complies with the mission of this district as follows:

Mission Statement for the Northwest Orange Beach District
The City of Orange Beach seeks to preserve, protect and maintain the integrity of the existing neighborhoods while providing an opportunity for suitable mixed-residential and commercial developments, integrating Traditional Neighborhood Design Criteria (TND) and limiting the use of cul-de-sacs. The City also seeks to provide additional water access and create a viewshed to be enjoyed by all.

The applicant states the following: "The proposed Margaritaville at Wharf Landing Amenity District PUD will allow the already approved Amenity District site plan to be enhanced to further aid in creating the resort feel of the entertainment/amenity portion of this resort development and bringing this district up to par with already approved commercial, retail and residential portions of the Margaritaville at Wharf Landing Resort. With this final step within the Amenity District, the Margaritaville at Wharf Landing project will practically encompass all envisioned land uses of the Northwest Orange Beach District in a single development."

III. PUD DESIGN STANDARDS

Section 7.03 of the Orange Beach Zoning Ordinance requires all proposed PUD to achieve one or more of the following design standard objectives. The applicant indicates that 2 of the 12 design standards will be met.

- **More usable and suitably located open space, recreation areas and other common facilities.** Applicant's response: "The Amenity District PUD provides 6.36 acres of more usable and suitably located open space, recreation areas and common facilities within the heart of the Margaritaville at Wharf Landing Resort. While the land use portion of the already approved site plan for the Amenity District remains unchanged, the PUD will allow for the enhancement of the experience."

- **Superior development and redevelopment which is more desirable than that which would occur through strict application of the zoning code.** Applicant's response: "While the Sign Ordinance as found in Article 15 of the City of Orange Beach Zoning Ordinance provides a set of rules and regulations for signs within the city as they may be related to a more standard or typical use, it does not address the use of signs within a resort type development. As part of the overall experience and feel of the resort, signage used for wayfinding, location identification, etc. needs to be visible but also identified as an element of the resort. The Margaritaville brand is very specific in the creation and implementation of signage which at times means that size, materials and location may not fit within a previously defined sign ordinance. The PUD could allow for the use of these brand specific ideas without the risk of diminishing the intent of the Sign Ordinance."

IV. PUD MASTER PLAN REVIEW

Section 7.04 of the Orange Beach Zoning Ordinance states that an approved PUD shall be considered a separate zoning district in which development plans, as approved, establish the specific restrictions and regulations customized to fit the type of plan proposed by which the development shall be governed. Restrictions may be greater or lesser than the ones otherwise imposed by the zoning ordinance and subdivision regulations to achieve a development with fits the comprehensive plan and PUD design standards.

1. **<u>Density</u>: The criteria for establishing an average density includes the land use plan for the area, existing surrounding density, density permitted by the existing zoning classification, adequacy of existing and proposed public facilities and services and site characteristics. Density must generally conform to the requirements as set out in Article 4 of this ordinance and conform to the Comprehensive Plan. (Section 7.04, A.)**

The Amenity District is a commercial and recreational area that will be part of the Margaritaville Resort. The purpose of this PUD is not to modify the already approved site plan (Case No. 0803-SP-25), but to allow for the installation of the required signage within the district. The Margaritaville brand dictates signage which has been determined to be outside of what is permitted in Article 15 of the zoning ordinance. According to the applicant, the proposed signage is not intrusive to the proposed resort concept of Margaritaville's adjacent properties but is very specific to the Margaritaville brand and varies in types, sizes, and locations. It has been determined that a PUD is the best approach to addressing these needs as they are specific to the project and unlikely to be replicated in other projects outside the Margaritaville Resort.

The following is a review of the site plan review approval for the Amenity District:

- The Amenity District will have five structures:
  - Amenity Building 1, *Fins Restaurant & Bar* – 10,430 SF
  - Amenity Building 2, *Salty Rim Pool Bar* – (1,955 SF
  - Amenity Building 3, *Restrooms, Locker Rooms, Equipment Room* – 2,755 SF
  - Amenity Building 4, *Restrooms, Equipment Room* – 3,150 SF
- The four buildings will have a total footprint coverage of 18,290 SF, equating to a building coverage of 5.4 percent.
- The Amenity District will have a waterslide tower. The tower will cover 408 SF and will have a height of about 55 feet.
- Other recreational amenities will include a swimming pool area, lazy river, waterslide area, kids dry playground, kids pool, and a stage and event yard.
- The total impervious area (buildings, asphalt, concrete, etc.) will cover 43 percent of the site.
- In front of Amenity Building 1, there will be a golf cart parking area for 50 golf carts.
- In the current GB zoning, the required setbacks are 30 feet for the front and rear sides and 10 feet on the sides. The placement of the buildings on the site complies with the setback and building separation requirements.

2. **Common Open Space: At least 20 percent of the area covered by a Final Development Plan shall be landscaped or provide common open space owned and operated by the owner/developer or dedicated to a homeowner association or similar group. (Section 7.04, B.)**

   This is a commercial and recreational development that will be part of the Margaritaville Resort. The developer will own and maintain the Amenity District as a separate entity from other districts within the resort.

3. **Access and Parking: All streets, thoroughfares and access ways shall be designed to effectively relate to the major thoroughfare plans of the City of Orange Beach. Adequate off-street parking shall generally conform to the off-street parking requirements set forth in Article 8 of the Zoning Ordinance unless otherwise approved. (Section 7.04, C.)**

   The applicant indicates that the Amenity District will not require any additional parking. This area will be limited to a maximum allowable occupancy as determined by the number of sleeping rooms at the resort. The maximum allowable occupancy also defines the number of parking spaces required on the premises. The total number of day passes available to the public for use of the Amenity District will be determined by the daily vacancy count of sleeping rooms that in turn will provide a certain number of parking spaces. According to the applicant, this method will eliminate the need for additional parking as this area will never exceed the maximum allowable occupancy determined by the number of sleeping rooms.

Fins Restaurant and Bar will be in Amenity Building 1. This restaurant and bar will not be open to the public. Access to both will be for resort guests and day pass holders.

Overall, Margaritaville Resort will require **1,210 parking spaces**. The following table presents the use and parking ratio breakdown for the resort districts.

Description	Category	Unit of Measure	Parking Required	Spaces
Waterfront District				
Marina Store	Retail	2,342 SF	1 space per 200 SF	12
Fin City Arcade	Amusement	6,234 SF	1 space per 200 SF	31
La Ded Dah Bar & Grill	Restaurant	13,677 SF	(1 space per 100 SF) * 60%	82
Hotel Offices	Office	1,194 SF	1 space per 280 SF	4
Joe Merchant	Retail	3,892 SF	1 space per 200 SF	19
Frank & Lolas	Restaurant	2,195 SF	(1 space per 100 SF) * 60%	13
Social Game Club	Restaurant	7,120 SF	(1 space per 100 SF) * 60%	43
Nautical Wheeler	Restaurant	10,024 SF	(1 space per 100 SF) * 60%	60
5 O'clock Bar	Restaurant	1,110 SF	(1 space per 100 SF) * 60%	7
Outdoor Seating	Restaurant	4,714 SF	(1 space per 100 SF) * 60%	28
Ballroom	Assembly	5,222 SF	Room Credit (Units * 25 SF) Floor Area – Room Credit (1 space per 100 SF) * 60%	0
Condo Units (3 BR)	Units	29 units	2 spaces per unit	58
Condo Units (4 BR)	Units	20 units	3 spaces per unit	60
Condo Overflow	Units	49 units	1 space per 5 units	10
Lodging Rooms (greater than 600 SF)	Rooms	100 rooms	2 spaces per room	200
Lodging Rooms (less than 600 SF)	Rooms	60 rooms	1.25 spaces per room	75
			Total Parking Required for Waterfront District	**702**
Amenity District				
See Above Paragraphs				0
			Total Parking Required for Amenity District	**0**
Residential District				
2-BR Residence	Residential	75 houses	2 spaces per unit	150
3-BR Residence	Residential	34 houses	3 spaces per unit	102
3-BR Residence (future)	Residential	9 houses	3 space per unit	27
5-BR Residence	Residential	26 houses	5 spaces per unit	130
6-BR Residence	Residential	6 houses	6 spaces per unit	36
11-BR Residence	Residential	1 house	11 space per unit	11
			Total Parking Required for Residential District	**456**
Back of House District				
Operation Building	Office	14,565 SF	1 space per 280 SF	52
			Total Parking Required for Back of House District	**52**
			TOTAL PARKING REQUIRED FOR MARGARITAVILLE RESORT	**1,210**

Overall, Margaritaville Resort will provide **1,220 parking spaces**. The following table presents the parking breakdown per district.

District	Parking Spaces Provided
Waterfront District	421
Amenity District	0
Residential District	491
Back of House District	308
Total Parking Spaces Provided	**1,220**

In front of Amenity Building 1, there will be a golf cart parking area for up to 50 spaces.

4. **Perimeter Requirements: The Planning Commission the City Council may impose the requirement that structures, buildings and streets located at the perimeter of the development be permanently screened to protect the privacy of the adjacent existing uses. (Section 7.04, D.)**

   No land use buffering is required due to the resort uses to the east and west. The neighboring property to the south is commercially zoned.

5. **Signage: The size, location, design and nature of signs, if any, and the intensity and direction of area floodlighting shall be detailed in the application and must generally conform to the sign regulations in Article 15, unless the massing and scale of the PUD would make additional or different requirements desirable. Signs must nonetheless fit the design character of the development. (Section 7.04, E.)**

   The purpose of this PUD is to allow resort-style signage in the Amenity District that is outside of the signage regulations in Article 15 of the zoning ordinance. The proposed signage is very specific to the Margaritaville brand, and the City's current sign regulations are geared toward standard or typical uses rather than those for resort type developments. After reviewing the proposed signage plan, the following deviations to Article 15 are requested:

   Fins Restaurant & Bar
   - Wall Signage, 220-285 SF – *exceeding 125 SF limit (Section 15.0901, a.)*
   - Sign affixed to sloped roof – *prohibition against roof affixed signs (Section 15.06, 15.)*

   Waterslide Tower
   - Two, ~100SF Freestanding Signs located on Waterslide Tower, 50' above grade – *freestanding signs limited to height of 15 feet (Section 15.0801, b.)*
   - Two, ~100SF Freestanding Signs with sign face widths of 18.5 feet – *sign face width limited to 15 feet (Section 15.0801, c.)*
   - Two, ~100 SF Freestanding Signs located on Waterslide Tower – *support structure for freestanding signs cannot exceed the sign face area by more than 100 percent (Section 15.0804, d.)*

   Salty Rim Pool Bar
   - Signs and a 240-SF video screen affixed to a sloped roof – *prohibitions against roof affixed signs (Section 15.06, 15.)*
   - Video Screen is 240 SF – *video screen is viewed as an electronic changeable copy sign; issues regarding area, height, and duration (Section 15.0804, e.)*

6. **Height Limitation: The criteria for establishing height limitations includes the land use plan for the area, existing surrounding building heights, heights permitted by the existing zoning**

classification, adequacy of existing and proposed public facilities and services and site characteristics. Height limitations must generally conform to the requirements as set out in Article 4 of this ordinance and conform to the Comprehensive Plan as well as the architectural standards set out in Article 10. (Section 7.04, F.)

The buildings in the Amenity District will be single-story structures. Fin Restaurant & Bar will have a mean building height of 21 feet, while the mean building height at the Salty Rim Pool Bar will be 16 feet.
The waterslide tower will have a total height of roughly 55 feet. In GB zoning outside of the Restricted Height Overlay District, commercial structures may have a height up to 140 feet.

7. **Landscaping and Tree Protection: The criteria for landscaping, removal of trees and protection of heritage trees should generally conform to the requirements of Article 16. (Section 7.04, G.)**

The landscape ordinance requires a minimum of 20 percent of the developable site must be landscaped or preserved. The project complies with this requirement because 57 percent of the developable part will be landscaped. Margaritaville Way will be a private right-of-way ("ROW") and roadway connecting the resort to the Foley Beach Express and Brown Lane. Within the ROW, there will be palm trees planted on both sides of the road. In February 2025, the project obtained a variance from the Board of Adjustment to Section 16.04, B. 1. to forgo the required hedge materials in the perimeter landscaped area along the ROW.

V. DEVIATIONS FROM THE ZONING ORDINANCE AND SUBDIVISION REGULATIONS

1. This PUD proposes the following deviations to the zoning ordinance:

	Section	Provided	Required
1	Section 15.06, 15. *Prohibited Signs*	At the *Fins Restaurant & Bar* and *Salty Rim Pool Bar*, there will be signage affixed to the sloped roofs.	Signs affixed to roofs are prohibited.
2	Section 15.0804, b. *Dimension & Quantity (Freestanding, On Premises Sign) – Height*	On the waterslide tower signage, the height of both signs will have a height of 50 feet above grade.	For freestanding signs, the height shall not exceed 15 feet above the elevation of the nearest road.
3	Section 15.0804, c. *Dimension & Quantity (Freestanding, On Premises Sign) – Width*	On the waterslide tower signage, the width of the sign face area of both signs will be 18.5 feet.	For freestanding signs, no sign face shall be wider than 15 feet.
4	Section 15.0804, d. *Dimension & Quantity (Freestanding, On Premises Sign) – Structure Size*	On the waterslide tower signage, the size of the waterslide tower will exceed more than 100 percent of the sign face.	The size of he support structure for a freestanding sign shall not exceed the sign face by more than 100 percent.
5	Section 15.0804, e. *Dimension & Quantity (Freestanding, On Premises Sign) – Electronic Changeable Copy Sign ("ECCS")*	At the *Salty Rim Pool Bar*, the video screen on the roof will have an area of 240 SF. Since the video can be used for advertisements, staff considers it as an ECCS.	ECCS cannot exceed more than 50 percent of he sign face area of a sign; the height cannot exceed 10 feet above existing grade; and the duration shall change no

			more than one time per 15 seconds.
6	Section 15.0901, a. *Special Sign Standards – On Premises Sign Standards*	At the *Fins Restaurant & Bar*, one of the wall signs is 220 SF.	For building and wall graphic signs, the maximum size of the sign is limited to 125 SF.

2. There are no proposed deviations to the subdivision regulations.

VI. STAFF COMMENTS

1. The purpose of the PUD is to implement signage standards specific to the Margaritaville brand that do not fit within Article 15 of the zoning ordinance. There are no changes to the site layout from the previously approved site plan review.

2. During site plan review approval (Case No. 0803-SP-25), staff had recommended that the applicant seek variances from the Board of Adjustment to allow for the proposed signage at *Fins Restaurant & Bar* and the *Salty Rim Pool Bar*. At the time, the freestanding sign on the waterslide tower was not proposed.

VII. CITY COUNCIL OPTIONS

1. **APPROVAL** of preliminary and final PUD approval to rezone 7.8 acres or Lot 2 of The Wharf Landing Phase 4 Subdivision from General Business (GB) to Planned Unit Development (PUD) for the previously approved Amenity District of The Margaritaville Resort.
2. **APPROVAL WITH CONDITIONS** of preliminary and final PUD approval.
3. **DENIAL** of preliminary and final PUD approval.

Conditions of Approval
1. Approval of the requested deviations to the sign guidelines in Article 15 of the zoning ordinance.

VIII. PICTURES, MAPS & PLANS

Site Pictures

Drone Aerial, Looking North (February 2024). The building is located on the subject property in this picture.



Drone Aerial, Looking East (February 2024). The building is located on the subject property in this picture.




Aerial Map

Based on Eagle View Aerial Photography, October 2025. Property lines drawn by staff.




Margaritaville Resort Overall Map

The purple circle indicates the Amenity District.

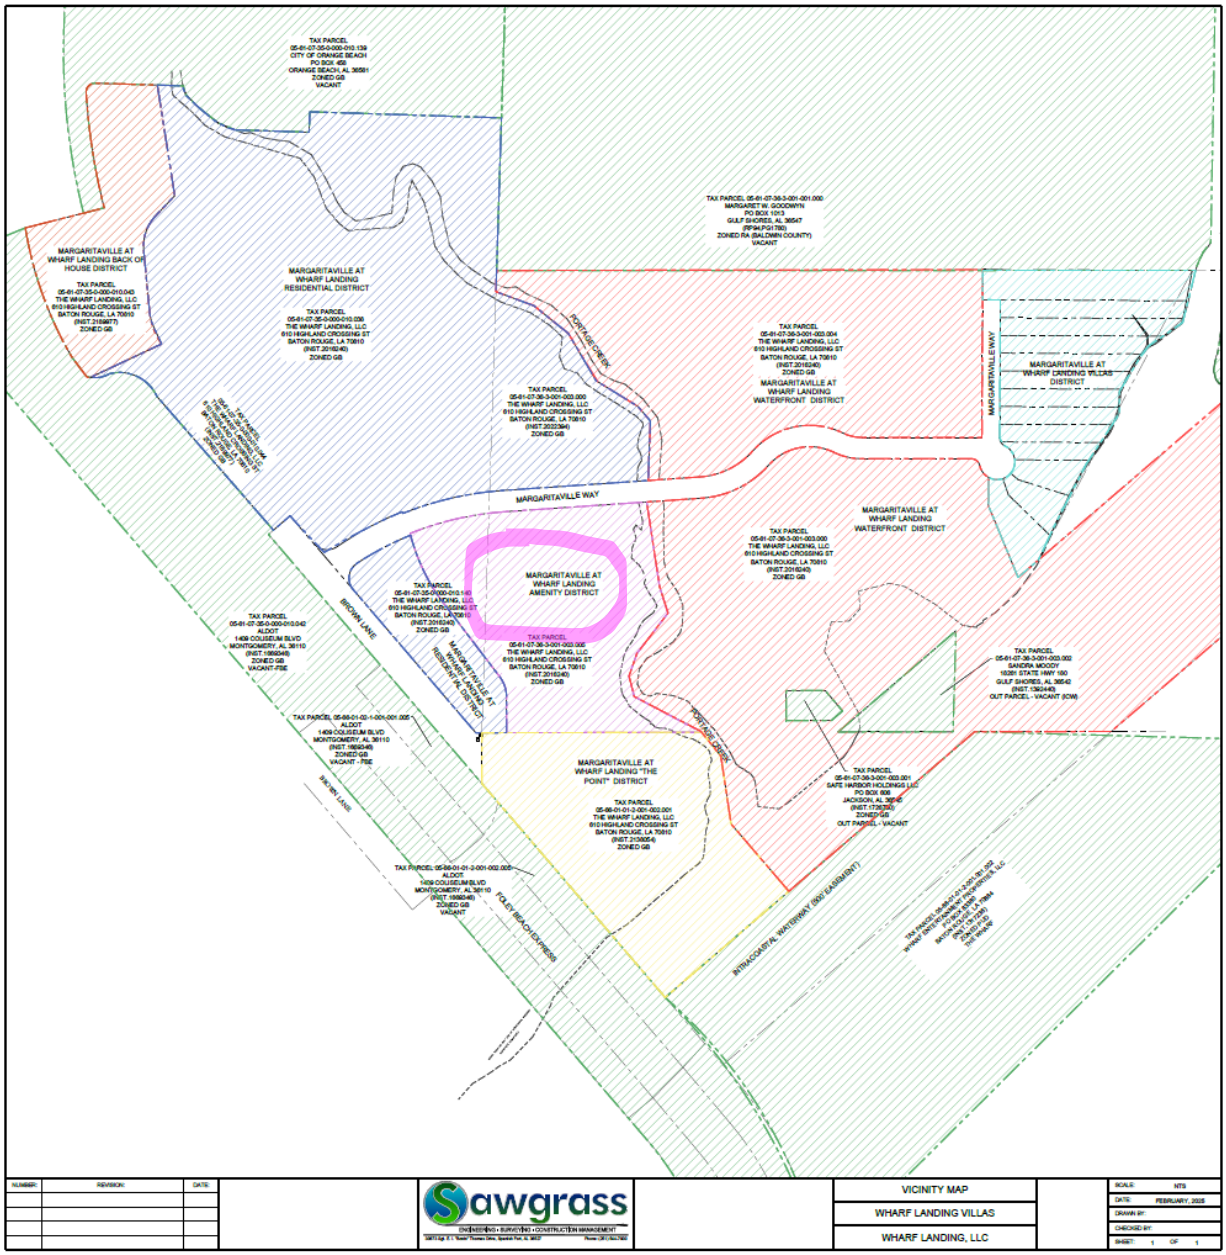

PUD Master Plan / Site Plan

The approved site plan for the Margaritaville Amenity District showing the locations of *Fins Restaurant & Bar* (Building 1), *Salty Rim Pool Bar* (Building 2), and the restroom/equipment buildings (Buildings 3 and 4). The green circle indicates the location of the waterslide tower.

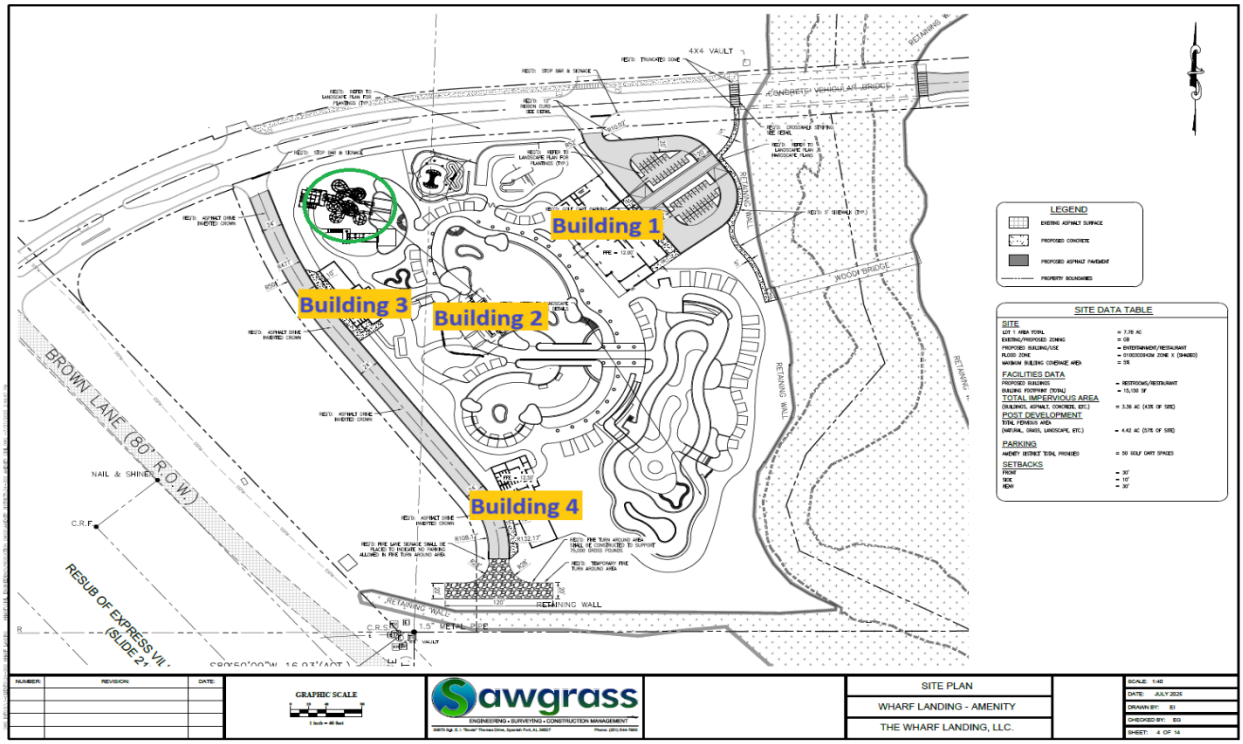

Building Elevations


Building 1 – *Fins Restaurant & Bar*




Building 2 – *Salty Rim Pool Bar*



Building 3

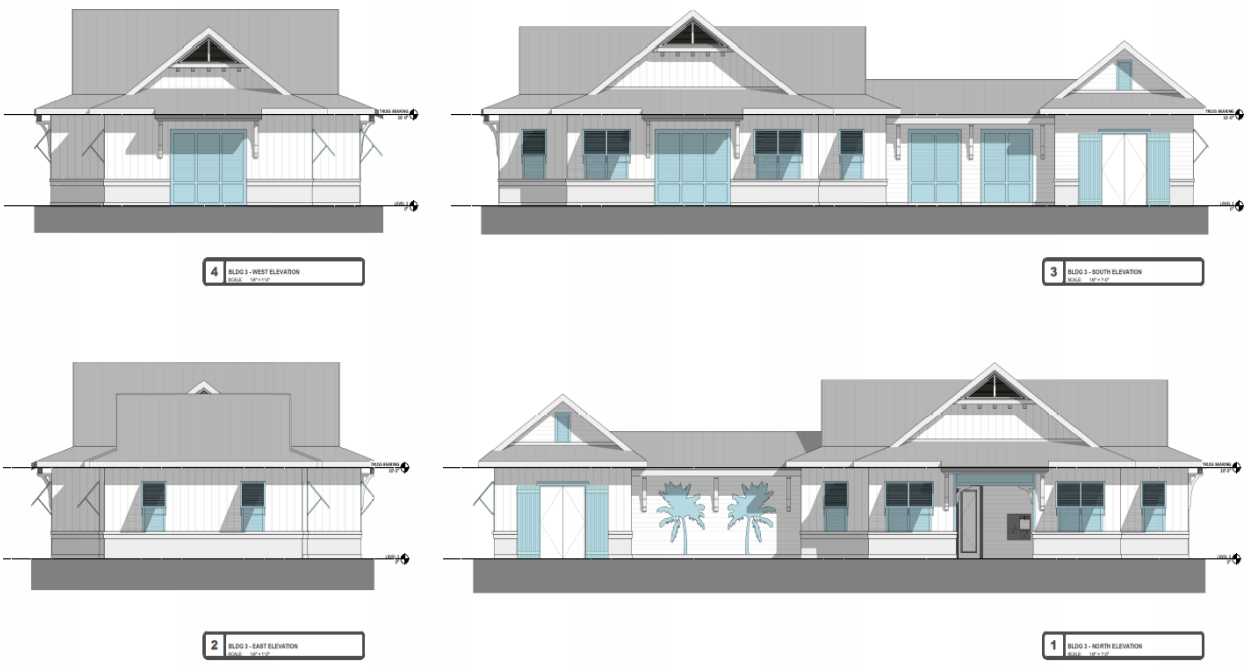

Building 4

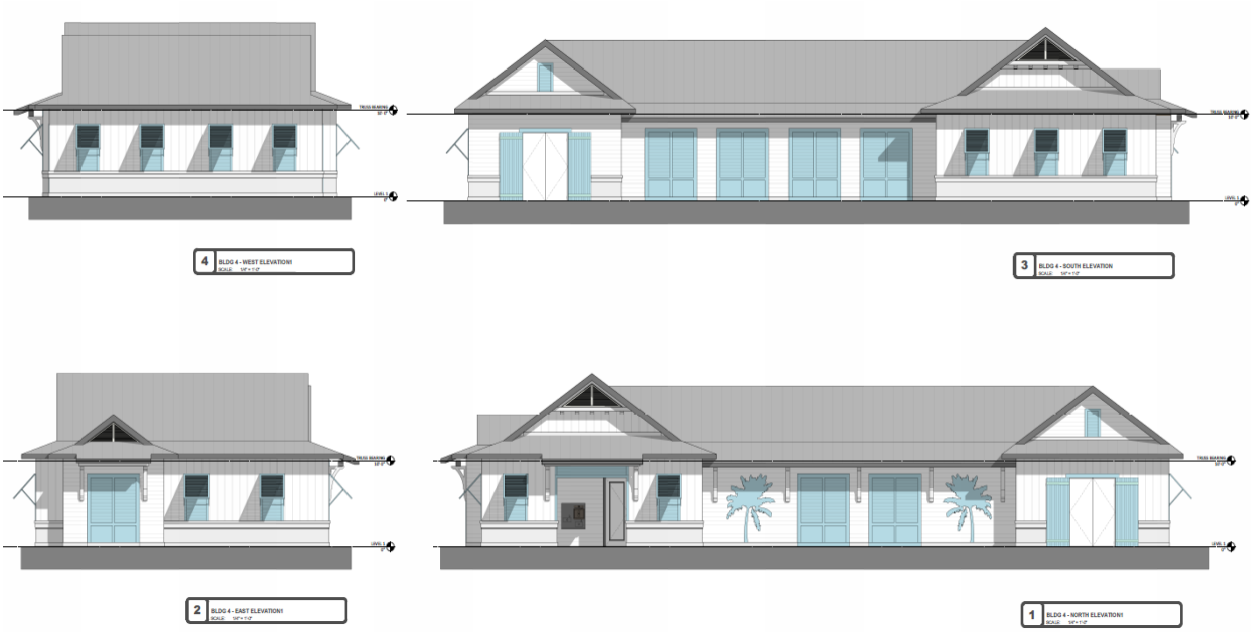


Waterslide Tower



Signage Plans


Signage details for Fin Restaurant & Bar showing the wall signage along with the surfboard sign affixed to the sloped roof.

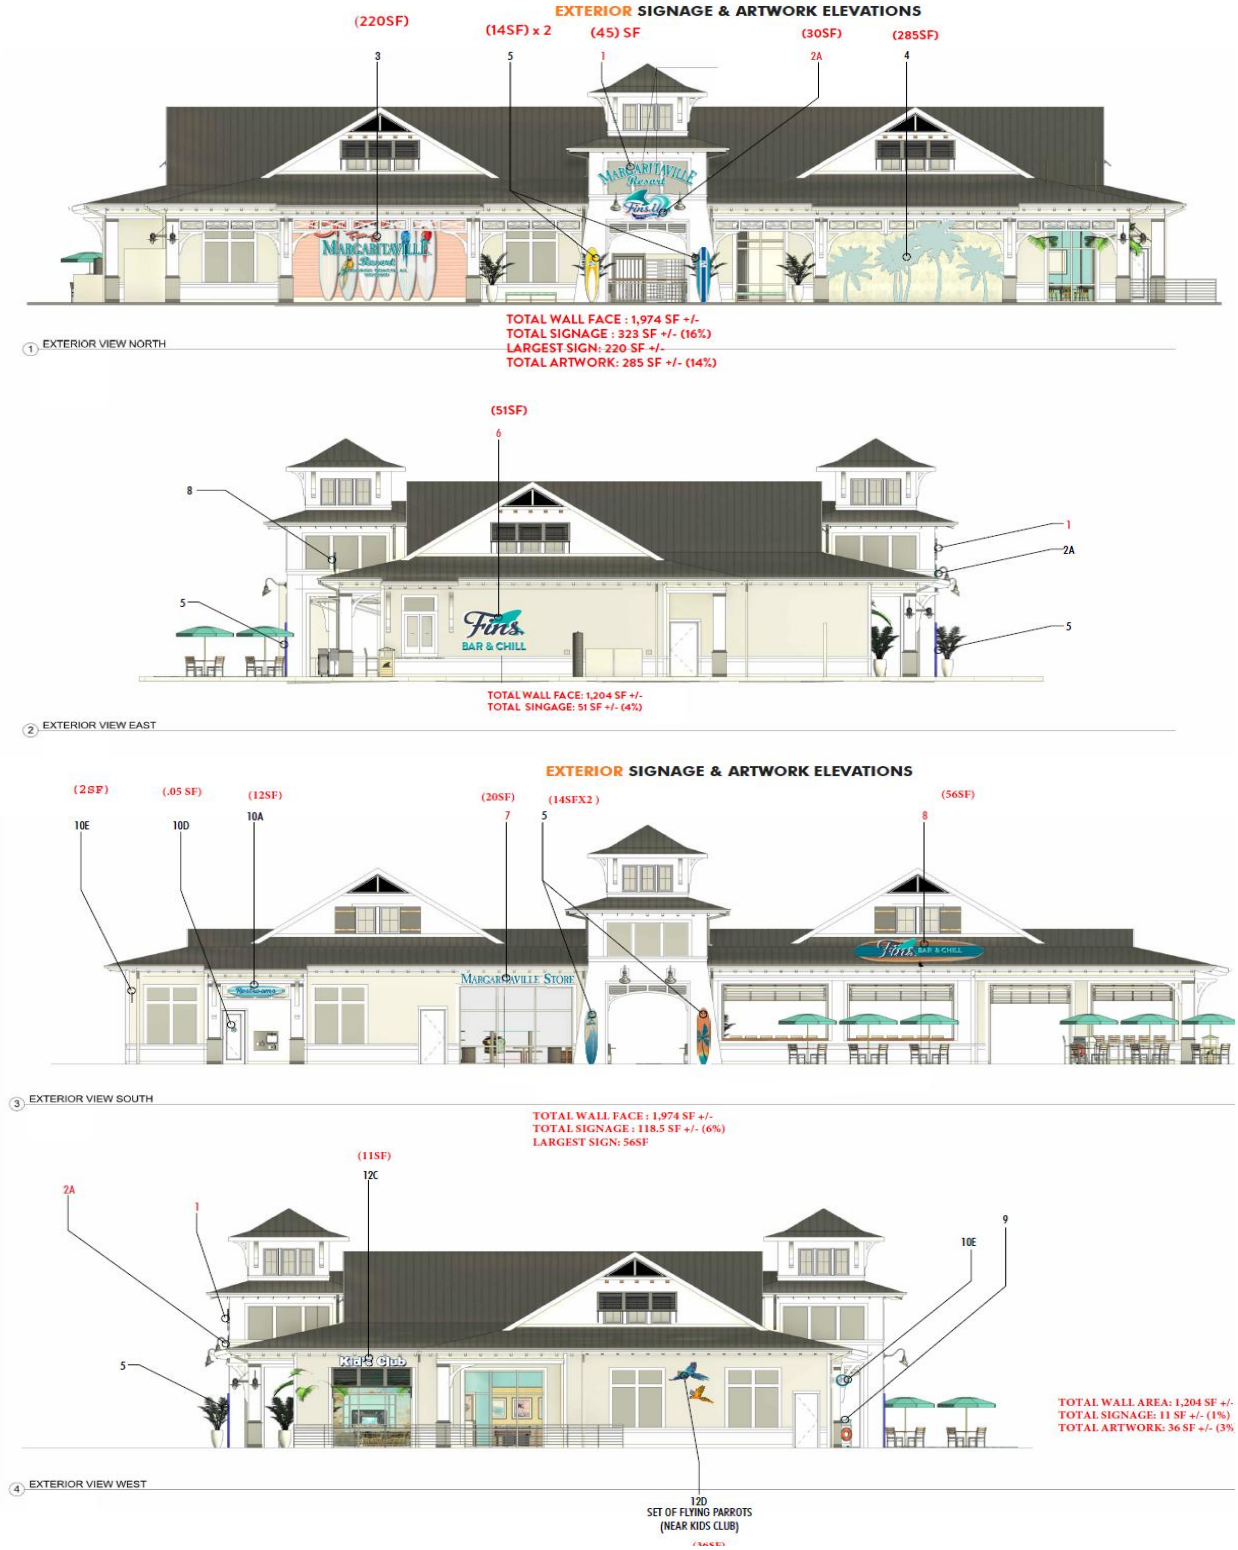

Signage details for the waterslide tower showing the freestanding sign affixed to the tower. According to the plans, the signage will be on two sides.



Signage details for the Salty Rim Pool Bar showing the video screen and signage affixed to the roof.

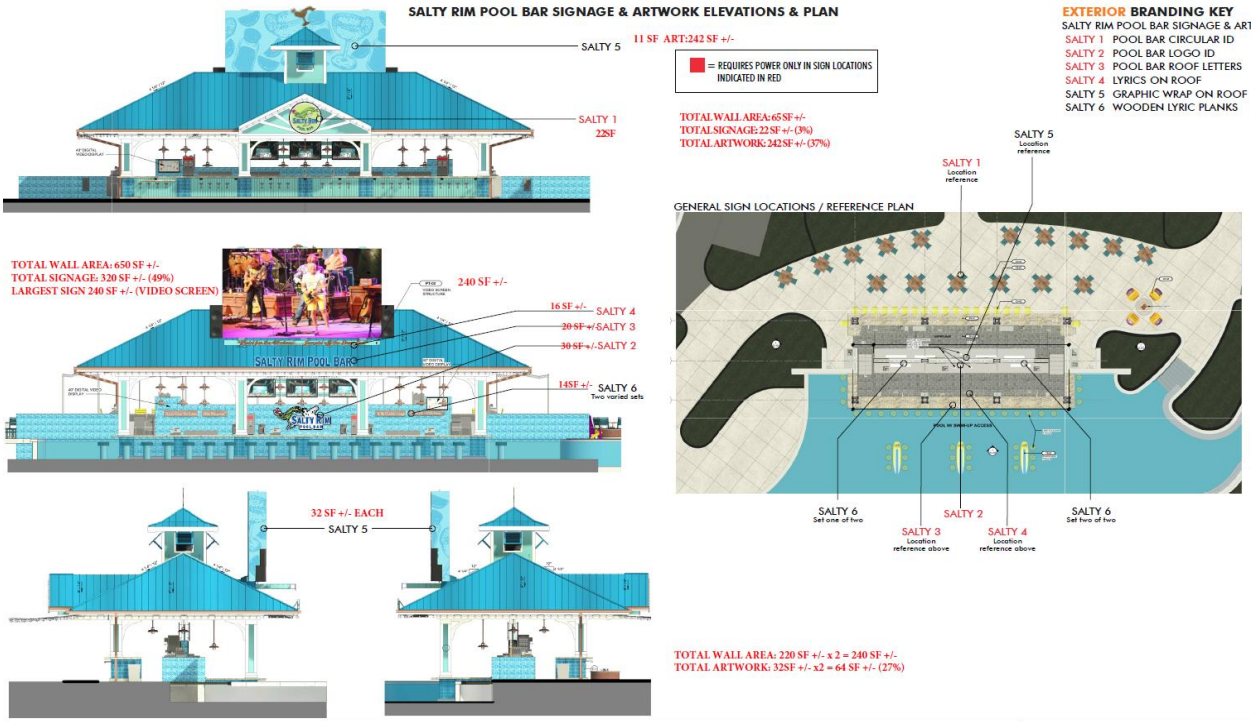

PLANNING & ZONING
COMMUNITY DEVELOPMENT DEPARTMENT
P.O. BOX 2432
ORANGE BEACH, ALABAMA 36561

VIA EMAIL – sawgrassadmin@sawgrassllc.com

July 14, 2026

Ercil Godwin
Sawgrass Consulting LLC
30673 Sgt. E.I. Boots Thomas Dr.
Spanish Fort, AL 36527

RE: Planning Commission Recommendation Letter
Preliminary and Final PUD Approval
Case No. 0703-PUD-26, Amenity District PUD at Wharf Landing

Dear Ercil,

On July 13, 2026, the Orange Beach Planning Commission held a public hearing and considered this application. The recommendation for **favorable recommendation** to the City Council subject to staff conditions was **approved** (8-0). The following are staff conditions:

1. *Approval of the requested deviations to the sign guidelines in Article 15 of the zoning ordinance.*


We will place this application on the Committee of the Whole agenda on July 21, 2026, for the City Council to set a date for the public hearing and first reading. The tentative date for the public hearing and first reading will be August 18, 2026. If the application goes to a second reading, that meeting date will be September 1, 2026.

Please contact our office if you have any questions.

Regards,


Griffin L. Powell, City Planner

Cc: Jason Alley, The Wharf Landing LLC
Sean Brumley, GIS Specialist
Sherri Descalzo, Planning Coordinator
Chris Pappas, City Engineer
Adam Roberson, CDD Director/Building Official

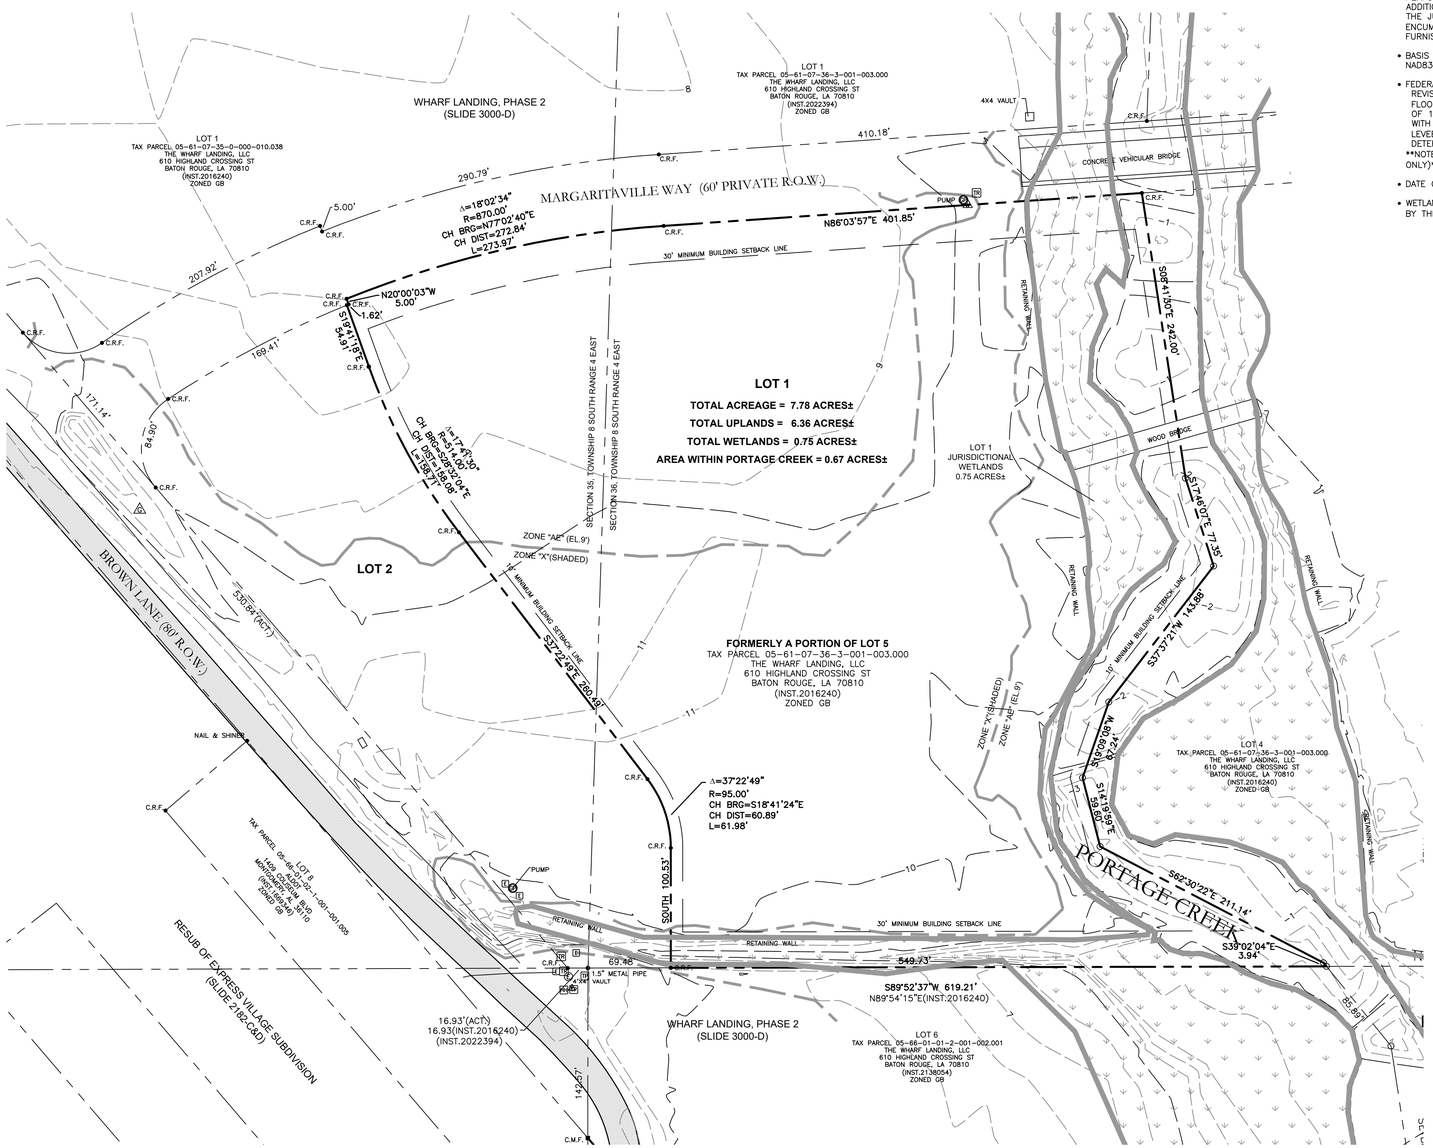

SURVEYORS NOTES:

- INFORMATION USED TO PERFORM AND PRODUCE THIS SURVEY ARE PREVIOUS SURVEYS, BY THIS FIRM OR OTHERS, DEEDS OF RECORDS AND/OR OTHER INFORMATION AS PROVIDED BY THE CLIENT. NO TITLE SEARCH, OPINION OR ABSTRACT WAS PERFORMED BY THIS FIRM OR BY OTHERS UNDER THE DIRECTION OF THIS FIRM. IN ADDITION, THERE MAY BE OTHER INSTRUMENTS OF RECORD WITHIN THE OFFICE OF THE JUDGE OF PROBATE, AS WELL AS OTHER UNRECORDED INSTRUMENTS COULD ENCUMBER AND/OR AFFECT THE BOUNDARIES OF THIS PROPERTY THAT WERE NOT FURNISHED AT THE TIME OF SURVEY.
- BASIS OF BEARING: GRID NORTH AS DETERMINED BY RTK GPS AND REFERENCED TO NAD83, ALABAMA WEST ZONE STATE PLANE COORDINATES
- FEDERAL INSURANCE ADMINISTRATION MAP, COMMUNITY PANEL NO.: 01003C0942M REVISION DATE: APRIL 19, 2019
  FLOOD ZONE(S): ZONE "X"(SHADED), AREAS OF 0.2% ANNUAL CHANCE FLOOD; AREAS OF 1% ANNUAL CHANCE FLOOD WITH AVERAGED DEPTHS OF LESS THAN 1 FOOT OR WITH DRAINAGE AREAS LESS THAN 1 SQUARE MILE AND AREAS PROTECTED BY LEVEES FROM 1% ANNUAL CHANCE FLOOD; ZONE "AE", BASE FLOOD ELEVATIONS DETERMINED TO BE 9.
  NOTE – FLOOD ZONES SHOWN HEREON ARE SCALED FROM THE FIRM (SCALED ONLY)
- DATE OF FIELD WORK: OCTOBER, 2022, AUGUST, 2024 AND MAY, 2025
- WETLANDS SHOWN HEREON AS PROVIDED BY OTHERS. JURISDICTIONAL DETERMINATION BY THE USACE PROVIDED JUNE 11, 2025 (SAM-2004-00324-MBM).

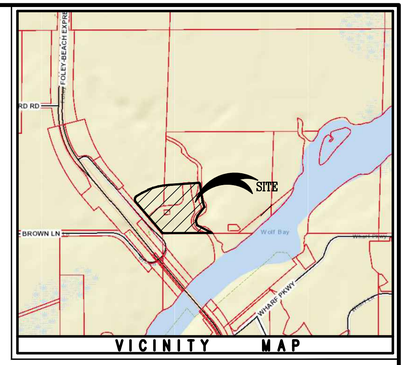

N

GRAPHIC SCALE
60 0 60
(IN FEET)
1 inch = 60 ft.

LEGEND

● C.R.F.	CAPPED REBAR FOUND
● C.T.I.F.	CRIMPED TOP IRON FOUND
● I.P.F.	IRON PIPE FOUND
● O.T.I.F.	OPEN TOP IRON FOUND
● P.K.N.F.	"PK" NAIL FOUND
● R.B.F.	REBAR FOUND
● R.B.F.	REBAR IRON FOUND
○ C.R.S.	1/2" CAPPED REBAR SET "CA 1007-LS"
○ P.K.N.S.	"PK" NAIL SET
■ C.M.F.	CONCRETE MONUMENT FOUND
⊡ C.M.S.	CONCRETE MONUMENT SET "CA 1007-LS"
-○-	POWER POLE
E	ELECTRIC METER
TR	TRANSFORMER
☼	LIGHT POLE
←	GUY WIRE
⊗ SSV	SANITARY SEWER VALVE
◎ SSCO	SANITARY SEWER CLEAN OUT
(SS) MH	SANITARY SEWER MANHOLE
GP	GRINDER PUMP
TP	TELEPHONE PEDESTAL
◇ FH	FIRE HYDRANT
WM	WATER METER
⊗ WV	WATER VALVE
⊗ GV	GAS VALVE

DESCRIPTION:

LOT 1, WHARF LANDING, PHASE 4, AS RECORDED AS SLIDE 3022-B IN THE OFFICE OF THE JUDGE OF PROBATE, BALDWIN COUNTY, ALABAMA, LYING IN SECTIONS 35 AND 36, TOWNSHIP 8 SOUTH, RANGE 4 EAST, BALDWIN COUNTY, ALABAMA.

I HEREBY STATE THAT ALL PARTS OF THIS SURVEY AND DRAWING HAVE BEEN COMPLETED IN ACCORDANCE WITH THE CURRENT REQUIREMENTS OF THE STANDARDS OF PRACTICE FOR LAND SURVEYING IN THE STATE OF ALABAMA TO THE BEST OF MY KNOWLEDGE, INFORMATION AND BELIEF.

_____ _____
ERCIL E. GODWIN, PLS DATE
ALABAMA LICENSE NUMBER 26621

NUMBER:	REVISION:	DATE:

Sawgrass
ENGINEERING - SURVEYING - CONSTRUCTION MANAGEMENT
30673 Sgt. E. I. "Boots" Thomas Drive, Spanish Fort, AL 36527 Phone: (251) 544-7900

BOUNDARY & TOPOGRAPHIC SURVEY

LOT 1, WHARF LANDING, PHASE 4

WHARF LANDING, LLC

SCALE:	1"=60'
DATE:	JUNE, 2026
DRAWN BY:	
CHECKED BY:	
SHEET:	1 OF 1

WHARF LANDING - AMENITY

THE WHARF LANDING, LLC.

CIVIL CONSTRUCTION DRAWINGS

JULY 2025

UTILITY PROVIDERS	
SANITARY SEWER	CITY OF ORANGE BEACH
WATER	ORANGE BEACH WATER AUTHORITY
POWER	BALDWIN EMC
GAS	CMC GAS



VICINITY MAP

N.T.S.

SHEET INDEX	
SHEET NUMBER	SHEET TITLE
1	TITLE SHEET
2	PROJECT NOTES
3	EXISITNG CONDITIONS & DEMO
4	SITE PLAN
5	GRADING & DRAINAGE PLAN
6	UTILITY PLAN
7	EROSION CONTROL PLAN
8	CONSTRUCTION DETAILS 1
9	TRUNCATED DOME DETAIL
10	DRAINAGE DETAILS
11	WALL PENETRATION BOX
12	WATER UTILITY DETAILS
13	SEWER UTILITY DETAILS
14	EROSION CONTROL DETAILS

NUMBER:	REVISION:	DATE:

PREPARED BY:

Sawgrass
ENGINEERING - SURVEYING - CONSTRUCTION MANAGEMENT
30673 Sgt. E. I. "Boots" Thomas Drive, Spanish Fort, AL 36527 Phone: (251) 544-7900

EXISTING CONDITIONS & DEMOLITION NOTES

1. ALL PERMITS REQUIRED BY GOVERNING AUTHORITIES SHALL BE OBTAINED PRIOR TO BEGINNING ANY DEMOLITION, EXCAVATION, AND REMOVAL OF TREES.

2. ANY AND ALL MATERIAL THAT TO BE DISPOSED, SHALL BE DISPOSED OF OFF SITE AT A PERMITTED FACILITY.

3. UTILITY COMPANIES SHALL BE NOTIFIED BY THE CONTRACTOR AT LEAST 72 HOURS PRIOR TO BEGINNING ANY EXCAVATION. IT IS THE RESPONSIBILITY OF THE CONTRACTOR TO OBTAIN EXACT LOCATIONS OF ALL UTILITIES AND RELOCATE ALL UTILITIES THAT INTERFERE WITH THESE PLANS.

4. SEDIMENT BARRIERS SHALL BE INSTALLED AROUND THE PERIMETER PRIOR TO ANY DEMOLITION. REFER TO THE EROSION CONTROL PLAN FOR DETAILS.

6. SAWCUTS SHALL BE MADE IN AREAS WHERE PAVING IS TO REMAIN. ANY SAWCUTS IN THE CURB SHALL BE CUT TO THE NEAREST EXISTING JOINT.

7. EXISTING UTILITIES SHOWN ON THESE PLANS ARE APPROXIMATIONS ONLY. IT SHALL BE THE RESPONSIBILITY OF THE CONTRACTOR TO FIELD LOCATE UTILITIES PRIOR TO BEGINNING ANY EXCAVATION/DEMOLITION.

SITE NOTES

1. ALL CONCRETE SHALL BE CLASS A, 3,000 PSI AT 28 DAYS COMPRESSIVE STRENGTH WITH A MAXIMUM SLUMP OF 4" UNLESS NOTED OTHERWISE. ALL EXPOSED CONCRETE TO HAVE A FINE BROOM FINISH.

2. ALL MATERIALS SHALL BE NEW UNLESS USED OR SALVAGED MATERIALS ARE AUTHORIZED BY THE OWNER OR TENANT.

3. ALL DIMENSIONS ARE TO THE FACE OF CURB OR AS NOTED. ALL RADII ARE 4' UNLESS OTHERWISE NOTED ON THESE PLANS.

4. NECESSARY BARRICADES, SUFFICIENT LIGHTS, SIGNS AND OTHER TRAFFIC CONTROL METHODS AS MAY BE NECESSARY PER MANUAL ON UNIFORM TRAFFIC CONTROL DEVICES, PART VI, SHALL BE PROVIDED AND MAINTAINED THROUGHOUT CONSTRUCTION. THE PROJECT WILL REQUIRE ROAD CLOSURE/ TRAFFIC CONTROL SCHEME.

5. SPECIAL CARE SHALL BE GIVEN WHILE WORKING NEAR PRIVATE RESIDENCES. ANY DAMAGES TO OR ADJACENT TO PRIVATE PROPERTY SHALL BE REPAIRED AT THE EXPENSE OF THE CONTRACTOR.

CONCRETE NOTES:

1. CONCRETE SHALL BE A MIX DESIGNED BY A RECOGNIZED TESTING LAB TO ACHIEVE A STRENGTH OF 3,000 PSI IN 28 DAYS WITH A PLASTIC AND WORKABLE MIX. ALL CONCRETE USED TO FILL MASONRY UNITS SHALL HAVE A MAXIMUM AGGREGATE SIZE OF 3/8" UNLESS OTHERWISE NOTED.

2. REINFORCING STEEL SHALL BE NEW BILLET STEEL MEETING A.S.T.M. A-615 GRADE 60 LATEST AND DEFORMED IN ACCORDANCE WITH A.S.T.M. A-305 LATEST. STEEL SHALL BE CLEANED, FREE FROM OIL, SCALE AND RUST. STEEL SHALL BE BENT, LAPPED, PLACED IN ACCORDANCE WITH A.C.I. STANDARDS AND SPECIFICATIONS.

3. ANCHOR BOLTS AND REINFORCING DOWELS SHALL BE SET IN FORMS AND HELD SECURELY IN PLACE BY TEMPLATES PRIOR TO THE PLACING OF THE CONCRETE. ANCHOR BOLTS SHALL BE AS SCHEDULED. REINFORCING DOWELS SHALL BE SAME SIZE AND SPACING AS VERTICAL REINFORCING.

4. ALL EXTERIOR WALKS SHALL BE 4" CONCRETE SLABS WITH 6X6-10/10 MESH ON COMPACTED FILL. SEE CIVIL PLANS FOR EXTERIOR WALK LIMITS AND LOCATIONS.

5. ALL CONCRETE SLABS, APRONS, AND RIGID PAVEMENT SECTIONS SHALL BE CONSTRUCTED IN ACCORDANCE WITH AMERICAN CONCRETE INSTITUTE – A.C.I. 318-08 FOR REINFORCED CONCRETE CONSTRUCTION.

SITE DATA

TYPE OF BUSINESS: AMENITY

ON-SITE CONTACT:

ENGINEER: SAWGRASS CONSULTING, LLC.
(251) 544-7900 (OFFICE)
(251) 544-7918 (FAX)

GRADING AND DRAINAGE NOTES

1. THE CONTRACTOR SHALL FURNISH AND MAINTAIN ALL NECESSARY BARRICADES AROUND WORK AND SHALL PROVIDE PROTECTION AGAINST WATER DAMAGE AND SOIL EROSION.

2. ALL SILT BARRIERS MUST BE PLACED AS ACCESS IS OBTAINED DURING CLEARING. NO GRADING SHALL BE DONE UNTIL SILT BARRIER AND DETENTION FACILITIES ARE CONSTRUCTED.

3. ALL SEDIMENT CONTROL DEVICES ARE TO BE CONSTRUCTED AND FULLY OPERATIONAL PRIOR TO ANY OTHER CONSTRUCTION OR GRADING.

4. ALL SLOPES SHALL BE STABILIZED AS SOON AS POSSIBLE.

5. COMPACTION OF THE BACKFILL OF ALL TRENCHES SHALL BE COMPACTED TO THE DENSITY OF 95% OF THEORETICAL MAXIMUM DRY DENSITY (ATM D698). BACKFILL MATERIAL SHALL BE FREE FROM ROOTS, STUMPS OR OTHER FOREIGN DEBRIS AND SHALL BE PLACED AT OR NEAR OPTIMUM MOISTURE. CORRECTION OF ANY TRENCH SETTLEMENT WITHIN A YEAR FROM THE DATE OF APPROVAL WILL BE THE RESPONSIBILITY OF THE CONTRACTOR.

6. ALL FILL MATERIAL TO BE UTILIZED ON THE PROJECT SHALL BE FREE OF ORGANIC OR OTHERWISE DELETERIOUS MATERIALS AND COMPACTED TO MINIMUM DRY DENSITIES CORRESPONDING TO 95% OF MAXIMUM DRY DENSITY AS OBTAINED BY STANDARD PROCTOR, ASTM D698 AND AT LEAST 98% OF STANDARD PROCTOR WITHIN 1 FOOT BELOW PAVEMENT SUB-GRADE. FILL SHALL BE PLACED IN LIFTS NOT TO EXCEED 6 INCHES IN COMPACTED FILL THICKNESS. A REPORT FROM A GEO-TECHNICAL ENGINEER WILL BE REQUIRED BY THE LOCAL JURISDICTIONAL INSPECTOR.

7. MAXIMUM SLOPE OF EMBANKMENT SHALL BE 3.0 FEET HORIZONTAL TO 1.0 FOOT VERTICAL, OR MATCH EXISTING.

8. PROPOSED CONTOUR INTERVALS ARE AS LABELED. ALL PROPOSED CONTOURS ARE FINISHED GRADES.

9. THE CONTRACTOR WILL INSURE THAT POSITIVE AND ADEQUATE DRAINAGE IS MAINTAINED AT ALL TIMES WITHIN THE PROJECT LIMITS. THIS MAY INCLUDE, BUT NOT LIMITED TO, REPLACEMENT OR RECONSTRUCTION OF EXISTING DRAINAGE STRUCTURES THAT HAVE BEEN DAMAGED OR REMOVED OR RE-GRADING AS REQUIRED BY THE ENGINEER, EXCEPT FOR THOSE DRAINAGE ITEMS SHOWN AT SPECIFIC LOCATIONS IN AND HAVING SPECIFIC PAY ITEMS IN THE DETAILED ESTIMATE. NO SEPARATE PAYMENT WILL BE MADE FOR ANY COSTS INCURRED TO COMPLY WITH THIS REQUIREMENT.

10. EXCESS EARTH CUT MATERIAL, IF ANY, SHALL BECOME THE RESPONSIBILITY OF THE CONTRACTOR AND SHALL BE REMOVED FROM THE SITE UNLESS OTHERWISE APPROVED TO BE PLACED ON SITE BY THE OWNER.

11. ALL STORM DRAINAGE PIPE SHALL BE LAID ON SMOOTH CONTINUOUS GRADES WITH NO VISIBLE BENDS AT JOINTS.

12. ALL STORM DRAINAGE INLET STRUCTURES SHALL HAVE METAL FRAME AND COVER FOR ACCESS.

13. THE CONTRACTOR SHALL PROVIDE ANY EXCAVATION AND MATERIAL SAMPLES NECESSARY TO CONDUCT REQUIRED SOIL TESTS. ALL ARRANGEMENTS AND SCHEDULING FOR THE TESTING SHALL BE THE CONTRACTOR'S RESPONSIBILITY.

14. SOILS TESTING AND ON-SITE INSPECTION SHALL BE PERFORMED BY AN INDEPENDENT GEOTECHNICAL ENGINEER. THE SOILS ENGINEER SHALL PROVIDE COPIES OF TEST REPORTS TO THE CONTRACTOR, THE OWNER AND THE OWNER'S REPRESENTATIVE AND SHALL PROMPTLY NOTIFY THE OWNER, HIS REPRESENTATIVE AND THE CONTRACTOR SHOULD WORK PERFORMED BY THE CONTRACTOR FAIL TO MEET THESE SPECIFICATIONS.

15. CONTRACTOR SHALL REMOVE ALL UNSUITABLE MATERIAL FROM LIMITS OF ROADWAY CONSTRUCTION AS DIRECTED BY AN INDEPENDENT GEO-TECHNICAL ENGINEER. UNSUITABLE MATERIAL SHALL BE REMOVED FROM THE SITE UNLESS OTHERWISE DIRECTED.

16. ALL SPOT GRADES CALL OUT THE TOP OF PAVEMENT SURFACE ONLY. UNLESS OTHERWISE NOTED ON THESE PLANS.

UTILITY PLAN NOTES

1. THE CONTRACTOR SHALL NOTIFY CONSTRUCTION MANAGER'S CONSTRUCTION SURVEILLANCE REPRESENTATIVE AND LOCAL JURISDICTIONAL INSPECTOR 48 HOURS BEFORE THE BEGINNING OF EACH PHASE OF CONSTRUCTION.

2. ALL WORK SHALL COMPLY WITH APPLICABLE STATE, FEDERAL, AND LOCAL CODES, AND ALL NECESSARY LICENSES AND PERMITS SHALL BE OBTAINED BY THE CONTRACTOR AT HIS EXPENSE UNLESS PREVIOUSLY OBTAINED BY THE OWNER/DEVELOPER.

3. THE CONTRACTOR SHALL IMMEDIATELY INFORM THE ENGINEER OF ANY DISCREPANCIES OR ERRORS HE DISCOVERS IN THE PLAN.

4. DEVIATION FROM THESE PLANS AND NOTES WITHOUT THE PRIOR CONSENT OF THE OWNER OR HIS REPRESENTATIVE OR THE ENGINEER MAY BE CAUSE FOR THE WORK TO BE UNACCEPTABLE.

5. THE CONTRACTOR IS REQUIRED TO USE THE ONE-CALL CENTER TELEPHONE NUMBER FOR THE PURPOSE OF COORDINATING THE MARKING OF UNDERGROUND UTILITIES.

6. IT IS THE RESPONSIBILITY OF THE CONTRACTOR TO DETERMINE THE LOCATION OF ALL EXISTING UNDERGROUND UTILITIES AND TO TAKE WHATEVER STEPS ARE NECESSARY TO PROVIDE FOR THEIR PROTECTION. THE ENGINEER HAS DILIGENTLY ATTEMPTED TO LOCATE AND INDICATE ALL EXISTING FACILITIES ON THESE PLANS, HOWEVER, THIS INFORMATION IS SHOWN FOR THE CONTRACTOR'S CONVENIENCE ONLY. THE ENGINEER ASSUMES NO RESPONSIBILITY FOR THE LOCATIONS OF UTILITIES SHOWN OR NOT SHOWN. CONTRACTOR TO CONTACT THE UTILITY COMPANIES FOR EXACT LOCATION OF THEIR UTILITIES PRIOR TO STARTING CONSTRUCTION. ANY AND ALL DAMAGE MADE TO UTILITIES BY THE CONTRACTOR SHALL BE THE SOLE RESPONSIBILITY OF THE CONTRACTOR TO REPAIR AND REPLACE.

7. THE CONTRACTOR SHALL COORDINATE LOCATION AND INSTALLATION OF ALL UNDERGROUND UTILITIES AND APPURTENANCES TO MINIMIZE DISTURBING CURBING, PAVING AND COMPACTED SUB-GRADE.

8. UTILITY COORDINATION SHALL BE INCLUDED IN THE PROJECT SCHEDULE AND IT IS THE EXPLICIT RESPONSIBILITY OF THE CONTRACTOR TO ASSURE THAT THE PROJECT SCHEDULE INCLUDES THE NECESSARY RELOCATION. THE CONTRACTOR SHOULD SEEK ASSISTANCE FROM ALL UTILITY COMPANIES TO LOCATE AND PROTECT THEIR FACILITIES.

9. THE CONTRACTORS SHALL BE RESPONSIBLE FOR ANY DAMAGE DONE BY HIS EQUIPMENT TO EXISTING UTILITIES, CROSS-DRAIN PIPES AND HEADWALLS.

10. THE CONTRACTOR SHALL EXPLORE AHEAD 200 FEET SO ADJUSTMENTS CAN BE MADE IN THE ALIGNMENT OF THE PIPE IN CASE OF CONFLICTS WITH EXISTING STRUCTURES, UTILITIES AND PIPING.

11. ALL EXCESS MATERIAL FROM EXCAVATION SHALL BE DISPOSED OF BY THE CONTRACTOR. COST FOR THIS WORK SHALL BE INCLUDED IN OTHER ITEMS OF WORK.

12. THE CONTRACTOR SHALL BE RESPONSIBLE FOR PREVENTING PIPE FROM FLOATING. IF PIPE FLOATS DURING CONSTRUCTION, THE CONTRACTOR SHALL RELAY PIPE TO GRADE AT HIS EXPENSE.

13. THE CONTRACTOR SHALL FIELD VERIFY LOCATION AND INVERT OF SANITARY SEWER FOR CONNECTION TO EXISTING OR PROPOSED SEWER SYSTEM.

14. THE WATER SYSTEM IN THE PUBLIC RIGHT-OF-WAY WILL BECOME THE PROPERTY OF ORANGE BEACH WATER AUTHORITY.

15. ALL PROPERTY LINE MARKERS (IRON PINS, CONCRETE MONUMENTS, ETC.) DESTROYED DURING CONSTRUCTION SHALL BE REPLACED IN KIND BY THE CONTRACTOR. THE CONTRACTOR SHALL EMPLOY A LAND SURVEYOR REGISTERED IN THE STATE OF ALABAMA TO RESET PROPERTY MARKERS. THE COST FOR THIS WORK SHALL BE INCLUDED IN OTHER ITEMS OF WORK.

16. THE CONTRACTOR SHALL MEET OR EXCEED ALL REQUIREMENTS OF ORANGE BEACH WATER AUTHORITY.

17. THE SEWER SYSTEM IN THE PUBLIC RIGHT-OF-WAY WILL BECOME THE PROPERTY OF ORANGE BEACH SEWER SYSTEMS.

SOIL EROSION & SEDIMENT CONTROL NOTES

1. ALL EROSION AND SEDIMENT CONTROL PRACTICES MUST BE IN ACCORDANCE WITH THE ALABAMA HANDBOOK FOR EROSION CONTROL, SEDIMENT CONTROL AND STORM WATER MANAGEMENT FOR CONSTRUCTION SITES AND URBAN AREAS, VOLUME 1 AND 2, LATEST EDITION.

2. THE MEASURES SET FORTH IN THE EROSION CONTROL PLAN ARE INTENDED AS THE MINIMUM STANDARDS, ANY EROSION CONTROL MEASURE BEYOND THAT SPECIFIED IN THE PLAN, THAT IS REQUIRED TO COMPLY WITH LOCAL, STATE, AND FEDERAL LAW, SHALL BE IMPLEMENTED.

3. IN THE EVENT THAT EROSION PREVENTION AND CONTROL DEVICES SHOWN IN THE EROSION CONTROL PLAN PROVE NOT TO BE EFFECTIVE, ALTERNATE METHODS FOR MAINTAINING STATE WATER QUALITY STANDARDS FOR DISCHARGE FROM THE CONSTRUCTION SITE WILL BE REQUIRED. ALL ALTERNATE EROSION PREVENTION AND CONTROL DEVICES MUST BE REVIEWED AND APPROVED BY LOCAL AND STATE COMPLIANCE PERSONNEL PRIOR TO PLACEMENT.

4. THE CONTRACTOR SHALL INSPECT INSTALLED BMPS AT LEAST ONCE EVERY SEVEN (7) DAYS AND REPAIR OR REPLACE MY DAMAGED OR INEFFECTIVE DEVICES.

5. THE CONTRACTOR SHALL INSPECT INSTALLED BMPS WITHIN 24 HOURS AFTER PRECIPITATION EVENTS OF 0.50 INCHES OR GREATER AND REPAIR OR REPLACE ANY DAMAGED OR INEFFECTIVE DEVICES.

6. DISTURBED AREAS SHALL BE GRADED, SODDED, OR VEGETATED (SEEDED AND MULCHED)WITHIN 13 DAYS OF ANY CONSTRUCTION ACTIVITY FOR AN EFFECTIVE BMP.

7. ALL AREAS IDENTIFIED TO HAVE SOLID SODDING, SHALL BE VEGETATED WITH PERMANENT SEEDING (SEASONAL MIX) IN ACCORDANCE WITH SECTION 860, TABLE FOR ZONE 3 IN THE ALABAMA DEPARTMENT OF TRANSPORTATION STANDARD SPECIFICATIONS HIGHWAY CONSTRUCTION (CURRENT EDITION).

8. SILT FENCE MUST MEET THE REQUIREMENTS OF LOCAL JURISDICTIONAL AGENCY, SAID REQUIREMENTS AS SHOWN BY THESE PLANS.

9. WHEN ANY CONSTRUCTION BORDERS A DRAINAGE COURSE:

A. THE CONTRACTOR IS RESPONSIBLE FOR REMOVING ANY BUILDING OR OTHER EXCAVATION SPOIL DIRT, CONSTRUCTION TRASH OR DEBRIS, ETC., FROM THE DRAINAGE AREA SHOWN HEREON IN AN EXPEDITIOUS MANNER AS CONSTRUCTION PROGRESSES.

B. THE CONTRACTOR HEREBY AGREES TO STOP ALL WORK AND RESTORE THESE AREAS IMMEDIATELY UPON NOTIFICATION BY THE LOCAL JURISDICTIONAL INSPECTOR AND/OR PROFESSIONAL ENGINEER.

10. A COPY OF THE APPROVED LAND DISTURBANCE PLAN SHALL BE PRESENT ON THE SITE WHENEVER LAND DISTURBING ACTIVITY IS IN PROGRESS.

11. CONTRACTOR SHALL MAINTAIN ALL EROSION CONTROL MEASURES UNTIL PERMANENT VEGETATION HAS BEEN ESTABLISHED. CONTRACTOR SHALL CLEAN OUT ALL SEDIMENT PONDS WHEN REQUIRED BY THE ENGINEER OR LOCAL JURISDICTIONAL INSPECTOR. CONTRACTOR SHALL INSPECT EROSION CONTROL MEASURES AT THE END OF EACH WORKING DAY TO ENSURE MEASURES ARE FUNCTIONING PROPERLY.

12. ALL SLOPES SHALL BE STABILIZED AND VEGETATED AS SOON AS POSSIBLE. USE EROSION CONTROL BLANKET (ECB) WHERE GRASSING SLOPES ARE INTERMITTENT.

13. ALL CONSTRUCTION WASTE AND DEBRIS, SILT FENCES, HAY BALES, AND INLET PROTECTION AND OTHER TEMPORARY BMP'S HALL BE REMOVED FROM THE SITE UPON CONSTRUCTION COMPLETION.

14. INACTIVE PROJECTS (MORE THAN 7 DAYS) SHALL BE MULCHED IF INACTIVE FOR LESS THAN 60 DAYS. IF INACTIVE FOR MORE THAN 60 DAYS, DISTURBED AREAS SHALL BE SEEDED & MULCHED.

DWG INFO:S:\1-CLIENTS\24-300 WHARF LANDING WHARF\CIVIL ENGINEERING\PRODUCTION DWGS\AMENITY DISTRICT\24-300 AMENITY TND.DWG -7/27/2025 2:46:21 PM

NUMBER:	REVISION:	DATE:


Sawgrass
ENGINEERING - SURVEYING - CONSTRUCTION MANAGEMENT
30673 Sgt. E. I. "Boots" Thomas Drive, Spanish Fort, AL 36527 Phone: (251) 544-7900

PROJECT NOTES

WHARF LANDING - AMENITY

THE WHARF LANDING, LLC.

SCALE: NTS
DATE: JULY 2025
DRAWN BY: EI
CHECKED BY: EG
SHEET: 2 OF 14

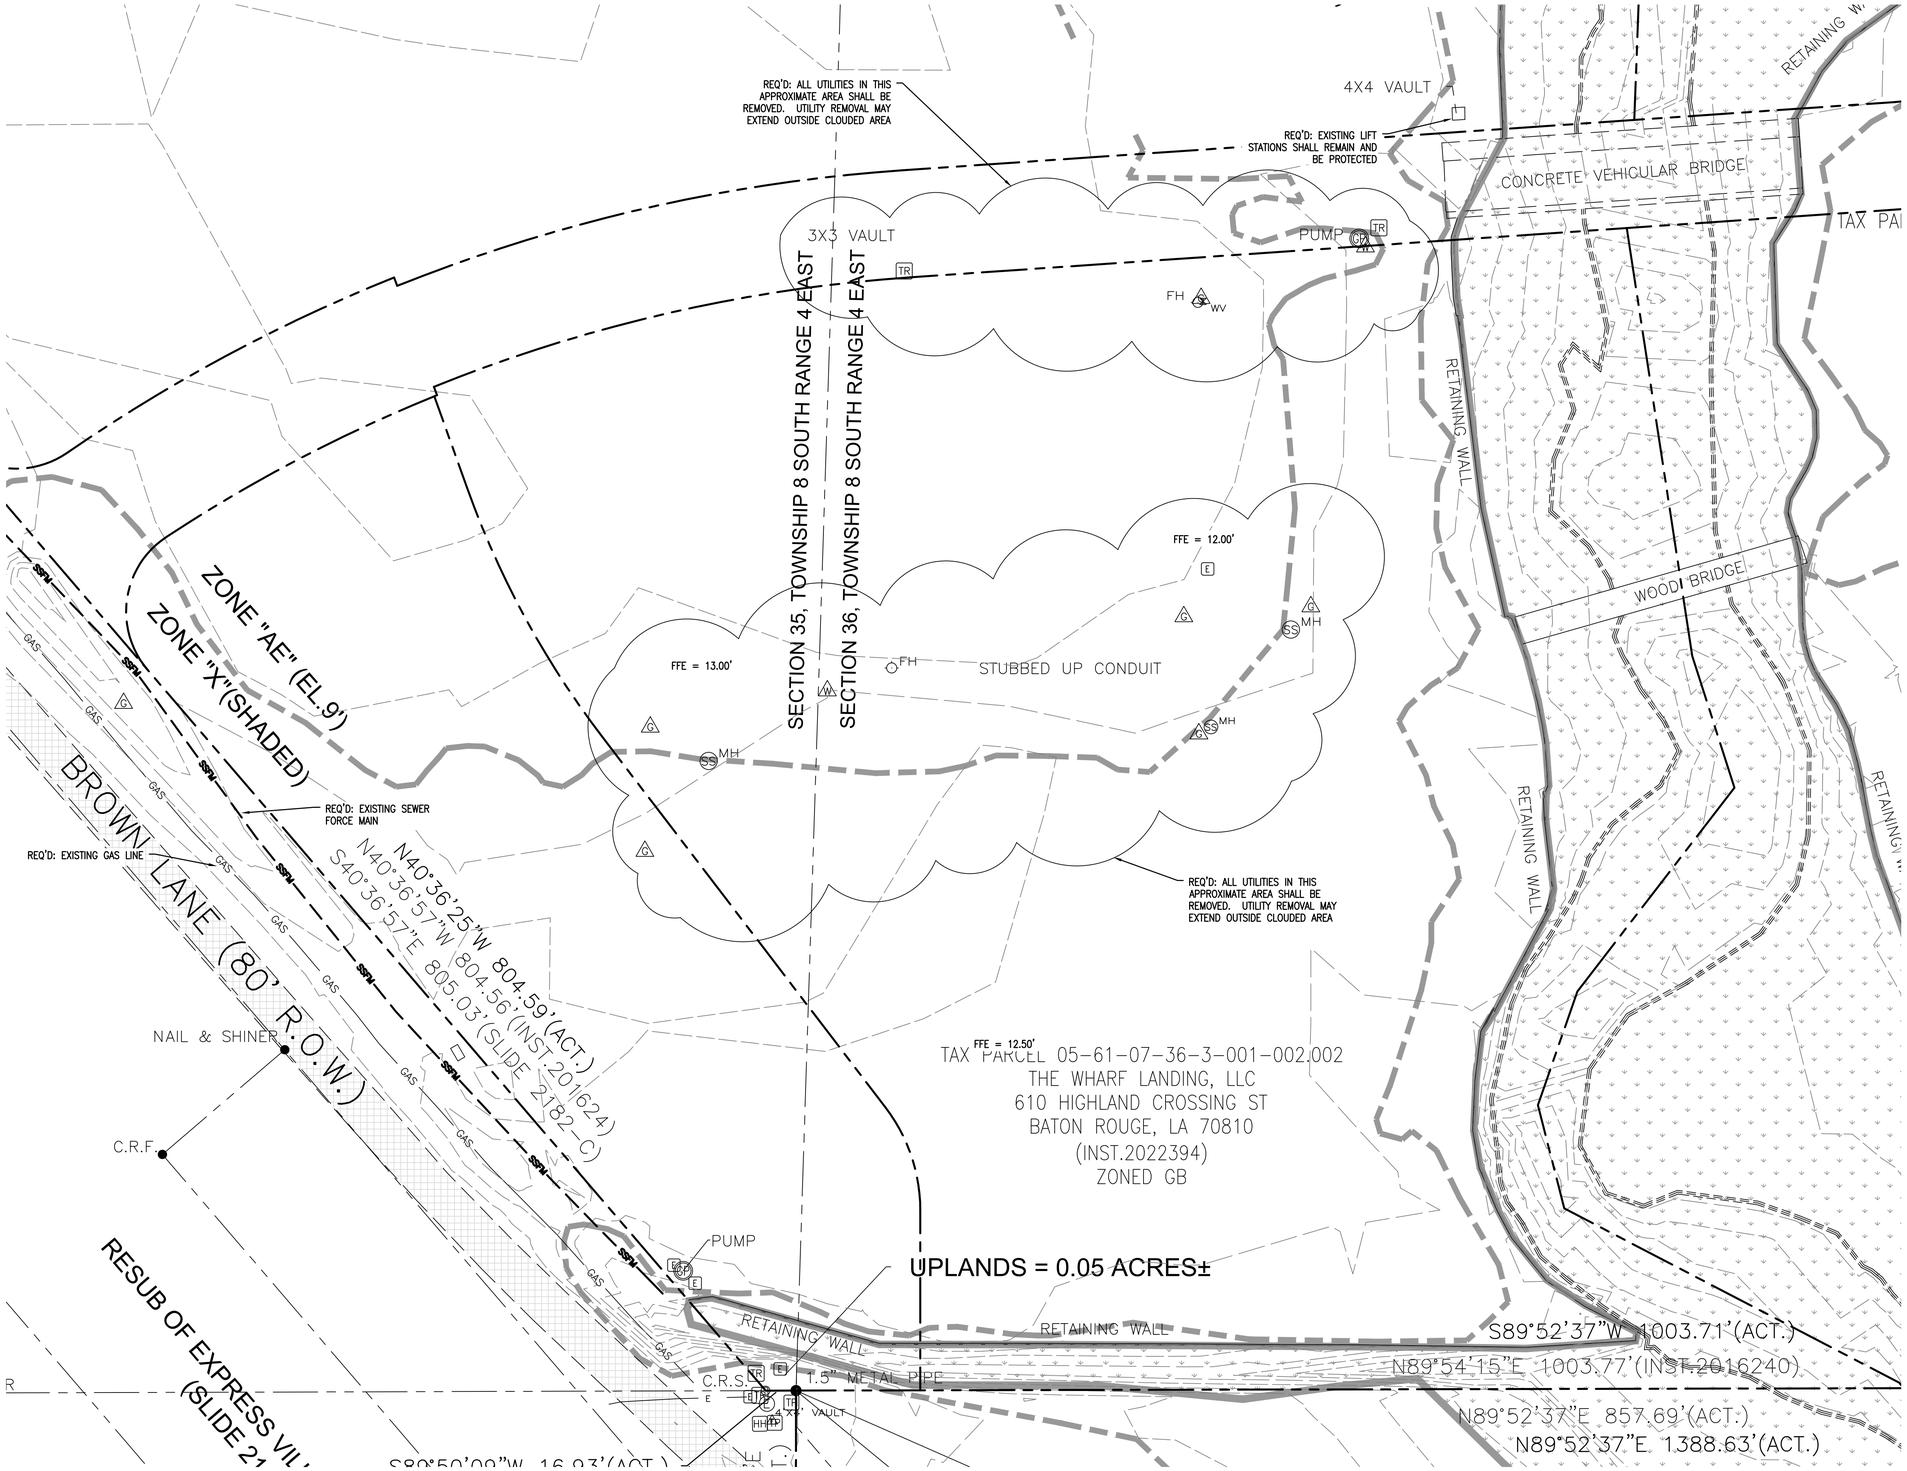

NUMBER:	REVISION:	DATE:

GRAPHIC SCALE
0 20 40 80
1 inch = 40 feet

Sawgrass
ENGINEERING - SURVEYING - CONSTRUCTION MANAGEMENT
30673 Sgt. E. I. "Boots" Thomas Drive, Spanish Fort, AL 36527 Phone: (251) 544-7900


EXISITNG CONDITIONS & DEMO

WHARF LANDING - AMENITY

THE WHARF LANDING, LLC.

SCALE: 1:40
DATE: JULY 2025
DRAWN BY: EI
CHECKED BY: EG
SHEET: 3 OF 14

DWG INFO:S:\1-CLIENTS\24-300 WHARF LANDING\WHARF CIVIL ENGINEERING\PRODUCTION DWGS\AMENITY DISTRICT\24-300 AMENITY CIVIL.DWG -7/27/2025 2:46:39 PM

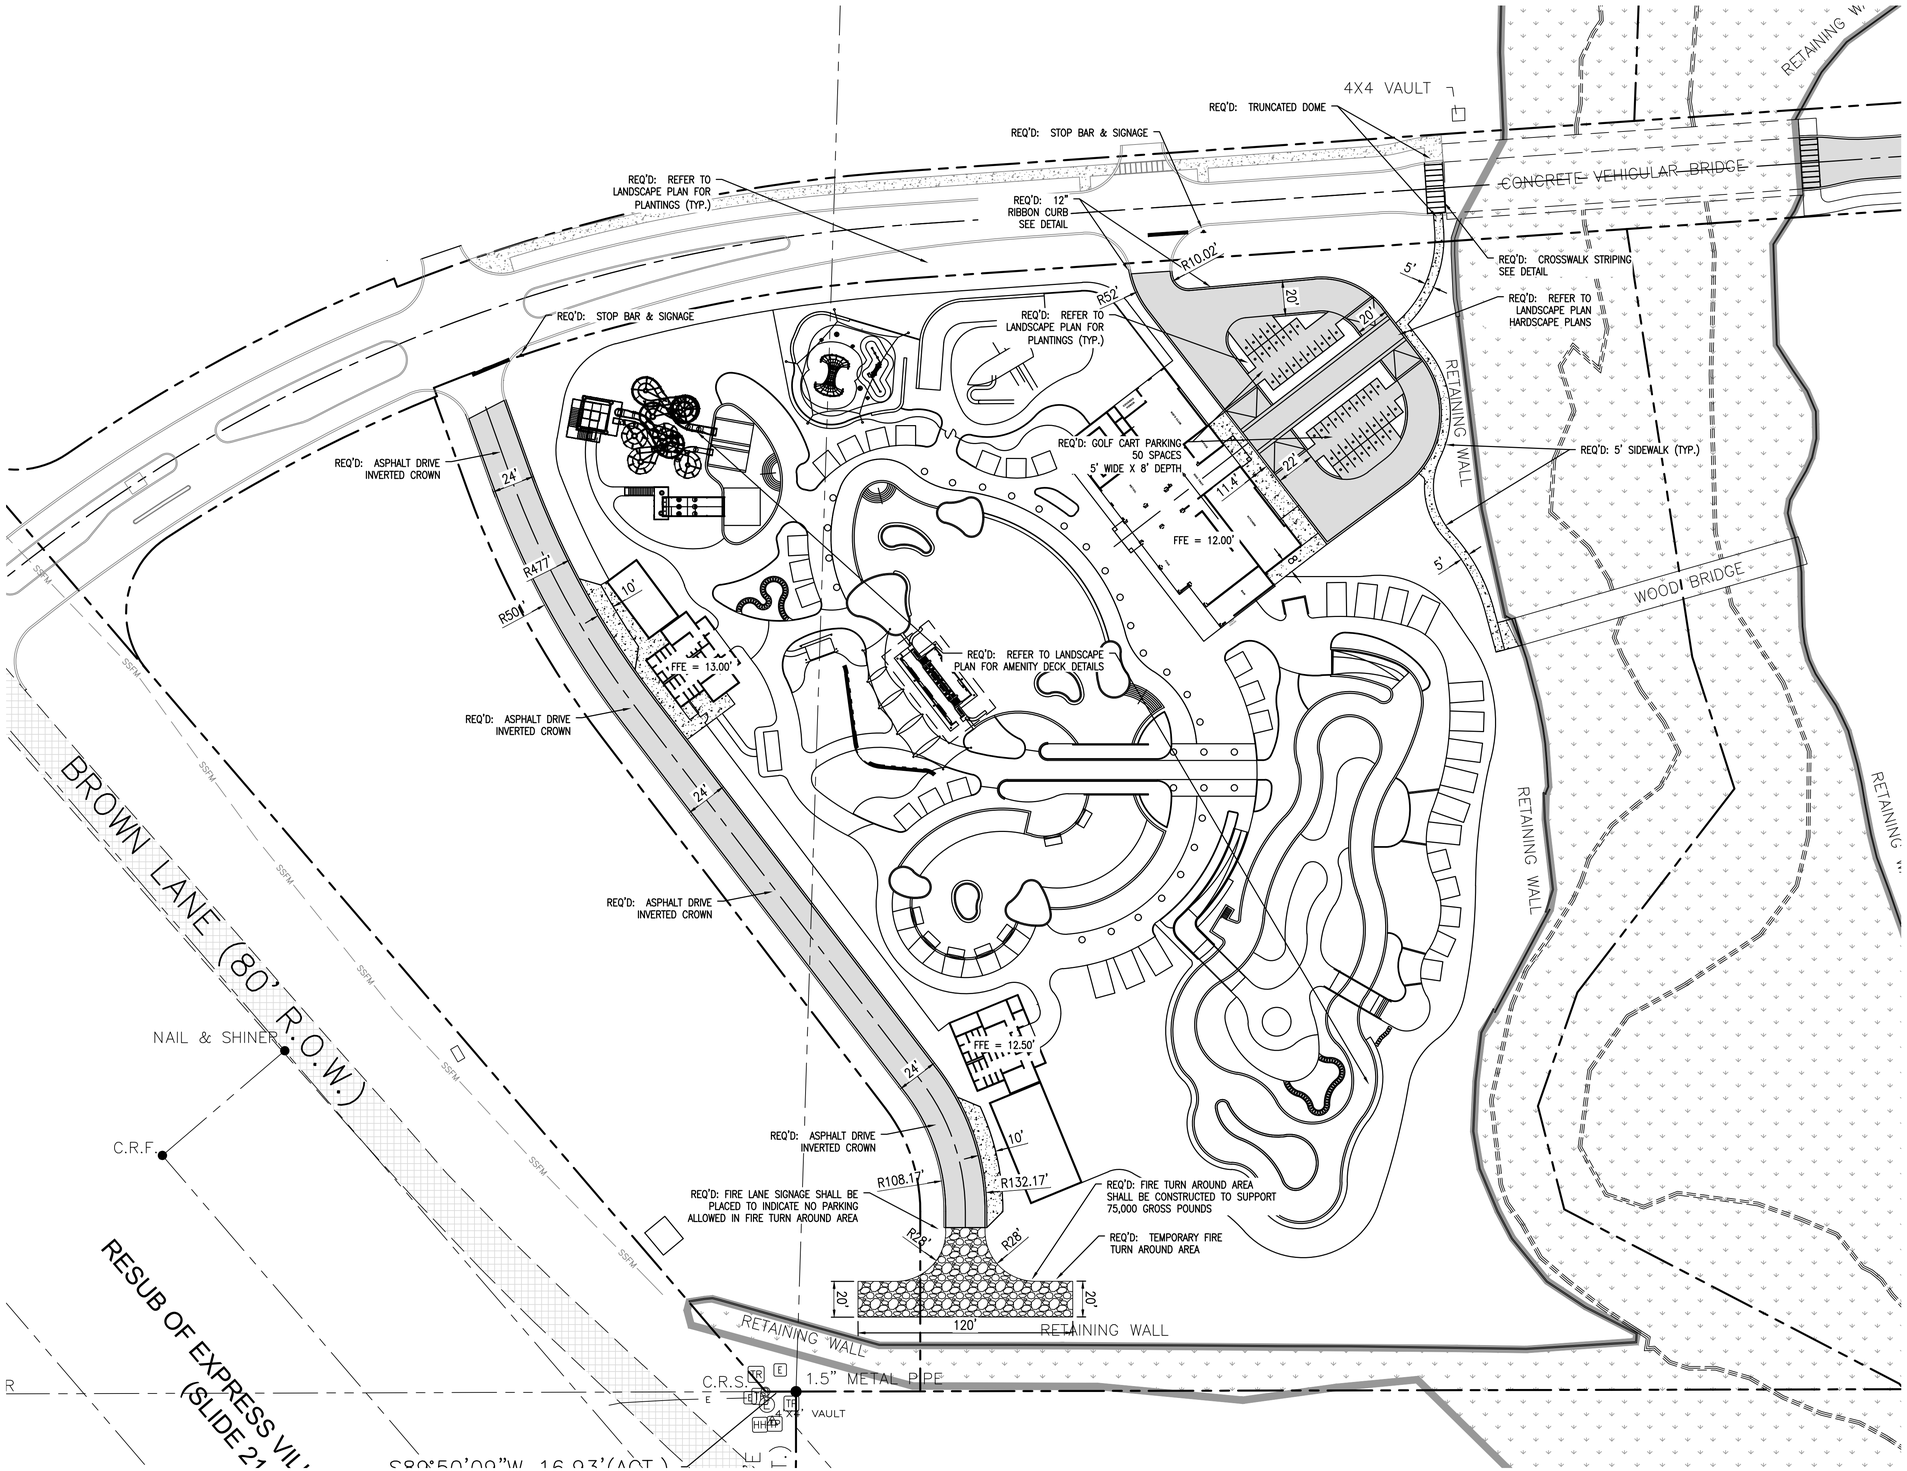

LEGEND

- EXISTING ASPHALT SURFACE
- PROPOSED CONCRETE
- PROPOSED ASPHALT PAVEMENT
- PROPERTY BOUNDARIES

SITE DATA TABLE

SITE	
LOT 1 AREA TOTAL	= 7.78 AC
EXISTING/PROPOSED ZONING	= GB
PROPOSED BUILDING/USE	= ENTERTAINMENT/RESTAURANT
FLOOD ZONE	= 01003C0942M ZONE X (SHADED)
MAXIMUM BUILDING COVERAGE AREA	= 5%
FACILITIES DATA	
PROPOSED BUILDINGS	= RESTROOMS/RESTAURANT
BUILDING FOOTPRINT (TOTAL)	= 15,150 SF
TOTAL IMPERVIOUS AREA	
(BUILDINGS, ASPHALT, CONCRETE, ETC.)	= 3.36 AC (43% OF SITE)
POST DEVELOPMENT	
TOTAL PERVIOUS AREA	
(NATURAL, GRASS, LANDSCAPE, ETC.)	= 4.42 AC (57% OF SITE)
PARKING	
AMENITY DISTRICT TOTAL PROVIDED	= 50 GOLF CART SPACES
SETBACKS	
FRONT	= 30'
SIDE	= 10'
REAR	= 30'

NUMBER:	REVISION:	DATE:

GRAPHIC SCALE
0 20 40 80
1 inch = 40 feet

Sawgrass
ENGINEERING - SURVEYING - CONSTRUCTION MANAGEMENT
30673 Sgt. E. I. "Boots" Thomas Drive, Spanish Fort, AL 36527 Phone: (251) 544-7900

SITE PLAN

WHARF LANDING - AMENITY

THE WHARF LANDING, LLC.

SCALE: 1:40
DATE: JULY 2025
DRAWN BY: EI
CHECKED BY: EG
SHEET: 4 OF 14

DWG: INFO:S:\1-CLIENTS\24-300 WHARF LANDING\WHARF\CIVIL ENGINEERING\PRODUCTION DWGS\AMENITY DISTRICT\24-300 AMENITY CIVIL.DWG -7/27/2025 2:46:47 PM



STRUCTURE SCHEDULE					
NAME	DESCRIPTION	RIM EL	THROAT	INV IN	INV OUT
A1	SLOPE PAVED HEADWALL			5.00 (100)	
A2	JUNCTION BOX	11.12		5.25 (101)	5.25 (100)
A3	GRATE INLET	10.01		5.93 (102)	5.93 (101)
A4	GRATE INLET	12.12		6.30 (103)	6.30 (102)
A5	GRATE INLET	12.20		6.47 (104)	6.47 (103)
A6	GRATE INLET	10.24			6.77 (104)
B1	SLOPE PAVED HEADWALL			5.00 (200)	
B2	WEIR INLET	10.50	9.500	6.33 (201)	6.33 (200)
B3	WEIR INLET	10.50	9.500		7.05 (201)
C1	SLOPE PAVED HEADWALL				4.08 (300)
C2	WALL PENETRATION BOX	9.00		4.00 (300)	

PIPE SCHEDULE					
PIPE NAME	SIZE	SLOPE	LENGTH	STRUCTURE 1	STRUCTURE 2
100	36" RCP	0.30%	79 L.F.	A1	A2
101	36"X23" RCAP	0.30%	222 L.F.	A2	A3
102	24" RCP	0.29%	122 L.F.	A3	A4
103	24" RCP	0.31%	52 L.F.	A4	A5
104	22"X14" RCAP	0.30%	96 L.F.	A5	A6
200	24" RCP	0.50%	260 L.F.	B2	B1
201	22"X14" RCAP	0.51%	138 L.F.	B3	B2
300	36" RCP	0.30%	23 L.F.	C1	C2

LEGEND

- XX — EXISTING CONTOUR
- XX — PROPOSED CONTOUR
- XX.XX SPOT ELEVATION

NUMBER:	REVISION:	DATE:

GRAPHIC SCALE

0 20 40 80

1 inch = 40 feet

Sawgrass

ENGINEERING - SURVEYING - CONSTRUCTION MANAGEMENT

30673 Sgt. E. I. "Boots" Thomas Drive, Spanish Fort, AL 36527 Phone: (251) 544-7900

GRADING & DRAINAGE PLAN

WHARF LANDING - AMENITY

THE WHARF LANDING, LLC.

SCALE: 1:40

DATE: JULY 2025

DRAWN BY: EI

CHECKED BY: EG

SHEET: 5 OF 14

DWG INFO:S:\1-CLIENTS\24-300 WHARF LANDING\ENGINEERING\PRODUCTION DWGS\AMENITY DISTRICT\24-300 AMENITY CIVIL.DWG -7/22/2025 2:47:01 PM



SEWER STRUCTURE SCHEDULE			
NAME	RIM EL	INV IN	INV OUT
GRINDER PUMP	11.39		7.35 (PRESSURE LINE)
LIFT STATION	4.24		3.05 (P1)
SSM-1	12.37	4.03 (P1)	4.13 (P2)
SSM-2	12.72	5.85 (P2)	5.95 (P3)
SSM-3	11.42	6.76 (P3)	

SEWER PIPE SCHEDULE					
PIPE NAME	SIZE	SLOPE	LENGTH	INV. IN	INV. OUT
P1	8 inch PVC	0.50%	193 L.F.	3.05	4.03
P2	8 inch PVC	0.50%	340 L.F.	4.13	5.85
P3	8 inch PVC	0.50%	157 L.F.	5.95	6.76
PRESSURE LINE	2 inch PVC		247 L.F.	7.35	3.91

NUMBER:	REVISION:	DATE:

GRAPHIC SCALE
0 20 40 80
1 inch = 40 feet

Sawgrass
ENGINEERING - SURVEYING - CONSTRUCTION MANAGEMENT
30673 Sgt. E. I. "Boots" Thomas Drive, Spanish Fort, AL 36527 Phone: (251) 544-7900

UTILITY PLAN

WHARF LANDING - AMENITY

THE WHARF LANDING, LLC.

SCALE: 1:40
DATE: JULY 2025
DRAWN BY: EI
CHECKED BY: EG
SHEET: 6 OF 14

DWG INFO:S:\1-CLIENTS\24-300 WHARF LANDING WHARF\CIVIL ENGINEERING\PRODUCTION DWGS\AMENITY DISTRICT\24-300 AMENITY CIVIL.DWG -7/27/2025 2:47:16 PM



NUMBER:	REVISION:	DATE:

GRAPHIC SCALE
0 20 40 80
1 inch = 40 feet


Sawgrass
ENGINEERING - SURVEYING - CONSTRUCTION MANAGEMENT
30673 Sgt. E. I. "Boots" Thomas Drive, Spanish Fort, AL 36527 Phone: (251) 544-7900

EROSION CONTROL PLAN
WHARF LANDING - AMENITY
THE WHARF LANDING, LLC.

SCALE: 1:40
DATE: JULY 2025
DRAWN BY: EI
CHECKED BY: EG
SHEET: 7 OF 14

DWG INFO:S:\1-CLIENTS\24-300 WHARF LANDING WHARF CIVIL ENGINEERING\PRODUCTION DWGS\AMENITY DISTRICT\24-300 AMENITY CIVIL.DWG -7/27/2025 2:47:29 PM


ASPHALT MEDIUM DUTY

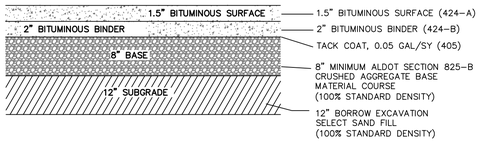

PAVING BUILD UP


N.T.S.

REFER TO GEOTECH REPORT FOR DETAILS ON ALL ASPHALT CONSTRUCTION AND EXPANSION JOIN.T.S.

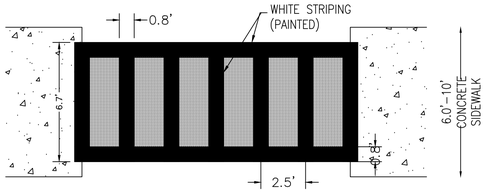


TYPICAL CROSSWALK STRIPING

N.T.S.

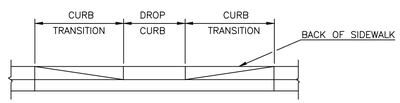

ELEVATION

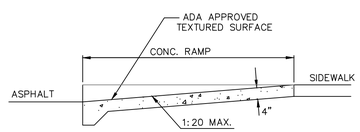


SECTION


SIDEWALK HANDICAP RAMP

N.T.S.

NOTES:

1. RAMPS ARE DESIGNED TO THE UNIFORM FEDERAL ACCESSIBILITY STANDARDS TO COMPLY WITH THE AMERICANS WITH DISABILITIES ACT.
2. RAMPS SHALL HAVE A TACTILE SURFACE, TEXTURED TO A DEPTH NOT EXCEEDING 1/8" BY USE OF TAMP OR ROLLER.

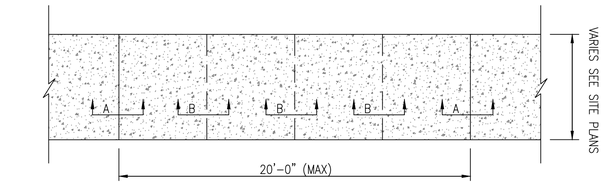

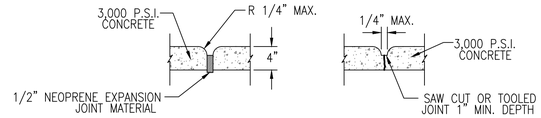

SECTION A
EXPANSION JOINT


SECTION B
CONSTRUCTION CONTROL JOINT

CONCRETE WALK DETAIL

N.T.S.


NOTES:

1. PROVIDE 6 FEET BETWEEN CONTROL JOINTS AND 36 FEET BETWEEN EXPANSION JOINTS.
2. ALL EXPANSION JOINTS SHALL BE 1/2" THICK, NEOPRENE MATERIAL.
3. EXPANSION MATERIAL TO BE USED AT ALL PC'S, PT'S AND STRUCTURES.

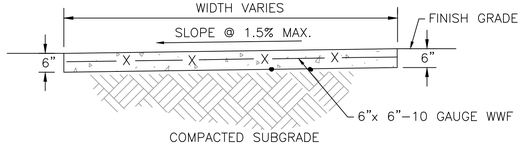


6" THICK CONCRETE SIDEWALK (USED IN HIDDEN FIRE LANE ACCESS AREAS ONLY)

N.T.S.

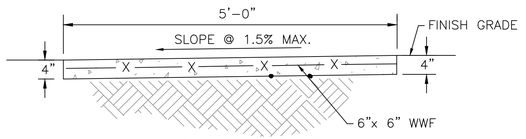

5' WIDE CONCRETE SIDEWALK

N.T.S.

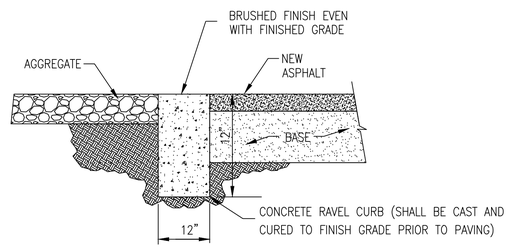

RAVEL CURB DETAIL

N.T.S.

NUMBER:	REVISION:	DATE:

Sawgrass
ENGINEERING - SURVEYING - CONSTRUCTION MANAGEMENT
30673 Sgt. E. I. "Boots" Thomas Drive, Spanish Fort, AL 36527 Phone: (251) 544-7900


CONSTRUCTION DETAILS 1

WHARF LANDING - AMENITY


THE WHARF LANDING, LLC.

SCALE: NTS
DATE: JULY 2025
DRAWN BY: EI
CHECKED BY: EG
SHEET: 8 OF 14

DWG INFO:S:\1-CLIENTS\24-300 WHARF LANDING\WHARF\CIVIL ENGINEERING\PRODUCTION DWGS\AMENITY DISTRICT\24-300 AMENITY TND.DWG -7/27/2025 2:47:35 PM

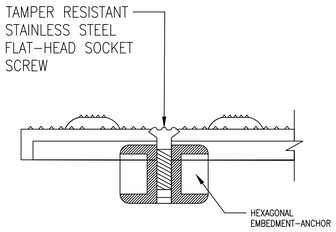


DETAIL-1

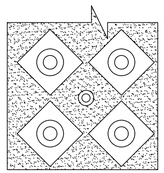


DETAIL-2

"ARMOR TILE-REPLACEMENT"
FOR NEW CONSTRUCTION
N.T.S.

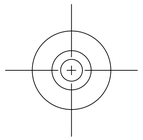


TILE PLAN
TRUCTICATED DOME
FASTER LOCATION

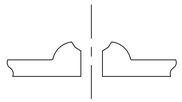


TILE SECTION
TRUCTICATED DOME
FASTER LOCATION


DETAIL-2
N.T.S.

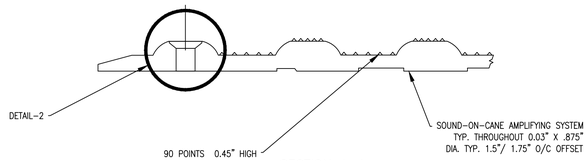


SECTION A-A
N.T.S.

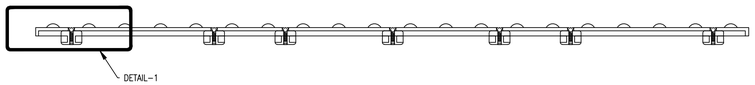

SECTION A-A
N.T.S.

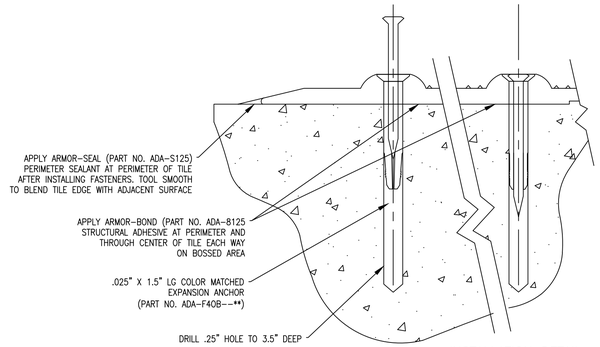


INSTALLATION DETAIL
AT TILE PERIMETER
N.T.S.

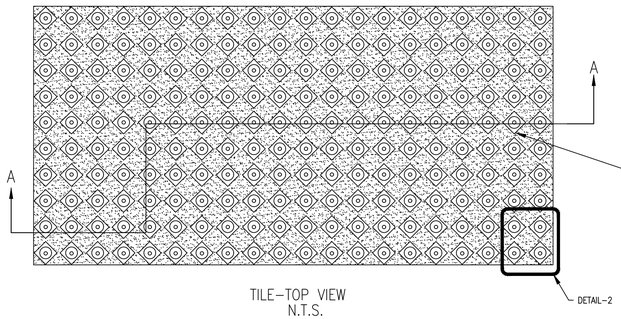

TILE-TOP VIEW
N.T.S.

NOTE. ALL DOMES SHALL BE COLONIAL RED.
FEDERAL COLOR NUMBER 20109
WHERE MULIPLE TRUNCATED DOME
INSERTS ARE REQUIRED CUT & INSTALL AS
PER MANUFACTURERS RECOMMENDATIONS (TYP)
MODIFICATIONS TO TRUNCATED DOME
INSERTS SHALL BE PAID FOR UNDER PAY
ITEM 618-E2

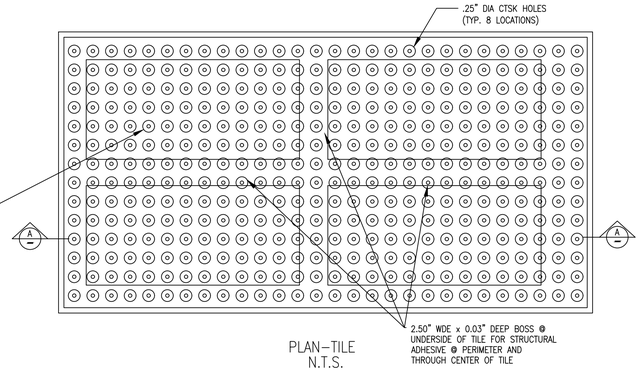

PLAN-TILE
N.T.S.

TRUNCATED DOME STANDARD DETAIL

N.T.S.


NUMBER:	REVISION:	DATE:

Sawgrass
ENGINEERING - SURVEYING - CONSTRUCTION MANAGEMENT
30673 Sgt. E. I. "Boots" Thomas Drive, Spanish Fort, AL 36527 Phone: (251) 544-7900


TRUCTICATED DOME DETAIL
WHARF LANDING - AMENITY
THE WHARF LANDING, LLC.

SCALE: N.T.S.
DATE: JULY 2025
DRAWN BY: EI
CHECKED BY: EG
SHEET: 9 OF 14

DWG INFO-S:_1-CLIENTS\24-300 WHARF LANDING WHARF\CIVIL ENGINEERING\PRODUCTION DWGS\AMENITY DISTRICT\24-300 AMENITY TND.DWG -7/27/2025 2:47:41 PM

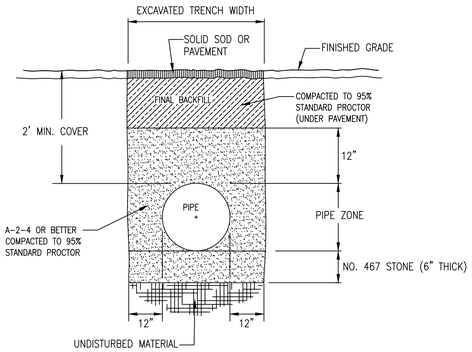


OUTFALL TRENCH BACKFILL DETAIL
N.T.S.

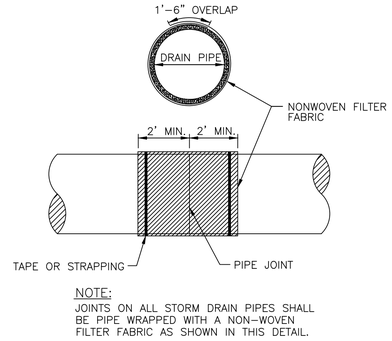


NOTE:
JOINTS ON ALL STORM DRAIN PIPES SHALL BE PIPE WRAPPED WITH A NON-WOVEN FILTER FABRIC AS SHOWN IN THIS DETAIL.

PIPE JOINT WRAP
NTS

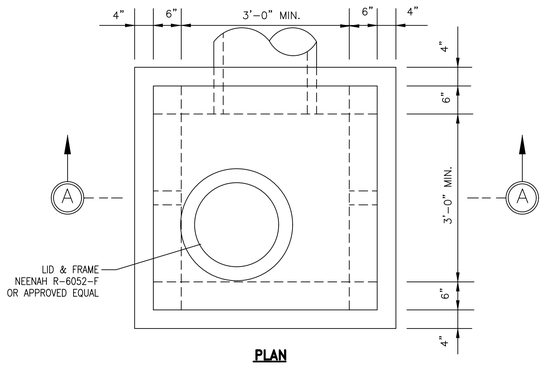


PLAN

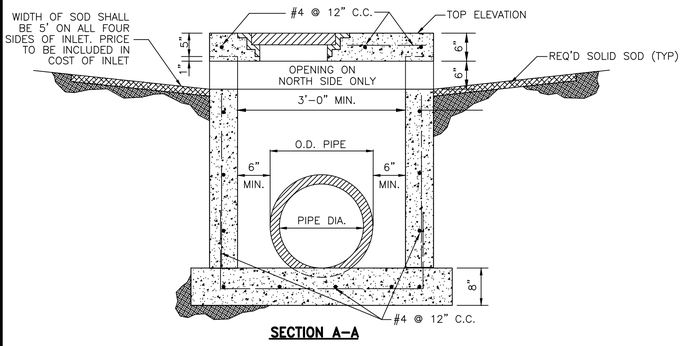


SECTION A-A

WEIR INLET DETAIL
N.T.S.

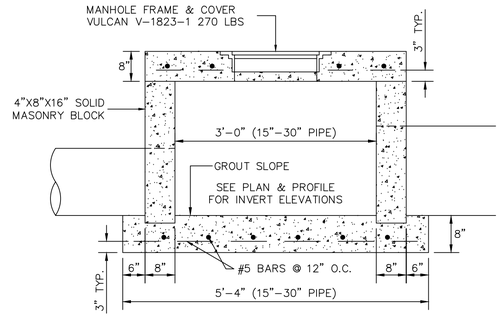


TYPICAL SECTION

JUNCTION BOX DETAIL
(N.T.S.)

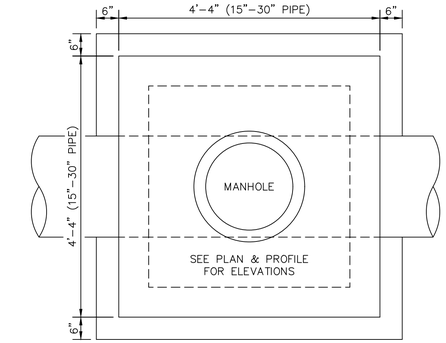


PLAN VIEW

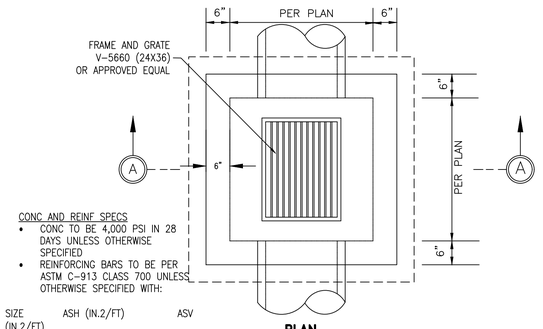


SIZE (IN.2/FT)	ASH (IN.2/FT)	ASV
2'X2'	.14	.14
3'X3'	.14	.14
4'X4'	.14	.14
5'X5'	.27	.14
6'X6'	.27	.14

PLAN

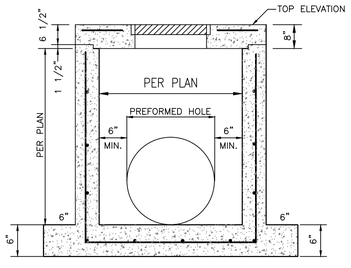


SECTION A-A

GRATE INLET DETAIL
N.T.S.

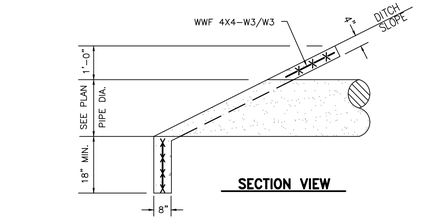

SECTION VIEW

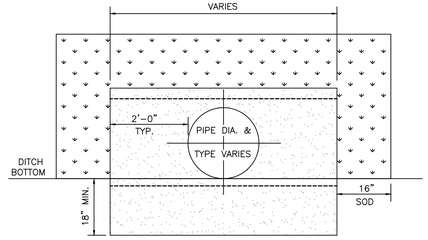

SINGLE PIPE FRONT VIEW

CONCRETE SLOPED HEADWALL DETAIL
N.T.S.


NUMBER:	REVISION:	DATE:

Sawgrass
ENGINEERING - SURVEYING - CONSTRUCTION MANAGEMENT
30673 Sgt. E. I. "Boots" Thomas Drive, Spanish Fort, AL 36527 Phone: (251) 544-7900


DRAINAGE DETAILS
WHARF LANDING - AMENITY
THE WHARF LANDING, LLC.

SCALE: N.T.S.
DATE: JULY 2025
DRAWN BY: EI
CHECKED BY: EG
SHEET: 10 OF 14

DWG INFO:G:_CLIENTS\24-300 WHARF LANDING WHARF\CIVIL ENGINEERING\PRODUCTION DWGS\AMENITY DISTRICT\24-300 AMENITY TND.DWG -7/27/2025 2:47:46 PM

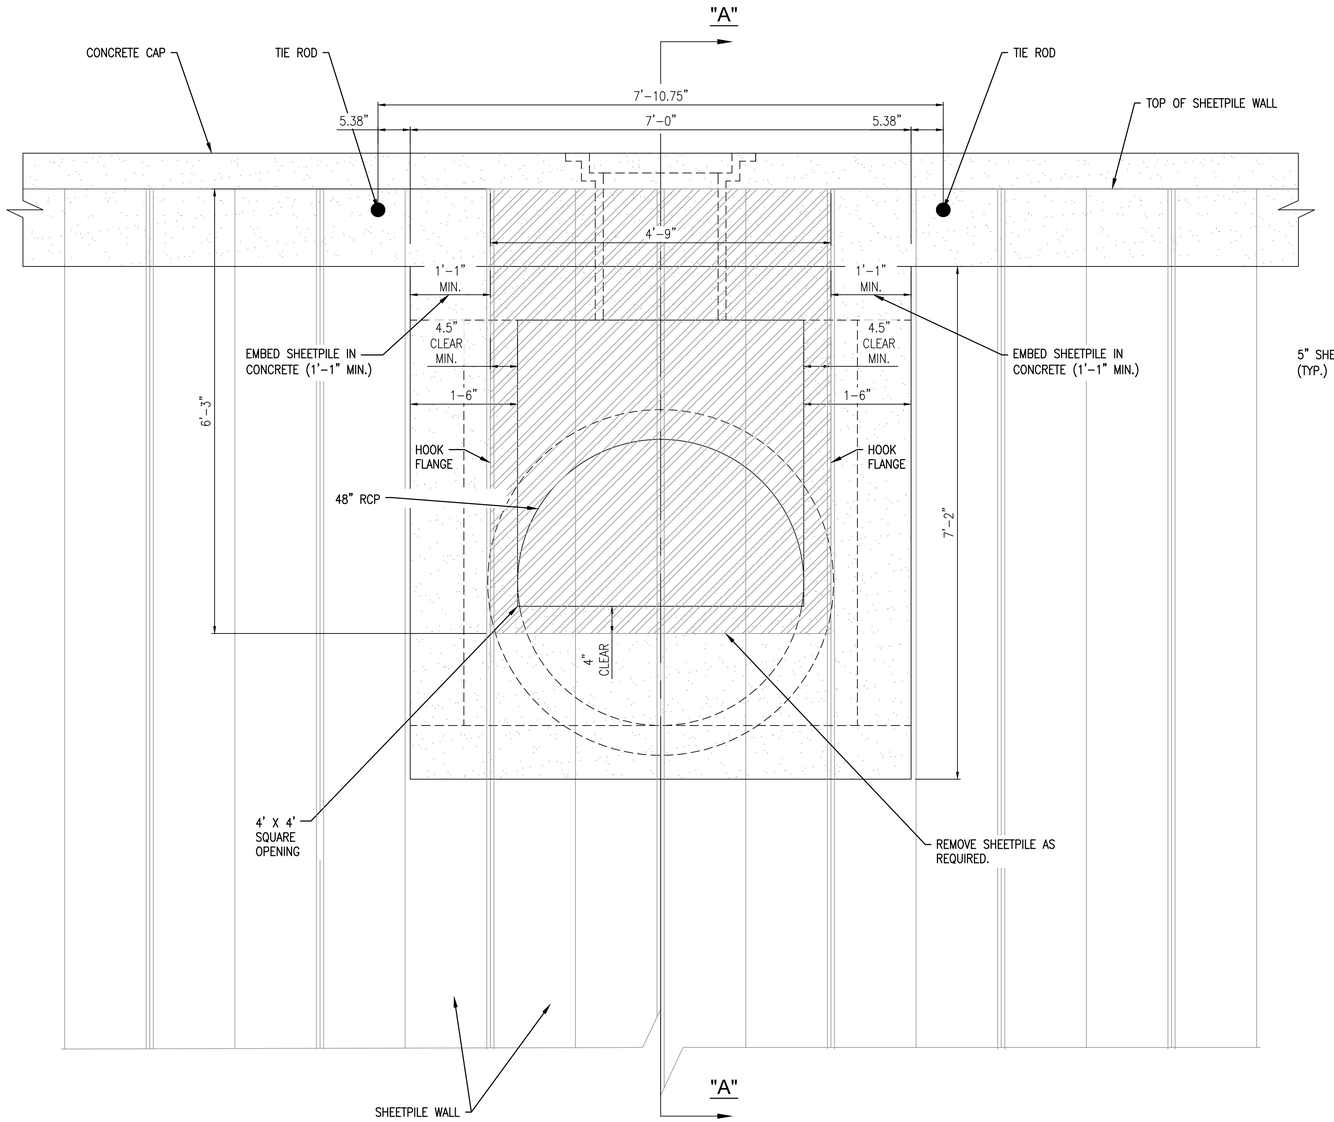

ELEVATION

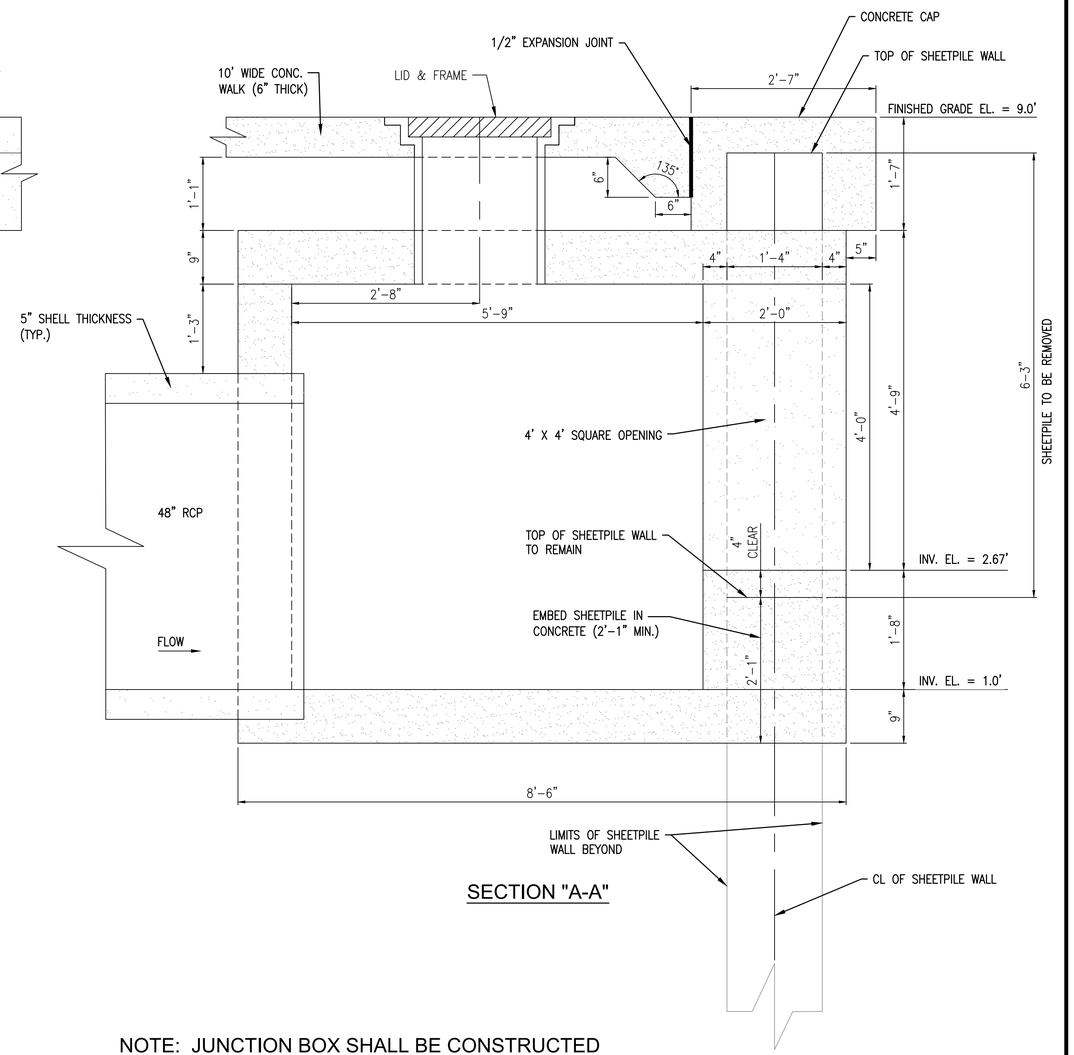

SECTION "A-A"

NOTE: JUNCTION BOX SHALL BE CONSTRUCTED IN ACCORDANCE WITH 2024 A.L.D.O.T. SPECIAL DRAWING NO. JB-621-P (PC).

JUNCTION BOX / WALL PENETRATION DETAIL

SCALE: 1"=1'

NUMBER:	REVISION:	DATE:

Sawgrass
ENGINEERING - SURVEYING - CONSTRUCTION MANAGEMENT
30673 Sgt. E. I. "Boots" Thomas Drive, Spanish Fort, AL 36527 Phone: (251) 544-7900


WALL PENETRATION BOX

WHARF LANDING - AMENITY

THE WHARF LANDING, LLC.


SCALE:	NTS
DATE:	JULY 2025
DRAWN BY:	EI
CHECKED BY:	EG
SHEET:	11 OF 14

DWG INFO:S:\1-CLIENTS\24-300 WHARF LANDING\WHARF\CIVIL ENGINEERING\PRODUCTION DWGS\AMENITY DISTRICT\24-300 AMENITY TND.DWG -7/27/2025 2:47:51 PM

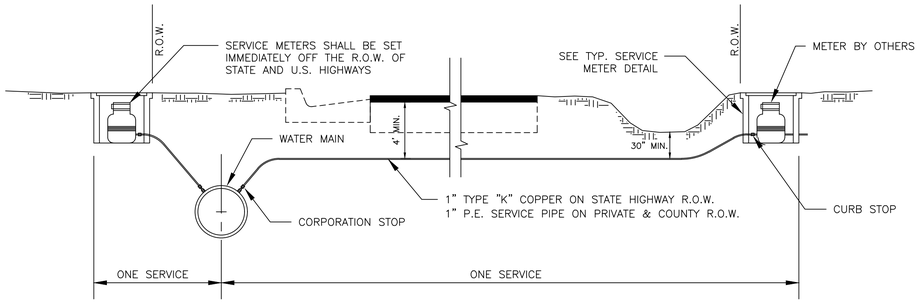


TYPICAL SERVICE CONNECTION

N.T.S.

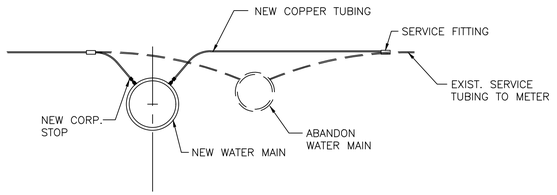

CONNECTION OF EXISTING SERVICES

N.T.S.

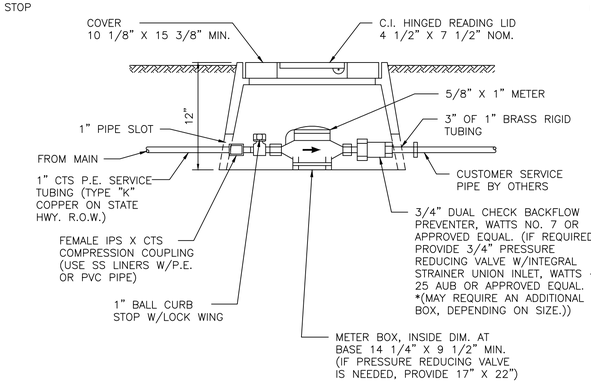


TYPICAL SERVICE METER / (PRESSURE REGULATOR)

N.T.S.


THRUST BLOCK BEARING AREAS (SQ.FT.)						VERTICAL ANCHOR BLOCK VOLUMES		
SIZE	PLUGGED END OR TEE	90° BEND	45° BEND	22-1/2° BEND	11-1/4° BEND	45° VERT. BEND	22-1/2° VERT. BEND	GATE VALVE
2" DIA. PIPE LINE	1.0	1.0	1.0	1.0	1.0	9.3 CU. FT.	4 CU. FT.	0.5 CU. FT.
4" DIA. PIPE LINE	1.9	2.6	1.4	1.0	1.0	21.1 CU. FT.	9.8 CU. FT.	0.8 CU. FT.
6" DIA. PIPE LINE	3.6	5.0	2.7	1.4	1.0	50 CU. FT.	16 CU. FT.	1.0 CU. FT.
8" DIA. PIPE LINE	5.8	8.2	4.4	2.25	1.2			1.5 CU. FT.

NOTE: THRUST BLOCK BEARING AREAS SHALL BE INCREASED IN POOR TRENCH CONDITIONS AS DIRECTED BY THE ENGINEER


DESIGN CRITERIA: TEST PRESSURE – 150 PSI
SOIL BEARING PRESSURE – 1 TON PER SQ. FT.

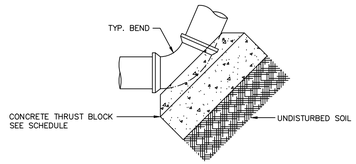


VERT. THRUST BLOCK DETAIL

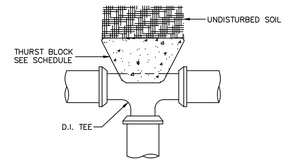


TEE THRUST BLOCK DETAIL

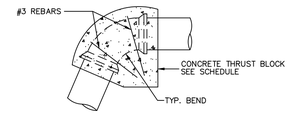


VERT. THRUST BLOCK DETAIL

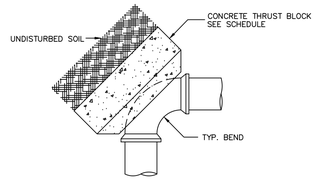

HORIZ. THRUST BLOCK DETAIL

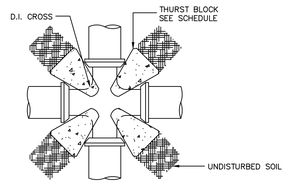


CROSS THRUST BLOCK DETAIL

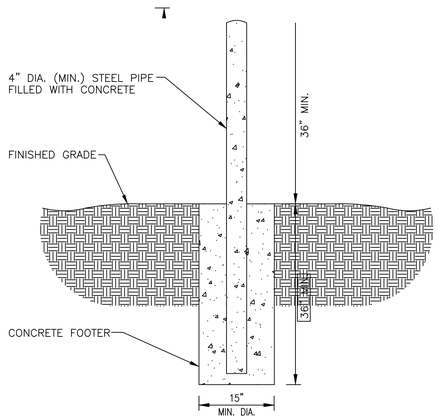

1. BOLLARDS SHALL BE SPACED NOT MORE THAN 4' O.C.
2. BOLLARDS SHALL BE LOCATED NOT LESS THAN 3' FROM THE PROTECTED OBJECT (FIRE HYDRANT)

FIRE HYDRANT BOLLARD PROTECTION DETAIL

NTS

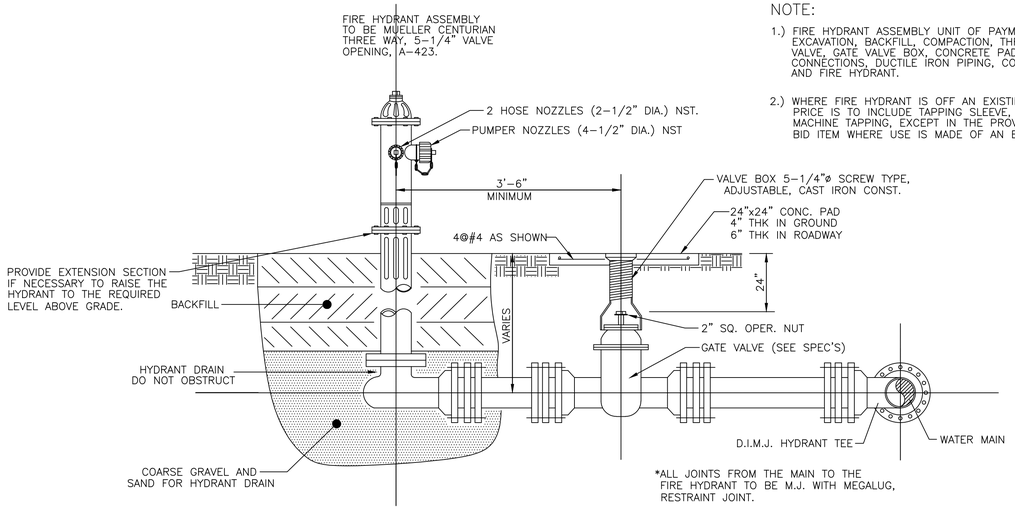


FIRE HYDRANT ASSEMBLY

N.T.S.

NOTE:


1.) FIRE HYDRANT ASSEMBLY UNIT OF PAYMENT TO INCLUDE EXCAVATION, BACKFILL, COMPACTION, THRUST BLOCKS, GATE VALVE, GATE VALVE BOX, CONCRETE PAD, DUCTILE IRON TEE, ALL CONNECTIONS, DUCTILE IRON PIPING, CONCRETE, GRAVEL AND FIRE HYDRANT.

2.) WHERE FIRE HYDRANT IS OFF AN EXISTING MAIN THE BID PRICE IS TO INCLUDE TAPPING SLEEVE, CONNECTION, AND MACHINE TAPPING, EXCEPT IN THE PROVISIONAL ALTERNATE BID ITEM WHERE USE IS MADE OF AN EXISTING HYDRANT TEE.

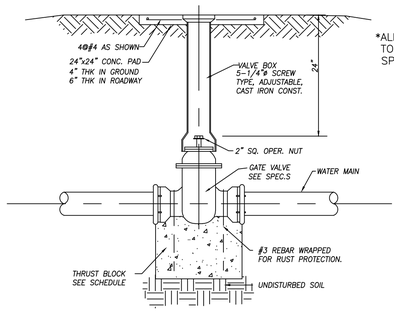

*ALL PIPE, FITTINGS, VALVES, VAULTS AND METERS TO BE PER ORANGE BEACH WATER AUTHORITY'S SPECIFICATIONS FOR MAKE, MODEL, ETC..

TYPICAL GATE VALVE DETAIL

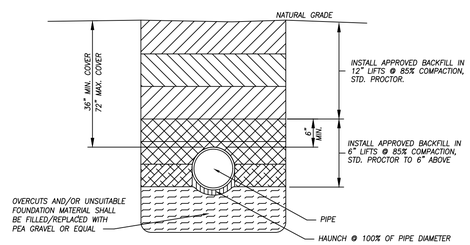

TYPICAL WATER MAIN TRENCH DETAIL

NOTE: ALL WATER UTLITY INSTALLATIONS SHALL MEET THE MINIMUM REQUIREMENTS AND SPECIFICATIONS OF ORANGE BEACH WATER AUTHORITY

NUMBER:	REVISION:	DATE:

Sawgrass
ENGINEERING - SURVEYING - CONSTRUCTION MANAGEMENT
30673 Sgt. E. I. "Boots" Thomas Drive, Spanish Fort, AL 36527 Phone: (251) 544-7900


WATER UTILITY DETAILS

WHARF LANDING - AMENITY


THE WHARF LANDING, LLC.

SCALE: NTS
DATE: JULY 2025
DRAWN BY: EI
CHECKED BY: EG
SHEET: 12 OF 14

DWG INFO:S:\1-CLIENTS\24-300 WHARF LANDING WHARF\CIVIL ENGINEERING\PRODUCTION DWGS\AMENITY DISTRICT\24-300 AMENITY TND.DWG -7/17/2025 2:47:56 PM

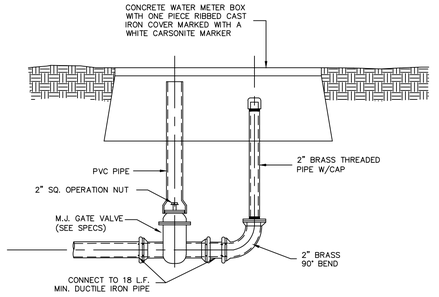


FLUSHING STATION ASSEMBLY FOR SEWER

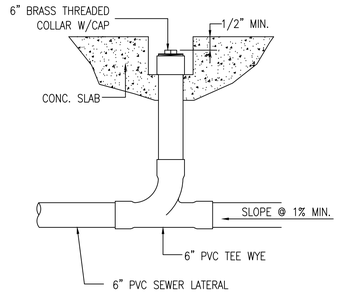


SEWER CLEAN-OUT


N.T.S.

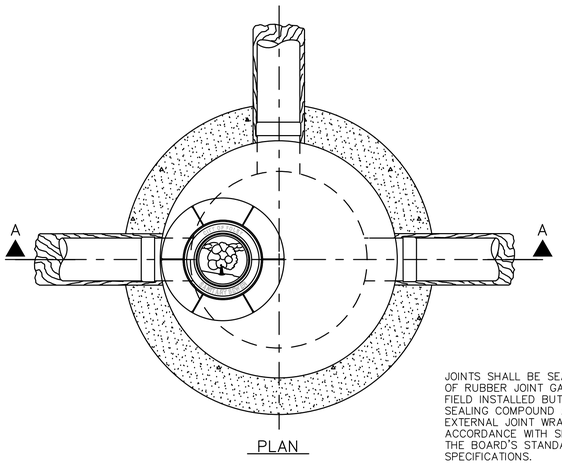

PLAN

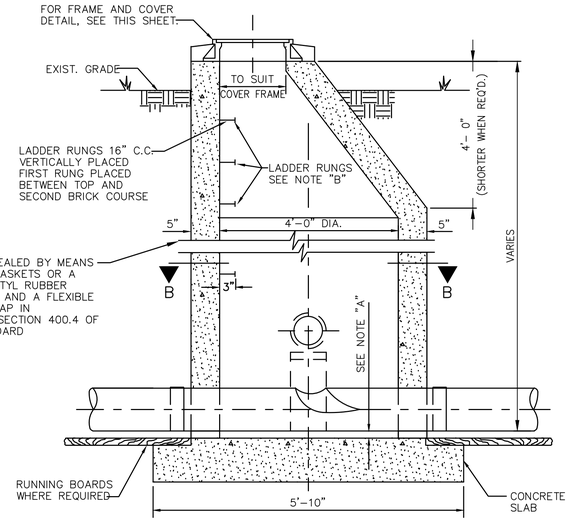


SECTION A-A

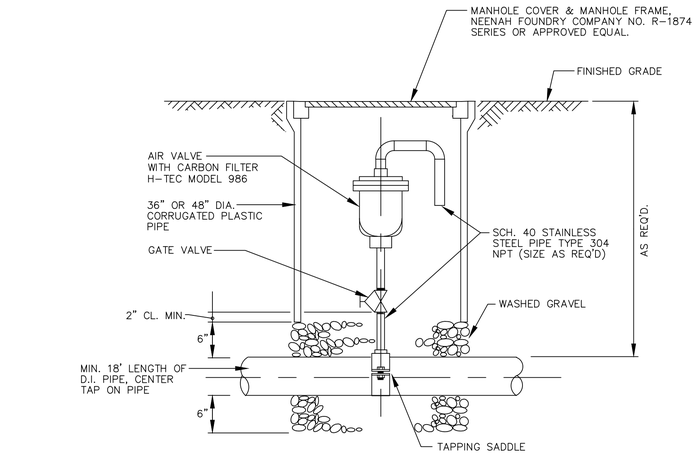


AIR RELEASE VALVE ASSEMBLY

N.T.S.

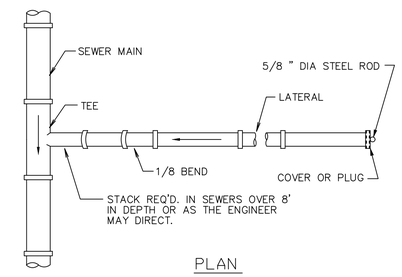


PLAN

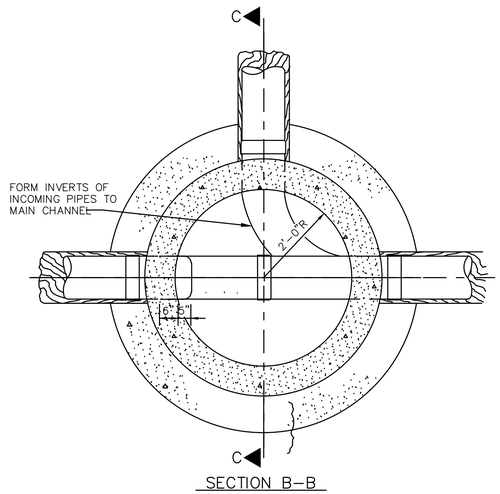


SECTION B-B

SECTION C-C

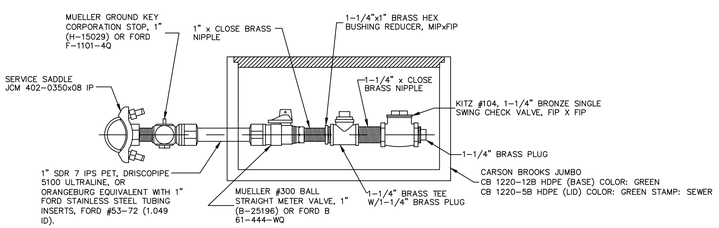

NOTE: 1) DUCTILE IRON SEWER LINES ARE TO BE DIRECT TAPPED AND EQUIPPED WITH 1" IPS PE B-25196 MUELLER OR F-1101-4Q FORD CORPORATION STOP.
2) PRESEET SEWER SERVICES TO BE SECURED VIA FIROMATIC #6 BARRELL LOCK COMPLETE WITH NYLON DUST CAP.
*SERVICE FITTINGS ARE I.P.S. PE CONDUCTIVE COMPRESSION AS INDICATED.

LOW PRESSURE SEWER SERVICE

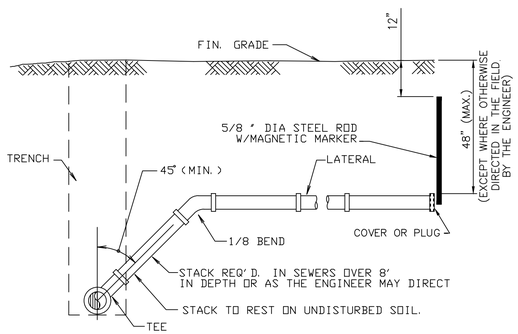

ELEVATION

TYPICAL TEE & LATERAL INSTALLATION

N.T.S.

DETAIL OF MANHOLE FOR PIPE 24" DIA. & SMALLER

NOTE "A"
DISTANCE BETWEEN INVERT OF PIPE AND OUTSIDE OF BELL DETERMINES THE ELEVATION OF TOP OF 8" CONCRETE SLAB.

NOTE "B"
MANHOLE STEPS SHALL BE STEEL RODS ENCASED IN POLYPROPYLENE PLASTIC AND SHALL BE TYPE "PS-1-B" AS MANUFACTURED BY M.A. INDUSTRIES, INC., OR AN APPROVED EQUAL.

NOTE: ALL SEWER UTLITY INSTALLATIONS SHALL MEET THE MINIMUM REQUIREMENTS AND SPECIFICATIONS OF ORANGE BEACH SEWER SYSTEMS

NUMBER:	REVISION:	DATE:

Sawgrass
ENGINEERING - SURVEYING - CONSTRUCTION MANAGEMENT
30673 Sgt. E. I. "Boots" Thomas Drive, Spanish Fort, AL 36527 Phone: (251) 544-7900


SEWER UTILITY DETAILS

WHARF LANDING - AMENITY

THE WHARF LANDING, LLC.


SCALE: NTS
DATE: JULY 2025
DRAWN BY: EI
CHECKED BY: EG
SHEET: 13 OF 14

DWG INFO:G:\1-CLIENTS\24-300 WHARF LANDING\WHARF CIVIL ENGINEERING\PRODUCTION DWGS\AMENITY DISTRICT\24-300 AMENITY TWO.DWG -7/27/2025 2:48:01 PM

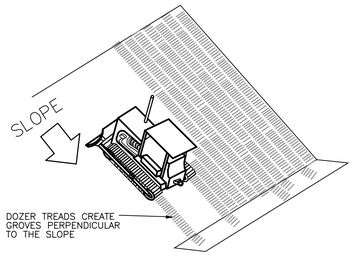


SURFACE ROUGHENING

NOT TO SCALE

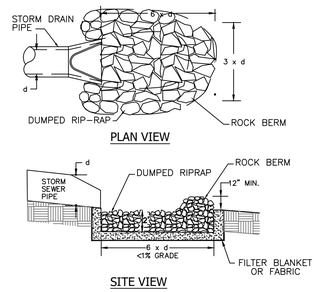


RIPRAP OUTLET PROTECTION

NOT TO SCALE

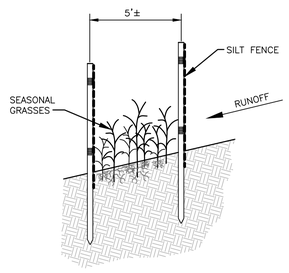


2-SBA w/FS
DOUBLE SILT FENCE DETAIL

NOT TO SCALE

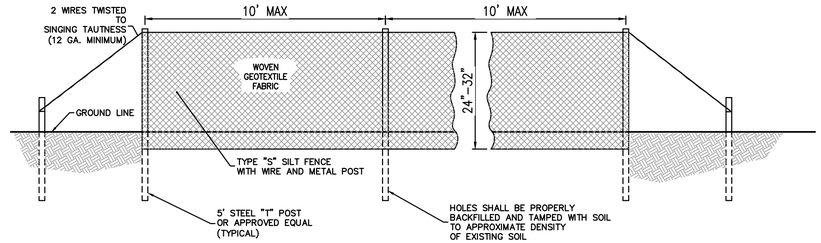

SILT FENCE (TYPE A)
TYPICAL SILT FENCE INSTALLATION

N.T.S.

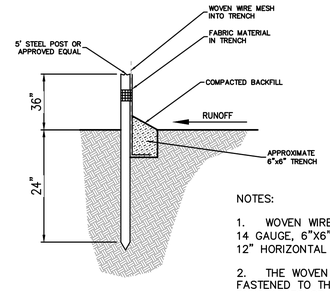


SECTION

N.T.S.


NOTES:

1. WOVEN WIRE FENCE SHALL BE MINIMUM 14 GAUGE, 6"X6" (ALDOT ALLOWS UP TO A 12" HORIZONTAL SPACING)
2. THE WOVEN WIRE FENCING SHALL BE FASTENED TO THE UPSTREAM SIDE OF POSTS BY STAPLES OR WIRE TIES.
3. GEOTEXTILE FABRIC SHALL BE SECURELY FASTENED TO THE WOVEN WIRE FENCING.
4. MACHINE TRENCHED GEOTEXTILE SHALL BE TRENCHED AT LEAST 8" DEEEP.

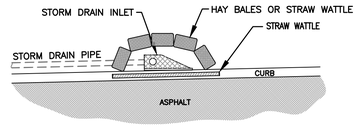


TYPICAL INLET EROSION CONTROL


NTS

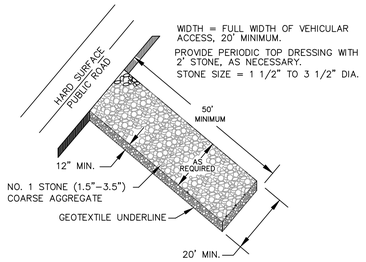


STONE PAD CONSTRUCTION EXIT

NOTE:
ALL DETAILS MAY NOT BE APPLICABLE TO PROPOSED PROJECT.

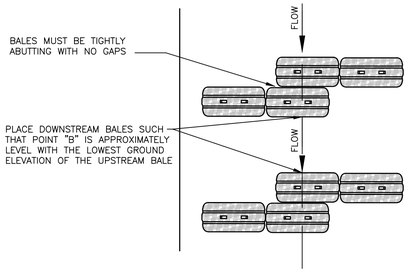


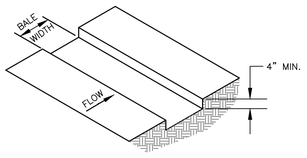


1. EXCAVATE THE TRENCH.

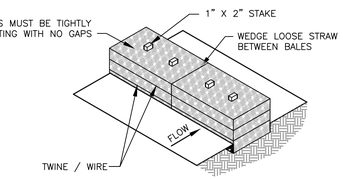


2. PLACE AND STAKE STRAW BALES.

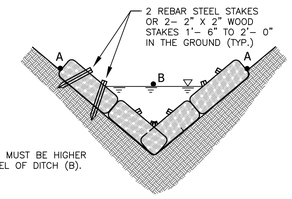

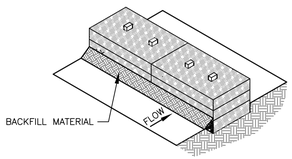


3. BACKFILL AND COMPACT EXCAVATED SOIL.

THE END POINTS OF HAYBALES PLACED IN DITCHES MUST BE HIGHER THAN THE WATER FLOW OF THE DITCH.

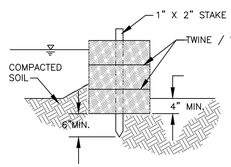


TYPICAL STRAW BALE INSTALLATION

NTS

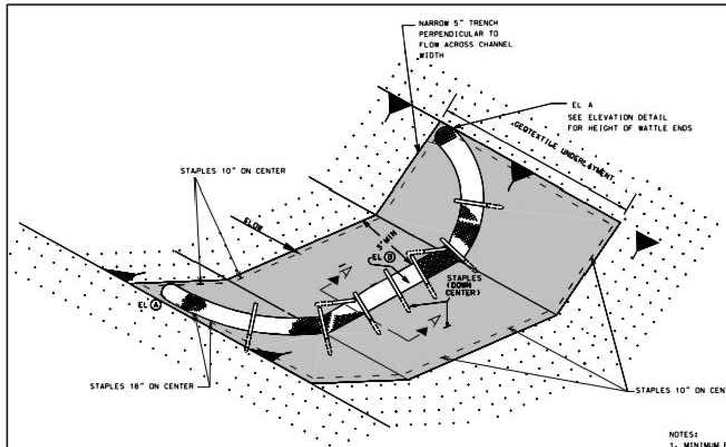


DETAIL (DITCH CHECK)

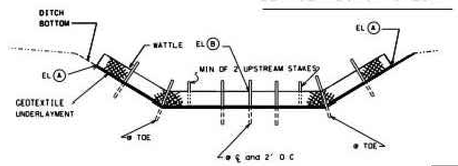

ELEVATION DETAIL

NOTE: END POINTS (A) MUST BE HIGHER THAN FLOWLINE POINT (B)

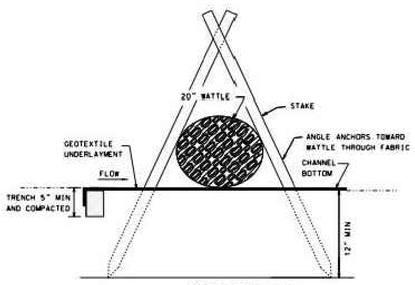

SECTION A-A

NOTES:
1. MINIMUM RECOMMENDED PLACEMENT INTERVAL BETWEEN WATTLE DITCH CHECK IS 100 FEET UNLESS SHOWN OTHERWISE ON THE PLANS OR APPROVED BY THE ENGINEER. SEE SPACING GUIDANCE ON ESC-300-1.
2. ANCHORING STAKES SHALL BE SIZED, SPACED, DRIVEN, AND BE OF A MATERIAL THAT EFFECTIVELY SECURES THE CHECK. STAKE SPACING SHALL BE A MAXIMUM OF TWO FEET.
3. WATTLES SHOULD NOT BE USED IN HARD BOTTOM CHANNELS.
4. STAPLES SPACED 18 INCHES APART ALONG THE CHANNEL EDGES AND DOWN THE CENTER OF THE CHANNEL. STAPLES SPACED 10 INCHES APART ACROSS THE UPSTREAM AND DOWNSTREAM EDGES.

WATTLE DITCH CHECK SELECTION GUIDELINES

WATTLE DITCH CHECKS ARE APPROPRIATE FOR VELOCITY REDUCTION AND CONTROL OF SEDIMENT TRANSPORT UNDER LOW TO MEDIUM FLOW CONDITIONS NOT EXCEEDING 1.0 CU FT/SEC.

REFERENCE PROJECT NO	FISCAL YEAR	SHEET NO

--SPECIFICATIONS--
CURRENT ALABAMA DEPARTMENT OF TRANSPORTATION

THIS DRAWING REPRESENTS DESIGNS PREPARED FOR USE BY THE ALABAMA DEPARTMENT OF TRANSPORTATION AND IS NOT TO BE COPIED, REPRODUCED, ALTERED OR USED BY ANYONE OR ANY ORGANIZATION, WITHOUT THE EXPRESSED WRITTEN CONSENT OF THE ALABAMA DEPARTMENT OF TRANSPORTATION. REPRODUCTIONS, BUT NOT LIMITED TO, PRINTS, PHOTOGRAPHS, MICROFILMS, ETC. ARE NOT AUTHORIZED TO THE FULLEST EXTENT OF THE LAW.

REVISIONS
1. 2006 ALL DETAILS & DRAWINGS CONFORM TO 2006 STANDARD SPECIFICATIONS FOR HIGHWAY CONSTRUCTION.
2. 2008 ADDED NOTE TO DETAIL SHEET.
3. 2010 REVISED ESC-300-1 GENERAL NOTES, ESC-300-2 NOTES, ESC-300-3 NOTES, ESC-300-4 NOTES & DETAILS.
4. 2013 REVISED ESC-300-1 GENERAL NOTES, ESC-300-2 NOTES, ESC-300-3 NOTES, ESC-300-4 NOTES & DETAILS.
5. 2019 REVISED ESC-300-1 GENERAL NOTES, ESC-300-2 NOTES, ESC-300-3 NOTES, ESC-300-4 NOTES & DETAILS.

Bureau Env Engr: D.J.W.
Mtnce Dir: _____ Date Effect: 2006


ALABAMA DEPARTMENT OF TRANSPORTATION
1409 COLEMAN BOULEVARD
MONTGOMERY, AL 36130-3050

DESIGN BUREAU SPECIAL DRAWING

DETAILS OF EROSION CONTROL
WATTLE DITCH CHECKS

STATE STANDARD NO	SHEET NO
ESC-300-4	66515

NOT TO SCALE

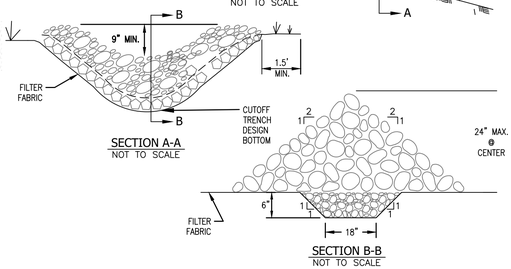

CHECK DAM DETAILS

NTS

GENERAL NOTES

1. TYPE "A" SILT FENCE SHALL BE USED IN AREAS OF CONCENTRATED FLOW.
2. SILT FENCES ARE TEMPORARY EROSION CONTROL ITEMS THAT SHALL BE ERECTED OPPOSITE ERODIBLE AREAS SUCH AS NEWLY GRADED FILL SLOPES AND ADJACENT TO STREAMS AND CHANNELS.
3. SILT FENCE SHOULD BE PLACED WELL INSIDE PROPERTY BOUNDARY AND ALONG EDGE OF CLEARING LIMITS. THIS WILL ALLOW ROOM FOR A BACK-UP FENCE IF FIRST BECOMES FULL. SILT FENCES SHALL BE IN PLACE PRIOR TO ANY CONSTRUCTION OPERATION.
4. WHEREVER POSSIBLE, SILT FENCES SHALL BE CONSTRUCTED ACROSS A FLAT AREA IN THE SHAPE OF A HORSESHOE. THIS AIDS IN POND-ING OF RUNOFF AND FACILITATES SEDIMENTATION.
5. AFTER THE CONSTRUCTION AREA IS STABILIZED AND EROSION ACTIVITY CURTAILED, SILT FENCES SHALL BE REMOVED.
6. RING FASTENERS USED TO SECURE GEOTEXTILES TO WOVEN WIRE SHALL BE 13 GA. (AMERICAN).
7. IF WOOD POSTS ARE USED, STAPLES FOR SECURING WOVEN WIRE TO POSTS SHALL BE NINE (9) GAUGE, GALVANIZED, 1 1/2" LONG, FIVE (5) PER POST @ APPROXIMATELY 1'-0" ON CENTER.
8. WOVEN WIRE TO BE 12 1/2 GAUGE (MINIMUM).

SPECIFICATIONS

NUMBER:	REVISION:	DATE:

Sawgrass
ENGINEERING - SURVEYING - CONSTRUCTION MANAGEMENT
30673 Sgt. E. I. "Boots" Thomas Drive, Spanish Fort, AL 36527 Phone: (251) 544-7900


EROSION CONTROL DETAILS

WHARF LANDING - AMENITY

THE WHARF LANDING, LLC.

SCALE: NTS
DATE: JULY 2025
DRAWN BY: EI
CHECKED BY: EG
SHEET: 14 OF 14

DWG INFO:\5_CLIENTS\24-300 WHARF LANDING - WHARF OWN, ENGINEERING\PRODUCTION DWGS\AMENITY DISTRICT\24-300 AMENITY 2ND.DWG -7/27/2025, 2:48:06 PM

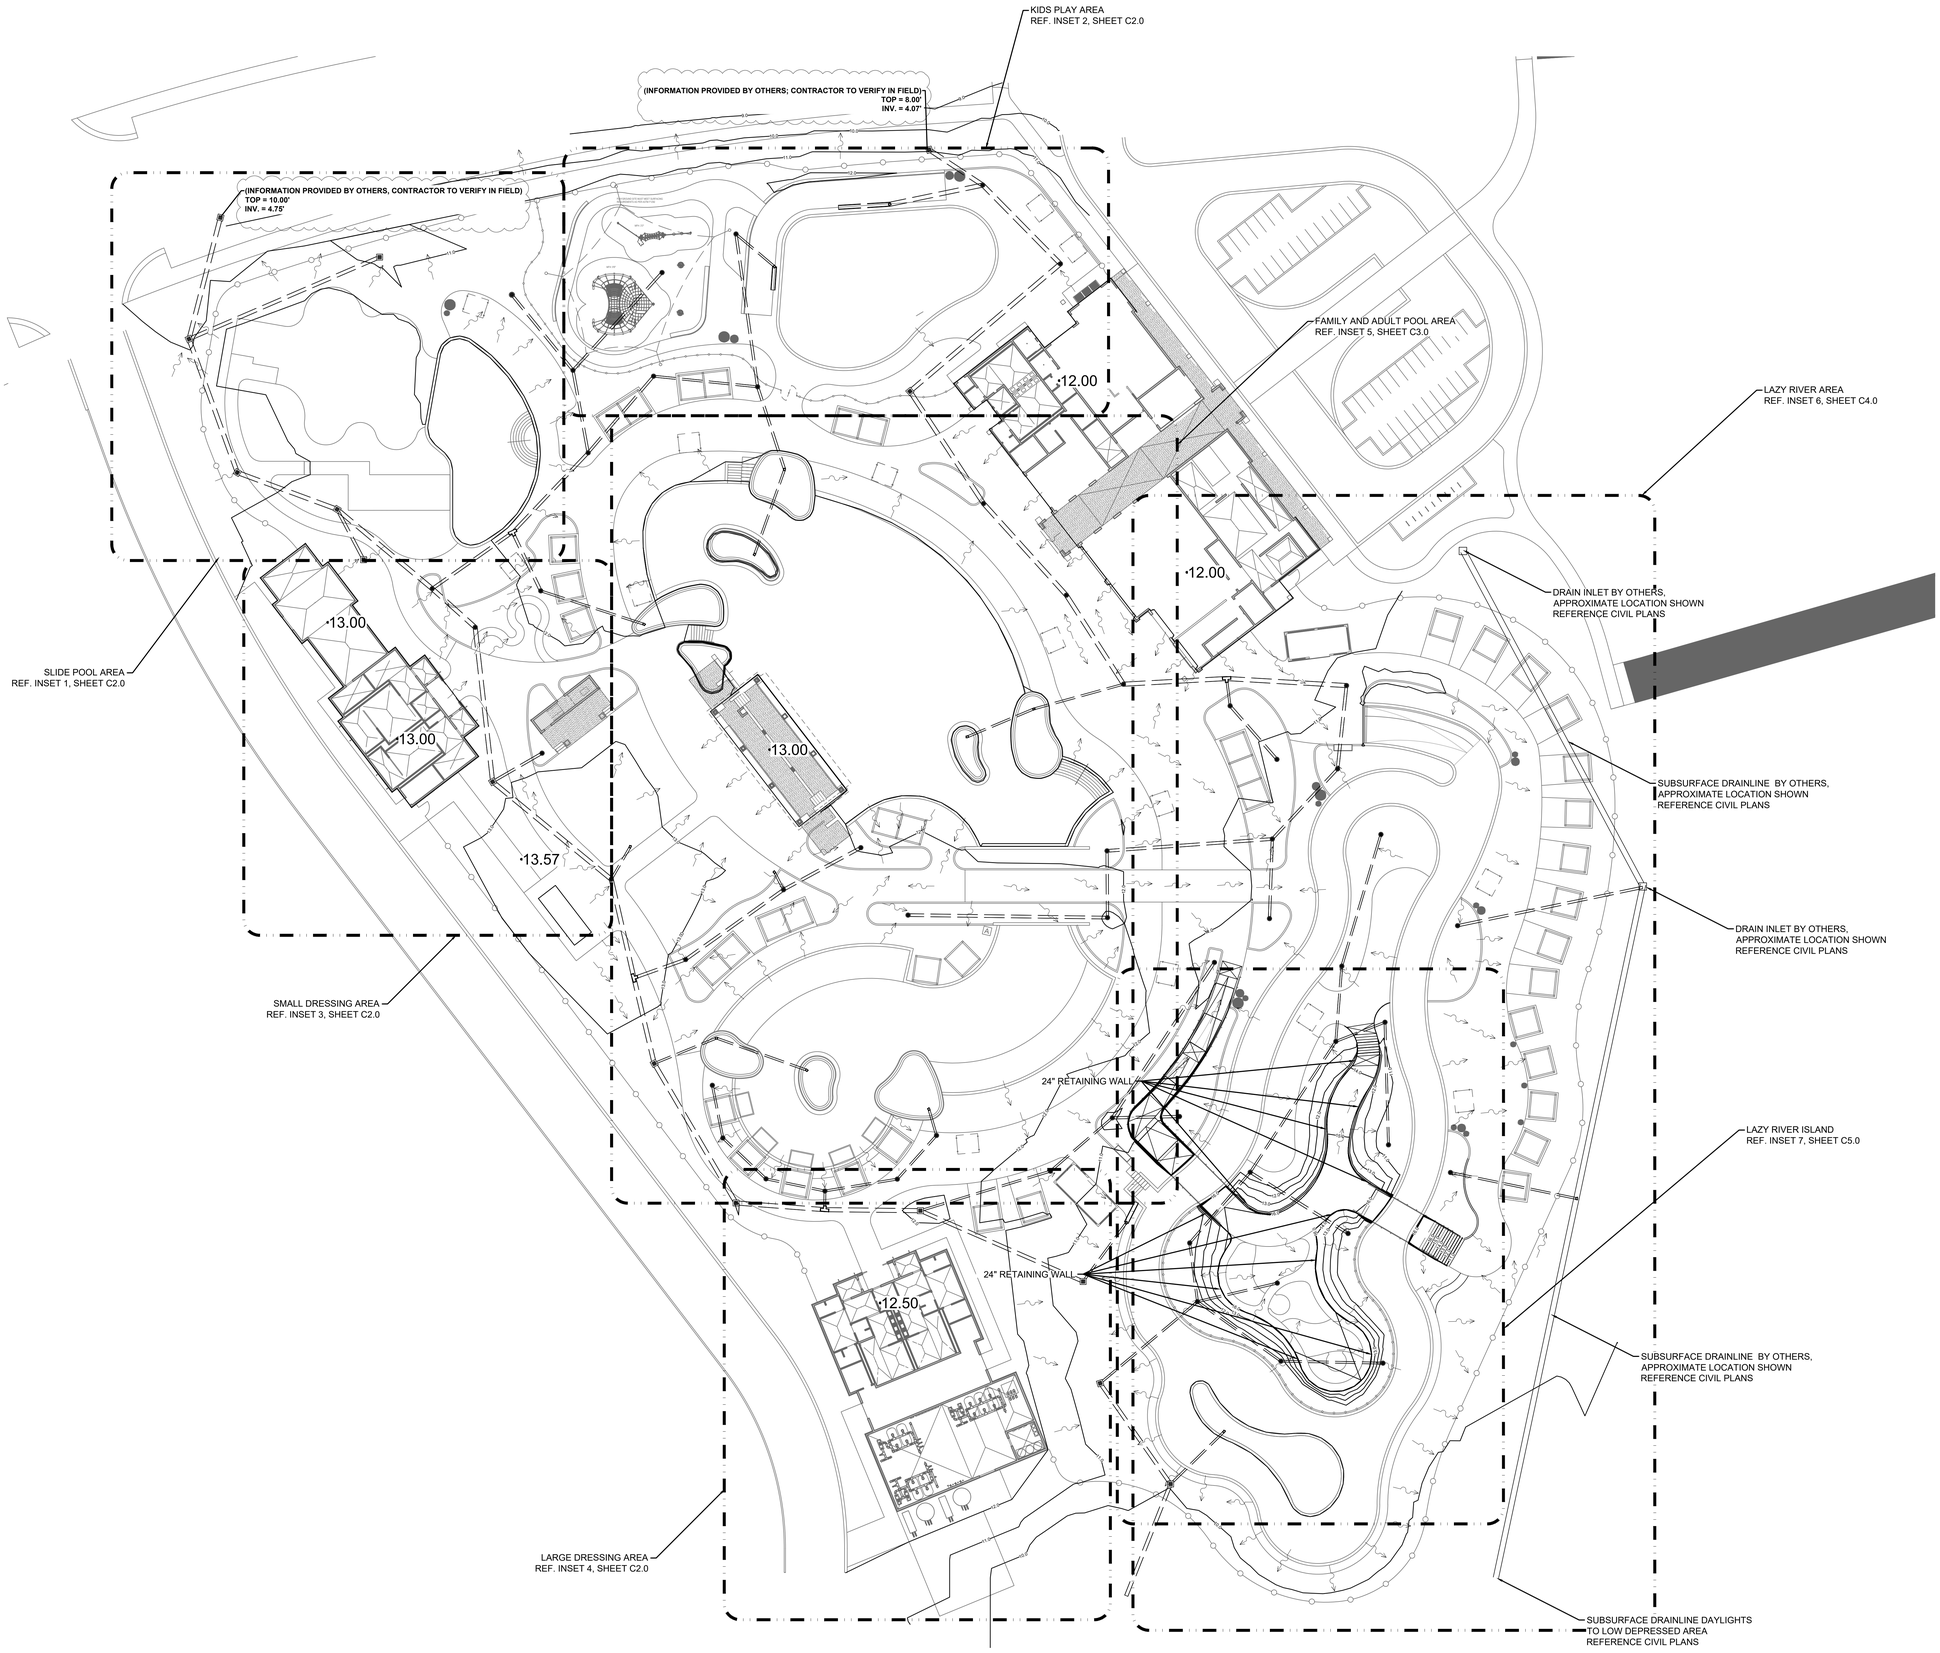

AMENITY AREA - OVERALL GRADING PLAN
SCALE: 1" = 20'

NORTH

GRAPHIC SCALE IN FEET
0 10 20 40

RCI
LANDSCAPE • MAINTENANCE • CONSTRUCTION
38001 BROWNSVILLAGE RD
SLIDELL, LOUISIANA 70460
PH. 985-643-2427
FAX 985-643-2691
ESTIMTING@ROLOCONSULTANTS.COM

ALABAMA LICENSED LANDSCAPE ARCHITECT
2/20/26
No. 37685
PROFESSIONAL
KEVIN C. DUNCAN
LANDSCAPE ARCHITECT

WHARF LANDING
ORANGE BEACH, ALABAMA

Copyright 2022 © Rolo Consultants Inc.
These drawings or parts thereof, may not be reproduced in any form, by any method, for any purpose, without prior written consent from Rolo Consultants Inc.
Contact: ESTIMATING 985.643.2427

Project No:

Revisions:

No:	Date:	Description:

Date:

Drawn:

Checked:


Sheet Title:

AMENITY AREA - OVERALL GRADING PLAN

Drawing No.

C1.0
Sheet No.

(INFORMATION PROVIDED BY OTHERS, CONTRACTOR TO VERIFY IN FIELD)
TOP = 10.00'
INV. = 4.75'

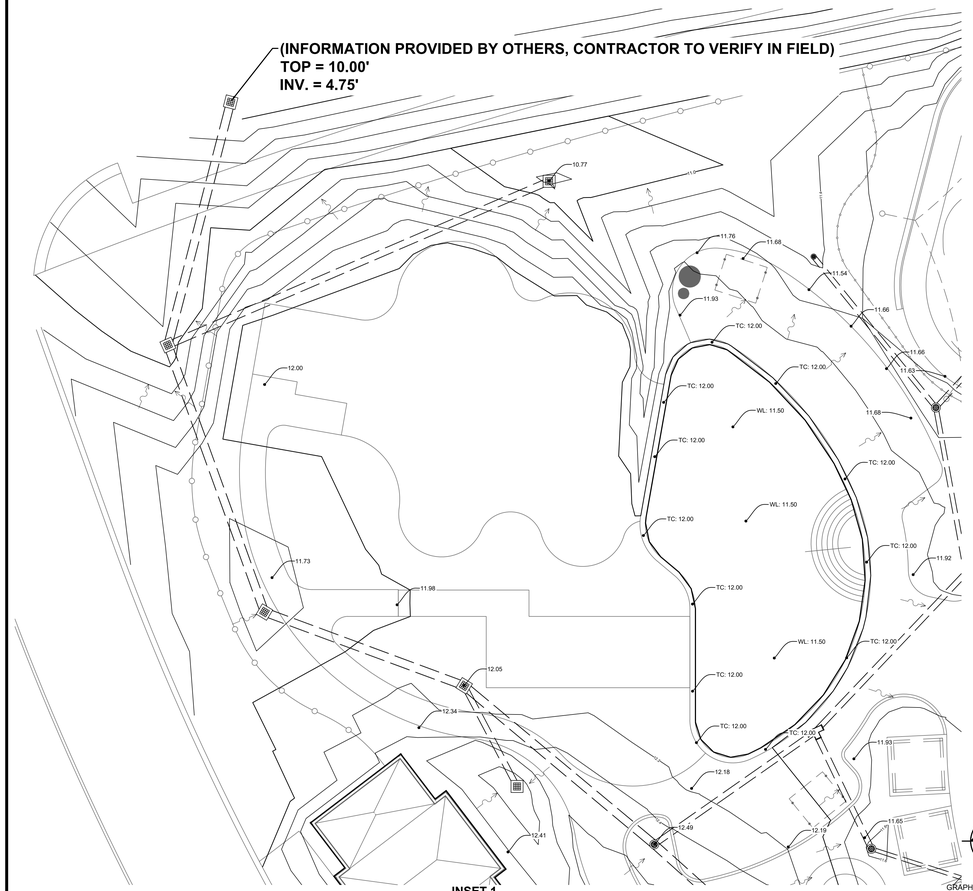


NORTH

GRAPHIC SCALE IN FEET
0 5 10 20

INSET 1
SLIDE POOL AREA
SCALE: 1" = 10'


(INFORMATION PROVIDED BY OTHERS; CONTRACTOR TO VERIFY IN FIELD)
TOP = 8.00'
INV. = 4.07'

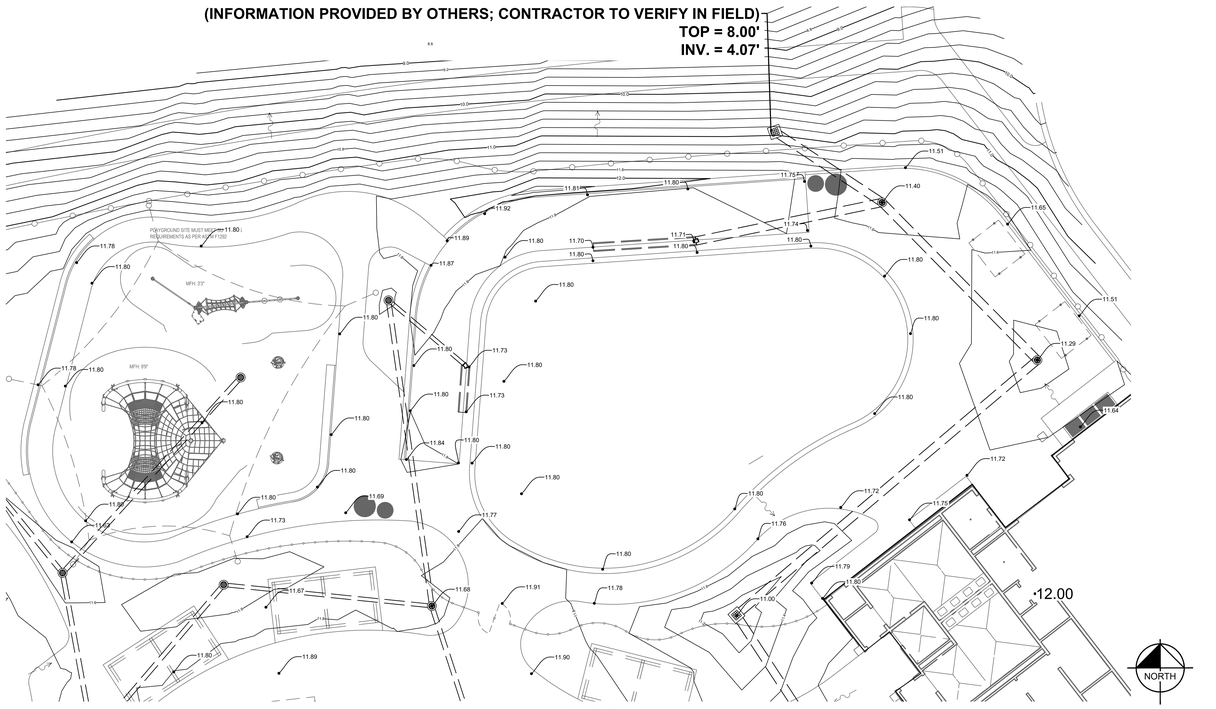

NORTH

GRAPHIC SCALE IN FEET
0 5 10 20


INSET 2
KIDS PLAY AREA
SCALE: 1" = 10'

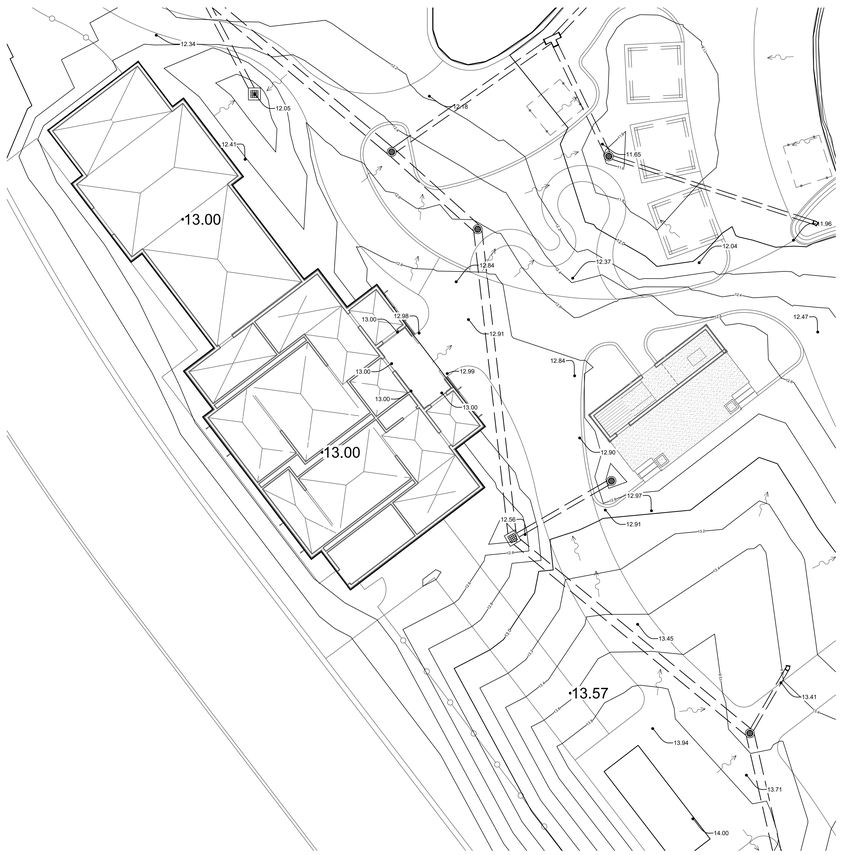

NORTH

GRAPHIC SCALE IN FEET
0 5 10 20

INSET 3
SMALL DRESSING AREA
SCALE: 1" = 10'

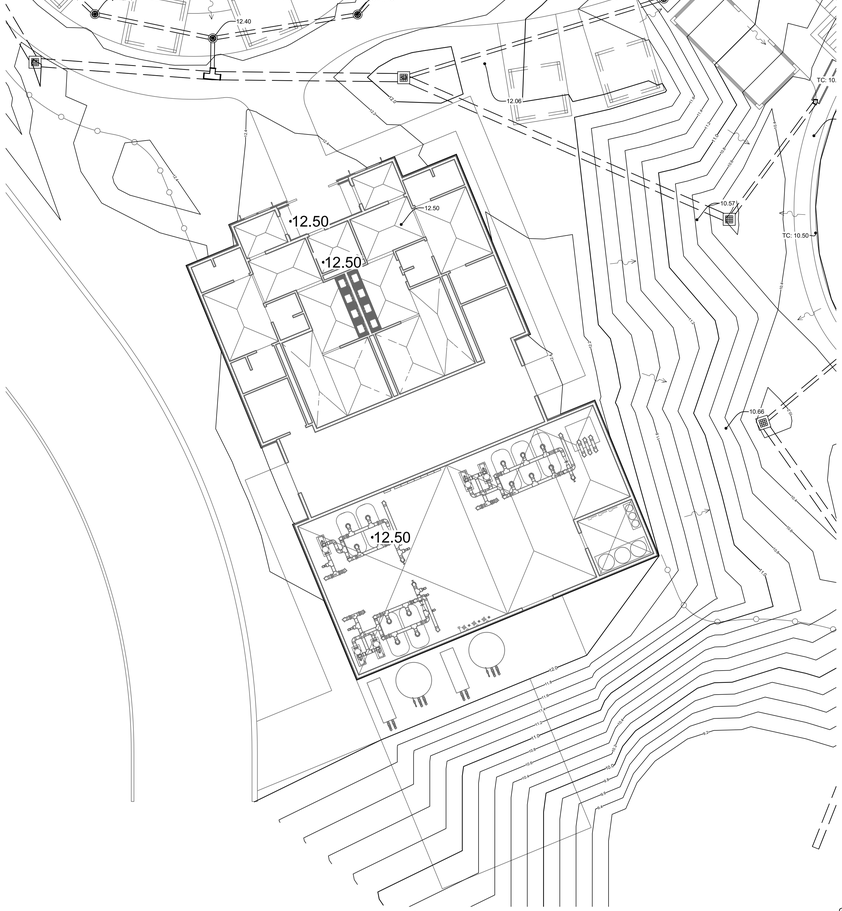

NORTH

GRAPHIC SCALE IN FEET
0 5 10 20

INSET 4
LARGE DRESSING
SCALE: 1" = 10'

RCI
LANDSCAPE • MAINTENANCE • CONSTRUCTION
38001 BROWNSVILLAGE RD
SLIDELL, LOUISIANA 70460
PH. 985-643-2427
FAX 985-643-2691
ESTIMTING@ROTOLOCONSULTANTS.COM

STATE OF LOUISIANA
LICENSED
2/20/26
No. 37685
PROFESSIONAL
ENGINEER
KEVIN C. DUNCAN

WHARF LANDING
ORANGE BEACH, ALABAMA

Copyright 2022© Rotolo Consultants Inc.
These drawings or parts thereof, may not be reproduced in any form, by any method, for any purpose, without prior written consent from Rotolo Consultants Inc.

Contact: ESTIMATING 985.643.2427

Project No:

Revisions:

No:	Date:	Description:

Date:

Drawn:

Checked:

Sheet Title:

GRADING INSETS 1-4

Drawing No:

C2.0

Sheet No.



INSET 5
FAMILY AND ADULT POOLS
SCALE: 1" = 10'

NORTH

GRAPHIC SCALE IN FEET
0 5 10 20

RCI
LANDSCAPE • MAINTENANCE • CONSTRUCTION
38001 BROWNSVILLAGE RD
SLIDELL, LOUISIANA 70460
PH. 985-643-2427
FAX 985-643-2691
ESTIMTING@ROTOLOCONSULTANTS.COM

LICENSED PROFESSIONAL ENGINEER
KEVIN C. DUNLEY
No. 37685
STATE OF ALABAMA
2/20/26

WHARF LANDING
ORANGE BEACH, ALABAMA

Copyright 2022 © Rotolo Consultants Inc.
These drawings or parts thereof, may not be reproduced in any form, by any method, for any purpose, or project in whole or in part, without the written permission of Rotolo Consultants Inc.

Contact: ESTIMATING 985.643.2427

Project No:

Revisions:

No:	Date:	Description:

Date:

Drawn:

Checked:


Sheet Title:

GRADING INSET 5

Drawing No.

C3.0

Sheet No.

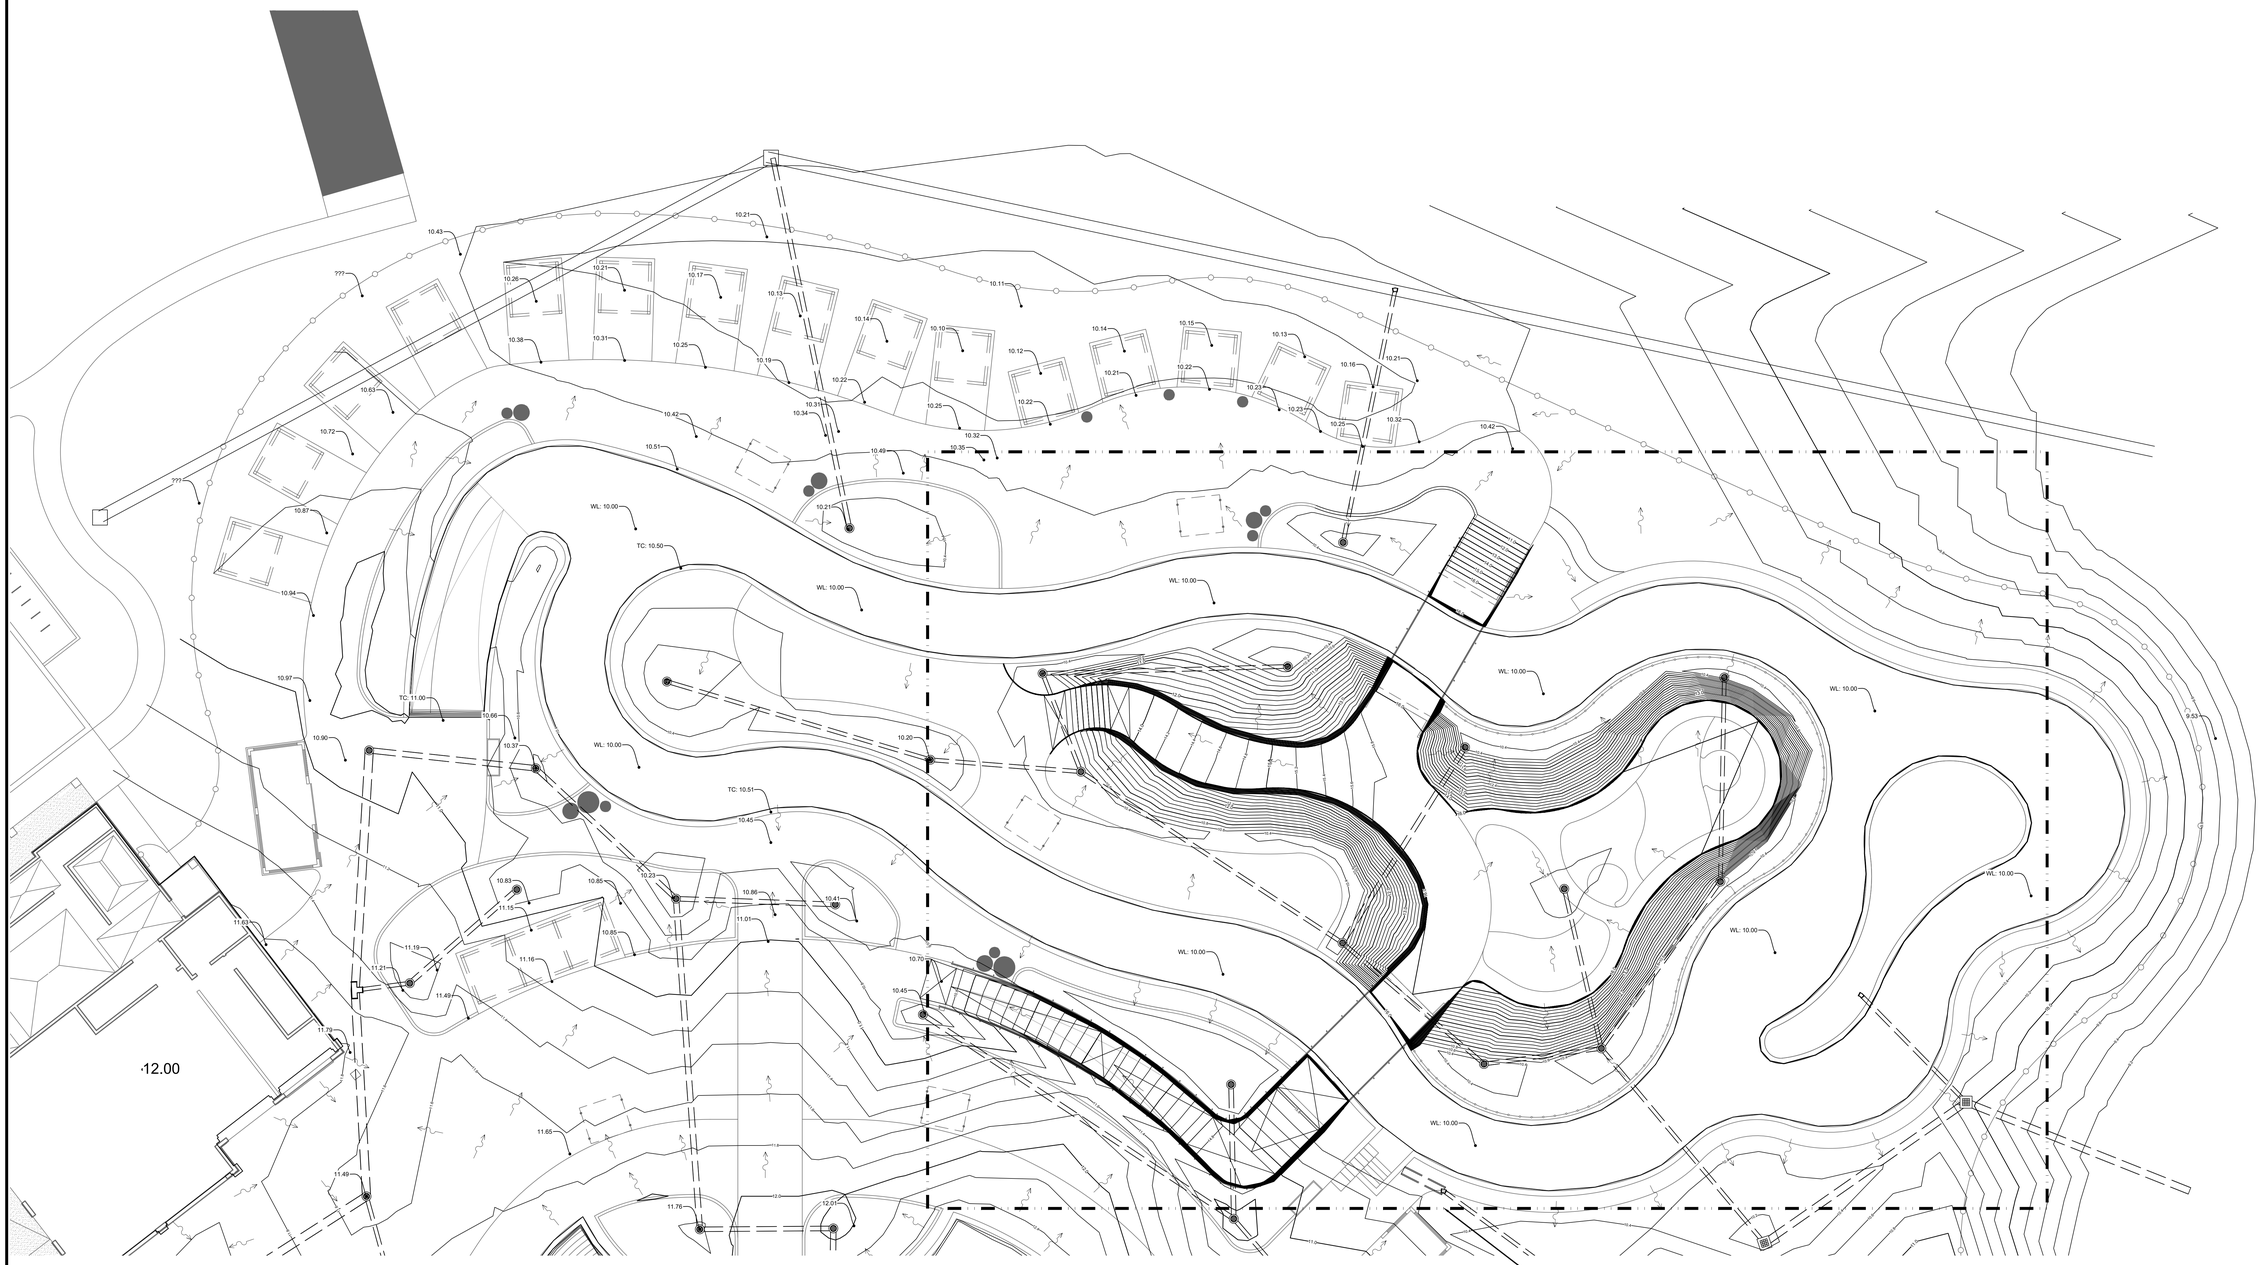

INSET 6
LAZY RIVER
SCALE: 1" = 10'

NORTH

GRAPHIC SCALE IN FEET
0 5 10 20

RCI
LANDSCAPE • MAINTENANCE • CONSTRUCTION
38001 BROWNSVILLAGE RD
SLIDELL, LOUISIANA 70460
PH. 985-643-2427
FAX 985-643-2691
ESTIMTING@ROBLOCONSULTANTS.COM

ALABAMA LICENSED 2/20/26 No. 37685 PROFESSIONAL ENGINEER KEVIN C. DUNLEY

WHARF LANDING
ORANGE BEACH, ALABAMA

Copyright 2023 © Roblo Consultants Inc.
These drawings or parts thereof, may not be reproduced in any form, by any method, for any purpose, without prior written consent from Roblo Consultants Inc.

Contact: ESTIMATING 985.643.2427

Project No:

Revisions:

No:	Date:	Description:

Date:

Drawn:

Checked:

Sheet Title:

GRADING INSET 6

Drawing No.

C4.0

Sheet No.

7x 6" RISERS

11x 6" RISERS

24" RETAINING WALL

24" RETAINING WALL

GRADE DOWN AT 3:1 FROM BASE OF RETAINING WALL TO ELEVATION SHOWN, 10.6' TYP.

GRADE DOWN AT 3:1 FROM BASE OF RETAINING WALL TO ELEVATION SHOWN, 10.6' TYP.

GRADE DOWN AT 3:1 FROM BASE OF RETAINING WALL TO ELEVATION SHOWN, 10.6' TYP.

GRADE DOWN AT 3:1 FROM BASE OF RETAINING WALL TO ELEVATION SHOWN, 10.6' TYP.

GRADE DOWN AT 3:1 FROM BASE OF RETAINING WALL TO ELEVATION SHOWN, 10.6' TYP.

GRADE DOWN AT 3:1 FROM BASE OF RETAINING WALL TO ELEVATION SHOWN, 10.6' TYP.

GRADE DOWN AT 3:1 FROM BASE OF RETAINING WALL TO ELEVATION SHOWN, 10.6' TYP.

5.0' LEVEL LANDING AT 8.33% SLOPE

5.0' LEVEL LANDING AT 8.33% SLOPE

11' LEVEL LANDING AT 8.33% SLOPE

LEVEL LANDING

INSET 7
LAZY RIVER ISLAND AREA
SCALE: 1" = 5'

NORTH

GRAPHIC SCALE IN FEET
0 2.5 5 10

RCI
LANDSCAPE • MAINTENANCE • CONSTRUCTION
38001 BROWNSVILLAGE RD
SLIDELL, LOUISIANA 70460
PH. 985-643-2427
FAX 985-643-2691
ESTIMTING@ROLOCONSULTANTS.COM

ADAM C. DUNLEY
LICENSED
2/20/26
No. 37685
PROFESSIONAL
ENGINEER
ADAM C. DUNLEY

WHARF LANDING
ORANGE BEACH, ALABAMA

Copyright 2022 © Rolodo Consultants Inc.
These drawings or parts thereof, may not be reproduced in any form, by any method, for any purpose, without the prior written consent from Rolodo Consultants Inc.

Contact: ESTIMATING 985.643.2427

Project No:

Revisions:

No:	Date:	Description:

Date:

Drawn:

Checked:

Sheet Title:

GRADING INSET 7

Drawing No.

C5.0

Sheet No.

KIDS PLAY AREA
REF. INSET 2, SHEET C7.0

(INFORMATION PROVIDED BY OTHERS, CONTRACTOR TO VERIFY IN FIELD)
TOP = 8.00'
INV. = 4.07'

(INFORMATION PROVIDED BY OTHERS, CONTRACTOR TO VERIFY IN FIELD)
TOP = 10.00'
INV. = 4.75'

FAMILY AND ADULT POOL AREA
REF. INSET 5, SHEET C8.0

LAZY RIVER AREA
REF. INSET 6, SHEET C9.0

SLIDE POOL AREA
REF. INSET 1, SHEET C7.0

DRAIN INLET BY OTHERS,
APPROXIMATE LOCATION SHOWN
REFERENCE CIVIL PLANS

SUBSURFACE DRAINLINE BY OTHERS,
APPROXIMATE LOCATION SHOWN
REFERENCE CIVIL PLANS

DRAIN INLET BY OTHERS,
APPROXIMATE LOCATION SHOWN
REFERENCE CIVIL PLANS

SMALL DRESSING AREA
REF. INSET 3, SHEET C7.0

SUBSURFACE DRAINLINE BY OTHERS,
APPROXIMATE LOCATION SHOWN
REFERENCE CIVIL PLANS

LARGE DRESSING AREA
REF. INSET 4, SHEET C7.0

SUBSURFACE DRAINLINE DAYLIGHTS
TO LOW DEPRESSED AREA
REFERENCE CIVIL PLANS

AMENITY AREA - OVERALL DRAINAGE PLAN
SCALE: 1" = 20'

NORTH

GRAPHIC SCALE IN FEET
0 10 20 40

RCI
LANDSCAPE • MAINTENANCE • CONSTRUCTION
38001 BROWNSVILLAGE RD
SLIDELL, LOUISIANA 70460
PH. 985-643-2427
FAX 985-643-2691
ESTIMTNG@ROLOCONSULTANTS.COM

ALABAMA LICENSED
2/20/26
No. 37685
PROFESSIONAL
ENGINEER
KEVIN C. DUNLEY

WHARF LANDING
ORANGE BEACH, ALABAMA

Copyright 2022 © Rolcio Consultants Inc.
These drawings or parts thereof, may not be reproduced in any form, by any method, for any purpose unless written permission is borrowed from Rolcio Consultants Inc.

Contact: ESTIMATING 985.643.2427
Project No:

Revisions:

No:	Date:	Description:


Date:
Drawn:
Checked:
Sheet Title:

AMENITY AREA - OVERALL DRAINAGE PLAN


Drawing No.

C6.0


Sheet No.

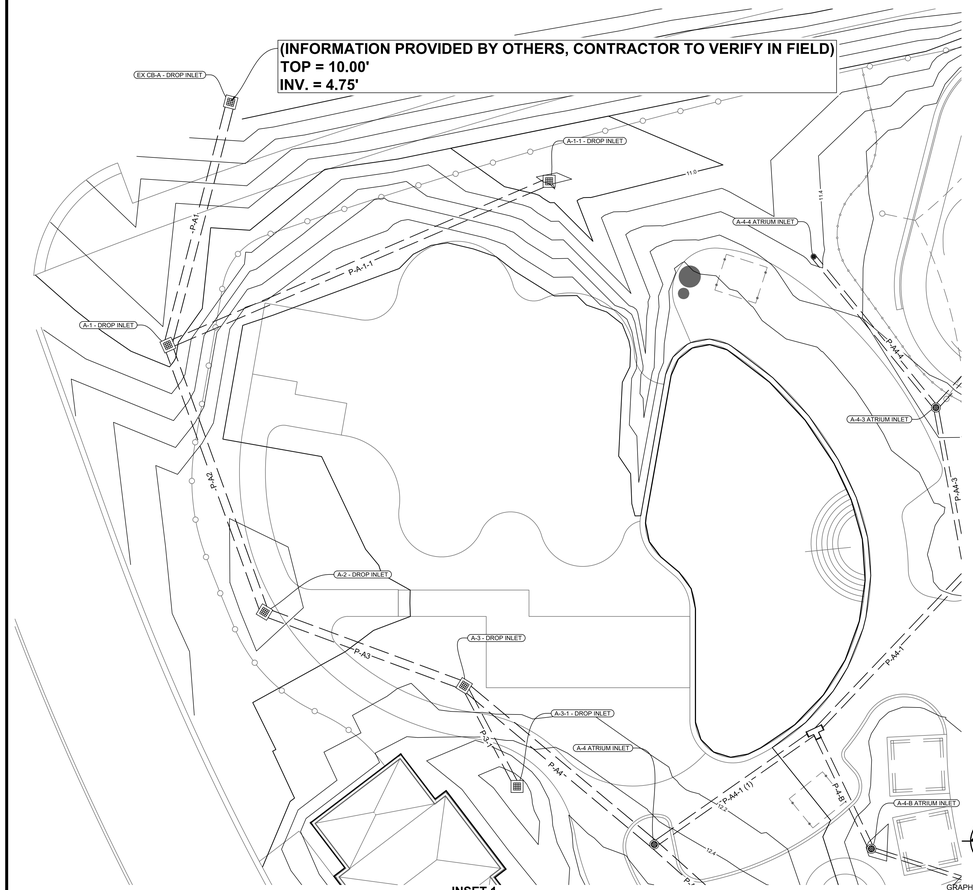


INSET 1
SLIDE POOL AREA
SCALE: 1" = 10'

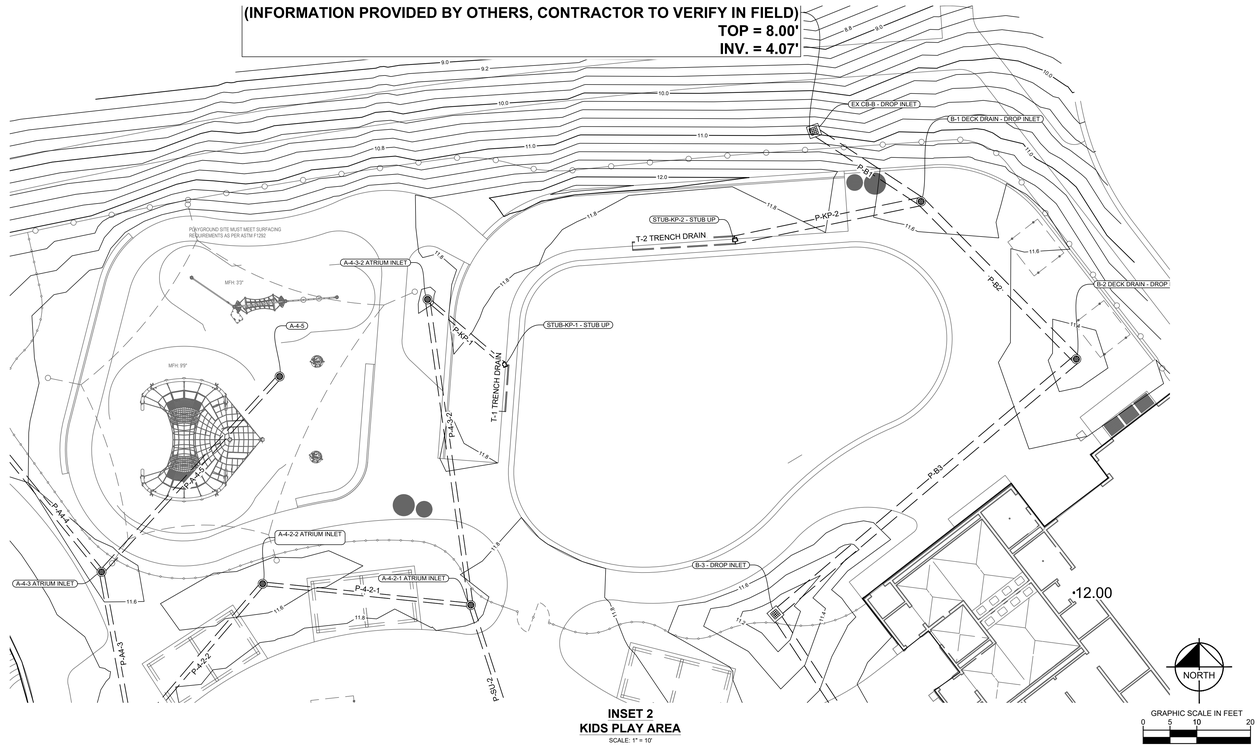

INSET 2
KIDS PLAY AREA
SCALE: 1" = 10'

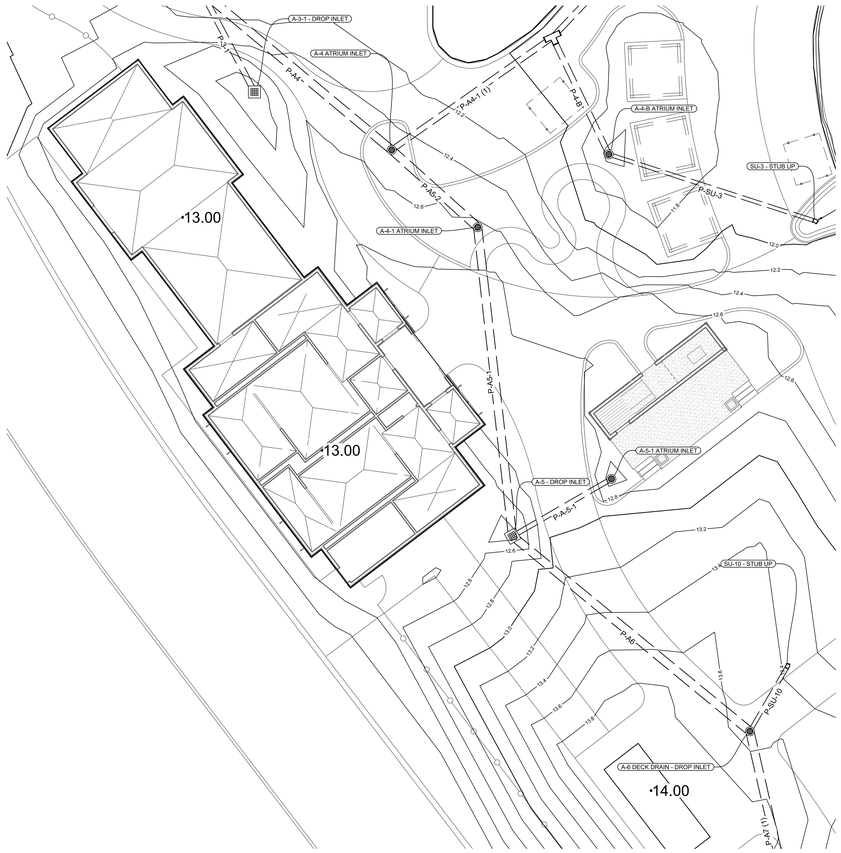

INSET 3
SMALL DRESSING AREA
SCALE: 1" = 10'

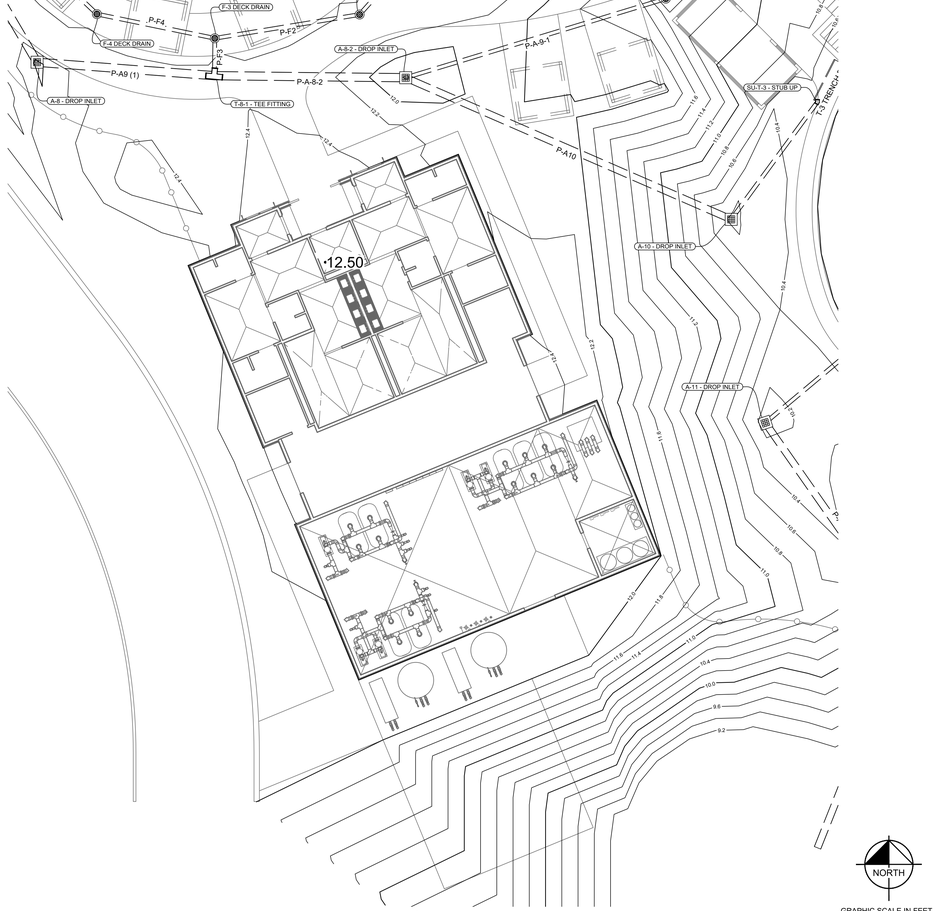

INSET 4
LARGE DRESSING
SCALE: 1" = 10'

RCI
LANDSCAPE • MAINTENANCE • CONSTRUCTION
38001 BROWNSVILLAGE RD
SLIDELL, LOUISIANA 70460
PH. 985-643-2427
FAX 985-643-2691
ESTIMTING@ROTOLOCONSULTANTS.COM

ABAM LICENSED 2/20/26 No. 37685 PROFESSIONAL ENGINEER KEVIN C. DUNCAN

WHARF LANDING
ORANGE BEACH, ALABAMA

Copyright 2020 © Rotolo Consultants Inc.
These drawings or parts thereof, may not be reproduced in any form, by any method, for any purpose, without prior written consent from Rotolo Consultants Inc.

Contact: ESTIMATING 985.643.2427

Project No:

Revisions:

No:	Date:	Description:

Date:

Drawn:

Checked:


Sheet Title:

DRAINAGE INSETS 1-4

Drawing No:

C7.0

Sheet No.

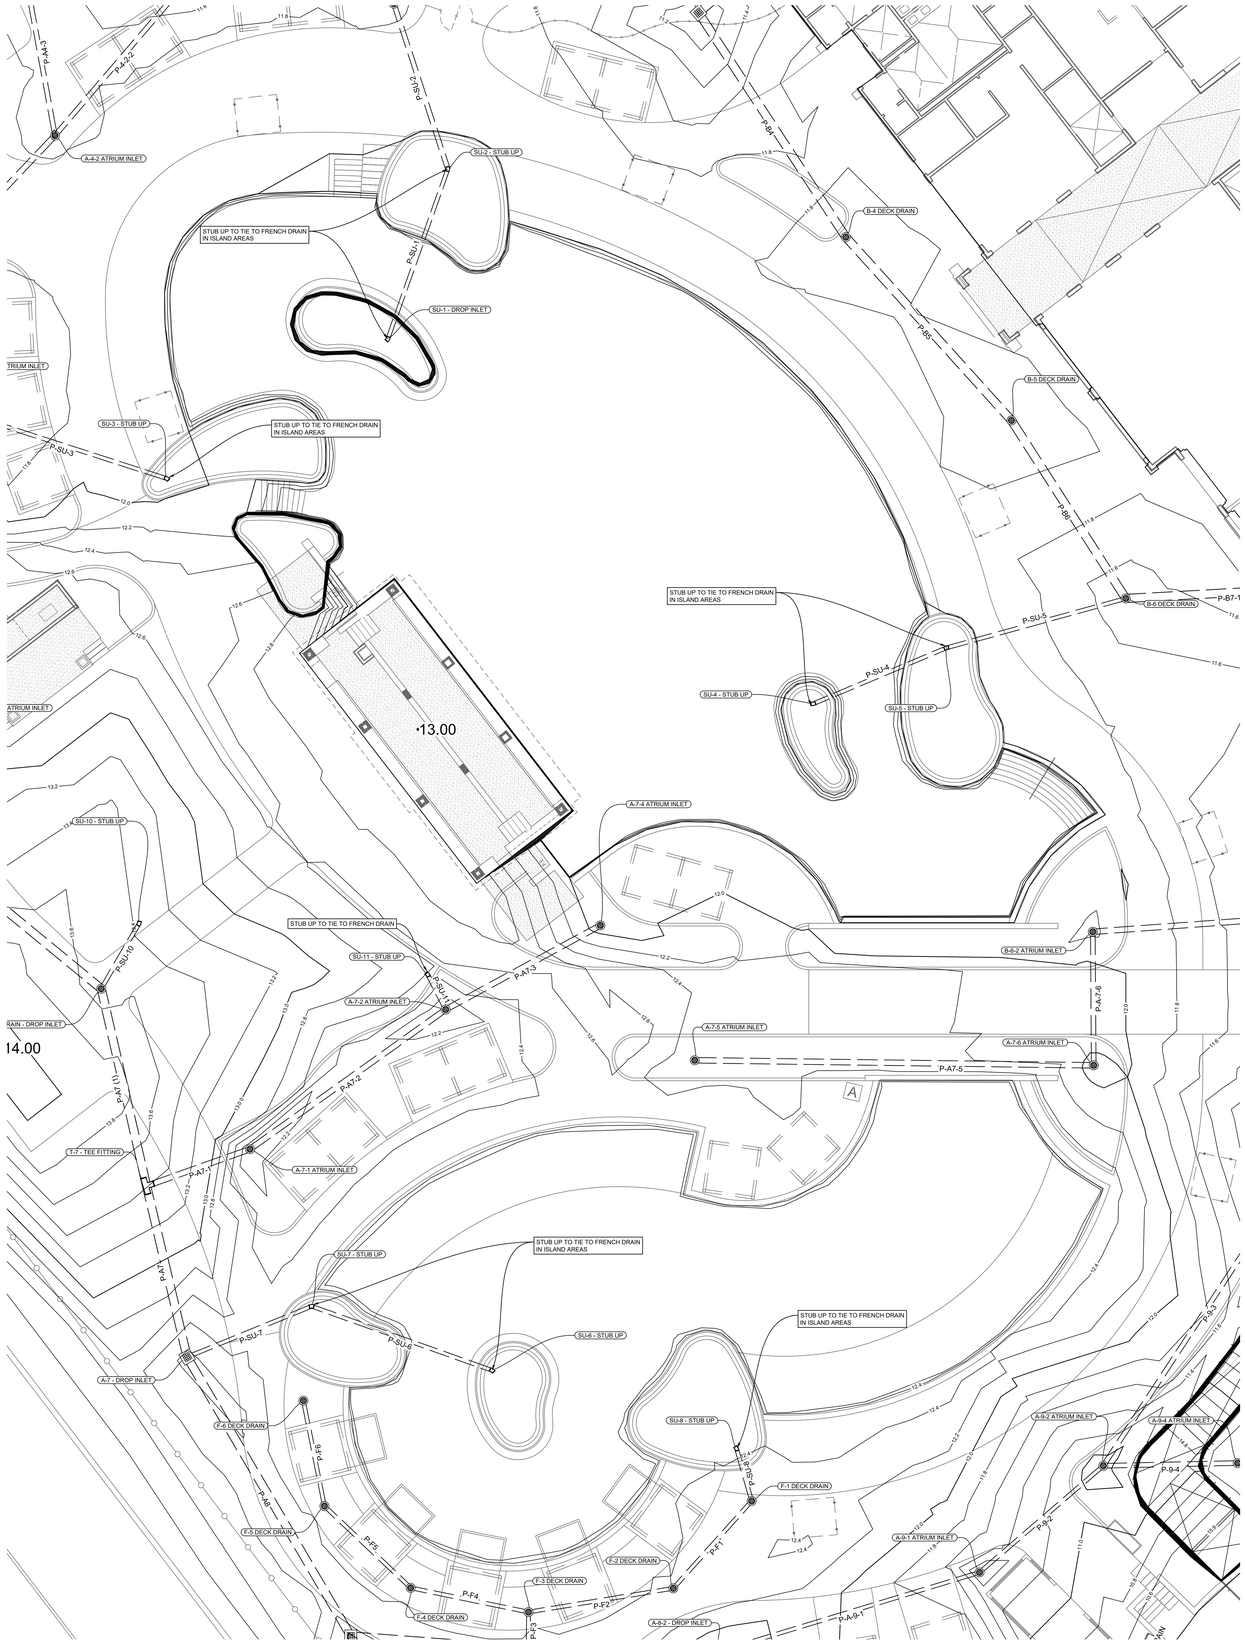

INSET 5
FAMILY AND ADULT POOLS
SCALE: 1" = 10'

NORTH

GRAPHIC SCALE IN FEET
0 5 10 20

RCI
LANDSCAPE • MAINTENANCE • CONSTRUCTION
38001 BROWNSVILLAGE RD
SLIDELL, LOUISIANA 70460
PH. 985-643-2427
FAX 985-643-2691
ESTIMTING@ROLOCONSULTANTS.COM

ALABAMA LICENSED 2/20/26 No. 37685 PROFESSIONAL ENGINEER KEVIN C. DUNLEY

WHARF LANDING
ORANGE BEACH, ALABAMA

Copyright 2022 © Rololo Consultants Inc.
These drawings or parts thereof, may not be reproduced in any form, by any method, for any purpose unless written consent from Rololo Consultants Inc.

Contact: ESTIMATING 985.643.2427
Project No:

Revisions:

No:	Date:	Description:

Date:
Drawn:
Checked:
Sheet Title:

DRAINAGE INSET 5

Drawing No.

C8.0

Sheet No.


12.00
CB-7 TELEPHONE
CB-7 ATRIUM INLET
P-B7-1
P-B7-2
P-B7-3
P-B7-4
P-B7-5
P-B7-6
P-B7-7
CB-7 ATRIUM INLET
CB-7 DECK DRAIN
P-B-6-2
P-A-7-6
P-B-7-4
CB-6 ATRIUM INLET
CB-6-3 ATRIUM INLET
P-E-6-5
P-B-6-3
P-B-6-4
P-B-6-5
P-B-6-6
P-B-6-7
CB-6 ATRIUM INLET
P-9-4
P-C-0-4
P-D-4-1
P-D-4
P-D-4-2
CB-4 ATRIUM INLET
P-E-2
P-E-1
CB-5 ATRIUM INLET
P-D-3-1
P-D-4-3
P-D-3
P-D-2-1
P-D-2-2
SUMMARY OF DRAINAGE STRUCTURES

STRUCTURE NAME:	LOCATION	PIPES IN:	PIPES OUT
ATRIUM D-1-A	N:108435.83 E:1926825.38		W, 8" PVC INV OUT =7.10
A-6 DECK DRAIN	N:108586.29 E:1926577.18	S, 18" PVC INV IN =4.60 NE, 8" PVC INV IN =4.60	NW, 18" PVC INV OUT =4.60
SU-10	N:108598.43 E:1926584.23		SW, 8" PVC INV OUT =10.00
SU-1	N:108707.35 E:1926630.58		N, 8" PVC INV OUT =5.20
A-4-1 ATRIUM INLET	N:108680.21 E:1926526.46	S, 18" PVC INV IN =4.97	NW, 18" PVC INV OUT =4.97
SU-11	N:108588.95 E:1926638.01		SE, 8" PVC INV OUT =8.85
SU-7	N:108527.13 E:1926616.39	E, 8" PVC INV IN =4.90	W, 8" PVC INV OUT =4.90
A-5-1 ATRIUM INLET	N:108633.32 E:1926551.39		SW, 10" PVC INV OUT =9.50
A-4 ATRIUM INLET	N:108694.61 E:1926510.44	SE, 18" PVC INV IN =4.93 NE, 12" PVC INV IN =4.94	NW, 18" PVC INV OUT =4.94
SU-8	N:108500.62 E:1926695.56		S, 8" PVC INV OUT =8.72
F-5 DECK DRAIN	N:108489.91 E:1926618.77	N, 8" PVC INV IN =8.52	SE, 8" PVC INV OUT =8.52
F-6 DECK DRAIN	N:108509.55 E:1926614.84		S, 8" PVC INV OUT =8.72
F-4 DECK DRAIN	N:108474.67 E:1926634.83	NW, 8" PVC INV IN =8.30	E, 8" PVC INV OUT =8.30
F-3 DECK DRAIN	N:108470.15 E:1926656.80	E, 8" PVC INV IN =8.07 W, 8" PVC INV IN =8.07	S, 8" PVC INV OUT =8.07
F-2 DECK DRAIN	N:108474.58 E:1926683.78	NE, 8" PVC INV IN =8.34	W, 8" PVC INV OUT =8.34
A-5	N:108622.65 E:1926532.97	SE, 18" PVC INV IN =5.02 NE, 10" PVC INV IN =5.02	N, 18" PVC INV OUT =5.02
F-1 DECK DRAIN	N:108490.85 E:1926698.38	N, 8" PVC INV IN =8.54	SW, 8" PVC INV OUT =8.56
A-7-5 ATRIUM INLET	N:108572.97 E:1926687.77	E, 12" PVC INV IN =8.90	
A-7	N:108517.67 E:1926593.18	SE, 18" PVC INV IN =4.80 E, 8" PVC INV IN =4.80	N, 18" PVC INV OUT =4.80
A-3	N:108724.17 E:1926475.02	SE, 18" PVC INV IN =4.89 SE, 12" PVC INV IN =8.00	W, 18" PVC INV OUT =4.89
A-3-1	N:108705.41 E:1926484.87		NW, 12" PVC INV OUT =8.45
A-7-2 ATRIUM INLET	N:108582.42 E:1926641.36	NE, 12" PVC INV IN =8.50 NW, 8" PVC INV IN =8.50	SW, 12" PVC INV OUT =8.50
A-7-1 ATRIUM INLET	N:108556.41 E:1926604.89	NE, 12" PVC INV IN =8.00	W, 12" PVC INV OUT =8.00
SU-2	N:108739.02 E:1926641.77	S, 8" PVC INV IN =5.14	N, 10" PVC INV OUT =8.14
SU-4	N:108639.39 E:1926709.84		NE, 8" PVC INV OUT =4.50
SU-6	N:108515.18 E:1926650.02		W, 8" PVC INV OUT =5.00
SU-5	N:108649.81 E:1926734.67		E, 8" PVC INV OUT =4.40
A-4-A	N:108715.61 E:1926540.43	NE, 12" PVC INV IN =4.98 SE, 12" PVC INV IN =4.98	SW, 12" PVC INV OUT =4.98
SU-3	N:108681.35 E:1926589.40		W, 8" PVC INV OUT =5.15
A-8	N:108465.69 E:1926623.68	E, 18" PVC INV IN =5.20	NW, 18" PVC INV OUT =5.20
A-7-6 ATRIUM INLET	N:108572.03 E:1926762.11	N, 10" PVC INV IN =8.80	W, 12" PVC INV OUT =9.00
A-7-4 ATRIUM INLET	N:108598.10 E:1926670.18		SW, 12" PVC INV OUT =9.00
A-4-5	N:108812.43 E:1926596.10		SW, 10" PVC INV OUT =7.94
A-8-2	N:108462.81 E:1926692.37	E, 8" PVC INV IN =5.30 SE, 15" PVC INV IN =5.30	W, 18" PVC INV OUT =5.30
B-6-2 ATRIUM INLET	N:108596.91 E:1926761.94	E, 12" PVC INV IN =8.70	S, 10" PVC INV OUT =8.90
STUB-KP-2	N:108837.87 E:1926680.94	W, 15" PVC INV IN =7.07	E, 18" PVC INV OUT =4.19
STUB-KP-1	N:108814.63 E:1926638.03	S, 15" PVC INV IN =7.18	NW, 8" PVC INV OUT =5.20
A-4-2-1 ATRIUM INLET	N:108769.84 E:1926631.72	W, 8" PVC INV IN =5.06 N, 10" PVC INV IN =5.10 S, 10" PVC INV IN =7.82	
A-2	N:108737.91 E:1926437.81	E, 18" PVC INV IN =4.85	N, 18" PVC INV OUT =4.85
B-5 DECK DRAIN	N:108692.19 E:1926746.78	SE, 18" PVC INV IN =4.31	NW, 18" PVC INV OUT =4.31
B-4 DECK DRAIN	N:108726.35 E:1926715.91	SE, 18" PVC INV IN =4.26	NW, 18" PVC INV OUT =4.26
A-4-2 ATRIUM INLET	N:108745.27 E:1926568.56	N, 10" PVC INV IN =5.02 NE, 10" PVC INV IN =5.02	SW, 12" PVC INV OUT =5.02
A-4-B ATRIUM INLET	N:108693.80 E:1926550.90	E, 8" PVC INV IN =5.05	NW, 12" PVC INV OUT =5.05
A-4-3-2 ATRIUM INLET	N:108826.79 E:1926623.65	SE, 8" PVC INV IN =5.16	S, 10" PVC INV OUT =5.16
B-6 DECK DRAIN	N:108659.01 E:1926768.08	W, 8" PVC INV IN =4.36 E, 18" PVC INV IN =4.36	NW, 18" PVC INV OUT =4.36

SUMMARY OF DRAINAGE STRUCTURES

STRUCTURE NAME:	LOCATION	PIPES IN:	PIPES OUT
A-4-3 ATRIUM INLET	N:108776.01 E:1926562.91	NW, 10" PVC INV IN =5.20 NE, 10" PVC INV IN =7.56	S, 10" PVC INV OUT =5.20
A-4-2-2 ATRIUM INLET	N:108773.80 E:1926592.93		E, 8" PVC INV OUT =5.10 SW, 10" PVC INV OUT =5.06
B-1 DECK DRAIN	N:108845.03 E:1926715.62	SE, 18" PVC INV IN =4.09 W, 18" PVC INV IN =4.09	NW, 18" PVC INV OUT =4.09
A-4-4 ATRIUM INLET	N:108804.13 E:1926540.14		SE, 10" PVC INV OUT =5.30
B-2 DECK DRAIN	N:108815.67 E:1926744.55	SW, 18" PVC INV IN =4.14	NW, 18" PVC INV OUT =4.14
A-9-1 ATRIUM INLET	N:108477.55 E:1926740.84	NE, 8" PVC INV IN =8.00	W, 8" PVC INV OUT =8.00
B-70 ATRIUM INLET	N:108650.95 E:1926807.80	SE, 10" PVC INV IN =8.50	N, 8" PVC INV OUT =8.50
SU-9	N:108380.49 E:1926805.55		SW, 8" PVC INV OUT =5.16
B-3	N:108768.15 E:1926688.48	SE, 18" PVC INV IN =4.21	NE, 18" PVC INV OUT =4.21
EX CB-B	N:108858.16 E:1926695.67	SE, 18" PVC INV IN =4.07	
A-9-2 ATRIUM INLET	N:108497.41 E:1926763.90	NE, 10" PVC INV IN =8.50 E, 10" PVC INV IN =8.50	SW, 8" PVC INV OUT =8.50
A-1	N:108787.65 E:1926419.81	S, 18" PVC INV IN =4.80 NE, 15" PVC INV IN =4.79	N, 18" PVC INV OUT =4.80
B-7 DECK DRAIN	N:108658.51 E:1926851.19	S, 12" PVC INV IN =8.50	W, 18" PVC INV OUT =8.50
A-1-1	N:108818.18 E:1926490.85		SW, 15" PVC INV OUT =5.80
B-71 ATRIUM INLET	N:108631.01 E:1926825.24		NW, 10" PVC INV OUT =9.00
SU-T-3	N:108458.31 E:1926769.09	NE, 15" PVC INV IN =8.90	SW, 8" PVC INV OUT =8.50
A-9-3 ATRIUM INLET	N:108555.34 E:1926801.96		SW, 10" PVC INV OUT =9.00
B-7-1 ATRIUM INLET	N:108627.47 E:1926847.84	SW, 10" PVC INV IN =8.60	N, 12" PVC INV OUT =8.60
STUB TO CIVIL PIPE	N:108467.33 E:1926937.00	W, 8" PVC INV IN =7.93	
B-7-4 ATRIUM INLET	N:108571.67 E:1926822.47		N, 10" PVC INV OUT =8.80
D-3-1 ATRIUM INLET	N:108454.31 E:1926851.76		NW, 10" PVC INV OUT =7.30
D-1-2 ATRIUM INLET	N:108406.00 E:1926864.76		W, 8" PVC INV OUT =7.20
D-2 ATRIUM INLET	N:108450.79 E:1926792.75	NE, 8" PVC INV IN =7.10	S, 8" PVC INV OUT =7.10
D-1-1 ATRIUM INLET	N:108406.74 E:1926826.73	E, 8" PVC INV IN =7.10	NW, 8" PVC INV OUT =7.10
D-1 ATRIUM INLET	N:108428.92 E:1926795.66	N, 8" PVC INV IN =7.00 SE, 8" PVC INV IN =7.00 E, 8" PVC INV IN =7.00	SW, 8" PVC INV OUT =5.21
E-2 ATRIUM INLET	N:108569.02 E:1926892.58		E, 10" PVC INV OUT =7.75
D-3 ATRIUM INLET	N:108477.14 E:1926815.30	NE, 8" PVC INV IN =7.20 SE, 10" PVC INV IN =7.20	SW, 8" PVC INV OUT =7.20
A-9-4 ATRIUM INLET	N:108497.92 E:1926788.93		W, 10" PVC INV OUT =9.00
D-4 ATRIUM INLET	N:108525.89 E:1926847.21	N, 8" PVC INV IN =7.30 E, 8" PVC INV IN =7.30	SW, 8" PVC INV OUT =7.30
B-7-2 ATRIUM INLET	N:108601.33 E:1926823.54	S, 10" PVC INV IN =8.70	NE, 10" PVC INV OUT =8.70 W, 12" PVC INV OUT =8.80
D-5 ATRIUM INLET	N:108553.96 E:1926849.43	N, 8" PVC INV IN =7.40	S, 8" PVC INV OUT =7.40
D-4-1 ATRIUM INLET	N:108533.04 E:1926865.52	S, 8" PVC INV IN =7.40	W, 8" PVC INV OUT =7.40
A-10	N:108436.42 E:1926753.02	NE, 8" PVC INV IN =8.00	NW, 15" PVC INV OUT =8.00
A-11	N:108398.52 E:1926759.37	NE, 8" PVC INV IN =5.16	SE, 15" PVC INV OUT =5.16
E-1 ATRIUM INLET	N:108477.04 E:1926889.92		E, 8" PVC INV OUT =8.53
A-12	N:108360.96 E:1926785.64	NW, 15" PVC INV IN =5.06 NE, 8" PVC INV IN =5.06	S, 15" PVC INV OUT =5.06
D-6 ATRIUM INLET	N:108603.04 E:1926864.00		S, 8" PVC INV OUT =7.50
D-4-2 ATRIUM INLET	N:108487.35 E:1926866.82		N, 8" PVC INV OUT =7.50
T-8-1	N:108463.19 E:1926656.71	E, 18" PVC INV IN =5.23 N, 8" PVC INV IN =8.02	W, 18" PVC INV OUT =5.23
T-B7	N:108661.13 E:1926806.48	E, 18" PVC INV IN =8.00 S, 8" PVC INV IN =8.00	W, 18" PVC INV OUT =8.00
T-7	N:108549.55 E:1926585.62	S, 18" PVC INV IN =4.70 E, 12" PVC INV IN =4.70	N, 18" PVC INV OUT =4.70
EX CB-A	N:108832.90 E:1926431.51	S, 18" PVC INV IN =4.75	

Pipe Table

NAME	SIZE	LENGTH	SLOPE	MATERIAL
P-A12	15"	45'	0.13%	A2000 PVC
P-A8	18"	60'	0.67%	A2000 PVC
P-A7	18"	33'	0.31%	A2000 PVC
P-A5-1	18"	58'	0.08%	A2000 PVC
P-A4	18"	46'	0.10%	A2000 PVC
P-A3	18"	40'	0.11%	A2000 PVC
P-A2	18"	53'	0.10%	A2000 PVC
P-A1	18"	47'	0.10%	A2000 PVC
P-A6	18"	57'	-0.73%	A2000 PVC
P-9-2	8"	30'	1.64%	A2000 PVC
P-A-9-1	8"	51'	5.33%	A2000 PVC
P-B6	18"	39'	0.13%	A2000 PVC
P-B4	18"	50'	0.10%	A2000 PVC
P-B3	18"	73'	0.10%	A2000 PVC
P-B2	18"	41'	0.10%	A2000 PVC
P-B1	18"	24'	0.10%	A2000 PVC
P-4-2-1	8"	39'	0.10%	A2000 PVC
P-A4-4	10"	36'	0.28%	A2000 PVC
P-A4-3	10"	31'	0.58%	A2000 PVC
P-A4-1	12"	41'	0.10%	A2000 PVC
P-3-1	12"	21'	2.12%	A2000 PVC
P-A5-2	18"	22'	0.16%	A2000 PVC
P-B-7-2	10"	36'	0.28%	A2000 PVC
P-B-7-1	12"	31'	0.32%	A2000 PVC
P-B7-2	18"	45'	1.12%	A2000 PVC
P-A10	15"	66'	4.08%	A2000 PVC
P-B-7-4	10"	30'	0.34%	A2000 PVC
P-B-70	8"	10'	4.87%	A2000 PVC
P-B7-1	18"	38'	9.46%	A2000 PVC
P-A7-5	12"	74'	0.13%	A2000 PVC
P-A7-3	12"	33'	1.52%	A2000 PVC
P-A7-2	12"	45'	1.12%	A2000 PVC
P-A7 (1)	18"	38'	0.27%	A2000 PVC
P-A7-1	12"	20'	16.13%	A2000 PVC
P-B71	10"	26'	1.89%	A2000 PVC
P-4-3-2	10"	58'	0.10%	A2000 PVC
P-4-2-2	10"	38'	0.11%	A2000 PVC
P-A-1-1	15"	77'	1.31%	A2000 PVC
P-F6	8"	20'	1.00%	A2000 PVC
P-F5	8"	22'	1.00%	A2000 PVC
P-F1	8"	22'	1.00%	A2000 PVC
P-F2	8"	27'	1.00%	A2000 PVC
P-A9 (1)	18"	33'	0.10%	A2000 PVC
P-F3	8"	7'	0.66%	A2000 PVC
P-F4	8"	22'	1.00%	A2000 PVC

Pipe Table

NAME	SIZE	LENGTH	SLOPE	MATERIAL
P-A-8-2	18"	36'	0.18%	A2000 PVC
P-A4-1 (1)	12"	37'	0.11%	A2000 PVC
P-4-B	12"	24'	0.29%	A2000 PVC
P-A-4-5	10"	49'	0.77%	A2000 PVC
P-A-7-6	10"	25'	0.40%	A2000 PVC
P-E-2	10"	70'	0.91%	A2000 PVC
P-SU-7	8"	25'	0.40%	A2000 PVC
P-B-6-2	12"	62'	0.16%	A2000 PVC
P-9-3	10"	69'	0.72%	A2000 PVC
P-9-4	10"	25'	2.00%	A2000 PVC
P-D-0	8"	47'	0.11%	A2000 PVC
P-SU-1	8"	34'	0.18%	A2000 PVC
P-SU-10	8"	14'	38.48%	A2000 PVC
P-SU-11	8"	7'	4.74%	A2000 PVC
P-SU-4	8"	27'	0.37%	A2000 PVC
P-SU-5	8"	35'	0.12%	A2000 PVC
P-SU-6	8"	36'	0.28%	A2000 PVC
P-SU-8	8"	10'	1.82%	A2000 PVC
P-D-5	8"	51'	0.20%	A2000 PVC
P-D-4	8"	28'	0.36%	A2000 PVC
P-D-3	8"	58'	0.17%	A2000 PVC
P-D-2	8"	35'	0.29%	A2000 PVC
P-D-1	8"	22'	0.45%	A2000 PVC
P-D-1-2	8"	38'	0.26%	A2000 PVC
P-D-1-1	8"	38'	0.26%	A2000 PVC
P-SU-9	8"	28'	0.36%	A2000 PVC
P-A11	15"	46'	0.22%	A2000 PVC
P-SU-3	8"	40'	0.25%	A2000 PVC
P-E-1	8"	48'	1.26%	A2000 PVC
P-B5	18"	46'	0.11%	A2000 PVC
P-KP-2	18"	35'	0.28%	A2000 PVC
P-KP-1	8"	19'	0.21%	A2000 PVC
T-1	15"	9'	1.00%	4" DURA TRENCH SLOT DRAIN
T-2	15"	19'	1.00%	4" DURA TRENCH SLOT DRAIN
T-3	15"	8'	1.18%	4" DURA TRENCH SLOT DRAIN
P-T-3	8"	27'	1.84%	A2000 PVC
P-SU-2	10"	32'	1.00%	A2000 PVC
P-A-5-1	10"	21'	21.05%	A2000 PVC
P-D-3-1	10"	43'	0.23%	A2000 PVC
P-D-1-A	8"	31'	0.33%	A2000 PVC
P-D-4-1	8"	20'	0.51%	A2000 PVC
P-D-4-2	8"	46'	0.22%	A2000 PVC

RCI
LANDSCAPE • MAINTENANCE • CONSTRUCTION
38001 BROWNSVILLAGE RD
SLIDELL, LOUISIANA 70460
PH. 985-643-2427
FAX 985-643-2691
ESTIMTING@ROLOCONSULTANTS.COM

ALABAMA LICENSED
2/20/26
No. 37685
PROFESSIONAL
ENGINEER
KEVIN C. DUNLEY

WHARF LANDING

ORANGE BEACH, ALABAMA

Copyright 2022 © Roloco Consultants Inc.
These drawings or parts thereof, may not be reproduced in any form, by any method, for any purpose, without prior written consent from Roloco Consultants Inc.

Contact: ESTIMATING 985.643.2427

Project No:

Revisions:

No:	Date:	Description:

Date:

Drawn:

Checked:


Sheet Title:

DRAINAGE TABLES

Drawing No.


C10.0

Sheet No.

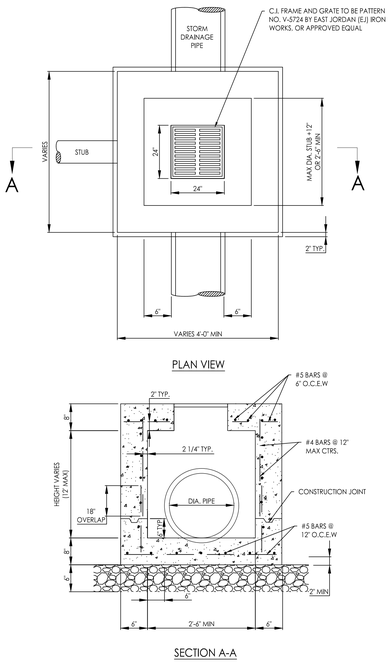


1 DROP INLET W/ ADA GRATE

SCALE: N.T.S.

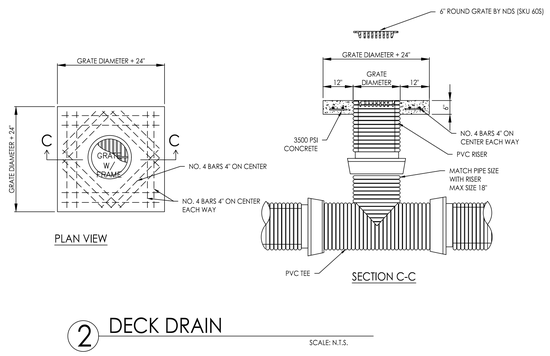


2 DECK DRAIN

SCALE: N.T.S.

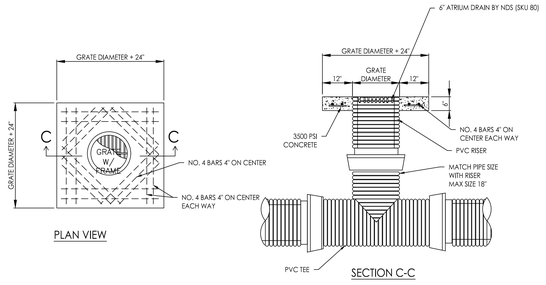

3 ATRIUM DRAIN


SCALE: N.T.S.

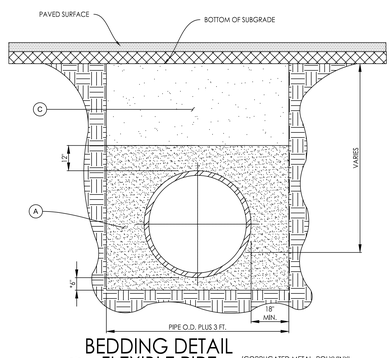

4 BEDDING DETAIL FLEXIBLE PIPE

(CORRUGATED METAL, POLYVINYL CHLORIDE, & POLYETHYLENE)

PIPE UNDER OR WITHIN 5 FEET OF STREETS AND PAVED SURFACES

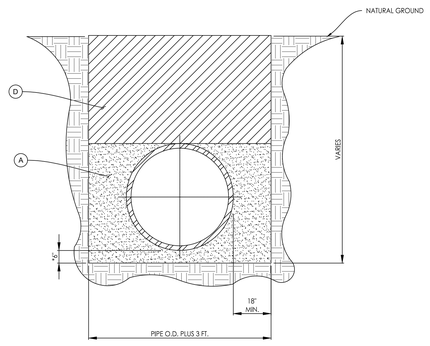

5 BEDDING DETAIL FLEXIBLE PIPE

(CORRUGATED METAL, POLYVINYL CHLORIDE, & POLYETHYLENE)

OPEN GROUND OUTSIDE LIMITS OF STREET AND PAVED SURFACES

BEDDING DETAIL LEGEND

(A) BEDDING MATERIAL COMPACTED TO 95% STANDARD PROCTOR DENSITY (NO DIRECT PAY)

(B) BACKFILL MATERIAL (QUALITY EXCAVATED OR SELECT MATERIAL OR SAND), COMPACTED TO A DENSITY AT LEAST EQUAL TO SURROUNDING UNDISTURBED SOIL. (NO DIRECT PAY)

(C) BACKFILL MATERIAL (BACKFILL SAND), COMPACTED TO 95% STANDARD PROCTOR DENSITY. (NO DIRECT PAY).

(D) BACKFILL MATERIAL (QUALITY EXCAVATED OR SELECT MATERIAL) COMPACTED TO A DENSITY AT LEAST EQUAL TO THE SURROUNDING UNDISTURBED SOIL. (NO DIRECT PAY)

(E) 67 LIMESTONE W/ GEOTEXTILE FABRIC.

PIPE BEDDING SCHEDULE (RIGID PIPE)

PIPE SIZE	T1 (MIN.)
12"-30"	6"
36"-60"	12"
66"-96"	18"

RCI
LANDSCAPE • MAINTENANCE • CONSTRUCTION
38001 BROWNSVILLAGE RD
SLIDELL, LOUISIANA 70460
PH. 985-643-2427
FAX 985-643-2691
ESTIMATING@SITEOLOGISTS.COM

ALABAMA LICENSED 2/20/26 No. 37685 PROFESSIONAL ENGINEER KEVIN C. DANIELS

WHARF LANDING

ORANGE BEACH, ALABAMA

Copyright 2022© Rotolo Consultants Inc.
These drawings or parts thereof, may not be reproduced or used in any manner whatsoever, for any purpose, without prior written consent from Rotolo Consultants Inc.

Contact: ESTIMATING 985.643.2427

Project No:

Revisions:

No:	Date:	Description:

Date:

Drawn:

Checked:

Sheet Title:

DRAINAGE DETAILS

Drawing No.

C11.0

Sheet No.

MARGARITAVILLE®
Resort
ORANGE BEACH, AL
THE WHARF

AMENITY BUILDING SIGNAGE & ARTWORK PROGRAM

(ALSO INCLUDES THE SURROUNDING BUILDINGS & WATER PARK ZONE)

12/16/25, Rev 1/9/26, Rev 1/15/26, Rev 4/20/26, Rev 6/4/26

PROGRESS PRINT

CURRENT UPDATES:
- SLIDE TOWER (PAGE 29)
- SALTY RIM POOL BAR (PAGES 32-39)
- POOL RESTROOM BLDGS (PAGES 42-48)
- SIX-STRING STAGE (PAGES 49-50)

TheMcBrideCompany
CREATIVE DESIGN

COPYRIGHT 2026

MCBRIDE COMPANY SIGNAGE & GRAPHICS PROGRAM SPECIFICATIONS & SCOPE OF SERVICES REQUIREMENTS

The McBride Company's Signage & Graphics Program is to show design-intent only, and is not for construction purposes. McBride Company will review the fabricators shop drawings for design conformance only. The Sign Fabricator's approved shop drawings are to be used for not only design conformance, but in addition: State & local sign code compliance, coordination with other trades such as engineer drawings for signage wind loads & structural requirements, permitting and installation.

The data in this Signage & Graphics Program incorporates proprietary rights of The McBride Company. Any party accepting this document does so in confidence and agrees that it shall not be duplicated in whole or in part, nor disclosed to others, without written consent of The McBride Company. The acceptance of this Signage & Graphics Program by the Fabricator constitutes agreement to the following conditions:

Note, also refer to the artwork specifications found near the end of this document.

I. SPECIFICATIONS:

1] Fabricator must verify that they are working from the final, approved Signage & Graphics Program issued by The McBride Company. To verify this please contact Brenda@McBrideDesign.com.

2] Fabricator must obtain all associated electrical plans, structural & construction detail drawings from the project architect directly. Provide *all* applicable sign permits and engineer drawings.

3] Fabricator shall submit at time of bid, a schedule for production & installation. Bids must reflect the specifications as shown in these pages. Any suggested material substitutions, alternate fabrication methods or exclusions must be clearly stated in writing to the McBride Company, and shown as separate line items at the time of bid. Bids must clearly indicate method of construction, materials used, and any exceptions.

4] Fabricator is responsible for providing detailed shop drawings (all structural details, sign lighting (also see note 9), installation techniques) to the McBride Company for design conformance approval before permit submittals and before fabrication begins.

5] Fabricator must verify job site conditions and take accurate field measurements before installation begins. Installation must be coordinated with the on site construction supervisor. Any delays in scheduled installation to be communicated to the McBride Company, project manager & construction supervisor.

6] As part of this agreement, material samples and proofs must be submitted to the McBride Company before fabrication begins. Fabricator assumes all responsibility for selection of approved materials, fabrication and installation of all signage & graphics.

7] Fabricator must secure all approvals or modifications in writing directly from the McBride Company and copy to the project manager, construction supervisor and the McBride Company.

8] Fabricator is not to reproduce, alter or fabricate any third party graphics or photographs that may be included within these pages. Fabricator shall supply rights usage forms & costs associated with the image usage rights to the owner for signature and payment. This cost must be included in the bid estimate. The McBride Company is responsible for clearly identifying the above mentioned imagery if used in this program.

9] Fabricator is responsible for coordinating signage lighting with the lighting designer, electrical engineer & the McBride Company. Fabricator must verify that signage lighting specifications are sufficient within this program, and *whenever necessary* propose additional signage lighting to insure the best functionality of the signage and/or graphics. Beachfront locations: The sign fabricator is required to meet all Federal Turtle-compliant signage lighting needs as appropriate. This compliancy also includes illuminated menus & monitors.

10] Fabricator is required to e-mail photographs of work in progress every week to the McBride Company until completion, prior to delivery & installation.

11] Fabricator shall notify the McBride Company, project manager & construction supervisor immediately if any discrepancies arise between design drawings, shop drawings or field conditions. Fabricator is not to resolve discrepancies without consulting the McBride Company.

12] Signage designs are produced in Corel Draw version 2026 / PC. Digital files, when provided - are strictly for reference purposes only.

13] Unless otherwise specified, all signs are single-faced and single quantities.

14] Use appropriate symbols as needed within signage: ® ™ ©.

15] Securing and paying for all permits required by governmental agencies is the sole responsibility of the fabricator. Fabricator will be reimbursed by the actual cost of the permit fee by the Owner. This cost must be included in the bid estimate.

II. SCOPE OF SERVICES

The "Fabricator's" services ("Signage ") shall include, but are not limited to the following:

1] "Fabricator" shall provide all design, materials, equipment, tools, scaffolding, lifts and ladders, labor, management, supervision, insurance, freight, transportation, travel, lodging, accommodations and related expenses to complete the "Signage". All materials used shall be new and of the highest quality and professional standards. The fabrication and installation of the "Signage" shall be performed in a timely and workmanlike manner and shall be of the highest quality and professional standards.

2] "Fabricator" shall provide scaled artwork of the "Signage" to the "Designer" for review and approval prior to fabrication or execution in the field. "Fabricator" shall allow the Architect of record to submit the scaled artwork to any local agencies, e.g. zoning or historical commissions, as required for approvals prior to permitting.

3] "Fabricator" shall provide material samples as reasonably requested for approvals by the "Designer" prior to any fabrication or execution in the field.

4] "Fabricator" shall schedule progress inspections of the fabrication by "Designer" at the "Fabricator's" shop at mutually agreeable intervals. "Designer" reserves the right to approve or reject work in progress at these inspections.

5] "Fabricator" shall be responsible for material specifications for the "Signage"; e.g. metals, fiberglass, resins, paints, clear coats, sealers, light fixtures finishes, etc. Materials must be of a commercial grade and type to provide maximum protection against fading, degradation and damage.

6] "Fabricator" shall be responsible for all means and methods of attachment for the "Signage" including any required engineering. Any overhead "Signage" shall include documentation on live & dead loads, and be signed & sealed by a registered Engineer. "Fabricator" will coordinate documentation of attachments, if required, with the Architect.

7] "Fabricator" must provide suitable protection for the "Signage" after completion, and/or installation as construction will be ongoing in these areas. The "Signage" must be completely covered in such a fashion that the "Owner's" general contractor (GC) can complete work in these areas and can remove the protection at the end of construction without damage to adjacent finishes or artwork.

8] "Fabricator" shall comply with all applicable safety regulations, including those of the GC and local and Federal jurisdictions.

9] "Fabricator" shall be responsible to manage, pay and supervise all subcontractors and suppliers under contract or purchase order to "Fabricator".

10] "Fabricator" shall schedule and coordinate the "Signage" on the jobsite, whether by "Fabricator" or "Fabricator's" subcontractors, with the GC and cooperate with the GC to avoid conflicts with their respective works at the site. "Fabricator" must make arrangements with the GC for parking and the storage and staging of materials and equipment. "Fabricator" shall adhere to all of the GC's jobsite requirements, rules and regulations. "Fabricator" shall make all efforts to cooperate with the GC and comply with all reasonable requests made by the GC in the best interests of the Project.

11] "Fabricator" shall be responsible for daily cleaning of the jobsite work area relating to the "Signage".

12] "Fabricator" shall be responsible for the protection of the "Owner's" and /or Landlords building, property and finishes and all adjacent properties as applicable from damage by the "Fabricator's" work at the jobsite. "Fabricators" will be held monetarily responsible for repairs performed by the "Owner" or Landlord of damages resulting from the "Fabricator's" actions.

13] "Fabricator" shall provide written cleaning and maintenance procedures for the "Signage".

14] "Fabricator's" approved artwork and samples shall be considered as work for hire and the property of the owner to be given over to the "Designer" at the conclusion of the "Signage" installation.

15] "Fabricator" shall provide written infrastructure requirements to the "Owners" Architect such as necessary wall backing, power requirements, and will coordinate those requirements with the Architect for engineering of connections to building structure and electrical systems. Structural engineering for the "Signage" is the responsibility of the "Fabricator".

16] "Fabricator" shall coordinate connections of the "Signage" to building systems with the GC. Connections shall be by the "Fabricator".

17] All "Signage" shall meet applicable fire ratings.

18] If applicable, "Fabricator" shall insure all "Signage" will be designed for ease of bulb replacement & ballast replacement.

19] "Fabricator" shall provide a minimum of one (1) year warranty on all "Signage"; this warranty shall apply to materials mechanisms, supports, and proper functioning.

20] A Conditional Release of Lien will be supplied by the "Fabricator" with each request for payment. A Final/Unconditional Release of Lien will be required for contract closeout and final payment.

21] "Fabricator" shall not share any information obtained from the "Designer" with anyone outside the "Fabricators" control. "Fabricator" shall use its best efforts to keep all information related to the project con fidential.

22] Any and all permits that may be necessary to complete the "Signage" shall be the responsibility of the "Fabricator".

23] "Fabricator" shall maintain the requested insurance for all contractors and sub-contractors working on behalf of/or under the direct supervision of the "Fabricator" and provide insurance certificates listing the "Owner" as an Additional Insured.

24] "Fabricator" shall supply weekly photos of the "Signage" production progress until installation is complete.

III. SCHEDULE

1] "Signage" List In Progress

2] "Fabricator's" Art & Sample Submittals Date: TBD

3] "Fabricator's" Installation / Site Work Dates: TBD

IV. SERVICES TO BE PROVIDED BY OTHERS

1] "Fabricator" is to provide Production Shop Drawings of the "Signage" for designer approval, that match the original design-intent drawings in this "Signage" program.

2] GC shall remove the "Fabricator's" protection from the "Signage" at the end of construction.

GENERAL NOTES:

- ***The "Owner" retains the right to request that the fabricator maintain Products Completion Insurance.***

- ***A request for proposal is not a contract for services nor an offer to secure services.***

- ***All questions in regard to this document shall be directed to: Brenda @mcbridedesign.com, with copies to: Kyle@mcbridedesign.com***

- ***All proposals shall be submitted no later than [TBD]. E-mail or fax is acceptable followed-up by a hardcopy of the fabricators proposal.***

- ***All proposals shall be inclusive of the scope of services as outlined in this document.***

- ***The "Owner" reserves the right to choose or reject any submitted proposal.***

- ***The terms of this RFP, the information provided by The McBride Company herein and all other information provided by Consultant in connection with the services offered to be provided by the Consultant pursuant to this RFP, are to be treated by Consultant as strictly confidential and proprietary. Such materials are to be used solely for the purpose of responding to this request. Access shall not be granted to third parties except upon prior consent of The McBride Company and upon the written agreement of the intended recipient to treat the same as confidential. The McBride Company may request at any time that any material be returned or destroyed. Should Consultant choose not to respond to this RFP, all materials must be destroyed.***

TheMcBrideCompany
CREATIVE DESIGN

CONTACT INFORMATION:

Brenda Grady

Senior Signage & Graphics Designer

T - 850-623-6087

brenda@mcbridedesign.com

Kyle McBride

VP of Operations & Specialties

T – 802-362-0700

kyle@mcbridedesign.com

OVERALL ILLUSTRATED SITE PLAN / REFERENCE



AMENITY BUILDING LOCATION ENLARGED VIEW:



TheMcBrideCompany
CREATIVE DESIGN

COPYRIGHT 2024

The McBride Company
62 Highland Avenue
Manchester Center
Vermont 05255
Phone: (802) 362-0700
www.mcbridedesign.com

Date: 11/15/24
Scale:
Revisions:
△ 1 2/7/25
△ 2
△ 3
△ 4


Title: MARGARITAVILLE RESORT, ORANGE BEACH, AL / THE WHARF

Description: OVERALL SITE PLAN / REFERENCE

These drawings are for the sole purpose of expressing visual design intent only and are not intended for actual fabrication purposes. Sign contractor accepts total responsibility for materials selection, fabrication and installation.

△ Approved
△ Approved with comments
△ Not Approved revise-resubmit

OVERALL SITE PLAN / REFERENCE

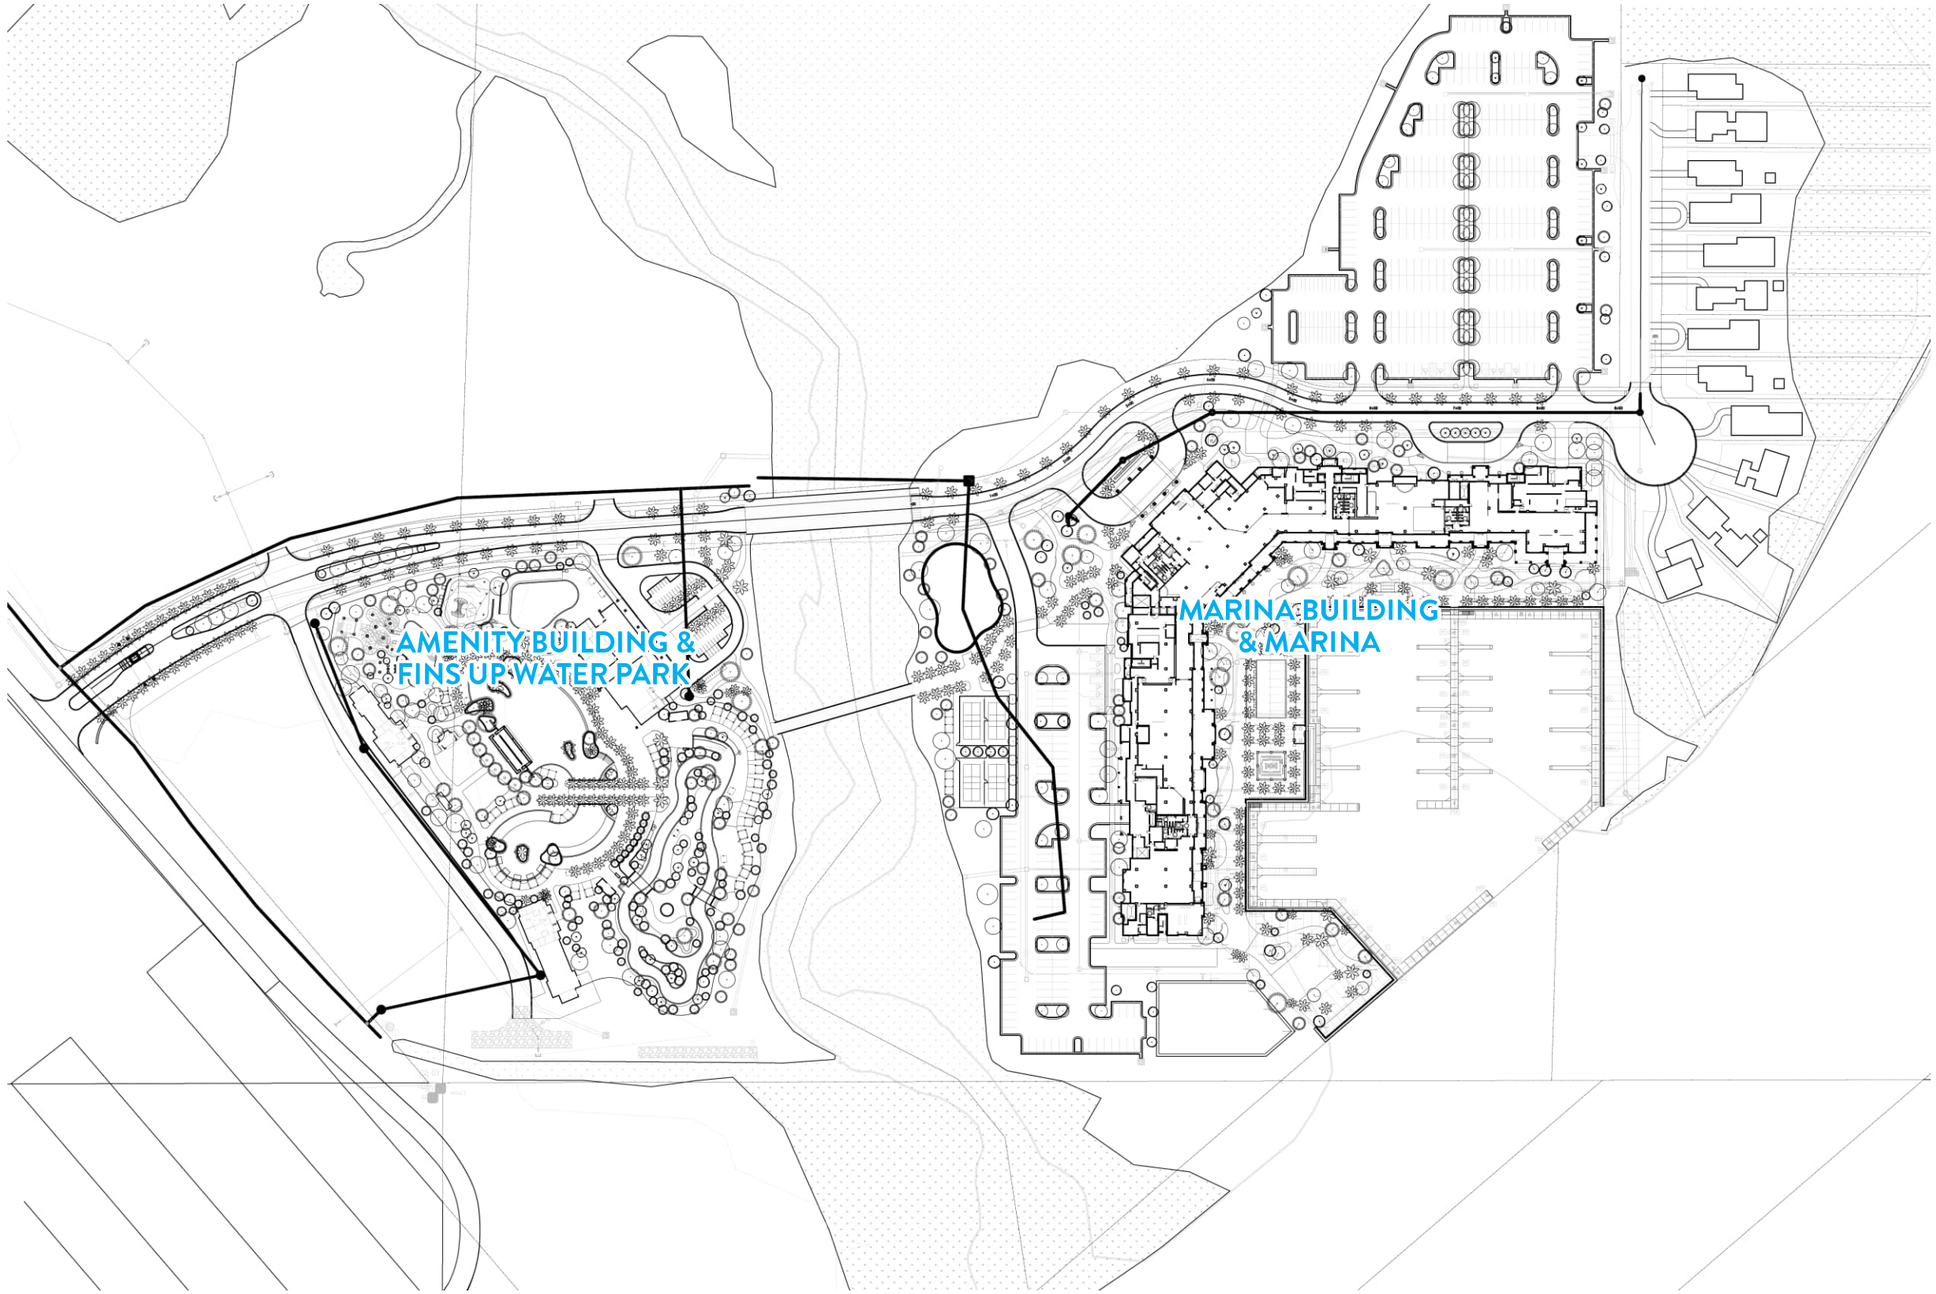

TheMcBrideCompany
CREATIVE DESIGN

COPYRIGHT 2024

The McBride Company
62 Highland Avenue
Manchester Center
Vermont 05255
Phone: (802) 362-0700
www.mcbridedesign.com

Date: 11/15/24
Scale:
Revisions:
△ 1 2/7/25
△ 2
△ 3
△ 4

Title: MARGARITAVILLE RESORT, ORANGE BEACH, AL / THE WHARF

Description: OVERALL SITE PLAN / REFERENCE

These drawings are for the sole purpose of expressing visual design intent only and are not intended for actual fabrication purposes. Sign contractor accepts total responsibility for materials selection, fabrication and installation.

△ Approved
△ Approved with comments
△ Not Approved revise-resubmit

REFERENCE VIEWS





FINS



FINS



RETAIL



KIDS CLUB

TheMcBrideCompany
CREATIVE DESIGN

COPYRIGHT 2025

The McBride Company
62 Highland Avenue
Manchester Center
Vermont 05255
Phone: (802) 362-0700
www.mcbridedesign.com

Date: 12/11/25
Scale:
Revisions:
△ 1
△ 2
△ 3
△ 4

Title: AMENITY BLDG / MARGARITAVILLE RESORT, ORANGE BEACH, AL / THE WHARF

Description: REFERENCE VIEWS

These drawings are for the sole purpose of expressing visual design intent only and are not intended for actual fabrication purposes. Sign contractor accepts total responsibility for materials selection, fabrication and installation.

△ Approved
△ Approved with comments
△ Not Approved revise-resubmit

EXTERIOR SIGNAGE & ARTWORK LOCATOR PLAN



EXTERIOR BRANDING KEY

1 MGV RESORT LOGO ID SIGN / NORTH
2A FINS UP WATER PARK ID SIGN
3 PHOTO-OP w/SURFBRDS & SIGN / NORTH
4 PALM TREE SILHOUETTE MURAL / NORTH
5 BRANDED SURFBOARD SERIES, VARIED / NO+SO
6 FINS BAR & CHILL ID / EAST
7 MARGARITAVILLE STORE ID / SOUTH
8 FINS BAR &CHILL (SURFBOARD) ID / SOUTH
9 HOSTESS STAND FINS BAR & CHILL (SURFB) ID
10 RESTROOM ID, VARIED SERIES

BREEZEWAY:

2B FINS UP WATER PARK ID SIGN, NON-ILLUMINATED
11 MARGARITAVILLE STORE ID SIGN SERIES
12 PARAKEETS KID'S CLUB ID SERIES & DOOR DECAL
13 TICKETING SURFBOARD WALL SIGN
14 VERTICAL SURFBOARD MENU (FINS BAR & CHILL)
15 FINS BAR & CHILL ID SIGN SERIES
16 WINDOW SAFETY DECAL SERIES, BRANDED
17 WALL MURAL SERIES

= REQUIRES POWER ONLY IN SIGN LOCATIONS INDICATED IN RED

NOTE:
AS NEEDED, MISC 'AMENITY ZONE' SITE SIGNS ARE ALSO PROVIDED WITHIN THESE PAGES FOR REVIEW & CONSIDERATION.

TheMcBrideCompany
CREATIVE DESIGN

COPYRIGHT 2025

The McBride Company
62 Highland Avenue
Manchester Center
Vermont 05255
Phone: (802) 362-0700
www.mcbridedesign.com

Date: 12/9/25
Scale:
Revisions:
△ 1
△ 2
△ 3
△ 4


Title: MARGARITAVILLE RESORT, ORANGE BEACH, AL / THE WHARF

Description: EXTERIOR SIGNAGE & ARTWORK LOCATOR PLAN

These drawings are for the sole purpose of expressing visual design intent only and are not intended for actual fabrication purposes. Sign contractor accepts total responsibility for materials selection, fabrication and installation.

△ Approved
△ Approved with comments
△ Not Approved revise-resubmit

EXTERIOR SIGNAGE REFLECTED CEILING LOCATOR PLAN

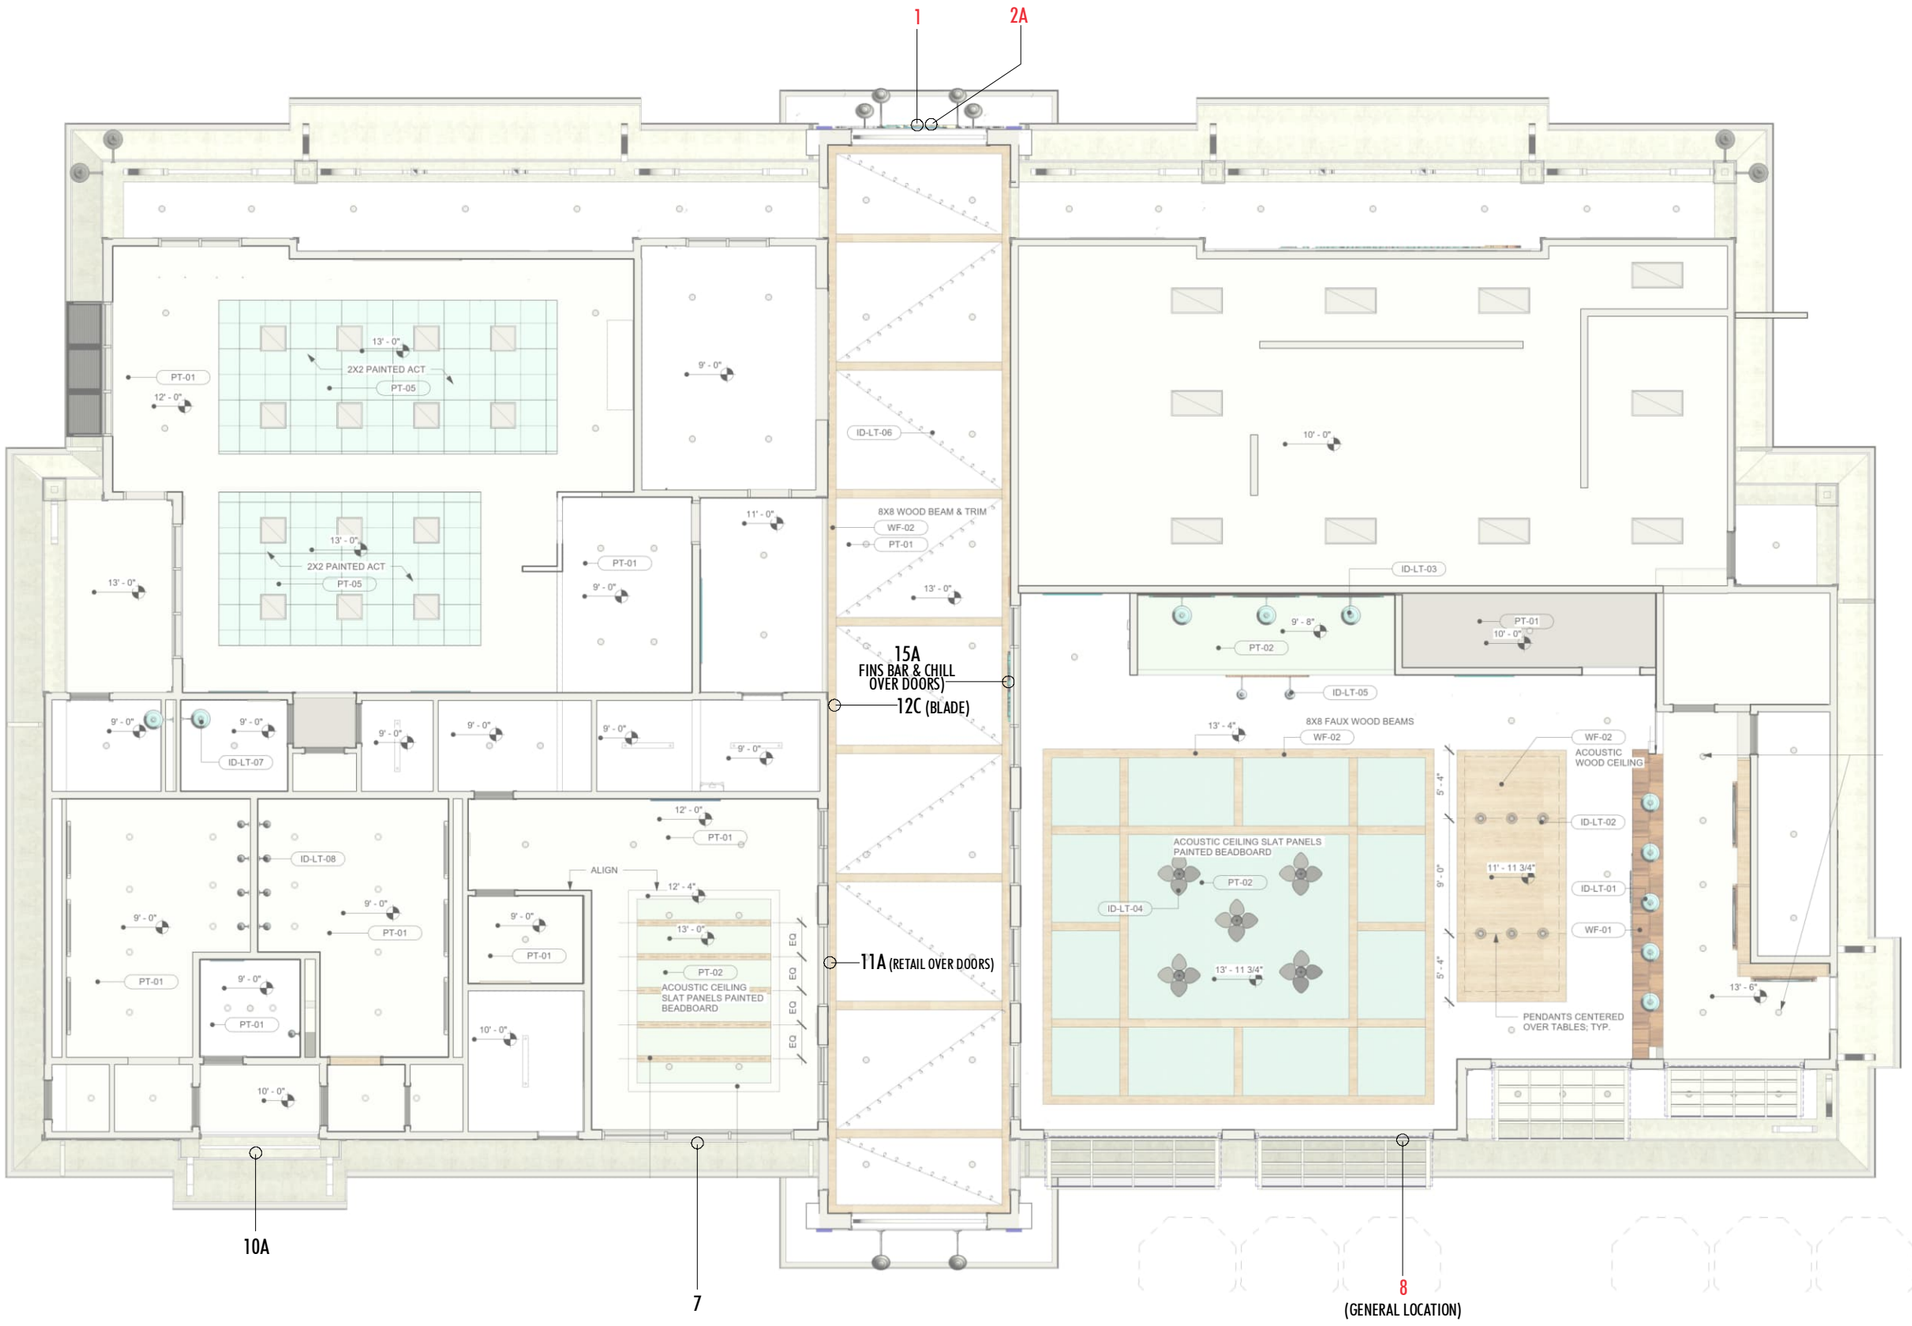

EXTERIOR BRANDING KEY

1 MGV RESORT LOGO ID SIGN / NORTH
2A FINS UP WATER PARK ID SIGN
3 PHOTO-OP w/SURFBRDS & SIGN / NORTH
4 PALM TREE SILHOUETTE MURAL / NORTH
5 BRANDED SURFBOARD SERIES, VARIED / NO+SO
6 FINS BAR & CHILL ID / EAST
7 MARGARITAVILLE STORE ID / SOUTH
8 FINS BAR &CHILL (SURFBOARD) ID / SOUTH
9 HOSTESS STAND FINS BAR & CHILL (SURFB) ID
10 RESTROOM ID, VARIED SERIES

BREEZEWAY:

2B FINS UP WATER PARK ID SIGN, NON-ILLUMINATED
11 MARGARITAVILLE STORE ID SIGN SERIES
12 PARAKEETS KID'S CLUB ID SERIES & DOOR DECAL
13 TICKETING SURFBOARD WALL SIGN
14 VERTICAL SURFBOARD MENU (FINS BAR & CHILL)
15 FINS BAR & CHILL ID SIGN SERIES
16 WINDOW SAFETY DECAL SERIES, BRANDED
17 WALL MURAL SERIES

= REQUIRES POWER ONLY IN SIGN LOCATIONS INDICATED IN RED

NOTE:
AS NEEDED, MISC 'AMENITY ZONE' SITE SIGNS ARE ALSO PROVIDED WITHIN THESE PAGES FOR REVIEW & CONSIDERATION.

TheMcBrideCompany
CREATIVE DESIGN

COPYRIGHT 2025

The McBride Company
62 Highland Avenue
Manchester Center
Vermont 05255
Phone: (802) 362-0700
www.mcbridedesign.com

Date: 12/9/25
Scale:
Revisions:
△ 1
△ 2
△ 3
△ 4

Title: MARGARITAVILLE RESORT, ORANGE BEACH, AL / THE WHARF

Description: EXTERIOR SIGNAGE & ARTWORK LOCATOR PLAN

These drawings are for the sole purpose of expressing visual design intent only and are not intended for actual fabrication purposes. Sign contractor accepts total responsibility for materials selection, fabrication and installation.

△ Approved
△ Approved with comments
△ Not Approved revise-resubmit

EXTERIOR SIGNAGE & ARTWORK ELEVATIONS

(220SF) (14SF) x 2 (45) SF (30SF) (285SF)



TOTAL WALL FACE : 1,974 SF +/-
TOTAL SIGNAGE : 323 SF +/- (16%)
~~LARGEST SIGN: 220 SF +/-~~
TOTAL ARTWORK: 285 SF +/- (14%)

1 EXTERIOR VIEW NORTH

(51SF)



TOTAL WALL FACE: 1,204 SF +/-
TOTAL SINGAGE: 51 SF +/- (4%)

2 EXTERIOR VIEW EAST

EXTERIOR BRANDING KEY

1 MGV RESORT LOGO ID SIGN / NORTH
2A FINS UP WATER PARK ID SIGN
3 PHOTO-OP w/SURFBRDS & SIGN / NORTH
4 PALM TREE SILHOUETTE MURAL / NORTH
5 BRANDED SURFBOARD SERIES, VARIED / NO+SO
6 FINS BAR & CHILL ID / EAST
7 MARGARITAVILLE STORE ID / SOUTH
8 FINS BAR &CHILL (SURFBOARD) ID / SOUTH
9 HOSTESS STAND FINS BAR & CHILL (SURFB) ID
10 RESTROOM ID, VARIED SERIES

BREEZEWAY:

2B FINS UP WATER PARK ID SIGN, NON-ILLUMINATED
11 MARGARITAVILLE STORE ID SIGN SERIES
12 PARAKEETS KID'S CLUB ID SERIES & DOOR DECAL
13 TICKETING SURFBOARD WALL SIGN
14 VERTICAL SURFBOARD MENU (FINS BAR & CHILL)
15 FINS BAR & CHILL ID SIGN SERIES
16 WINDOW SAFETY DECAL SERIES, BRANDED
17 WALL MURAL SERIES

= REQUIRES POWER ONLY IN SIGN LOCATIONS INDICATED IN RED

TheMcBrideCompany
CREATIVE DESIGN
COPYRIGHT 2025

The McBride Company
62 Highland Avenue
Manchester Center
Vermont 05255
Phone: (802) 362-0700
www.mcbridedesign.com

Date: 12/11/25
Scale:
Revisions:
△ 1 1/9/26
△ 2
△ 3
△ 4


Title: MARGARITAVILLE RESORT, ORANGE BEACH, AL / THE WHARF

Description: EXTERIOR SIGNAGE ELEVATIONS

These drawings are for the sole purpose of expressing visual design intent only and are not intended for actual fabrication purposes. Sign contractor accepts total responsibility for materials selection, fabrication and installation.

△ Approved
△ Approved with comments
△ Not Approved revise-resubmit

EXTERIOR SIGNAGE & ARTWORK ELEVATIONS

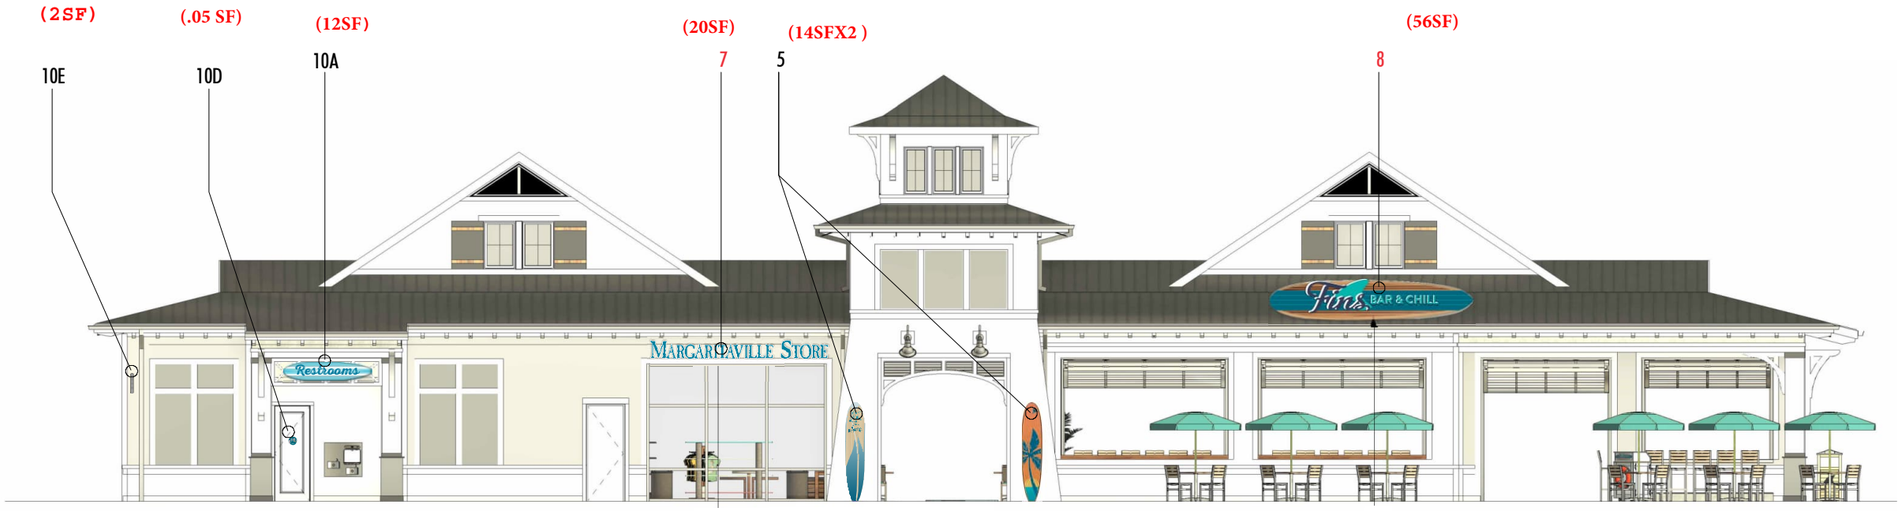

3 EXTERIOR VIEW SOUTH

TOTAL WALL FACE : 1,974 SF +/-
TOTAL SIGNAGE : 118.5 SF +/- (6%)
LARGEST SIGN: 56SF



4 EXTERIOR VIEW WEST

TOTAL WALL AREA: 1,204 SF +/-
TOTAL SIGNAGE: 11 SF +/- (1%)
TOTAL ARTWORK: 36 SF +/- (3%)

EXTERIOR BRANDING KEY

1 MGV RESORT LOGO ID SIGN / NORTH
2A FINS UP WATER PARK ID SIGN
3 PHOTO-OP w/SURFBRDS & SIGN / NORTH
4 PALM TREE SILHOUETTE MURAL / NORTH
5 BRANDED SURFBOARD SERIES, VARIED / NO+SO
6 FINS BAR & CHILL ID / EAST
7 MARGARITAVILLE STORE ID / SOUTH
8 FINS BAR &CHILL (SURFBOARD) ID / SOUTH
9 HOSTESS STAND FINS BAR & CHILL (SURFB) ID
10 RESTROOM ID, VARIED SERIES

BREEZEWAY:

2B FINS UP WATER PARK ID SIGN, NON-ILLUMINATED
11 MARGARITAVILLE STORE ID SIGN SERIES
12 PARAKEETS KID'S CLUB ID SERIES & DOOR DECAL
13 TICKETING SURFBOARD WALL SIGN
14 VERTICAL SURFBOARD MENU (FINS BAR & CHILL)
15 FINS BAR & CHILL ID SIGN SERIES
16 WINDOW SAFETY DECAL SERIES, BRANDED
17 WALL MURAL SERIES

■ = REQUIRES POWER ONLY IN SIGN LOCATIONS INDICATED IN RED

TheMcBrideCompany
CREATIVE DESIGN
COPYRIGHT 2025
The McBride Company
62 Highland Avenue
Manchester Center
Vermont 05255
Phone: (802) 362-0700
www.mcbridedesign.com

Date: 12/11/25
Scale:
Revisions:
△ 1 1/9/26
△ 2
△ 3
△ 4


Title: MARGARITAVILLE RESORT, ORANGE BEACH, AL / THE WHARF

Description: EXTERIOR SIGNAGE ELEVATIONS

These drawings are for the sole purpose of expressing visual design intent only and are not intended for actual fabrication purposes. Sign contractor accepts total responsibility for materials selection, fabrication and installation.

△ Approved
△ Approved with comments
△ Not Approved revise-resubmit

BREEZEWAY SIGNAGE ELEVATIONS

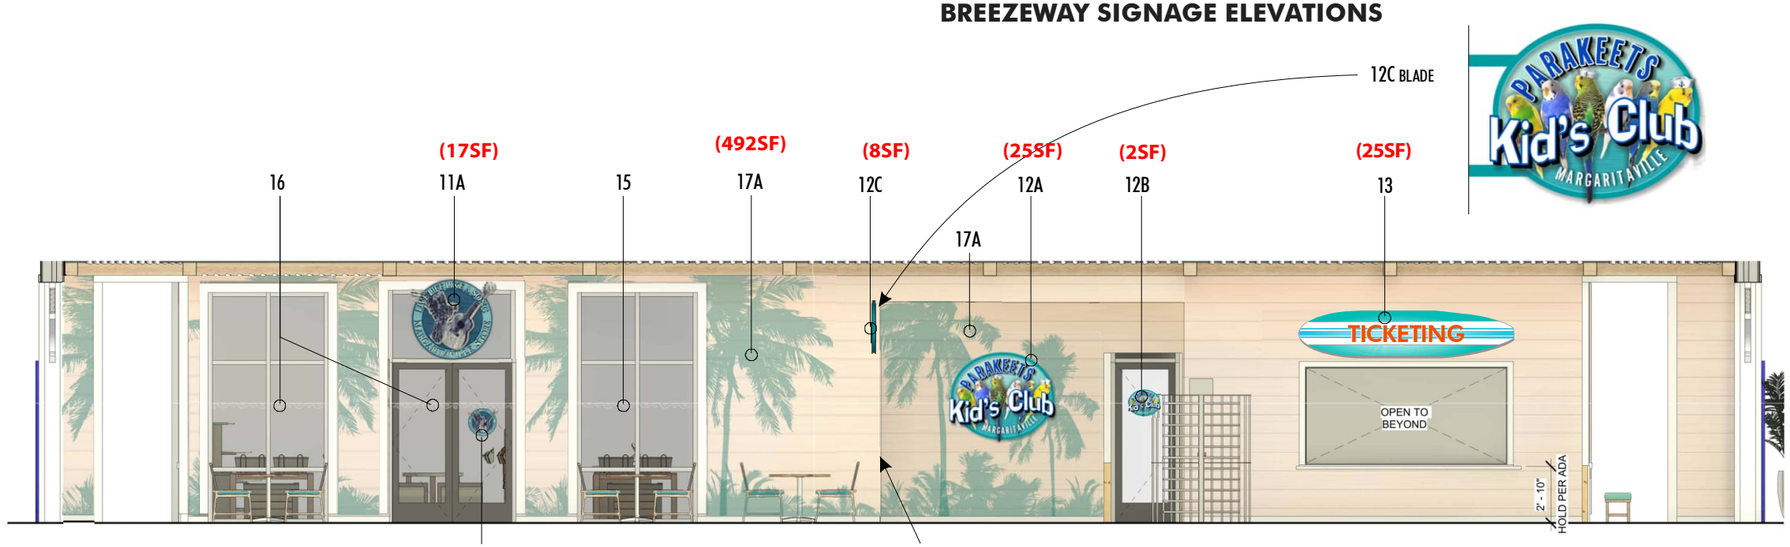

1 BREEZEWAY ELEVATION

TOTAL ALL AREA:1,204 SF +/-
TOTAL SIGNAGE : 80 SF +/- (7%)
LARGEST SIGN: 25SF +/-
TOTAL ARTWORK: 492 SF +/- (41%)



3 BREEZEWAY ELEVATION


TOTAL WALL FACE: 1,204 SF +/-
TOTAL SIGNAGE: 136 SF +/- (11%)
LARGEST SIGN : 65 SF +/-
TOTAL ARTWORK: 336 SF (+/- (30%)

EXTERIOR BRANDING KEY

BREEZEWAY:


- 2B FINS UP WATER PARK ID SIGN, NON-ILLUMINATED
- 11 MARGARITAVILLE STORE ID SIGN SERIES
- 12 PARAKEETS KID'S CLUB ID SERIES & DOOR DECAL
- 13 TICKETING SURFBOARD WALL SIGN
- 14 VERTICAL SURFBOARD MENU (FINS BAR & CHILL)
- 15 FINS BAR & CHILL ID SIGN SERIES
- 16 WINDOW SAFETY DECAL SERIES, BRANDED
- 17 WALL MURAL SERIES

AS NEEDED:

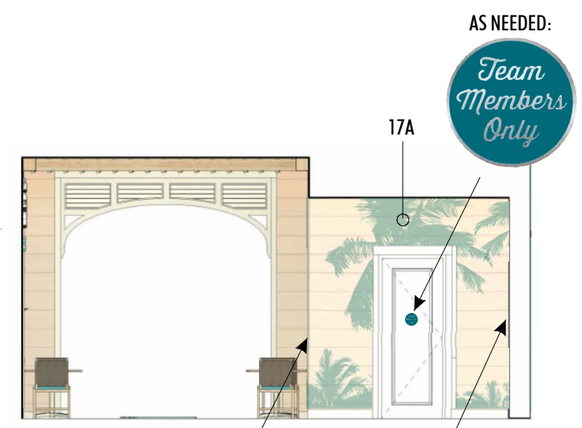

4 BREEZEWAY ELEVATION

PALM MURAL CONTINUED FROM THE BREEZEWAY CORRIDOR

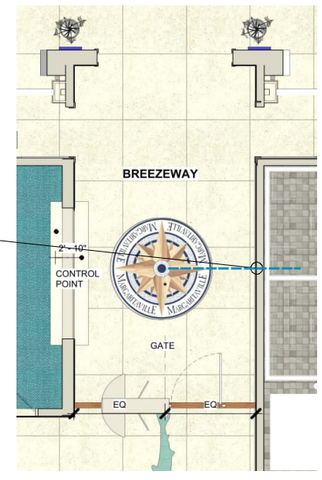

TheMcBrideCompany
CREATIVE DESIGN

COPYRIGHT 2025

The McBride Company
62 Highland Avenue
Manchester Center
Vermont 05255
Phone: (802) 362-0700
www.mcbridedesign.com

Date: 12/11/25
Scale:
Revisions:
△ 1 1/9/26
△ 2
△ 3
△ 4

Title: MARGARITAVILLE RESORT, ORANGE BEACH, AL / THE WHARF

Description: EXTERIOR SIGNAGE ELEVATIONS

These drawings are for the sole purpose of expressing visual design intent only and are not intended for actual fabrication purposes. Sign contractor accepts total responsibility for materials selection, fabrication and installation.

△ Approved
△ Approved with comments
△ Not Approved revise-resubmit

Exterior Signage & Artwork Details

EXTERIOR BRANDING KEY

1 MGV RESORT LOGO ID SIGN / NORTH

= REQUIRES POWER ONLY IN SIGN LOCATIONS INDICATED IN RED

1

MARGARITAVILLE Resort®

OVERALL SIGN SIZE:
3'5"H x 13'0"W, 17'5" AFF (+/-) VIF
QUANTITY: 1, EVALUATE CONDITIONS


INDUSTRY-STANDARD FACE-LIT CHANNEL LETTERS. ACTUAL SIGN MATERIALS, FABRICATION & INSTALLATION METHODS ARE PER THE SIGN FABRICATOR'S APPROVED RECOMMENDATIONS IN ORDER TO MEET OR EXCEED ALL APPLICABLE SIGNAGE & LIGHTING CODES.

PMS 320c

WHITE

45 SF +/-

SIGN ILLUMINATION REFERENCE DETAIL.
ACTUAL SHOP DRAWINGS TO BE SUBMITTED BY THE SIGNAGE FABRICATOR FOR APPROVAL:

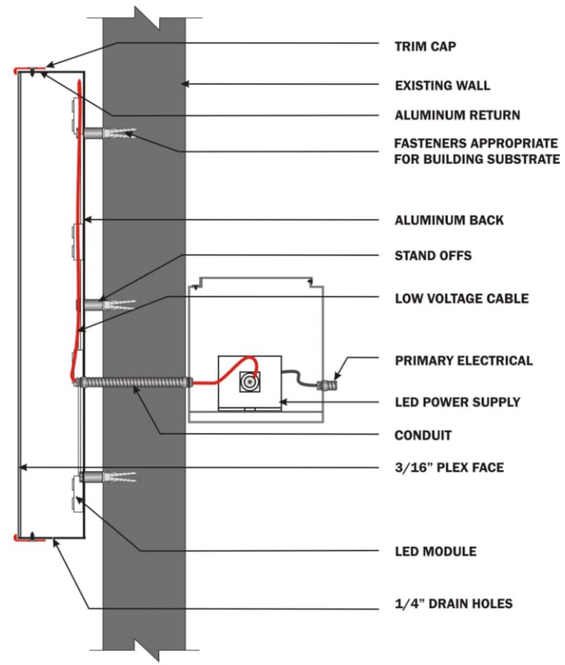

**Standard Face Lit -
LED Illuminated w/ Stand off**

TheMcBrideCompany
CREATIVE DESIGN
COPYRIGHT 2025

The McBride Company
62 Highland Avenue
Manchester Center
Vermont 05255
Phone: (802) 362-0700
www.mcbridedesign.com

Date: 12/11/25
Scale:
Revisions:
△ 1
△ 2
△ 3
△ 4

Title: MARGARITAVILLE RESORT, ORANGE BEACH, AL / THE WHARF

Description: AMENITY BLDG EXTERIOR SIGNAGE & ARTWORK DETAILS

These drawings are for the sole purpose of expressing visual design intent only and are not intended for actual fabrication purposes. Sign contractor accepts total responsibility for materials selection, fabrication and installation.

△ Approved
△ Approved with comments
△ Not Approved revise-resubmit

EXTERIOR SIGNAGE & ARTWORK DETAILS

EXTERIOR BRANDING KEY

2 FINS UP WATER PARK ID SIGN, SERIES
2A = INTERNALLY ILLUMINATED SIGN

BREEZEWAY:

FINS UP WATER PARK ID SIGN
2B = NON-ILLUMINATED

COLOR SPECIFICATION REFERENCE

MATCH THE DIGITAL PRINT LOGO COLORATION

- PANTONE 3005C & 662C
- PANTONE 7410C
- 50% 7410C
- WHITE
- PANTONE 3145C, 3262C & WHITE
- PANTONE 311C & WHITE
- PANTONE 3262C & WHITE
- PANTONE 313C
- BLACK

= REQUIRES POWER ONLY IN SIGN LOCATIONS INDICATED IN RED


2A



2B



SIGN ILLUMINATION REFERENCE DETAIL.
ACTUAL SHOP DRAWINGS TO BE SUBMITTED BY THE SIGNAGE FABRICATOR FOR APPROVAL:

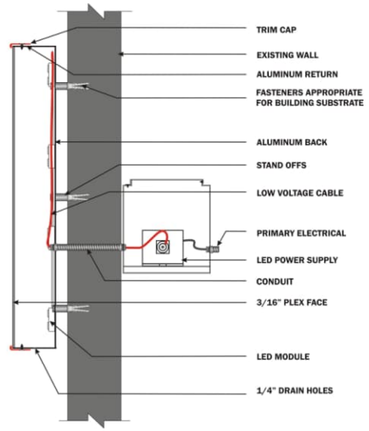

Standard Face Lit -
LED Illuminated w/ Stand off

2A **OVERALL SIGN SIZE (SHOWN WITH CLOUD BACKER):**
4'8"H x 6'3"W, 12’3” AFF (+/-) VIF

30SF +/-

INDUSTRY-STANDARD FACE-LIT CHANNEL LETTERS. ACTUAL SIGN MATERIALS, FABRICATION & INSTALLATION METHODS ARE PER THE SIGN FABRICATOR’S APPROVED RECOMMENDATIONS IN ORDER TO MEET OR EXCEED ALL APPLICABLE SIGNAGE & LIGHTING CODES.

2B **OVERALL SIGN SIZE (NO CLOUD BACKER):**
6’10”H x 9’6”W, 3’0” AFF (+/-) VIF
DIMENSIONAL, LAYERED SIGN. NON-ILLUMINATED EMULATE THE LAYERING OF THE ILLUMINATED SIGN. A SHOP DRAWING IS REQUIRED FOR APPROVAL.

65 SF +/-

TheMcBrideCompany
CREATIVE DESIGN

COPYRIGHT 2025

The McBride Company
62 Highland Avenue
Manchester Center
Vermont 05255
Phone: (802) 362-0700
www.mcbridedesign.com

Date: 12/11/25
Scale:
Revisions:
△ 1 1/9/26
△ 2
△ 3
△ 4

Title: MARGARITAVILLE RESORT, ORANGE BEACH, AL / THE WHARF

Description: AMENITY BLDG EXTERIOR SIGNAGE & ARTWORK DETAILS

These drawings are for the sole purpose of expressing visual design intent only and are not intended for actual fabrication purposes. Sign contractor accepts total responsibility for materials selection, fabrication and installation.

△ Approved
△ Approved with comments
△ Not Approved revise-resubmit

EXTERIOR SIGNAGE & ARTWORK DETAILS

EXTERIOR BRANDING KEY

3 PHOTO-OP w/SURFBRDS & SIGN / NORTH

DIMENSIONAL, LAYERED PHOTO-OPPORTUNITY WITH SURFBOARDS AND PARROT CUT-OUTS MOUNTED TO THE WALL. DIGITAL PRINTS APPLIED & SEALED AS NECESSARY. THE FABRICATOR IS TO PROVIDE A SHOP DRAWING FOR REVIEW AND APPROVAL. REQUIRES INDIRECT LIGHTING.

= REQUIRES POWER ONLY IN SIGN LOCATIONS INDICATED IN RED

PMS 171c | WHITE | PMS 320c | WHITE


CONCEPTUAL PHOTO-OP ELEVATION



CONCEPTUAL PHOTO-OPPORTUNITY:



PHOTO-OP LOCATOR PLAN VIEW (RCP)

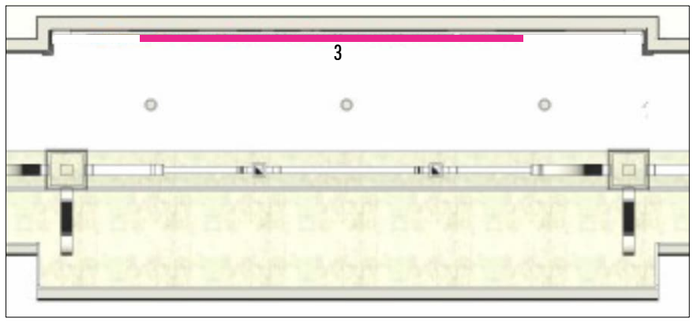

EVALUATE OVERALL SIZE:
13'0"H x 16'8"W, 3" AFF (+/-) VIF — **220 SF +/-**
LOW-PROFILE, NOT TO EXCEED 4"D OVERALL

TheMcBrideCompany
CREATIVE DESIGN
COPYRIGHT 2025

The McBride Company
62 Highland Avenue
Manchester Center
Vermont 05255
Phone: (802) 362-0700
www.mcbridedesign.com

Date: 12/11/25
Scale:
Revisions:
△ 1
△ 2
△ 3
△ 4

Title: MARGARITAVILLE RESORT, ORANGE BEACH, AL / THE WHARF

Description: AMENITY BLDG EXTERIOR SIGNAGE & ARTWORK DETAILS

These drawings are for the sole purpose of expressing visual design intent only and are not intended for actual fabrication purposes. Sign contractor accepts total responsibility for materials selection, fabrication and installation.

△ Approved
△ Approved with comments
△ Not Approved revise-resubmit

PAINTED PALM TREE SILHOUETTES GRAPHIC BASE FILE, REFER TO THE ENTRY ELEVATION:



COLOR REFERENCE ONLY.
FINAL FACADE GRAPHICS COLOR IS TO BE EVALUATED FOR CONTRAST, PENDING THE ACTUAL FACADE COLOR PALETTE.

PMS 565c

2040-60 ANTIGUAN SKY
Benjamin Moore Color Pre…
ΔE = 1.6
sR = 185.627
sG = 216.371
sB = 208.187

#BBD8D0

SW 6750 WATERFALL
Sherwin-Williams Color
ΔE = 3.5
sR = 178.110
sG = 212.740
sB = 206.025

#B3D5CE

PAINTED FACADE GRAPHICS, REFER TO ELEVATION.
ALL DETAILS ARE PER THE FABRICATORS APPROVED RECOMMENDATIONS. A SIGNAGE SHOP DRAWING IS REQUIRED. INDIRECT LIGHTING AS POSSIBLE.

285 SF +/-

OVERALL SIZE:
12'0"H x 23'6"W (+/-) VIF

TheMcBrideCompany
CREATIVE DESIGN

COPYRIGHT 2025

The McBride Company
62 Highland Avenue
Manchester Center
Vermont 05255
Phone: (802) 362-0700
www.mcbridedesign.com

Date: 12/11/25
Scale:
Revisions:
△ 1
△ 2
△ 3
△ 4

Title: MARGARITAVILLE RESORT, ORANGE BEACH, AL / THE WHARF

Description: AMENITY BLDG EXTERIOR SIGNAGE & ARTWORK DETAILS

These drawings are for the sole purpose of expressing visual design intent only and are not intended for actual fabrication purposes. Sign contractor accepts total responsibility for materials selection, fabrication and installation.

△ Approved
△ Approved with comments
△ Not Approved revise-resubmit

EXTERIOR SIGNAGE & ARTWORK DETAILS


EXTERIOR BRANDING KEY

5 BRANDED SURFBOARD SERIES, VARIED / NO+SO

14 SF +/- EACH



END VIEW REFERENCE

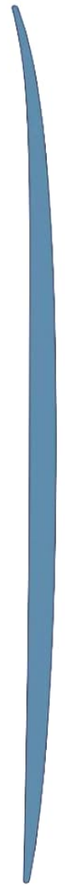

DIGITAL PRINT OVERLAY

OVERALL SURFBOARD SIZE, EACH:
8'0 H x 1'8"W (+/-) ADAPT REAL SURFBOARDS

REAL SURFBOARDS (FINS REMOVED), WITH DIGITAL PRINTED GRAPHICS APPLIED TO BOARDS BEFORE CLEARCOAT IS APPLIED OVER THE ART.
HIDDEN INSTALLATION HARDWARE, SHOP DRAWING REQUIRED.

TheMcBrideCompany
CREATIVE DESIGN
COPYRIGHT 2025
The McBride Company
62 Highland Avenue
Manchester Center
Vermont 05255
Phone: (802) 362-0700
www.mcbridedesign.com

Date: 12/11/25
Scale:
Revisions:
△ 1 1/9/26
△ 2
△ 3
△ 4

Title: MARGARITAVILLE RESORT, ORANGE BEACH, AL / THE WHARF

Description: AMENITY BLDG EXTERIOR SIGNAGE & ARTWORK DETAILS

These drawings are for the sole purpose of expressing visual design intent only and are not intended for actual fabrication purposes. Sign contractor accepts total responsibility for materials selection, fabrication and installation.

△ Approved
△ Approved with comments
△ Not Approved revise-resubmit

EXTERIOR SIGNAGE & ARTWORK DETAILS

EXTERIOR BRANDING KEY

6 FINS BAR & CHILL ID / EAST
8 FINS BAR &CHILL (SURFBOARD) ID / SOUTH
9 HOSTESS STAND FINS BAR & CHILL (SURFB) ID

BREEZEWAY:

14 VERTICAL SURFBOARD MENU (FINS BAR & CHILL)
15 FINS BAR & CHILL ID SIGN SERIES

56SF +/-

8



OVERALL SIGN SIZE (SOUTH BLDG ELEV):
3'4"H x 16'10"W, 15'2" AFF (+/-) VIF

FIELD-VERIFY ALL CONDITIONS & SIGN DIMENSIONS

FABRICATED "SURFBOARD" SIGN CABINETS WITH WHITE LED INTERNALLY-ILLUMINATED CHANNEL LETTERS & FIN ELEMENT. ALL SIGNAGE FABRICATION & INSTALLATION DETAILS ARE PER THE SIGN FABRICATOR'S APPROVED SHOP DRAWING RECOMMENDATIONS.

WHITE | PMS 326c | PMS 282c | PMS 7470c

EMULATE THE LOOK OF A REAL, VINTAGE WOODEN SURFBOARD

= REQUIRES POWER ONLY IN SIGN LOCATIONS INDICATED IN RED


9 15SF+/-



OVERALL SIGN SIZE:
7.5"H x 2'1"W, 3'4" AFF (+/-) VIF
QUANTITY: 1, EXTERIOR


14



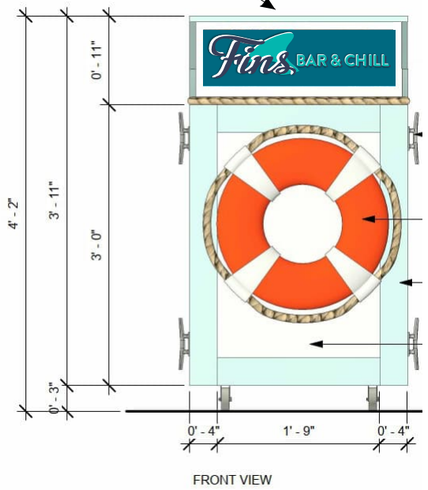

FRONT VIEW

SIGN ILLUMINATION REFERENCE DETAIL.
ACTUAL SHOP DRAWINGS TO BE SUBMITTED BY THE SIGNAGE FABRICATOR FOR APPROVAL:

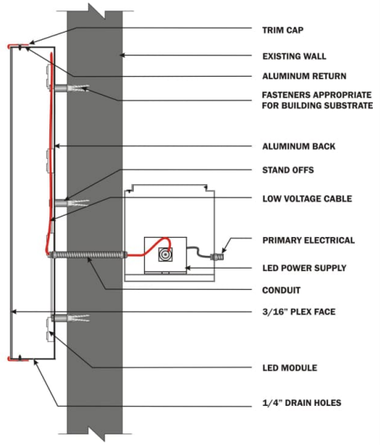

Standard Face Lit -
LED Illuminated w/ Stand off

6



51 SF +/-

6 **OVERALL SIGN SIZE (EAST BLDG ELEVATION):**
6'0"H x 8'6"W, 4'8" AFF (+/-) VIF

DIMENSIONAL WALL SIGN, EVALUATE SIGN LIGHTING (INTERNALLY LIT CHANNEL LETTERS) & PROVIDE A SHOP DRAWING FOR OWNERSHIP REVIEW AND APPROVAL.

15A **OVERALL SIGN SIZE: (BREEZEWAY)**
3'8"H x 5'0"W, 8'3" AFF (+/-) VIF

DIMENSIONAL WALL SIGN, EVALUATE SIGN LIGHTING

2 SF +/-

15B



OVERALL DECAL SIZE (BREEZEWAY:
1'2"H x 1'6"W, 5'0" AFF (+/-) VIF

VINYL ENTRY DOOR DECALS AS NEEDED, COLOR VISIBLE ON BOTH SIDES OF GLASS.

OVERALL SURFBOARD MENU SIZE:
8'10"H x 1'9"W (+/-) VIF
VERIFY 2'6"H x 1'5"W (+/-) OUTER MENU FRAME. VERIFY SUFFICIENT AMBIENT LIGHT

16 SF +/-

TheMcBrideCompany
CREATIVE DESIGN

COPYRIGHT 2025

The McBride Company
62 Highland Avenue
Manchester Center
Vermont 05255
Phone: (802) 362-0700
www.mcbridedesign.com

Date: 12/11/25
Scale:
Revisions:
△ 1
△ 2
△ 3
△ 4

Title: MARGARITAVILLE RESORT, ORANGE BEACH, AL / THE WHARF

Description: AMENITY BLDG EXTERIOR SIGNAGE & ARTWORK DETAILS

These drawings are for the sole purpose of expressing visual design intent only and are not intended for actual fabrication purposes. Sign contractor accepts total responsibility for materials selection, fabrication and installation.

△ Approved
△ Approved with comments
△ Not Approved revise-resubmit

EXTERIOR BRANDING KEY

10 RESTROOM ID, VARIED SERIES

10A

12 SF +/-




OVERALL SURFBOARD SIGN SIZE:
1'7"H x 7'4"W, 10'0" AFF, VIF

REAL SURFBOARD (FINS REMOVED), WITH DIGITAL PRINTED GRAPHICS APPLIED TO BOARDS BEFORE CLEARCOAT IS APPLIED OVER THE ART. DIMENSIONAL LETTERS w/INDIRECT LIGHTING.


MATCH THE DIGITAL PRINT GRAPHIC FILE.
(BOARD GRAPHIC COLOR REFS: PMS 310c, WHITE, PMS 311c, PMS 7543)

0.5 SF +/- EACH


10B

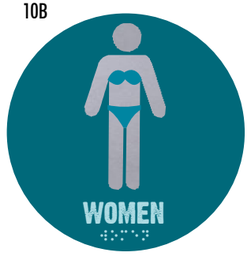

10C

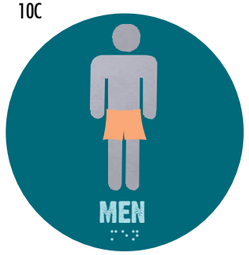

10D

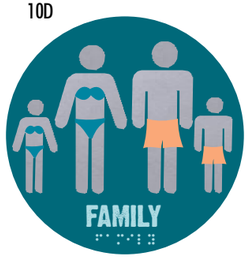

OVERALL SIGN SIZE, EACH:
8"'DIA, 5FT ON CENTER AFF (+/-) VIF
FABRICATOR TO VERIFY ADA NEEDS
SIGN MATERIALS, FABRICATION & INSTALLATION METHODS ARE PER THE SIGN FABRICATOR'S APPROVED RECOMMENDATIONS. HIDDEN HARDWARE AS POSSIBLE.


PANTONE 7468

PANTONE 304

PANTONE 314

PANTONE 1565

10E

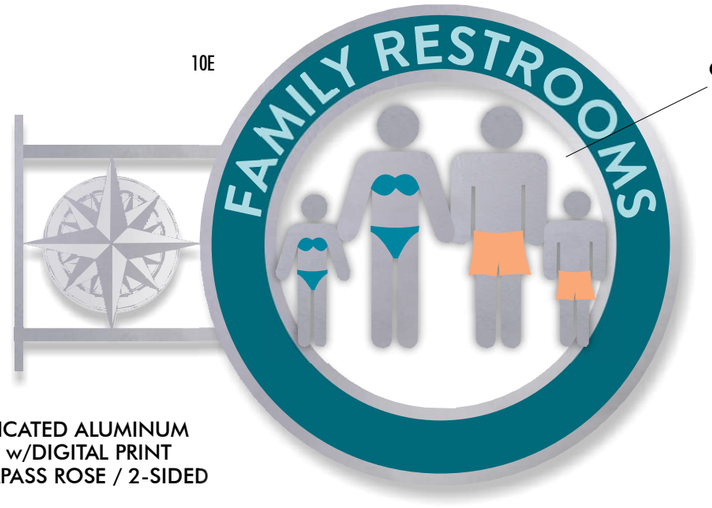

FABRICATED ALUMINUM SIGN w/DIGITAL PRINT COMPASS ROSE / 2-SIDED SIGN

2SF +/-

ROUND RESTROOM BLADE SIGN
1'6" DIA (+/-), SEE ELEVATIONS, VIF

TheMcBrideCompany
CREATIVE DESIGN

COPYRIGHT 2025

The McBride Company
62 Highland Avenue
Manchester Center
Vermont 05255
Phone: (802) 362-0700
www.mcbridedesign.com

Date: 12/11/25
Scale:
Revisions:
△ 1
△ 2
△ 3
△ 4


Title: MARGARITAVILLE RESORT, ORANGE BEACH, AL / THE WHARF

Description: AMENITY BLDG EXTERIOR SIGNAGE & ARTWORK DETAILS

These drawings are for the sole purpose of expressing visual design intent only and are not intended for actual fabrication purposes. Sign contractor accepts total responsibility for materials selection, fabrication and installation.

△ Approved
△ Approved with comments
△ Not Approved revise-resubmit

SIGN ILLUMINATION REFERENCE DETAIL.
ACTUAL SHOP DRAWINGS TO BE SUBMITTED BY THE SIGNAGE FABRICATOR FOR APPROVAL:

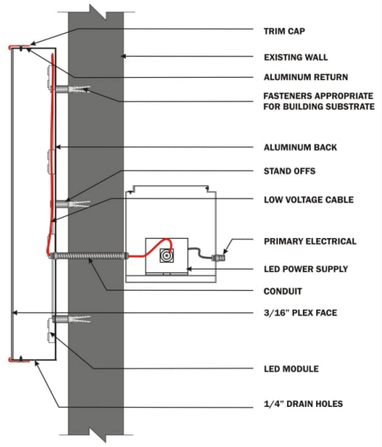

Standard Face Lit -
LED Illuminated w/ Stand off

EXTERIOR SIGNAGE & ARTWORK DETAILS

EXTERIOR BRANDING KEY

7 MARGARITAVILLE STORE ID / SOUTH

BREEZEWAY:

11 MARGARITAVILLE STORE ID SIGN SERIES

20 SF +/-

7

MARGARITAVILLE STORE

OVERALL SIGN SIZE:
1'3"H x 14'9"W, 12'0" AFF (+/-) VIF

EVALUATE TYPICAL, INTERNALLY-LIT LED CHANNEL LETTERS. A SHOP DRAWING IS REQUIRED FOR APPROVAL.

= REQUIRES POWER ONLY IN SIGN LOCATIONS INDICATED IN RED

PMS 633c

WHITE

11A



OVERALL SIGN SIZE:
4'0"H x 4'3"W, 8'3" AFF (+/-) VIF

DIMENSIONAL, LAYERED SIGN TO MATCH THE LOGO.

17 SF +/-

11A NOTE:
REFER TO THE SHOP DRAWING ON THE NEXT PAGE AS REFERENCE ONLY FOR SIGN LAYERING & GENERAL FABRICATION DETAILS.

11B



2 SF +/-

OVERALL DECAL SIZE (BREEZEWAY:
1'4"H x 1'6"W, 5'0" AFF (+/-) VIF

VINYL ENTRY DOOR DECALS AS NEEDED, COLOR VISIBLE ON BOTH SIDES OF GLASS.

TheMcBrideCompany
CREATIVE DESIGN
COPYRIGHT 2025
The McBride Company
62 Highland Avenue
Manchester Center
Vermont 05255
Phone: (802) 362-0700
www.mcbridedesign.com

Date: 12/11/25
Scale:
Revisions:
△ 1 1/9/26
△ 2
△ 3
△ 4

Title: MARGARITAVILLE RESORT, ORANGE BEACH, AL / THE WHARF

Description: AMENITY BLDG EXTERIOR SIGNAGE & ARTWORK DETAILS

These drawings are for the sole purpose of expressing visual design intent only and are not intended for actual fabrication purposes. Sign contractor accepts total responsibility for materials selection, fabrication and installation.

△ Approved
△ Approved with comments
△ Not Approved revise-resubmit

NOT FOR CONSTRUCTION

BREEZEWAY SIGN REFERENCE ONLY SHOP DRAWING



SHOP DRAWING REFERENCE ONLY, REFER TO THE BREEZEWAY SIGN DIMENSIONS ON THE PREVIOUS PAGE.

1/2" ACRYLIC GUITAR/BIRD
PAINTED PMS 466 W/
1st SURFACE DIGITAL PRINT
LAYER 3

1/4" ACRYLIC RING/BORDER
PAINTED PMS 7463 W/
1st SURFACE DIGITAL PRINT
LAYER 2

1/4" ACRYLIC BACKGROUND
PAINTED PMS 7463 W/
1st SURFACE DIGITAL PRINT
LAYER 1

1/4" ACRYLIC CUT-OUT LETTERS
PAINTED PMS 7463 W/
1st SURFACE DIGITAL PRINT
PINNED OFF BACKER
LAYER 4



END VIEW


PRODUCTION NOTES

WALL SIGN:
– Layered acrylic with paint and digital print graphics as shown
– Letters are pinned off ring to clear guitar layer
INSTALLATION:
*– Sign mounts to interior wall next to elevator in location shown; *Survey Required to determine exact mounting details*

COLORS

COLORS SHOWN ARE REPRESENTATIVE ONLY

- *PMS 100@50% (print to match)*
- *PMS 325 (print to match)*
- *PMS 7463 (print/paint to match)*
- *PMS 466 (paint to match)*
- *Digitally printed graphics (match design intent)*

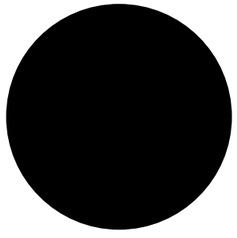

LAYER 1 - 1/4" ACRYLIC



LAYER 2 - 1/4" ACRYLIC



LAYER 2 - 1/2" ACRYLIC



LAYER 4 - 1/4" ACRYLIC

LAYER DETAILS

For Reference Only – NTS

TheMcBrideCompany
CREATIVE DESIGN

COPYRIGHT 2025

The McBride Company
62 Highland Avenue
Manchester Center
Vermont 05255
Phone: (802) 362-0700
www.mcbridedesign.com

Date: 12/11/25
Scale:
Revisions:
△ 1 1/9/26
△ 2
△ 3
△ 4

Title: MARGARITAVILLE RESORT, ORANGE BEACH, AL / THE WHARF

Description: BREEZEWAY RETAIL SIGN / REFERENCE ONLY

These drawings are for the sole purpose of expressing visual design intent only and are not intended for actual fabrication purposes. Sign contractor accepts total responsibility for materials selection, fabrication and installation.

△ Approved
△ Approved with comments
△ Not Approved revise-resubmit

EXTERIOR SIGNAGE & ARTWORK DETAILS

25 SF +/-

12A



THE SIGN BACKGROUND IS INSET. THE SIGN BORDER, LETTERING & PARAKEET ART IS DIMENSIONAL/RAISED, ATTACHED TO THE BACK PANEL.

PARAKEET ART IS A COMMERCIAL-GRADE DIGITAL PRINT APPLIED TO A FLAT, ROUTED SUBSTRATE.

PAINTED FINISH BACKGROUND & BORDER TO MATCH THE DESIGN-INTENT. LETTER FACES PAINTED &/OR DIGITAL PRINT. "PARAKEETS KID'S CLUB" LETTER EDGES ARE BLACK.

OVERALL SIGN SIZE:
4'6"H x 5'5"W, 4'2" AFF (+/-)

12B



OVERALL DECAL SIZE:
1'3"H x 1'6"W, 5'4" AFF (+/-)
2-SIDED VIEWING

2 SF +/-

COLOR REFERENCES:

- PMS 320C
- PMS 319C
- PMS 293
- WHITE
- BLACK
- OVAL COLOR FADE: PMS 320C TO PMS 332C (25% translucent, Shutterstock texture is visible)

SHUTTERSTOCK
16794544

13



25 SF +/-

OVERALL SURFBOARD SIGN SIZE:
2'3"H x 10'9"W, 8'3" AFF (+/-

REAL SURFBOARD (FINS REMOVED), WITH DIGITAL PRINTED GRAPHICS APPLIED TO BOARDS BEFORE CLEARCOAT IS APPLIED OVER THE ART. DIMENSIONAL LETTERS w/INDIRECT LIGHTING.

FINAL LANGUAGE TO BE VERIFIED BY OPERATIONS PRIOR TO SIGN PRODUCTION.

PANTONE 172C WHITE

12C





SIDE VIEW REFERENCE

OVERALL BLADE SIGN SIZE:
2'6"H x 3'2"W, 8'6" AFF (+/-)

8 SF +/-

DIMENSIONAL, LAYERED SIGN TO EMULATE THE LARGER FABRICATED SIGN OF THE SAME DESIGN. 2"H METAL BRACKETS, 2-SIDED SIGN PER FABRICATOR'S APPROVED RECOMMENDATIONS.

TheMcBrideCompany
CREATIVE DESIGN
COPYRIGHT 2025
The McBride Company
62 Highland Avenue
Manchester Center
Vermont 05255
Phone: (802) 362-0700
www.mcbridedesign.com

Date: 12/11/25
Scale:
Revisions:
△ 1 1/9/26
△ 2
△ 3
△ 4

Title: MARGARITAVILLE RESORT, ORANGE BEACH, AL / THE WHARF

Description: AMENITY BLDG EXTERIOR SIGNAGE & ARTWORK DETAILS

These drawings are for the sole purpose of expressing visual design intent only and are not intended for actual fabrication purposes. Sign contractor accepts total responsibility for materials selection, fabrication and installation.

△ Approved
△ Approved with comments
△ Not Approved revise-resubmit

EXTERIOR BRANDING KEY

BREEZEWAY:

12 PARAKEETS KID'S CLUB ID SERIES & DOOR DECAL

13 TICKETING SURFBOARD WALL SIGN

EXTERIOR BRANDING KEY

BREEZEWAY:

12 PARAKEETS KID'S CLUB SECONDARY SIGNAGE & GRAPHICS

WEST EXTERIOR ELEVATION

12C

Kid's Club

OVERALL SIGN SIZE:
1'3"H x 8'8"W, 12'0" AFF (+/-) VIF

DIMENSIONAL WALL SIGN, EVALUATE SIGN LIGHTING & PROVIDE A SHOP DRAWING FOR OWNERSHIP REVIEW AND APPROVAL.

PANTONE 293CVC

WHITE

11 SF +/-

DOOR SIGNS, AS NEEDED:



EVALUATE LOCATIONS.
SIZE: 8" DIA (+/-)
INSTALLED 5FT ON CENTER WITH HIDDEN INSTALLATION HARDWARE. DIGITAL PRINT ON RIGID SUBSTRATE.

0.5 SF +/-

12D



PARROTS ON WEST ELEVATION, NEAR THE KID'S CLUB

OVERALL GROUP SIZE:
6'0"H x 6'0"W, 6'6" AFF (+/-) VIF

DIGITAL PRINT VINYL APPLIED TO A RIGID SUBSTRATE. HIDDEN INSTALLATION HARDWARE.



ARTWORK
36 SF +/-

TheMcBrideCompany
CREATIVE DESIGN

COPYRIGHT 2025

The McBride Company
62 Highland Avenue
Manchester Center
Vermont 05255
Phone: (802) 362-0700
www.mcbridedesign.com

Date: 12/11/25
Scale:
Revisions:
△ 1 1/9/26
△ 2
△ 3
△ 4

Title: MARGARITAVILLE RESORT, ORANGE BEACH, AL / THE WHARF

Description: AMENITY BLDG EXTERIOR SIGNAGE & ARTWORK DETAILS

These drawings are for the sole purpose of expressing visual design intent only and are not intended for actual fabrication purposes. Sign contractor accepts total responsibility for materials selection, fabrication and installation.

△ Approved
△ Approved with comments
△ Not Approved revise-resubmit

EXTERIOR SIGNAGE & ARTWORK DETAILS


EXTERIOR BRANDING KEY

BREEZEWAY:

16 WINDOW SAFETY DECAL SERIES, BRANDED

17 WALL MURAL SERIES


17A

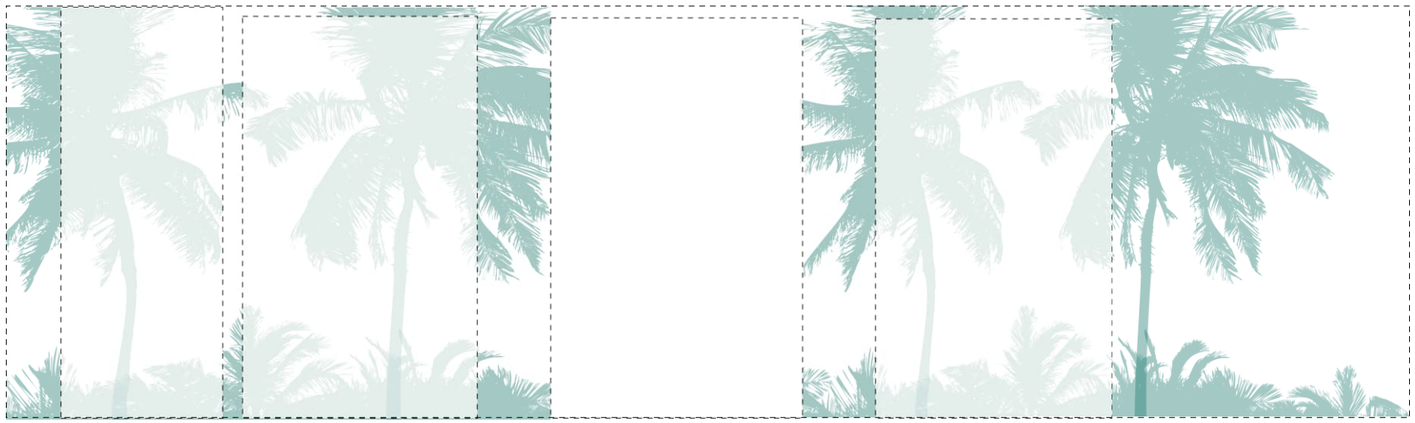

OVERALL PAINTED MURAL SIZE:
12’0”H x 41’0”W, 6” AFF (+/-) VIF

THE LOGO SIGN INSTALLS OVER THE MURAL.

CORNER

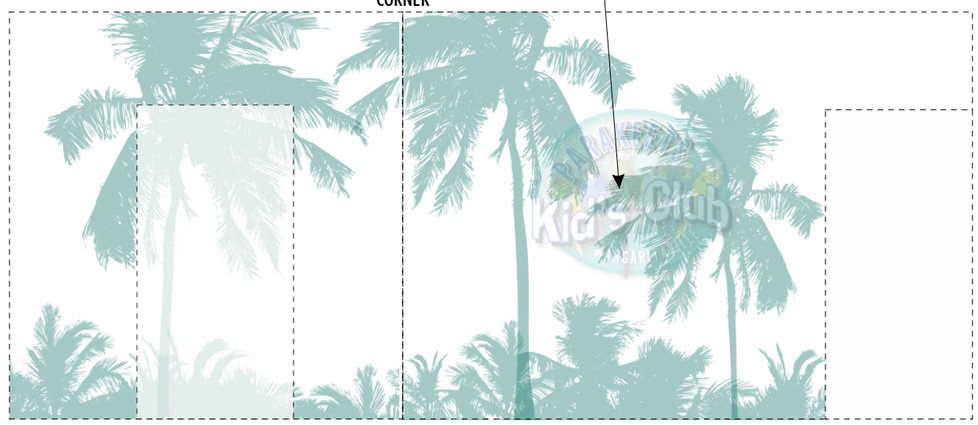

PAINTED MURAL SIZE:
11’0”H x 10’0”W, 6” AFF (+/-) VIF

PAINTED MURAL SIZE:
11’0”H x 11’6”W, 6” AFF (+/-) VIF

17B



OVERALL PAINTED MURAL SIZE:
12’0”H x 28’0”W, 6” AFF (+/-) VIF

PMS 564 c

EVALUATE MATCHING PANTONE 564. FIELD-TEST COLOR FOR CONTRAST WITH THE FINAL WALL COLOR, REQUIRES DESIGNER APPROVAL. REFER TO THE ELEVATIONS FOR THE DESIGN-INTENT.

16 [AS NEEDED, FABRICATOR TO EVALUATE ALL CONDITIONS]



THEMATIC SAFETY DECALS ON GLASS:
5”H x XX, 4’6” AFF (+/-)
QUANTITY: AS NEEDED.

“ETCH-LOOK” VINYL DECAL SERIES.
REFER TO THE ELEVATIONS, & EVALUATE ALL AREAS AS NEEDED.

TheMcBrideCompany
CREATIVE DESIGN
COPYRIGHT 2025
The McBride Company
62 Highland Avenue
Manchester Center
Vermont 05255
Phone: (802) 362-0700
www.mcbridedesign.com

Date: 12/11/25
Scale:
Revisions:
△ 1 1/9/26
△ 2
△ 3
△ 4

Title: MARGARITAVILLE RESORT, ORANGE BEACH, AL / THE WHARF

Description: AMENITY BLDG EXTERIOR SIGNAGE & ARTWORK DETAILS


These drawings are for the sole purpose of expressing visual design intent only and are not intended for actual fabrication purposes. Sign contractor accepts total responsibility for materials selection, fabrication and installation.

△ Approved
△ Approved with comments
△ Not Approved revise-resubmit

Exterior Amenity Zone Signage & Artwork References and Details

EXTERIOR SIGNAGE & ARTWORK DETAILS

SIGN ILLUMINATION REFERENCE DETAIL.
ACTUAL SHOP DRAWINGS TO BE SUBMITTED BY THE SIGNAGE FABRICATOR FOR APPROVAL:

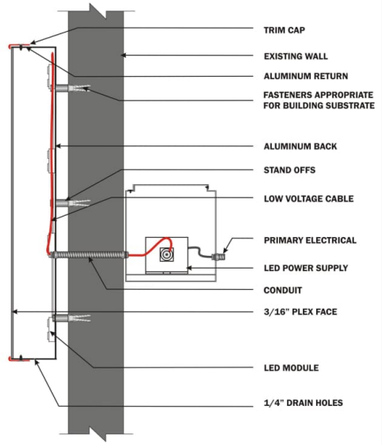

Standard Face Lit -
LED Illuminated w/ Stand off

= REQUIRES POWER ONLY IN SIGN LOCATIONS INDICATED IN RED

EXTERIOR BRANDING KEY

S1 SLIDE TOWER SIGNAGE, QTY: 2, ON OPPOSITE SIDES OF THE TOWER CANOPY

S1

MARGARITAVILLE® Resort

PMS 320c

WHITE

TYPICAL FACE-LIT LED ILLUMINATED CHANNEL LETTERS TO BE INSTALLED ON TWO OPPOSITE SIDES OF THE ROOF STRUCTURE. THE SIGN FABRICATOR IS TO EVALUATE FINAL DESIGN DRAWINGS & VIF ALL CONDITIONS.

PROVIDE SHOP DRAWING RECOMMENDATIONS FOR MANUFACTURING AND INSTALLATION FOR APPROVAL. AS APPLICABLE, SIGNAGE MUST MEET ALL RELATIVE SIGNAGE CODES.

100 SF +/-

OVERALL SIGN SIZE, EACH (QTY: 2):
5'0"H x 18'6"W (+/-) VIF

"MARGARITAVILLE" 2'10"H x 18'6"W (+/-) VIF
"RESORT" 1'9"H x 6'3"W (+/-) VIF

AMENITY BUILDING & FINS UP WATER PARK REFERENCE PLAN:





SLIDE TOWER
TOTAL WALL FACE: 408 SF +-
TOTAL SIGNAGE 100 SF +/- (25%)

NOTE: SIGNAGE WILL BE ON 2 SIDES

TheMcBrideCompany
CREATIVE DESIGN

COPYRIGHT 2026

The McBride Company
62 Highland Avenue
Manchester Center
Vermont 05255
Phone: (802) 362-0700
www.mcbridedesign.com

Date: 12/11/25
Scale:
Revisions:
△ 1 1/9/26
△ 2 1/15/26
△ 3 6/4/26
△ 4

Title: MARGARITAVILLE RESORT, ORANGE BEACH, AL / THE WHARF

Description: AMENITY ZONE EXTERIOR SIGNAGE & ARTWORK DETAILS

These drawings are for the sole purpose of expressing visual design intent only and are not intended for actual fabrication purposes. Sign contractor accepts total responsibility for materials selection, fabrication and installation.

△ Approved
△ Approved with comments
△ Not Approved revise-resubmit

EXTERIOR SIGNAGE & ARTWORK DETAILS

EXTERIOR BRANDING KEY

AMENITY ZONE MISC SIGNAGE, AS NEEDED

ISLAND-**S**TYLE WAYFINDING SERIES

iS SERIES

NOTE:
ARROW PLANKS REQUIRE A PERMANENT ATTACHMENT METHOD TO THE POST, VIA RUST-PROOF, UNOBTRUSIVE HARDWARE (BOLTS) PER FABRICATOR'S APPROVED RECOMMENDATIONS.

QTY: 4 +/- VIF

ARROW SIZES VARY
4" - 5"H x VARIED WIDTHS

OVERALL SIGN SIZE (Top of parrots):
9'-0"H x 2'-5"W (+/-)



"ISLAND-STYLE" ATMOSPHERIC WAYFINDING SIGNS THROUGHOUT THE SITE, AS NEEDED. ***PROPOSED TEXT SHOWN, (CONTENT VARY PER LOCATION) OPERATIONS TO VERIFY FOR FABRICATOR.***


3D CARVED SIGN FOAM PARROTS, w/ REALISTIC PAINTED FINISH

"DURACANE" FAUX BAMBOO POST OVER STEEL CHANNEL (SLEEVE ATTACHMENT METHOD, OR SIMILAR)

SAMPLING OF OPTIONAL ARROW TEXT:

-HAMMOCKS
-LOST SHAKER OF SALT
-TASTE FOR THE GOOD LIFE
-FROZEN CONCOCTIONS
-GUEST TOWELS

BASIC PLAN:

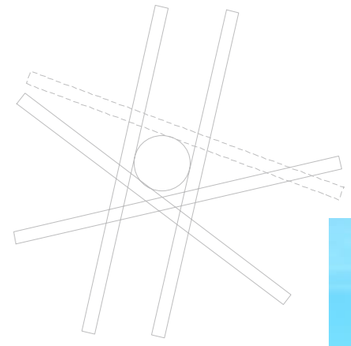

AMENITY BUILDING & FINS UP WATER PARK REFERENCE PLAN:





OPTION: 6" DIA. DURACANE SYNTHETIC BAMBOO POST (BY SAFARI THATCH) REMOVABLE POST SLEEVE INSTALLATION IF NEEDED

SEE NEXT PAGE FOR A REFERENCE ONLY SIGN SHOP DRAWING BY TYSON SIGNS. ACTUAL SIGN DESIGN IS AS SHOWN HERE.

OPTION:
ADD LUSH PLANTINGS AROUND THE BASE OF THE SIGN, DESIGN-INTENT ONLY IS SHOWN HERE

REFERENCE:



TheMcBrideCompany
CREATIVE DESIGN

COPYRIGHT 2026

The McBride Company
62 Highland Avenue
Manchester Center
Vermont 05255
Phone: (802) 362-0700
www.mcbridedesign.com

Date: 12/11/25
Scale:
Revisions:
△ 1 1/9/26
△ 2
△ 3
△ 4


Title: MARGARITAVILLE RESORT, ORANGE BEACH, AL / THE WHARF

Description: AMENITY ZONE EXTERIOR SIGNAGE & ARTWORK DETAILS

These drawings are for the sole purpose of expressing visual design intent only and are not intended for actual fabrication purposes. Sign contractor accepts total responsibility for materials selection, fabrication and installation.


△ Approved
△ Approved with comments
△ Not Approved revise-resubmit

EXTERIOR SIGNAGE & ARTWORK DETAILS

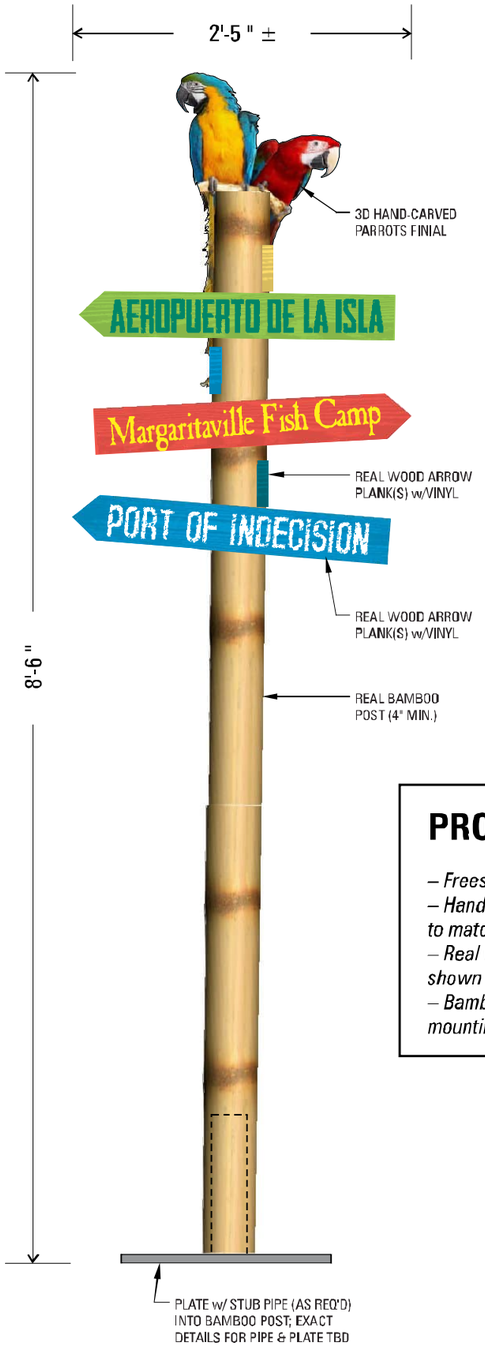



ARROW PLANKS
Qty. (1) each

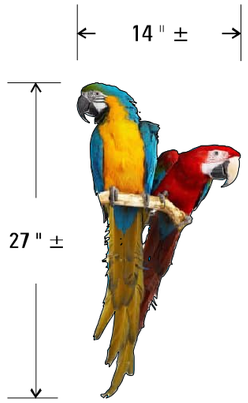

PARROTS DETAIL
For ref. only



3D PARROTS CARVING REFERENCE
re-paint / provided by designer (for ref. only)

EXTERIOR BRANDING KEY

AMENITY ZONE MISC SIGNAGE, AS NEEDED

NOTE:
ARROW PLANKS REQUIRE A PERMANENT ATTACHMENT METHOD TO THE POST, VIA RUST-PROOF, UNOBTRUSIVE HARDWARE (BOLTS) PER FABRICATOR'S APPROVED RECOMMENDATIONS.

REFERENCE ONLY SIGN SHOP DRAWING BY TYSON SIGNS. ACTUAL SIGN DESIGN IS AS SHOWN ON THE PREVIOUS PAGE. ACTUAL SIGN VERBIAGE IS TO BE VERIFIED BY OPERATIONS.

PRODUCTION NOTES

– Freestanding real bamboo post wayfinding sign
– Hand-carved 3-dimensional signfoam parrots finial (carved and painted to match designer's intent)
– Real wood arrow planks with visible wood grain and vinyl graphics as shown
– Bamboo post to sleeve over base pipe welded to plate as req'd (exact mounting details TBD); position in field with designer for sign orientation

COLORS

COLORS SHOWN ARE REPRESENTATIVE ONLY

☒ *Arrow plank colors to match designer's intent*
☒ *3D parrots coloring to match designer's intent*

PREVIOUS VENDOR SIGN SOURCE: TYSON SIGN COMPANY

Greg Stalvey
VP Sales
843-234-8510
Tyson Sign Company

Phone: 843-448-5168 Fax: 843-448-0535 Mail: P.O. Box 50580 ☐Myrtle Beach, SC ☐29579
Visit us on the web! www.tysonsign.com

TheMcBrideCompany
CREATIVE DESIGN
COPYRIGHT 2025

The McBride Company
62 Highland Avenue
Manchester Center
Vermont 05255
Phone: (802) 362-0700
www.mcbridedesign.com

Date: 12/11/25
Scale:
Revisions:
△ 1
△ 2
△ 3
△ 4

Title: MARGARITAVILLE RESORT, ORANGE BEACH, AL / THE WHARF

Description: AMENITY ZONE EXTERIOR SIGNAGE & ARTWORK DETAILS

These drawings are for the sole purpose of expressing visual design intent only and are not intended for actual fabrication purposes. Sign contractor accepts total responsibility for materials selection, fabrication and installation.

△ Approved
△ Approved with comments
△ Not Approved revise-resubmit

SALTY RIM POOL BAR REFERENCE VIEWS











TheMcBrideCompany
CREATIVE DESIGN

COPYRIGHT 2026

The McBride Company
62 Highland Avenue
Manchester Center
Vermont 05255
Phone: (802) 362-0700
www.mcbridedesign.com

Date: 12/11/25
Scale:
Revisions:
△ 1 4/13/26
△ 2
△ 3
△ 4


Title: MARGARITAVILLE RESORT, ORANGE BEACH, AL / THE WHARF

Description: AMENITY ZONE EXTERIOR SIGNAGE & ARTWORK DETAILS

These drawings are for the sole purpose of expressing visual design intent only and are not intended for actual fabrication purposes. Sign contractor accepts total responsibility for materials selection, fabrication and installation.

△ Approved
△ Approved with comments
△ Not Approved revise-resubmit

SALTY RIM POOL BAR SIGNAGE & ARTWORK ELEVATIONS & PLAN

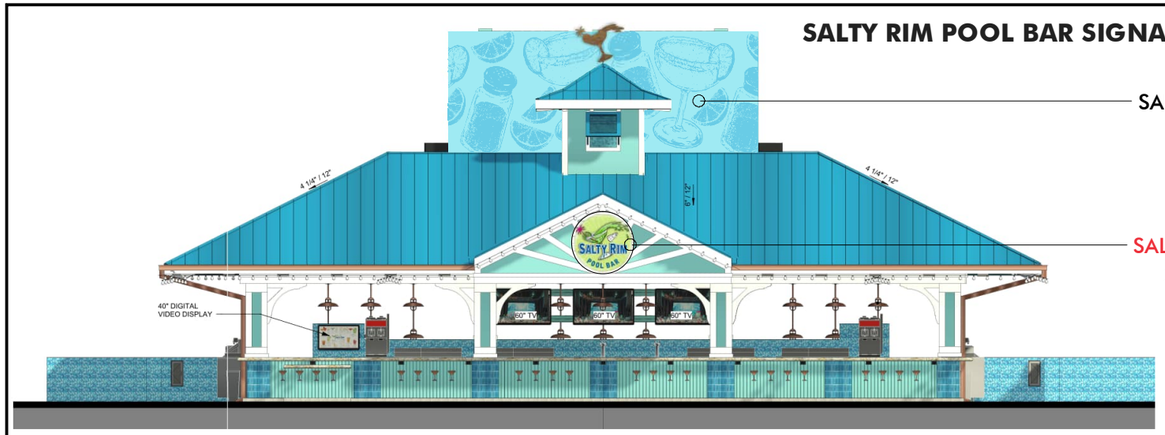

11 SF ART:242 SF +/-

= REQUIRES POWER ONLY IN SIGN LOCATIONS INDICATED IN RED

TOTAL WALL AREA: 65 SF +/-
TOTAL SIGNAGE: 22 SF +/- (3%)
TOTAL ARTWORK: 242 SF +/- (37%)


EXTERIOR BRANDING KEY

SALTY RIM POOL BAR SIGNAGE & ART


SALTY 1	POOL BAR CIRCULAR ID
SALTY 2	POOL BAR LOGO ID
SALTY 3	POOL BAR ROOF LETTERS
SALTY 4	LYRICS ON ROOF
SALTY 5	GRAPHIC WRAP ON ROOF
SALTY 6	WOODEN LYRIC PLANKS

TOTAL WALL AREA: 650 SF +/-
TOTAL SIGNAGE: 320 SF +/- (49%)
LARGEST SIGN 240 SF +/- (VIDEO SCREEN)



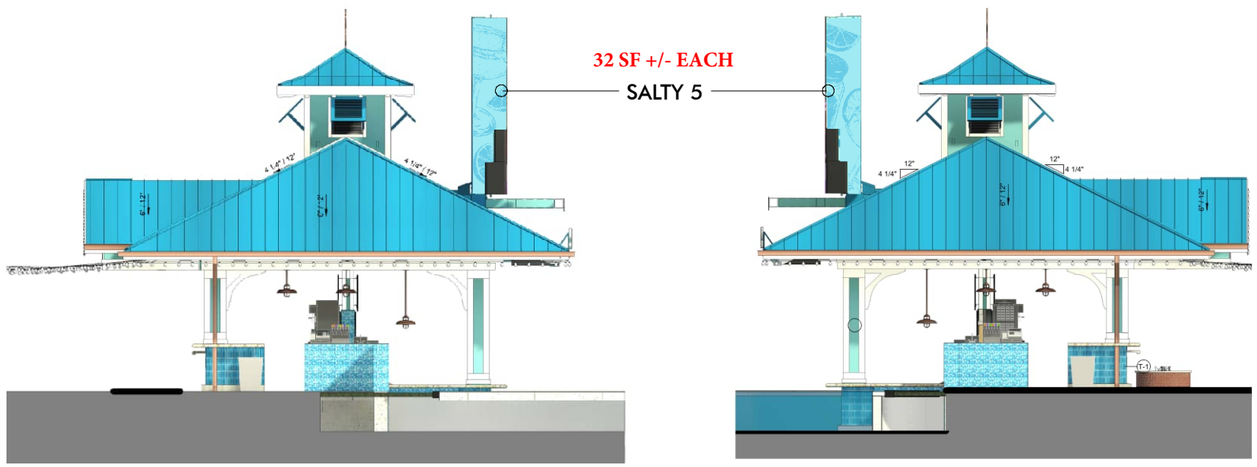

GENERAL SIGN LOCATIONS / REFERENCE PLAN

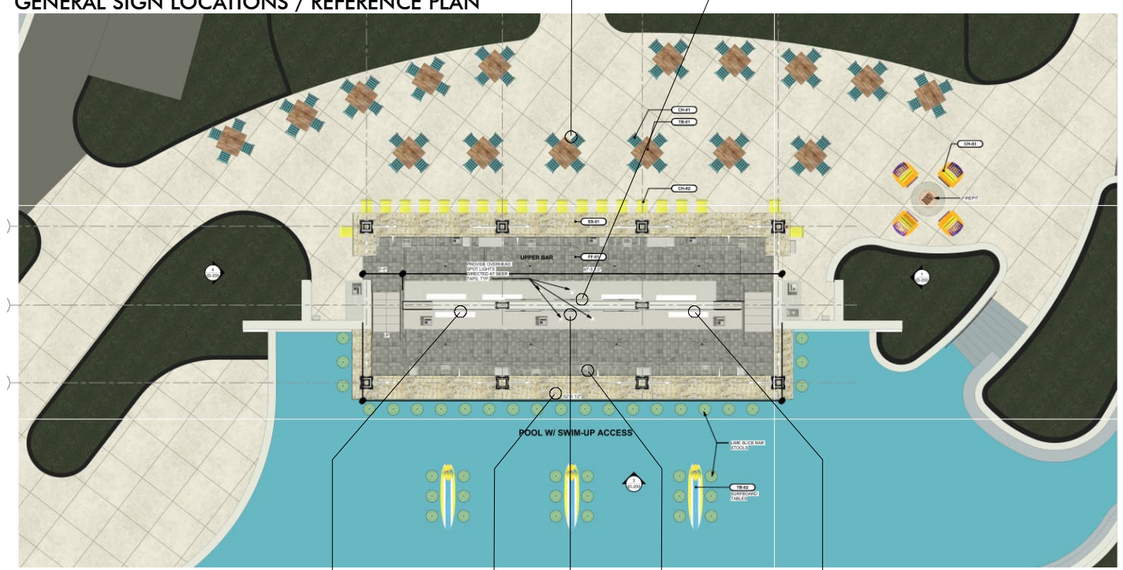

TOTAL WALL AREA: 220 SF +/- x 2 = 240 SF +/-
TOTAL ARTWORK: 32SF +/- x2 = 64 SF +/- (27%)

TheMcBrideCompany
CREATIVE DESIGN

COPYRIGHT 2026

The McBride Company
62 Highland Avenue
Manchester Center
Vermont 05255
Phone: (802) 362-0700
www.mcbridedesign.com

Date: 12/11/25
Scale:
Revisions:
△ 1 4/13/26
△ 2
△ 3
△ 4

Title: MARGARITAVILLE RESORT, ORANGE BEACH, AL / THE WHARF

Description: AMENITY ZONE EXTERIOR SIGNAGE & ARTWORK ELEVATIONS

These drawings are for the sole purpose of expressing visual design intent only and are not intended for actual fabrication purposes. Sign contractor accepts total responsibility for materials selection, fabrication and installation.

△ Approved
△ Approved with comments
△ Not Approved revise-resubmit

EXTERIOR SIGNAGE & ARTWORK DETAILS

= REQUIRES POWER ONLY IN SIGN LOCATIONS INDICATED IN RED

EXTERIOR BRANDING KEY


SALTY RIM POOL BAR SIGNAGE & ART

SALTY 1 POOL BAR CIRCULAR ID

SALTY 2 POOL BAR LOGO ID

22 SF +/-

SALTY 1

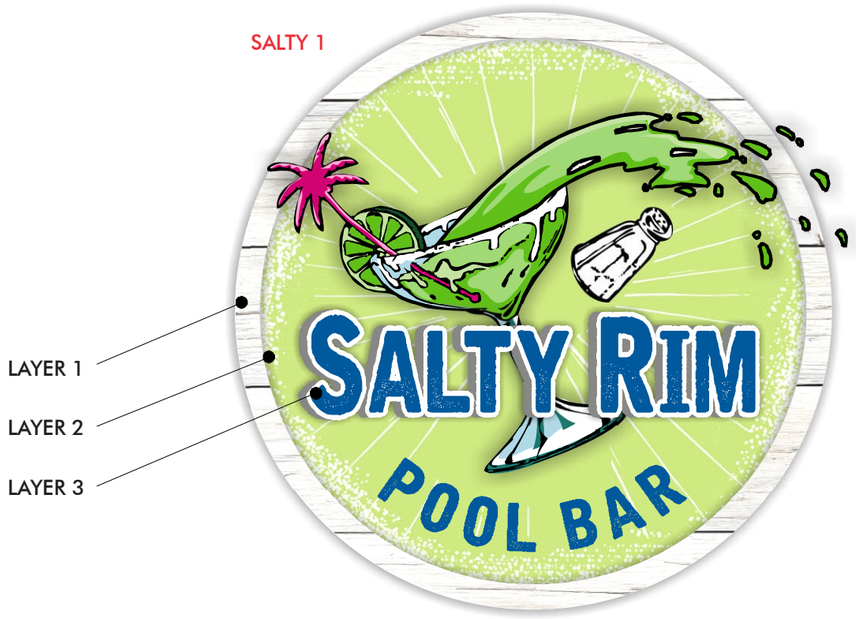

OVERALL SIGN SIZE:
4’6” DIA. 9’2” AFF (+/-) VIF
DIMENSIONAL, LAYERED, ILLUMINATED SIGN,
A SHOP DRAWING IS REQUIRED.

30 SF +/-

SALTY 2



OVERALL SIGN SIZE:
3’3”H x 8’3”W, 4’3” AFF (+/-) VIF
DIMENSIONAL, LAYERED, ILLUMINATED SIGN,
A SHOP DRAWING IS REQUIRED.

SIGN-LOGO COLORS:



MATCH THE DIGITAL PRINT ART

REFERENCE ONLY SIGN SHOP DRAWINGS PROVIDED IN THIS PDF BY TYSON SIGNS. ACTUAL SIGN DESIGN IS AS SHOWN HERE.

TheMcBrideCompany
CREATIVE DESIGN

COPYRIGHT 2026

The McBride Company
62 Highland Avenue
Manchester Center
Vermont 05255
Phone: (802) 362-0700
www.mcbridedesign.com

Date: 4/13/26
Scale:
Revisions:
△ 1
△ 2
△ 3
△ 4

Title: SALTY RIM POOL BAR

Description: EXTERIOR SIGNAGE DETAILS

These drawings are for the sole purpose of expressing visual design intent only and are not intended for actual fabrication purposes. Sign contractor accepts total responsibility for materials selection, fabrication and installation.

△ Approved
△ Approved with comments
△ Not Approved revise-resubmit


SALTY RIM POOL BAR SIGNAGE DETAILS

EXTERIOR BRANDING KEY
SALTY RIM POOL BAR SIGNAGE & ART
SALTY 3 POOL BAR ROOF LETTERS
SALTY 4 LYRICS ON ROOF

SALTY RIM ICON
COPPER WEATHERVANE

11 SF +/-

= REQUIRES POWER ONLY IN SIGN LOCATIONS INDICATED IN RED

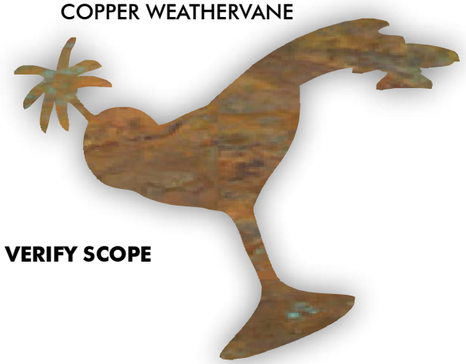

VERIFY SCOPE

OVERALL WEATHERVANE SIZE:
2'10"H x 3'7"W (+/-) VIF
SUBMIT FINISH SAMPLE FOR DESIGNER APPROVAL

SALTY 3

SALTY RIM POOL BAR

SIGN-LOGO COLORS:
PMS 301c
WHITE

OVERALL SIGN SIZE:
1'5"H x 14'0"W, 13'6" AFF (+/-) VIF
INTERNALLY-ILLUMINATED CHANNEL LETTERS, SHOP DRAWING REQUIRED.

20 SF +/-

SALTY 4 HALO-LIT COPPER FINISH: 16 SF +/-

"Livin' for the Weekend . . . Jumpin' off the Deep End"

OVERALL SIGN SIZE:
10"H x 18'9"W (+/-) VIF

EVALUATE HALO-LIT *COPPER FINISH LETTERS, OR ALTERNATE: INTERNALLY-ILLUMINATED LETTERS [PANTONE 152c]. A SHOP DRAWING IS REQUIRED.

*SUBMIT FINISH SAMPLE FOR DESIGNER APPROVAL.

ALTERNATE: INTERNALLY-LIT COLOR FINISH:

"Livin' for the Weekend . . . Jumpin' off the Deep End"

ALT COLOR:
PMS 152c

TheMcBrideCompany
CREATIVE DESIGN
COPYRIGHT 2026

The McBride Company
62 Highland Avenue
Manchester Center
Vermont 05255
Phone: (802) 362-0700
www.mcbridedesign.com

Date: 12/11/25
Scale:
Revisions:
△ 1 4/13/26
△ 2
△ 3
△ 4

Title: MARGARITAVILLE RESORT, ORANGE BEACH, AL / THE WHARF

Description: AMENITY ZONE EXTERIOR SIGNAGE & ARTWORK DETAILS

These drawings are for the sole purpose of expressing visual design intent only and are not intended for actual fabrication purposes. Sign contractor accepts total responsibility for materials selection, fabrication and installation.


△ Approved
△ Approved with comments
△ Not Approved revise-resubmit

SALTY RIM POOL BAR SIGNAGE DETAILS

EXTERIOR BRANDING KEY
SALTY RIM POOL BAR SIGNAGE & ART
SALTY 5 GRAPHIC WRAP ON ROOF

SALTY 5

GRAPHIC WRAP FOR BACKSIDE
(& SIDES) OF SCREEN

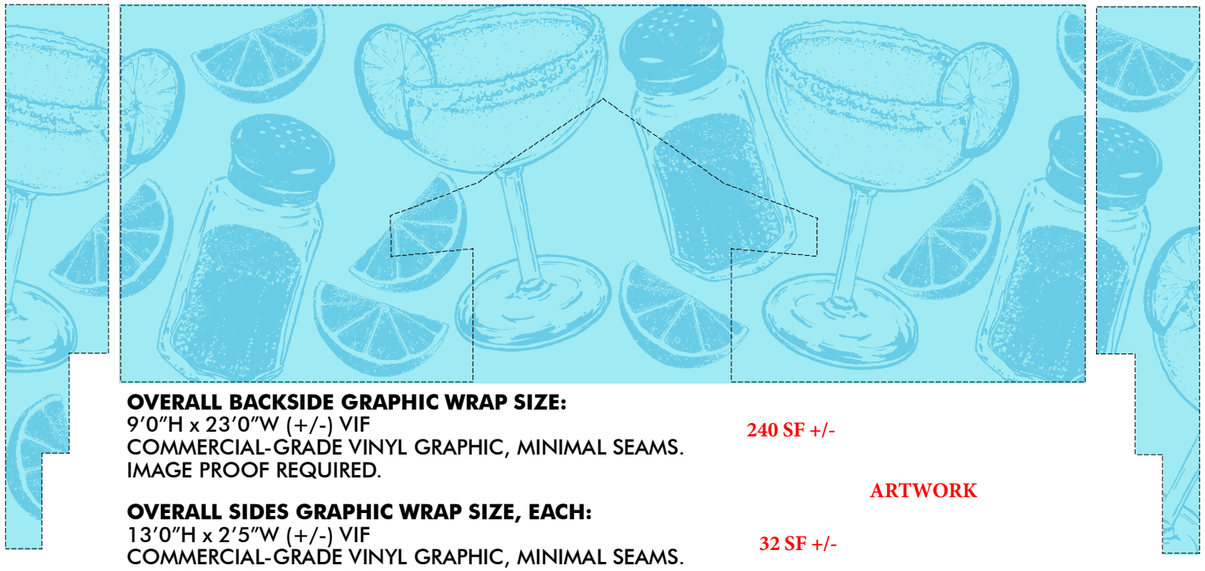

OVERALL BACKSIDE GRAPHIC WRAP SIZE:
9'0"H x 23'0"W (+/-) VIF
COMMERCIAL-GRADE VINYL GRAPHIC, MINIMAL SEAMS.
IMAGE PROOF REQUIRED.

240 SF +/-

ARTWORK

OVERALL SIDES GRAPHIC WRAP SIZE, EACH:
13'0"H x 2'5"W (+/-) VIF
COMMERCIAL-GRADE VINYL GRAPHIC, MINIMAL SEAMS.
IMAGE PROOF REQUIRED.

32 SF +/-



GRAPHIC WRAP COLORS:

PMS 305c

R159 G234 B243

TheMcBrideCompany
CREATIVE DESIGN

COPYRIGHT 2026

The McBride Company
62 Highland Avenue
Manchester Center
Vermont 05255
Phone: (802) 362-0700
www.mcbridedesign.com

Date: 12/11/25
Scale:
Revisions:
△ 1 4/13/26
△ 2
△ 3
△ 4

Title: MARGARITAVILLE RESORT, ORANGE BEACH, AL / THE WHARF

Description: AMENITY ZONE EXTERIOR SIGNAGE & ARTWORK DETAILS

These drawings are for the sole purpose of expressing visual design intent only and are not intended for actual fabrication purposes. Sign contractor accepts total responsibility for materials selection, fabrication and installation.

△ Approved
△ Approved with comments
△ Not Approved revise-resubmit

SALTY RIM POOL BAR SIGNAGE DETAILS

"RURAL OAK" FINISH ON DIMENSIONAL WOODEN PANELS w/PAINTED LYRICS.
PANELS MOUNTED TO THE WALL WITH NO VISIBLE HARDWARE.

FIELD-VERIFY SITE CONDITIONS & DIMENSIONS PRIOR TO MANUFACTURING. SUBMIT SHOP DRAWINGS TO DESIGNER FOR APPROVAL (TYP.)

SALTY 6
Set one of two




OVERALL PLANK SIZE: 8.5"H x 4'10"W, 6'2" AFF (+/- VIF) 4 SF +/-



OVERALL PLANK SIZE: 8.5"H x 3'6"W, 6'2" AFF (+/- VIF) 3 SF +/-

SALTY 6
Set two of two

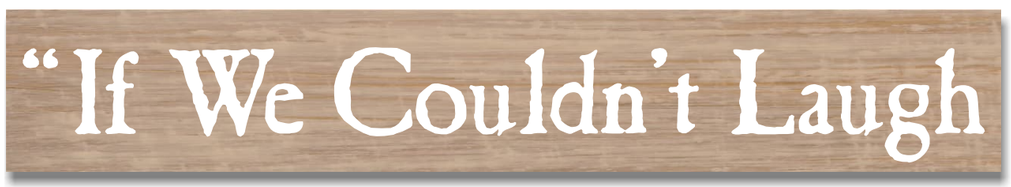

OVERALL PLANK SIZE: 8.5"H x 4'3"W, 6'2" AFF (+/- VIF) 3 SF +/-



OVERALL PLANK SIZE: 8.5"H x 4'11"W, 6'2" AFF (+/- VIF) 4 SF +/-

SUBMIT WOOD FINISH FOR APPROVAL
(FORMICA RURAL OAK AS REFERENCE:)



TheMcBrideCompany
CREATIVE DESIGN
COPYRIGHT 2026
The McBride Company
62 Highland Avenue
Manchester Center
Vermont 05255
Phone: (802) 362-0700
www.mcbridedesign.com

Date: 12/11/25
Scale:
Revisions:
△ 1 4/13/26
△ 2
△ 3
△ 4


Title: MARGARITAVILLE RESORT, ORANGE BEACH, AL / THE WHARF

Description: SALTY RIM POOL BAR EXTERIOR SIGNAGE DETAILS

These drawings are for the sole purpose of expressing visual design intent only and are not intended for actual fabrication purposes. Sign contractor accepts total responsibility for materials selection, fabrication and installation.

△ Approved
△ Approved with comments
△ Not Approved revise-resubmit



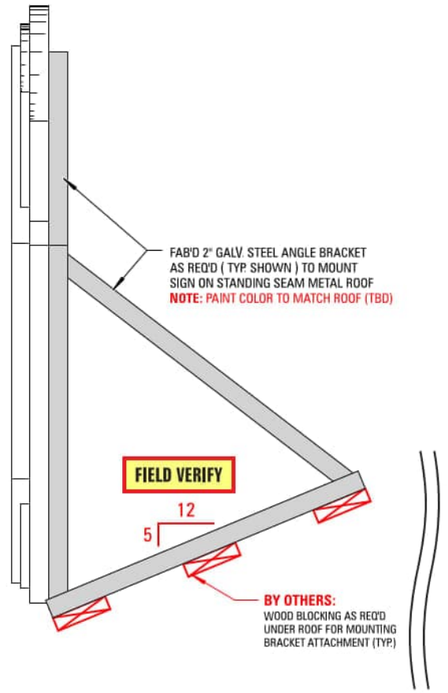

END VIEW
For ref. only | NTS

REFERENCE ONLY SIGN SHOP DRAWING BY TYSON SIGNS. ACTUAL SIGN SIZE & DESIGN IS AS SHOWN ON THE PRECEDING PAGES.

PRODUCTION NOTES

ALUMINUM CABINET:
– S/F fab'd aluminum cloud contour cabinet (2" sq. tube + frame + .125" alum. face + .080 back)
– Individual sign elements are raised with digital print graphics as noted (see call-outs)
– All edges and backs of sign elements and cabinet to be painted white

SUPPORT BRACKET:
– Fab'd galvanized steel angle bracket (2" shown, typ.) as required to support sign and attach to roof of building
– Field verify slope of roof and blocking underneath for mounting bracket

INSTALLATION:
– Mount support bracket on top of raised seam metal roof of building as required (see End View)
– Cabinet to be fastened to support bracket as req'd

COLORS

COLORS SHOWN ARE REPRESENTATIVE ONLY ***ALL PAINT FINISHES TO HAVE SATIN FINISH***

1. *Pantone #301 (print to match)*
2. *White (paint / 3M vinyl)*
3. *Pantone #373 (print to match)*
4. *Black (print)*
5. *Digital Printed Graphics (per McBride artwork)*
6. *TBD (paint to match roof)*

MARGARITAVILLE Resort ORLANDO

Kissimmee, FL

DATE
27-Jul-2018

CUSTOMER
Margaritaville Resort

PROJECT
Same - Orlando / Pool

LOCATION
8000 Fins Up Circle

DESCRIPTION
McBride 1 (Salty Rim ID)

SALES
G. Stalvey

DESIGNER
M. Donellan

SCALE
3/4"= 1' - 0"

DRAWING
57837-1-1-R1

REVISIONS

REV	DATE	BY	NOTE
R1	01-Aug-18	BP	chg shape , thickness

©2018 Tyson Sign Company
This design and illustration is the original and unpublished work of Tyson Sign Company, Inc., and it may not be reproduced, copied or exhibited in any fashion without Written consent from an authorized officer of our company.


TYSON SIGN COMPANY
1-843-448-5168
Fax: 843-448-0535


UL LISTED ELECTRIC SIGN MUST BE INSTALLED IN ACCORDANCE WITH ARTICLE 600 OF THE NEC (NATIONAL ELECTRIC CODE)

WORK AUTHORIZATION

JOB
92841
MGVL Orlando - Pool Signs
DATE
27-JUL-18
FILE
92841_57837-1-A

REV	DATE	BY	NOTE

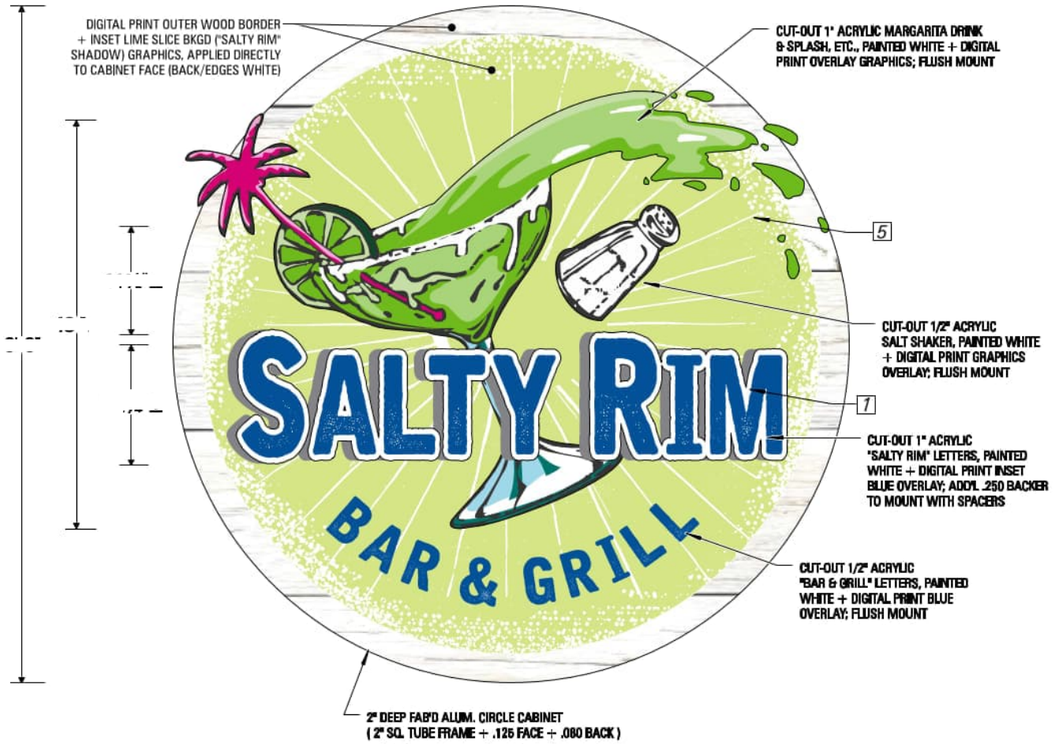

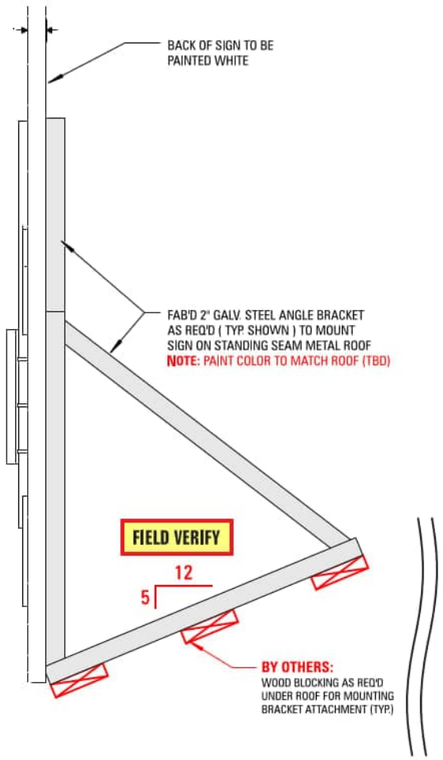

END VIEW
For ref. only | NTS

REFERENCE ONLY SIGN SHOP DRAWING BY TYSON SIGNS. ACTUAL SIGN SIZE & DESIGN IS AS SHOWN ON THE PRECEDING PAGES.

PRODUCTION NOTES

ALUMINUM CABINET:
– S/F fab'd aluminum circular cabinet (2" sq. tube + frame + .125" alum. face + .080 back)
– Cabinet to have digitally printed wood border and lime background graphics (face only)
– Individual sign elements are raised with digital print graphics as noted (see call-outs)
– All edges and backs of sign elements and cabinet to be painted white

SUPPORT BRACKET:
– Fab'd galvanized steel angle bracket (2" shown, typ.) as required to support sign and attach to roof of building
– Field verify slope of roof and blocking underneath for mounting bracket

INSTALLATION:
– Mount support bracket on top of raised seam metal roof of building as required (see End View)
– Cabinet(s) to be fastened to support bracket(s) as req'd

COLORS

COLORS SHOWN ARE REPRESENTATIVE ONLY ***ALL PAINT FINISHES TO HAVE SATIN FINISH***

1. *Blue Pantone #301 (paint to match)*
2. *White (paint / 3M vinyl)*
3. *Green Pantone #373 (paint to match)*
4. *Black*
5. *Digitall Printed Graphics (per McBride artwork)*

MARGARITAVILLE Resort ORLANDO

Kissimmee, FL

DATE
27-Jul-2018

CUSTOMER
Margaritaville Resort

PROJECT
Same - Orlando / Pool

LOCATION
8000 Fins Up Circle

DESCRIPTION
McBride 1 (Salty Rim ID)

SALES
G. Stalvey

DESIGNER
M. Donellan

SCALE
3/4"= 1' - 0"

DRAWING
57837-1-2-R1

REVISIONS

REV	DATE	BY	NOTE
R1	01-Aug-18	BP	chgd size, thickness

©2018 Tyson Sign Company
This design and illustration is the original and unpublished work of Tyson Sign Company, Inc., and it may not be reproduced, copied or exhibited in any fashion without written consent from an authorized officer of our company.

TYSON SIGN COMPANY
1-843-448-5168
Fax: 843-448-0535

UL LISTED ELECTRIC SIGN MUST BE INSTALLED IN ACCORDANCE WITH ARTICLE 600 OF THE NEC (NATIONAL ELECTRIC CODE)

WORK AUTHORIZATION

JOB
92841
MGVL Orlando - Pool Signs
DATE
27-JUL-18
FILE
92841_57837-1-2

REV	DATE	BY	NOTE

EXTERIOR SIGNAGE & ARTWORK DETAILS

EXTERIOR BRANDING KEY


AMENITY ZONE MISC SIGNAGE, AS NEEDED

NOTE TO SIGN FABRICATOR: VERIFY THE FINAL SIGN SIZE, LOCATION(S) & QUANTITY WITH OWNERSHIP. THE TEXT "ENTRANCE" IS OPTIONAL.

DETAILS: DIMENSIONAL SIGN w/LAYERED ELEMENTS. SIGN IS MOUNTED TO A SEALED, WHITE-WASHED WOOD BASE STRUCTURE w/POSTS. SINGLE-SIDED. HIDDEN HARDWARE. EMULATE THE DESIGN-INTENT SHOWN:

LR1



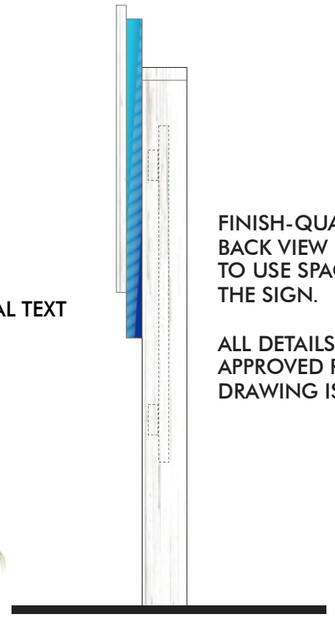

SIDE VIEW REFERENCE

FINISH-QUALITY ON THE WHITEWASHED BACK VIEW (& ALL VISIBLE SIDES). FABRICATOR TO USE SPACERS (OR EQ.) AS NEEDED BEHIND THE SIGN.

ALL DETAILS ARE PER THE SIGN FABRICATOR'S APPROVED RECOMMENDATIONS. A SIGN SHOP DRAWING IS REQUIRED.

AMENITY BUILDING & FINS UP WATER PARK REFERENCE PLAN:



OVERALL STRUCTURE SIZE (INCLUDING SIGN):
4'10"H x 5'6"W (+/-) 30 SF +/-
POSTS: 4.75"W (+/-) EACH.

OVERALL OVAL SIGN SIZE:
2'8"H x 5'2"W (+/-): 15 SF +/-
2'2" AFF (+/-)

"ENTRANCE" FONT: NEXUS RUST SANS BOOK.
3.75"H x 2'3"W, 21" AFF (+/-)

(PLANTINGS ARE EXAMPLE ONLY)

PMS 2925c

PMS 635c

PMS 311c to PMS 661c

PMS 661c

PMS 113c

SUBMIT WHITE-WASHED WOOD FINISH FOR APPROVAL.

TheMcBrideCompany
CREATIVE DESIGN

COPYRIGHT 2025

The McBride Company
62 Highland Avenue
Manchester Center
Vermont 05255
Phone: (802) 362-0700
www.mcbridedesign.com

Date: 12/11/25
Scale:
Revisions:
△ 1
△ 2
△ 3
△ 4

Title: MARGARITAVILLE RESORT, ORANGE BEACH, AL / THE WHARF

Description: AMENITY ZONE EXTERIOR SIGNAGE & ARTWORK DETAILS

These drawings are for the sole purpose of expressing visual design intent only and are not intended for actual fabrication purposes. Sign contractor accepts total responsibility for materials selection, fabrication and installation.

△ Approved
△ Approved with comments
△ Not Approved revise-resubmit

EXTERIOR SIGNAGE & ARTWORK DETAILS

EXTERIOR BRANDING KEY

AMENITY ZONE MISC SIGNAGE, AS NEEDED

TYPICAL DETAILS: DIMENSIONAL SIGN w/LAYERED ELEMENTS. SUBMIT SHOP DRAWINGS FOR APPROVAL. MOUNTED TO A SEALED, WHITEWASHED WOODEN PLANK BASE. MATCH THE LOGO COLORATION SHOWN HERE:

PK1



SIDE VIEW REFERENCE

COLOR REFERENCES:

- PMS 320C
- PMS 319C
- PMS 293
- WHITE
- BLACK
- OVAL COLOR FADE: PMS 320C TO PMS 332C (25% translucent, Shutterstock texture is visible)

SHUTTERSTOCK 16794544

OVERALL OVAL SIGN SIZE:
2'7"H x 3'0"W (+/-), OVAL:
1'-2" AFF (+/-). 1 OR 2-SIDED SIGN.
WHITEWASHED WOOD PLANK BASE,
OVERALL HEIGHT w/BASE: 3'-6" (+/-).
EMULATE DESIGN-INTENT SHOWN.

(PLANTINGS ARE EXAMPLE ONLY)

10 SF +/-

AMENITY BUILDING & FINS UP WATER PARK REFERENCE PLAN:



TheMcBrideCompany
CREATIVE DESIGN

COPYRIGHT 2025

The McBride Company
62 Highland Avenue
Manchester Center
Vermont 05255
Phone: (802) 362-0700
www.mcbridedesign.com

Date: 12/11/25
Scale:
Revisions:
△ 1
△ 2
△ 3
△ 4

Title: MARGARITAVILLE RESORT, ORANGE BEACH, AL / THE WHARF

Description: AMENITY ZONE EXTERIOR SIGNAGE & ARTWORK DETAILS

These drawings are for the sole purpose of expressing visual design intent only and are not intended for actual fabrication purposes. Sign contractor accepts total responsibility for materials selection, fabrication and installation.

△ Approved
△ Approved with comments
△ Not Approved revise-resubmit

RESTROOM BUILDING 2 / SIGNAGE & ARTWORK ELEVATIONS

SIGNAGE & ART KEY

RR	POOL RESTROOM SERIES
S	BRANDED SURFBOARDS
P	PARROT/PALM SILHOUETTES
W	WAVE GRAPHICS
L	LYRIC PLANKS, VARIED

12 SF RR.A[1]

TOTAL WALL AREA: 451 SF +/-
TOTAL SIGNAGE: 12 SF +/- (3%)



2 EXT ELEV - BLDG 2 - POOL RESTROOM- FRONT

150SF ARTWORK P[SET 1, ALL] RR.A[2] 12 SF



1 EXT ELEV - BLDG 2 - POOL RESTROOM- BACK


TOTAL WALL AREA: 451 SF +/-
TOTAL SIGNAGE: 12SF +/- (3%)
TOTAL ARTWORK: 150 SF +/- (33%)

LOCATION REFERENCE ONLY PLAN:




P[SET 2, ALL] 14 SF ARTWORK S4 RR.A[3] 12 SF

TOTAL WALL AREA: 1,112 SF +/-
TOTAL SIGNAGE:12 SF +/- (1%)
TOTAL ARTWORK: 100SF +/- (9%)

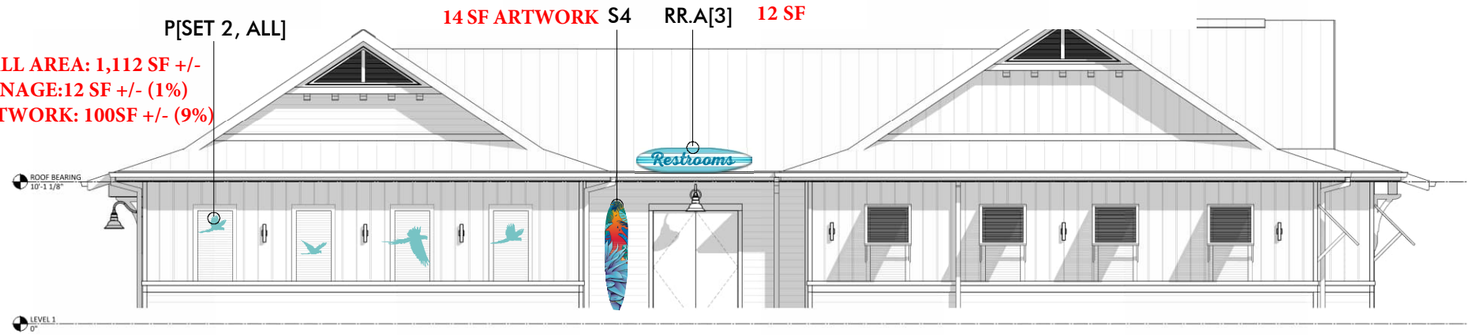

2 EXT ELEV - BLDG 2 - POOL RESTROOM - LEFT

12SF RR.A[4] 14SF ARTWORK S3 P[SET 3, ALL] 85SF ARTWORK

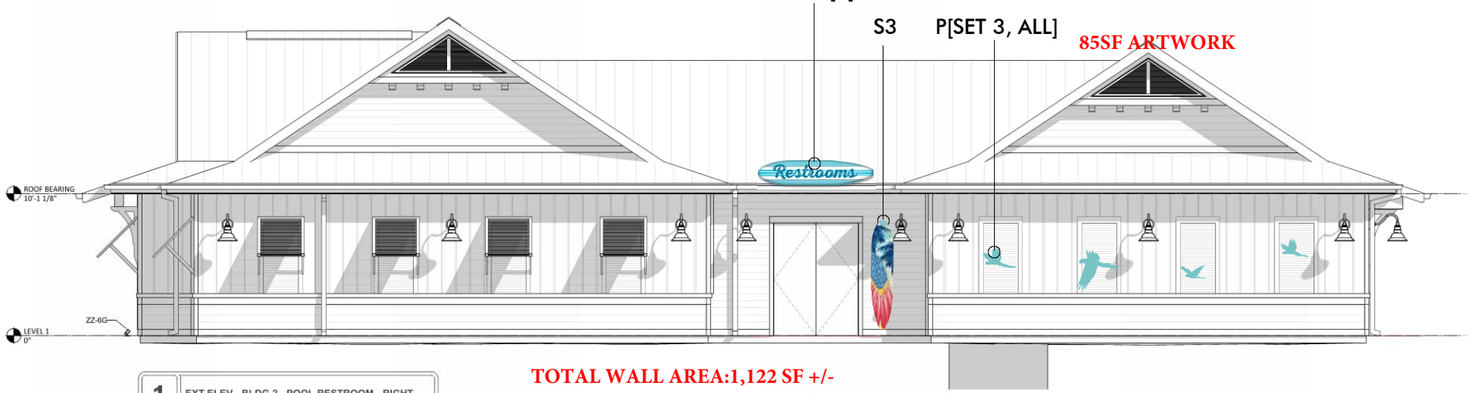

1 EXT ELEV - BLDG 2 - POOL RESTROOM - RIGHT

TOTAL WALL AREA:1,122 SF +/-
TOTAL SIGNAGE: 12SF +/- (1%)
TOTAL ARTWORK: 100SF +/- (9%)

TheMcBrideCompany
CREATIVE DESIGN

COPYRIGHT 2026

The McBride Company
62 Highland Avenue
Manchester Center
Vermont 05255
Phone: (802) 362-0700
www.mcbridedesign.com

Date: 12/11/25
Scale:
Revisions:
△ 1 1/9/26
△ 2 1/15/26
△ 3 4/15/26
△ 4

Title: MARGARITAVILLE RESORT, ORANGE BEACH, AL / THE WHARF

Description: POOL RESTROOM BUILDING 2 SIGNAGE DETAILS

These drawings are for the sole purpose of expressing visual design intent only and are not intended for actual fabrication purposes. Sign contractor accepts total responsibility for materials selection, fabrication and installation.

△ Approved
△ Approved with comments
△ Not Approved revise-resubmit

RESTROOM BUILDING 3 / SIGNAGE & ARTWORK ELEVATIONS

SIGNAGE & ART KEY

RR	POOL RESTROOM SERIES
S	BRANDED SURFBOARDS
P	PARROT/PALM SILHOUETTES
W	WAVE GRAPHICS
L	LYRIC PLANKS, VARIED

TOTAL BUILDING FACE:968 SF
TOTAL SIGNAGE: 12SF +/- (1%)
TOTAL ARTWORK: 40 SF +/- (4%)



2 EXT ELEV - BLDG 3 - POOL RESTROOM - FRONT


TOTAL BUILDING FACE: 968 SF +/-
TOTAL SIGNAGE: 12SF +/- (11%)
TOTAL ARTWORK: 64SF +/- (7%)



1 EXT ELEV - BLDG 3 - POOL RESTROOM - BACK


LOCATION REFERENCE ONLY PLAN:



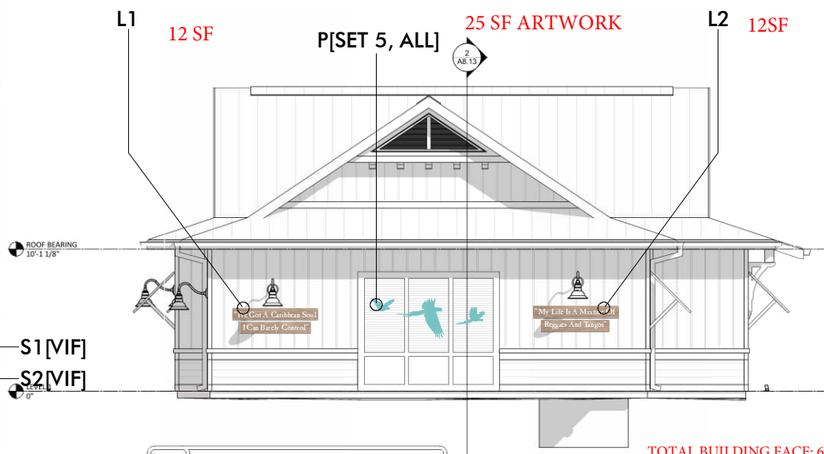

2 EXT ELEV - BLDG 3 - POOL RESTROOM - LEFT

TOTAL BUILDING FACE: 671 SF +/-
SIGNAGE: 24 SF (4%)
ARTWORK: 25 SF (4%)

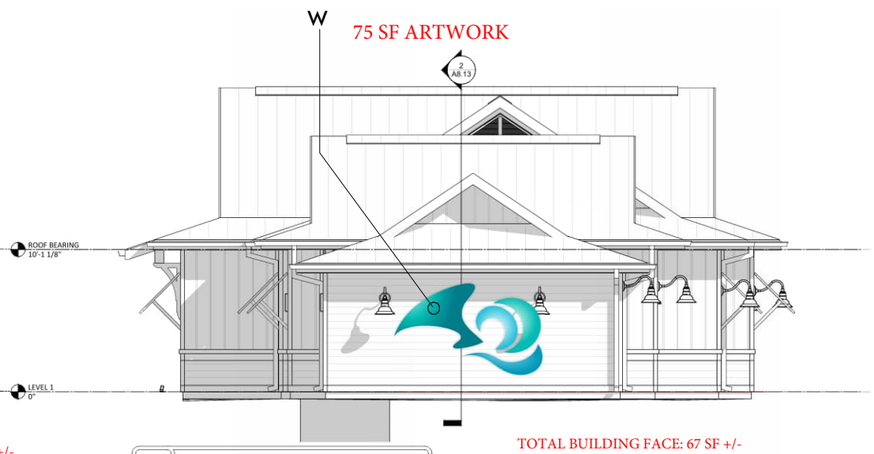

1 EXT ELEV - BLDG 3 - POOL RESTROOM- RIGHT

TOTAL BUILDING FACE: 67 SF +/-
TOTAL ARTWORK : 75SF (11%)

TheMcBrideCompany
CREATIVE DESIGN

COPYRIGHT 2026

The McBride Company
62 Highland Avenue
Manchester Center
Vermont 05255
Phone: (802) 362-0700
www.mcbridedesign.com

Date: 12/11/25
Scale:
Revisions:
△ 1 1/9/26
△ 2 1/15/26
△ 3 4/15/26
△ 4

Title: MARGARITAVILLE RESORT, ORANGE BEACH, AL / THE WHARF

Description: POOL RESTROOM BUILDING 3 SIGNAGE DETAILS

These drawings are for the sole purpose of expressing visual design intent only and are not intended for actual fabrication purposes. Sign contractor accepts total responsibility for materials selection, fabrication and installation.


△ Approved
△ Approved with comments
△ Not Approved revise-resubmit

POOL RESTROOM BUILDINGS / SIGNAGE & ARTWORK DETAILS

SIGNAGE & ART KEY

RR	POOL RESTROOM SERIES
S	BRANDED SURFBOARDS
P	PARROT/PALM SILHOUETTES
W	WAVE GRAPHICS
L	LYRIC PLANKS, VARIED

A

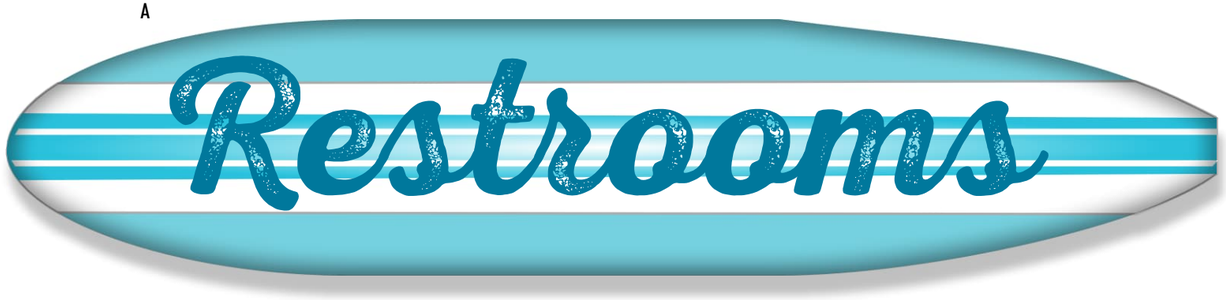

OVERALL SURFBOARD SIGN SIZE:
1'7"H x 7'4"W, 10'0" AFF, VIF


12SF +/-

REAL SURFBOARD (FINS REMOVED), WITH DIGITAL PRINTED GRAPHICS APPLIED TO BOARDS BEFORE CLEARCOAT IS APPLIED OVER THE ART. DIMENSIONAL LETTERS w/INDIRECT LIGHTING.


MATCH THE DIGITAL PRINT GRAPHIC FILE.
(BOARD GRAPHIC COLOR REFS: PMS 310c, WHITE, PMS 311c, PMS 7543)

0.5 SF +/- EACH


B

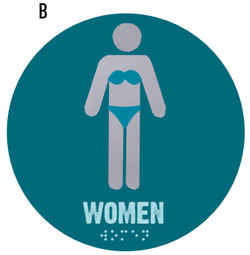

C

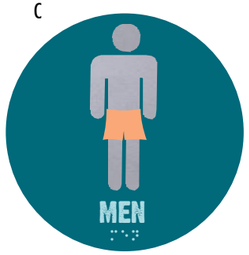

D

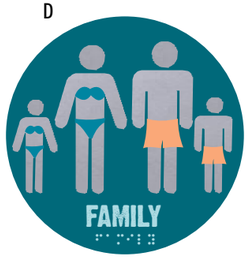

OVERALL SIGN SIZE, EACH:
8"'DIA, 5FT ON CENTER AFF (+/-) VIF
FABRICATOR TO VERIFY ADA NEEDS
SIGN MATERIALS, FABRICATION & INSTALLATION METHODS ARE PER THE SIGN FABRICATOR'S APPROVED RECOMMENDATIONS. HIDDEN HARDWARE AS POSSIBLE.


PANTONE 7468

PANTONE 304

PANTONE 314

PANTONE 1565

E

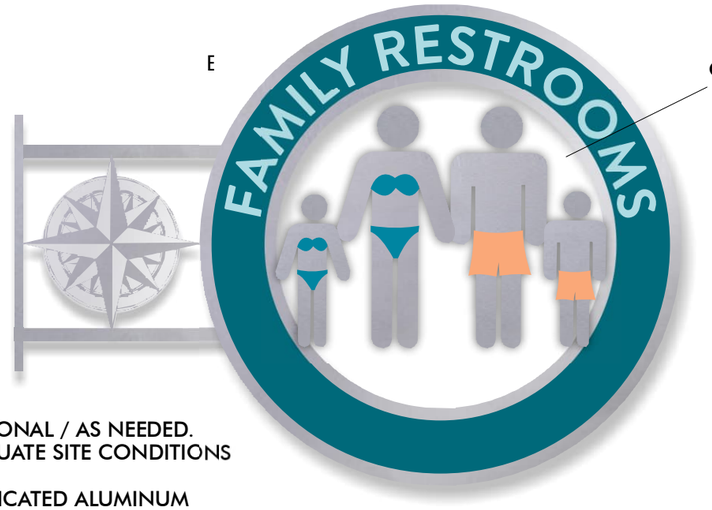

OPTIONAL / AS NEEDED.
EVALUATE SITE CONDITIONS

FABRICATED ALUMINUM SIGN w/DIGITAL PRINT COMPASS ROSE / 2-SIDED SIGN

2SF +/-

ROUND RESTROOM BLADE SIGN
1'6" DIA (+/- VIF)

TheMcBrideCompany
CREATIVE DESIGN
COPYRIGHT 2026

The McBride Company
62 Highland Avenue
Manchester Center
Vermont 05255
Phone: (802) 362-0700
www.mcbridedesign.com

Date: 12/11/25
Scale:
Revisions:
△ 1 1/9/26
△ 2 1/15/26
△ 3 4/15/26
△ 4

Title: MARGARITAVILLE RESORT, ORANGE BEACH, AL / THE WHARF

Description: POOL RESTROOM BUILDINGS SIGNAGE DETAILS

These drawings are for the sole purpose of expressing visual design intent only and are not intended for actual fabrication purposes. Sign contractor accepts total responsibility for materials selection, fabrication and installation.

△ Approved
△ Approved with comments
△ Not Approved revise-resubmit

RESTROOM BUILDINGS / ARTWORK DETAILS

SIGNAGE & ART KEY

RR	POOL RESTROOM SERIES
S	BRANDED SURFBOARDS
P	PARROT/PALM SILHOUETTES
W	WAVE GRAPHICS
L	LYRIC PLANKS, VARIED

14SF +/- EACH

ARTWORK

SIGNAGE

END VIEW REFERENCE



LOCATION REFERENCE ONLY PLAN:



OVERALL SURFBOARD SIZE, EACH:
8'0 H x 1'8"W (+/-) ADAPT REAL SURFBOARDS

REAL SURFBOARDS (FINS REMOVED), WITH DIGITAL PRINTED GRAPHICS APPLIED TO BOARDS BEFORE CLEARCOAT IS APPLIED OVER THE ART.
HIDDEN INSTALLATION HARDWARE, SHOP DRAWING REQUIRED.

DIGITAL PRINT OVERLAY

TheMcBrideCompany
CREATIVE DESIGN
COPYRIGHT 2025

The McBride Company
62 Highland Avenue
Manchester Center
Vermont 05255
Phone: (802) 362-0700
www.mcbridedesign.com

Date: 12/11/25
Scale:
Revisions:
△ 1
△ 2
△ 3
△ 4

Title: MARGARITAVILLE RESORT, ORANGE BEACH, AL / THE WHARF

Description: RESTROOM BUILDINGS EXTERIOR SIGNAGE DETAILS

These drawings are for the sole purpose of expressing visual design intent only and are not intended for actual fabrication purposes. Sign contractor accepts total responsibility for materials selection, fabrication and installation.

△ Approved
△ Approved with comments
△ Not Approved revise-resubmit

RESTROOM BUILDINGS / ARTWORK DETAILS

SIGNAGE & ART KEY

RR	POOL RESTROOM SERIES
S	BRANDED SURFBOARDS
P	PARROT/PALM SILHOUETTES
W	WAVE GRAPHICS
L	LYRIC PLANKS, VARIED

P [SET 1, ALL]



OVERALL PARROT SILHOUETTE DISPLAY SIZE:
3'0"H x 49'3"W, VIF
DIMENSIONAL CUT-OUTS, HIDDEN INSTALLATION HARDWARE

150 SF +/- ARTWORK

COLOR REFERENCE:

PMS 6134c

P [SET 2, ALL]



OVERALL PARROT SILHOUETTE DISPLAY SIZE:
3'6"H x 23'3"W, VIF
DIMENSIONAL CUT-OUTS, HIDDEN INSTALLATION HARDWARE

85 SF +/- ARTWORK

P [SET 3, ALL]



OVERALL PARROT SILHOUETTE DISPLAY SIZE:
3'6"H x 23'3"W, VIF
DIMENSIONAL CUT-OUTS, HIDDEN INSTALLATION HARDWARE 85 SF +/- ARTWORK

P[SET 4, ALL]



25 SF +/- ARTWORK


OVERALL PARROT SILHOUETTE DISPLAY SIZE:
3'0"H x 8'4"W, VIF
DIMENSIONAL CUT-OUTS, HIDDEN INSTALLATION HARDWARE

P[SET 5, ALL]



25 SF +/- ARTWORK

OVERALL PARROT SILHOUETTE DISPLAY SIZE:
3'0"H x 8'4"W, VIF
DIMENSIONAL CUT-OUTS, HIDDEN INSTALLATION HARDWARE

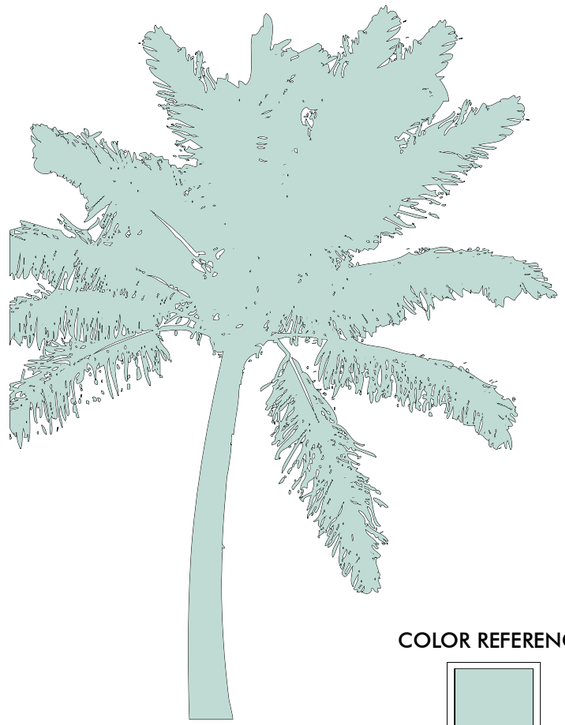

COLOR REFERENCE:

PMS 565c

50 SF +/- ARTWORK

OVERALL PALM SILHOUETTE SIZE:
8'0"H x 6'0"W, VIF
DIMENSIONAL CUT-OUT, HIDDEN INSTALLATION HARDWARE

TheMcBrideCompany
CREATIVE DESIGN
COPYRIGHT 2026
The McBride Company
62 Highland Avenue
Manchester Center
Vermont 05255
Phone: (802) 362-0700
www.mcbridedesign.com

Date: 12/11/25
Scale:
Revisions:
△ 1 1/9/26
△ 2 1/15/26
△ 3 4/15/26
△ 4

Title: MARGARITAVILLE RESORT, ORANGE BEACH, AL / THE WHARF

Description: RESTROOM BUILDINGS EXTERIOR SIGNAGE DETAILS

These drawings are for the sole purpose of expressing visual design intent only and are not intended for actual fabrication purposes. Sign contractor accepts total responsibility for materials selection, fabrication and installation.

△ Approved
△ Approved with comments
△ Not Approved revise-resubmit

RESTROOM BUILDINGS / ARTWORK DETAILS

SIGNAGE & ART KEY

RR	POOL RESTROOM SERIES
S	BRANDED SURFBOARDS
P	PARROT/PALM SILHOUETTES
W	WAVE GRAPHICS
L	LYRIC PLANKS, VARIED

DIMENSIONAL FINS/WAVE CUT-OUT ON WALL

W



PANTONE 3145C, 3262C & WHITE

PANTONE 311C & WHITE

PANTONE 3262C & WHITE

LOCATION REFERENCE ONLY PLAN:



75 SF +/- ARTWORK **OVERALL WAVE GRAPHIC SIZE:**75
6'4"H x 11'6"W, 1'2" AFF (+/-) VIF
DIMENSIONAL CUT-OUT, HIDDEN INSTALLATION HARDWARE

DIGITAL PRINT APPLIED TO RIGID, SEAMLESS SUBSTRATE.
DIGITAL PRINT TO MATCH LOGO COLORATION.

TheMcBrideCompany
CREATIVE DESIGN
COPYRIGHT 2026
The McBride Company
62 Highland Avenue
Manchester Center
Vermont 05255
Phone: (802) 362-0700
www.mcbridedesign.com

Date: 12/11/25
Scale:
Revisions:
△ 1 1/9/26
△ 2
△ 3
△ 4

Title: MARGARITAVILLE RESORT, ORANGE BEACH, AL / THE WHARF

Description: RESTROOM BUILDINGS EXTERIOR SIGNAGE DETAILS

These drawings are for the sole purpose of expressing visual design intent only and are not intended for actual fabrication purposes. Sign contractor accepts total responsibility for materials selection, fabrication and installation.

△ Approved
△ Approved with comments
△ Not Approved revise-resubmit

SIGNAGE & ART KEY

RR	POOL RESTROOM SERIES
S	BRANDED SURFBOARDS
P	PARROT/PALM SILHOUETTES
W	WAVE GRAPHICS
L	LYRIC PLANKS, VARIED

"RURAL OAK" DIMENSIONAL WOODEN PANELS w/PAINTED LYRICS
LYRICS VARY, LETTERING PANELS MOUNTED TO THE WALL. NO VISIBLE HARDWARE.

L1



OVERALL SIZE:
1'10"H x 6'0"W, 4'0" AFF (+/-) VIF

12 SF +/-

FIELD-VERIFY SITE CONDITIONS & DIMENSIONS PRIOR TO MANUFACTURING. SUBMIT SHOP DRAWINGS TO DESIGNER FOR APPROVAL (TYP.)

L2



OVERALL SIZE:
1'10"H x 6'0"W, 4'0" AFF (+/-) VIF

12 SF +/-

FIELD-VERIFY SITE CONDITIONS & DIMENSIONS PRIOR TO MANUFACTURING. SUBMIT SHOP DRAWINGS TO DESIGNER FOR APPROVAL (TYP.)

SUBMIT WOOD FINISH FOR APPROVAL (FORMICA RURAL OAK AS REFERENCE:)



TheMcBrideCompany
CREATIVE DESIGN

COPYRIGHT 2026

The McBride Company
62 Highland Avenue
Manchester Center
Vermont 05255
Phone: (802) 362-0700
www.mcbridedesign.com

Date: 12/11/25
Scale:
Revisions:
△ 1 1/9/26
△ 2
△ 3
△ 4

Title: MARGARITAVILLE RESORT, ORANGE BEACH, AL / THE WHARF

Description: RESTROOM BUILDINGS EXTERIOR SIGNAGE DETAILS

These drawings are for the sole purpose of expressing visual design intent only and are not intended for actual fabrication purposes. Sign contractor accepts total responsibility for materials selection, fabrication and installation.


△ Approved
△ Approved with comments
△ Not Approved revise-resubmit

EXTERIOR SIGNAGE & ARTWORK DETAILS

EXTERIOR BRANDING KEY

AMENITY ZONE MISC SIGNAGE, AS NEEDED

SIGN ILLUMINATION REFERENCE DETAIL.
ACTUAL SHOP DRAWINGS TO BE SUBMITTED BY THE SIGNAGE FABRICATOR FOR APPROVAL:

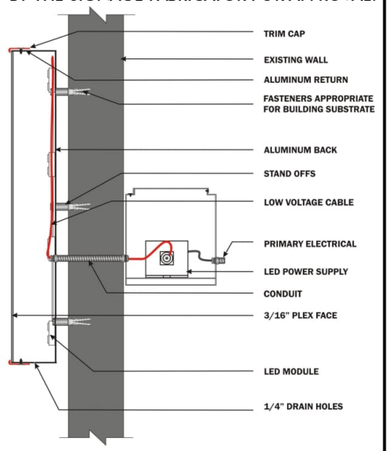

Standard Face Lit -
LED Illuminated w/ Stand off

SIX-STRING MUSIC STAGE ID SIGN

SS1



20 SF +/-

OVERALL SIGN SIZE:
4'0"H x 4'6"W, 12'0" AFF (+/-) VIF

DIMENSIONAL, LAYERED SIGN.
EVALUATE LED SIGN ILLUMINATION.
A SHOP DRAWING IS REQUIRED.

PMS 1665c

FRAMED, COMMERCIAL-GRADE DIGITAL PRINT MURAL




OVERALL MURAL SIZE:
4'6"H x 12'6"W, 1'6" AFF (+/-) VIF

60 SF +/-

AMENITY BUILDING & FINS UP WATER PARK REFERENCE PLAN:




SS1
[VIF]

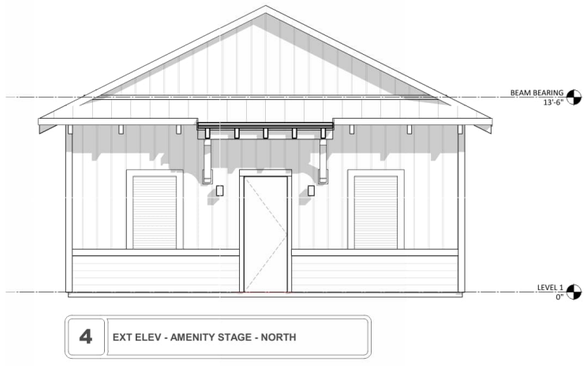


4 EXT ELEV - AMENITY STAGE - NORTH



3 EXT ELEV - AMENITY STAGE - WEST

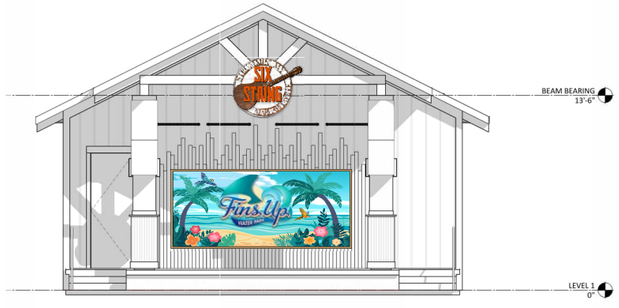

2 EXT ELEV - AMENITY STAGE - SOUTH

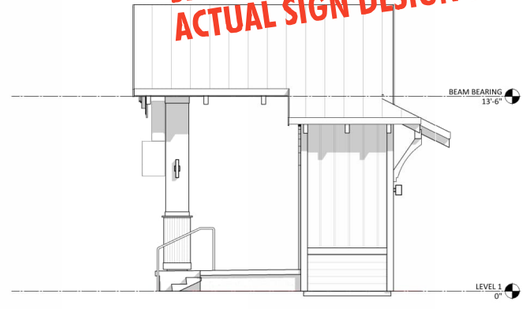

1 EXT ELEV - AMENITY STAGE - EAST

SEE THE NEXT PAGE FOR A REFERENCE ONLY SIGN SHOP DRAWING BY TYSON SIGNS. ACTUAL SIGN DESIGN IS AS SHOWN HERE.

TheMcBrideCompany
CREATIVE DESIGN

COPYRIGHT 2026

The McBride Company
62 Highland Avenue
Manchester Center
Vermont 05255
Phone: (802) 362-0700
www.mcbridedesign.com

Date: 12/11/25
Scale:
Revisions:
△ 1 1/9/26
△ 2 4/15/26
△ 3
△ 4

Title: MARGARITAVILLE RESORT, ORANGE BEACH, AL / THE WHARF


Description: AMENITY ZONE EXTERIOR SIGNAGE & ARTWORK DETAILS

These drawings are for the sole purpose of expressing visual design intent only and are not intended for actual fabrication purposes. Sign contractor accepts total responsibility for materials selection, fabrication and installation.

△ Approved
△ Approved with comments
△ Not Approved revise-resubmit

NOT FOR CONSTRUCTION



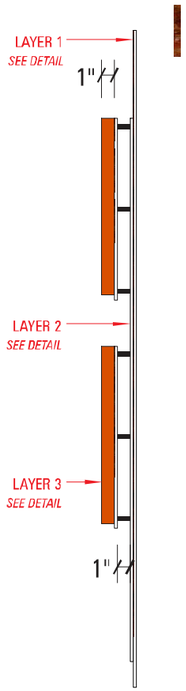



LAYER 1: ***Routed ¼" Aluminum***




LAYER 2: ***Cut-out ¼" Alum. Guitar***
(NECK & BODY OVERHANG CABINET)



LAYER 3: ***Cut-out 1" PVC Letters***
(+ ¼" ALUM. BACKER, 1" SPACER MNT.)

SHOP DRAWING FOR REFERENCE ONLY BY TYSON SIGNS. ACTUAL SIGN SIZE IS AS SHOWN ON THE PRECEDING PAGE.

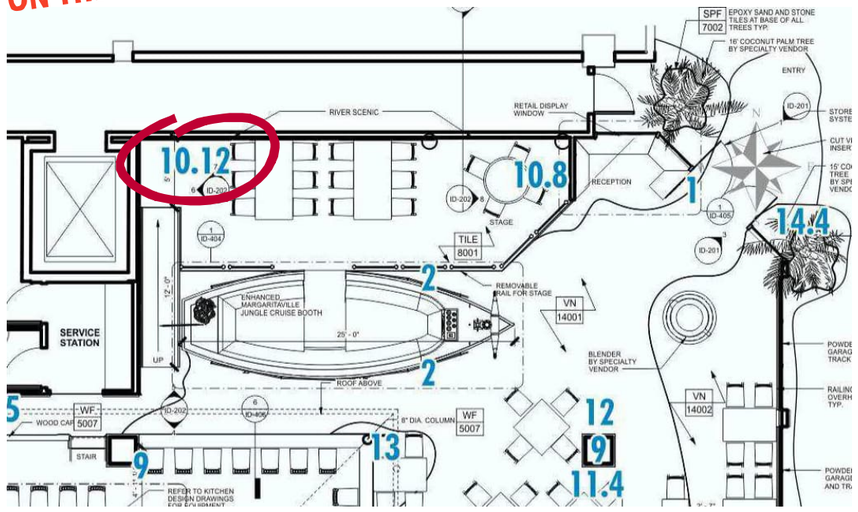

PLAN VIEW
For Reference Only – NTS

PRODUCTION NOTES

LAYER 1 – ROUTED RING/LETTERS:
– Routed ¼" plate alum. face with all-connected cut-out letters, rings, guitar, etc., shapes as shown (forming one continuous underlying shape)
– All space as shown between letters, rings, guitar, etc., open as noted
– Face to have hand-painted faux rusted iron finish to match designer's intent

LAYER 2 – GUITAR ELEMENT:
– Routed ¼" plate alum. guitar shape, flush-mounted directly to routed face (as req'd), with extended neck & body portions overhanging cabinet as indicated
– Guitar to have hand-painted faux rusted iron finish and all guitar details (strings, etc.) to match designer's intent

LAYER 3 – "SIX STRING" LETTERS:
– Cut-out 1" thick PVC letters mounted flush to ¼" thick plate aluminum backer (note: backers include black shadow)
– Letters and backer to have hand-painted finish to match designer's intent
– Backers mount with studs and spacers (as req'd) off routed face and guitar element as shown

INSTALLATION:
– Sign mounts to interior wall (studs/adhesive, typ.) in location shown;
Survey Required to determine exact mounting details

COLORS

COLORS SHOWN ARE REPRESENTATIVE ONLY

- *Orange PMS 1665 (paint)*
- *Black (paint)*
- *Faux "Rusted Iron" finish (p.t.m. designer's intent)*

McBride #

10.12 ***Qty. (1) Layered Rustic Metal Wall Sign***

Margaritaville River Walk Center San Antonio, TX
San Antonio, TX

DATE
04-Apr-16

CUSTOMER
Margaritaville

PROJECT
Same / San Antonio, TX

LOCATION
Interior

DESCRIPTION
Metal Wall Sign

SALES
G. Stalvey

DESIGNER
D. Cammarata

SCALE
1" = 1' - 0"

DRAWING
54105-10-12

REVISIONS

REV	DATE	BY	NOTE

©2016 Tyson Sign Company
This design and illustration is the original and unpublished work of Tyson Sign Company, Inc., and it may not be reproduced, copied or exhibited in any fashion without written consent from an authorized officer of our company.

TYSON SIGN COMPANY
1-843-448-5168
Fax: 843-448-0535

UL LISTED ELECTRIC SIGN MUST BE INSTALLED IN ACCORDANCE WITH ARTICLE 600 OF THE NEC (NATIONAL ELECTRIC CODE)

WORK AUTHORIZATION

JOB
92145
Margaritaville San Antonio
DATE
05-APR-16
FILE
92145_54105-10-12

REV	DATE	BY	NOTE

EXTERIOR SIGNAGE & ARTWORK DETAILS

EXTERIOR BRANDING KEY

AMENITY ZONE MISC SIGNAGE, AS NEEDED

OVERALL DISPLAY DIMENSIONS:
7'-6"H x 9'6"W (+/-), VIF
INSTALL 3" AFF (+/-)
ATTACH TO THE WALL WITH HIDDEN HARDWARE

72 SF +/-

SIGN INSTALLATION IS PER SIGN FABRICATOR'S APPROVED RECOMMENDATIONS

LOCATION REFERENCE ONLY PLAN:



ALTERNATE DISPLAY, VERIFY LOCATION OPTION [ALSO SEE RESTROOM 3 BLDG WAVE GRAPHIC 'W'].

5 REAL SURFBOARDS (FINS REMOVED), WITH DIGITAL PRINTED GRAPHICS APPLIED TO BOARDS BEFORE CLEARCOAT IS APPLIED OVER THE ART.

ALTERNATE DISPLAY OPTION



TheMcBrideCompany
CREATIVE DESIGN

COPYRIGHT 2026

The McBride Company
62 Highland Avenue
Manchester Center
Vermont 05255
Phone: (802) 362-0700
www.mcbridedesign.com

Date: 12/11/25
Scale:
Revisions:
△ 1 1/9/26
△ 2
△ 3
△ 4

Title: MARGARITAVILLE RESORT, ORANGE BEACH, AL / THE WHARF

Description: AMENITY ZONE EXTERIOR SIGNAGE & ARTWORK DETAILS

These drawings are for the sole purpose of expressing visual design intent only and are not intended for actual fabrication purposes. Sign contractor accepts total responsibility for materials selection, fabrication and installation.

△ Approved
△ Approved with comments
△ Not Approved revise-resubmit

City of Orange Beach
COMMUNITY DEVELOPMENT DEPARTMENT
P.O. Box 2432
Orange Beach, AL 36561
251.981.2610 Fax 251 981 3725
http://www.cityoforangebeach.com

DEVELOPMENT PERMIT APPLICATION

To be completed by Community Development Department Staff

APPLICATION DATA

Application #: 0703-PUD-26

Total Fees Paid: 1500.00

Check Number: 10332

TYPE OF APPLICATION

___ Administrative Site Plan Review
___ Site Plan Review
___ Preliminary/Final Minor Subdivision Approval
___ Preliminary Major Subdivision Approval
___ Final Major Subdivision Approval
___ Rezoning
___ Preliminary PUD Approval
___ Final PUD Approval
___ PUD Modification
___ Temporary Portable Building

RECEIVED
JUN 09 2026
O.B. COMMUNITY DEV.

NAME OF PROJECT: Amenity District PUD at Wharf Landing

PROJECT DESCRIPTION: *(Provide Brief Description of Proposed Development, Subdivision, Rezoning, Portable Building, or Special Event; To include lot sizes, square footage of building coverage, number of lots, proposed land uses, number of units, number of buildings, a project narrative, etc.; if more space is needed attach a separate page)*

Proposed rezoning of 7.78 acres from GB to PUD to allow for signage at the Amenity District of Margaritaville at Wharf Landing

PROPERTY INFORMATION:

Address: 23150 Margaritaville Way; 0 Brown Lane — Tax Parcel #(s): 05-61-07-36-3-001-003.005

Existing Use: Vacant — Zoning: GB — PPIN #(s): 631778

APPLICANT INFORMATION:

Name: Sawgrass Consulting, LLC. — Contact Person: Ercil Godwin

Address: 30673 Sgt E.I Boots Thomas Drive Spanish Fort, AL 36527

Phone #: (251-) 544-7900 — Fax #: (___) ___ — Email: sawgrassadmin@sawgrassllc.com

OWNER INFORMATION:

Name: Wharf Landing LLC — Contact Person: Jason Alley

Address: 610 Highland Crossing St. Baton Rouge, LA 70810


Phone #: (504) 316-3786 — Fax #: (___) ___ — Email: jalley@premierdevgroup.com

Signature (Applicant): _____ Date: 6/1/26

Signature (Owner): _____ Date: 6/1/26

Revised 02-06-2013

COPYRIGHT 2025 - FIFTH DIMENSION ARCHITECTURE & INTERIORS, LLC

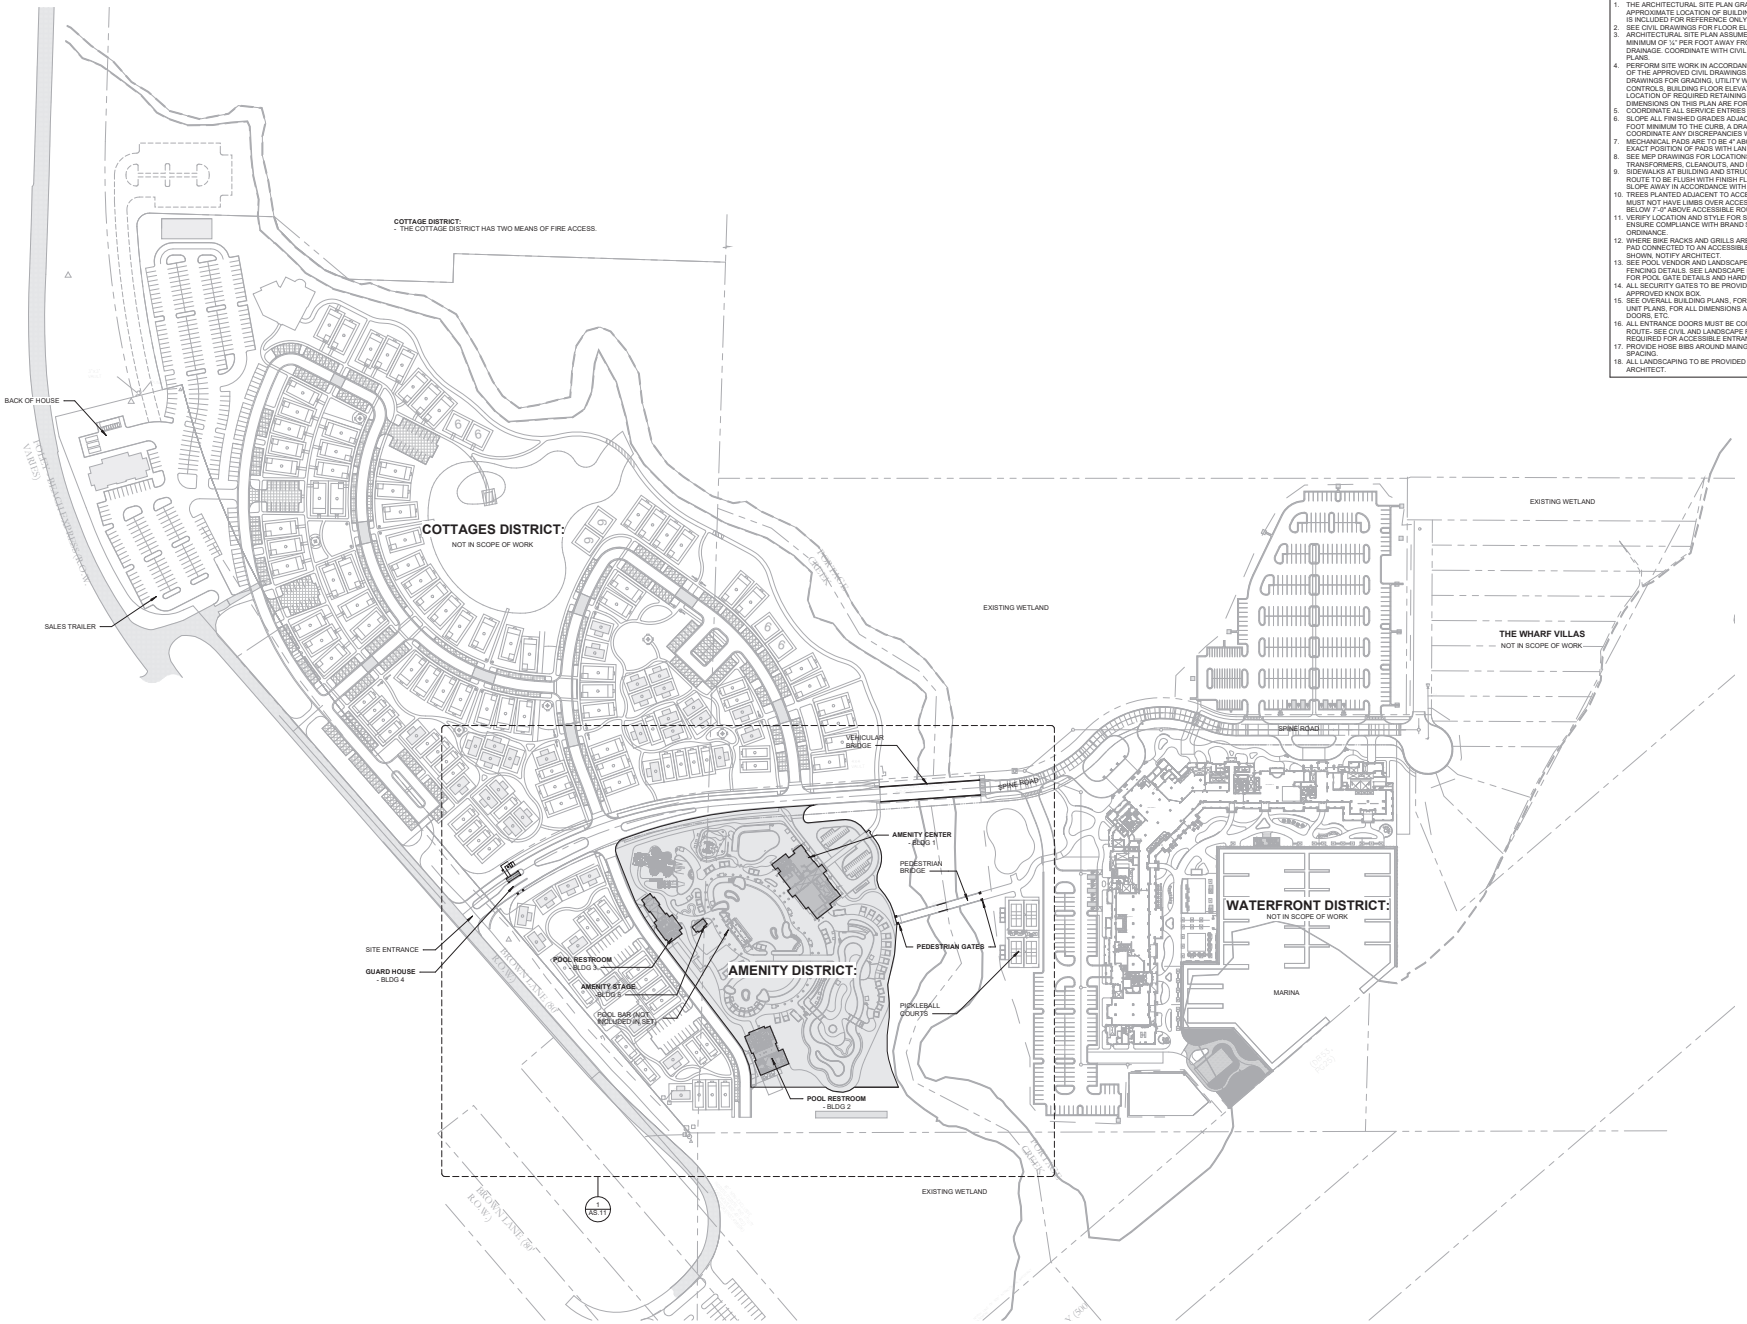

NOTES - SITE PLANS

1. THE ARCHITECTURAL SITE PLAN GRAPHICALLY INDICATES THE APPROXIMATE LOCATION OF BUILDINGS, DRIVES AND PARKING AND IS INCLUDED FOR REFERENCE ONLY.
2. SEE CIVIL DRAWINGS FOR FLOOR ELEVATION BENCHMARKS.
3. ARCHITECTURAL SITE PLAN ASSUMES ALL GRADES WILL SLOPE A MINIMUM OF ¼" PER FOOT AWAY FROM THE BUILDING FOR POSITIVE DRAINAGE. COORDINATE WITH CIVIL AND LANDSCAPE GRADING PLANS.
4. PERFORM SITE WORK IN ACCORDANCE WITH THE REQUIREMENTS OF THE APPROVED CIVIL DRAWINGS. SEE CIVIL ENGINEER'S DRAWINGS FOR GRADING, UTILITY WORK, DRAINAGE, DIMENSIONAL CONTROLS, BUILDING FLOOR ELEVATION BENCHMARKS AND LOCATION OF REQUIRED RETAINING WALLS AT BUILDINGS. DIMENSIONS ON THIS PLAN ARE FOR REFERENCE ONLY.
5. COORDINATE ALL SERVICE ENTRIES WITH MEP AND CIVIL DRAWINGS.
6. SLOPE ALL FINISHED GRADES ADJACENT TO THE BUILDING 1/4" / FOOT MINIMUM TO THE CURB, A DRAIN OR THE PROPERTY LINE. COORDINATE ANY DISCREPANCIES WITH THE THE CIVIL ENGINEER.
7. MECHANICAL PADS ARE TO BE 4" ABOVE GRADE- COORDINATE EXACT POSITION OF PADS WITH LANDSCAPE DRAWINGS.
8. SEE MEP DRAWINGS FOR LOCATIONS OF PANELS, METERS, TRANSFORMERS, CLEANOUTS, AND PARKING LOT LIGHTING.
9. SIDEWALKS AT BUILDING AND STRUCTURES ON AN ACCESSIBLE ROUTE TO BE FLUSH WITH FINISH FLOOR AT DOORS AND MUST SLOPE AWAY IN ACCORDANCE WITH ADA AND ANSI STANDARDS.
10. TREES PLANTED ADJACENT TO ACCESSIBLE ROUTES AND AREAS MUST NOT HAVE LIMBS OVER ACCESSIBLE ROUTES AND AREAS BELOW 7'-0" ABOVE ACCESSIBLE ROUTE.
11. VERIFY LOCATION AND STYLE FOR SIGNAGE WITH OWNER AND ENSURE COMPLIANCE WITH BRAND STANDARDS AND LOCAL ZONING ORDINANCE.
12. WHERE BIKE RACKS AND GRILLS ARE SHOWN, PROVIDE CONCRETE PAD CONNECTED TO AN ACCESSIBLE ROUTE. 8' SIZES ARE NOT SHOWN, NOTIFY ARCHITECT.
13. SEE POOL VENDOR AND LANDSCAPE DRAWINGS FOR POOL & FENCING DETAILS. SEE LANDSCAPE DRAWINGS AND SPECIFICATIONS FOR POOL GATE DETAILS AND HARDWARE.
14. ALL SECURITY GATES TO BE PROVIDED WITH FIRE MARSHAL APPROVED KNOX BOX.
15. SEE OVERALL BUILDING PLANS, FOR EXACT UNIT ORIENTATION. SEE UNIT PLANS, FOR ALL DIMENSIONS AND NOTING OF INTERIOR WALLS, DOORS, ETC.
16. ALL ENTRANCE DOORS MUST BE CONNECTED TO AN ACCESSIBLE ROUTE- SEE CIVIL AND LANDSCAPE FOR SLOPES AND GRADING REQUIRED FOR ACCESSIBLE ENTRANCES.
17. PROVIDE HOSE BIBS AROUND MAING BUILDING WITH 200' MAX SPACING.
18. ALL LANDSCAPING TO BE PROVIDED BY A REGISTERED LANDSCAPE ARCHITECT.

1 ARCHITECTURAL SITE PLAN - OVERALL
SCALE: 1" = 100'-0"

N

STATE OF ALABAMA
WALKER DANIEL PERRY
5915
REGISTERED ARCHITECT

FIFTH DIMENSION
ARCHITECTURE & INTERIORS, LLC
BIRMINGHAM, AL AUSTIN, TX ATLANTA, GA DENVER, CO
www.5dai.com

PERMIT / CONSTRUCTION ISSUE

MARGARITAVILLE RESORT AT THE WHARF - AMENITY BUILDINGS

WHARF LANDING, LLC.
22960 BROWN LANE, ORANGE BEACH, AL 36561

REVISIONS


Δ	DATE	DESCRIPTION

PROJ. NO. 24044
ISSUE DATE 11/07/2025

SHEET NAME:
ARCHITECTURAL SITE PLANS - OVERALL

SHEET NO:
AS.10

COPYRIGHT 2025 - FIFTH DIMENSION ARCHITECTURE & INTERIORS, LLC

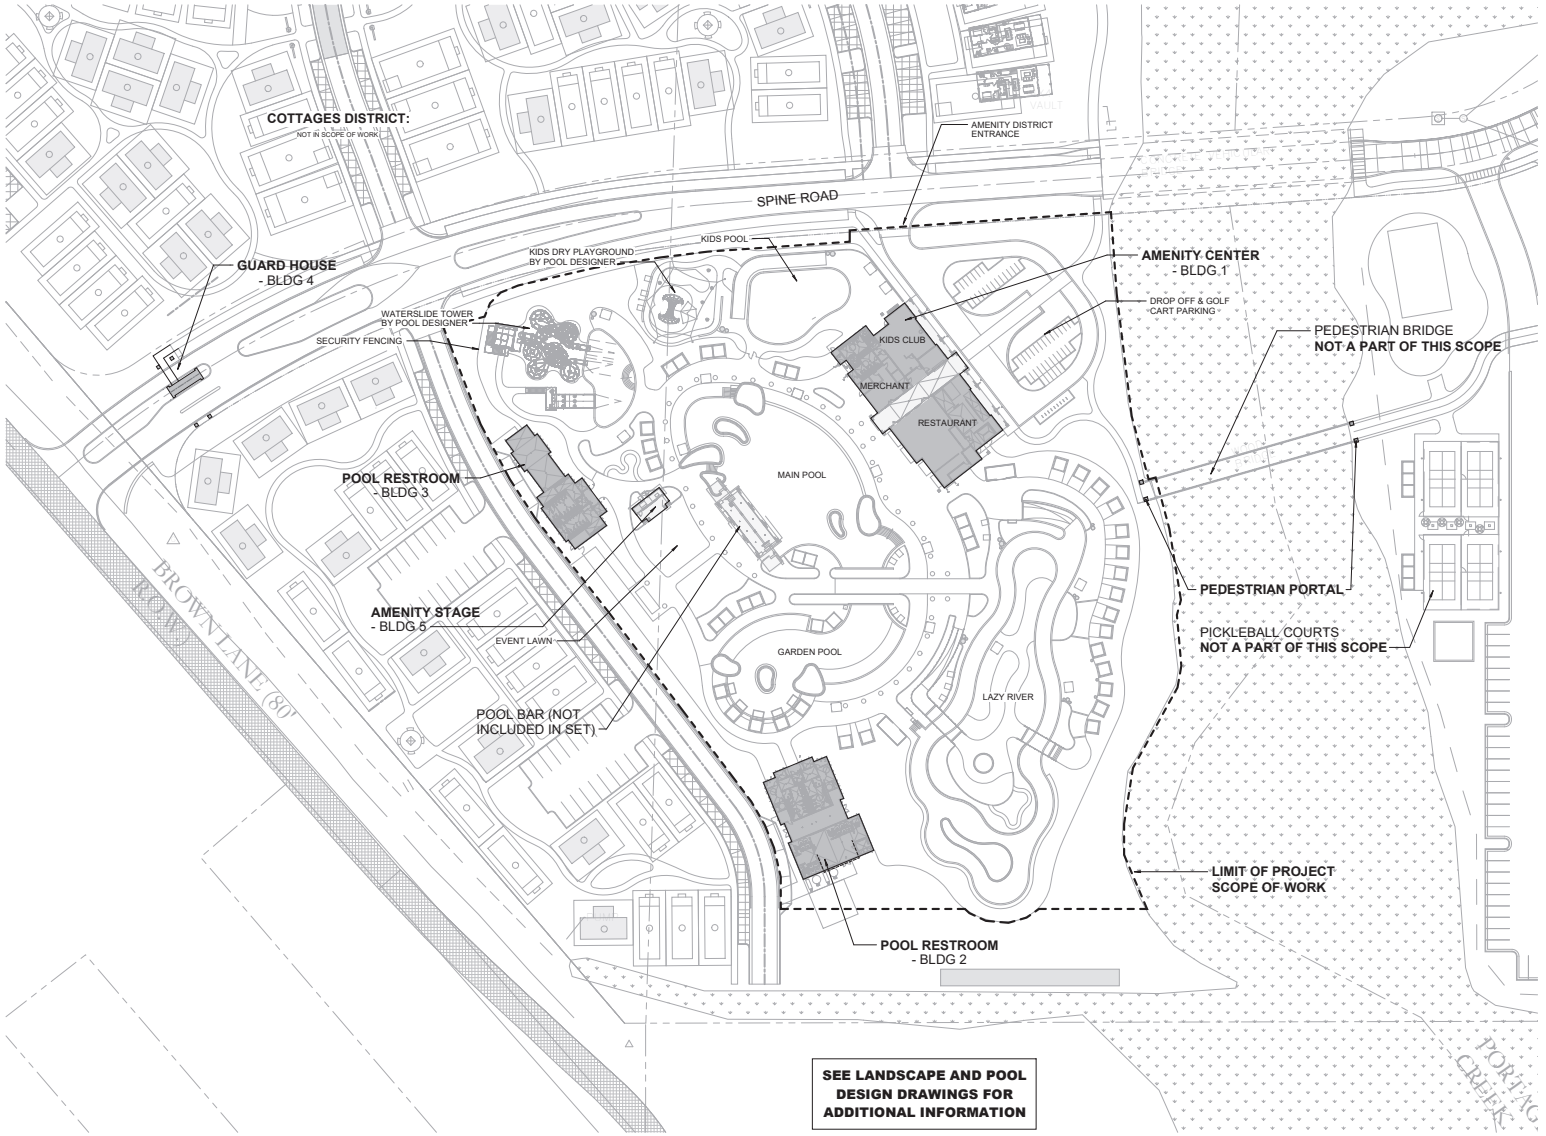

1 ARCHITECTURAL SITE PLAN - AMENITY DISTRICT - ENLARGED
SCALE: 1" = 40'-0"

NOTES - SITE PLANS

1. THE ARCHITECTURAL SITE PLAN GRAPHICALLY INDICATES THE APPROXIMATE LOCATION OF BUILDINGS, DRIVES AND PARKING AND IS INCLUDED FOR REFERENCE ONLY.
2. SEE CIVIL DRAWINGS FOR FLOOR ELEVATION BENCHMARKS.
3. ARCHITECTURAL SITE PLAN ASSUMES ALL GRADES WILL SLOPE A MINIMUM OF ¼" PER FOOT AWAY FROM THE BUILDING FOR POSITIVE DRAINAGE. COORDINATE WITH CIVIL AND LANDSCAPE GRADING PLANS.
4. PERFORM SITE WORK IN ACCORDANCE WITH THE REQUIREMENTS OF THE APPROVED CIVIL DRAWINGS. SEE CIVIL ENGINEER'S DRAWINGS FOR GRADING, UTILITY WORK, DRAINAGE, DIMENSIONAL CONTROLS, BUILDING FLOOR ELEVATION BENCHMARKS AND LOCATION OF REQUIRED RETAINING WALLS AT BUILDINGS. DIMENSIONS ON THIS PLAN ARE FOR REFERENCE ONLY.
5. COORDINATE ALL SERVICE ENTRIES WITH MEP AND CIVIL DRAWINGS.
6. SLOPE ALL FINISHED GRADES ADJACENT TO THE BUILDING 1/4" / FOOT MINIMUM TO THE CURB, A DRAIN OR THE PROPERTY LINE. COORDINATE ANY DISCREPANCIES WITH THE CIVIL ENGINEER.
7. MECHANICAL PADS ARE TO BE 4" ABOVE GRADE- COORDINATE EXACT POSITION OF PADS WITH LANDSCAPE DRAWINGS.
8. SEE MEP DRAWINGS FOR LOCATIONS OF PANELS, METERS, TRANSFORMERS, CLEANOUTS, AND PARKING LOT LIGHTING.
9. SIDEWALKS AT BUILDING AND STRUCTURES ON AN ACCESSIBLE ROUTE TO BE FLUSH WITH FINISH FLOOR AT DOORS AND MUST SLOPE AWAY IN ACCORDANCE WITH ADA AND ANSI STANDARDS.
10. TREES PLANTED ADJACENT TO ACCESSIBLE ROUTES AND AREAS MUST NOT HAVE LIMBS OVER ACCESSIBLE ROUTES AND AREAS BELOW 7'-0" ABOVE ACCESSIBLE ROUTE.
11. VERIFY LOCATION AND STYLE FOR SIGNAGE WITH OWNER AND ENSURE COMPLIANCE WITH BRAND STANDARDS AND LOCAL ZONING ORDINANCE.
12. WHERE BIKE RACKS AND GRILLS ARE SHOWN, PROVIDE CONCRETE PAD CONNECTED TO AN ACCESSIBLE ROUTE. 8' SIZES ARE NOT SHOWN, NOTIFY ARCHITECT.
13. SEE POOL VENDOR AND LANDSCAPE DRAWINGS FOR POOL & FENCING DETAILS. SEE LANDSCAPE DRAWINGS AND SPECIFICATIONS FOR POOL GATE DETAILS AND HARDWARE.
14. ALL SECURITY GATES TO BE PROVIDED WITH FIRE MARSHAL APPROVED KNOX BOX.
15. SEE OVERALL BUILDING PLANS, FOR EXACT UNIT ORIENTATION. SEE UNIT PLANS, FOR ALL DIMENSIONS AND NOTING OF INTERIOR WALLS, DOORS, ETC.
16. ALL ENTRANCE DOORS MUST BE CONNECTED TO AN ACCESSIBLE ROUTE- SEE CIVIL AND LANDSCAPE FOR SLOPES AND GRADING REQUIRED FOR ACCESSIBLE ENTRANCES.
17. PROVIDE HOSE BIBS AROUND MAING BUILDING WITH 200' MAX SPACING.
18. ALL LANDSCAPING TO BE PROVIDED BY A REGISTERED LANDSCAPE ARCHITECT.

STATE OF ALABAMA
WALKER DANIEL PERRY
5915
REGISTERED ARCHITECT

FIFTH DIMENSION
ARCHITECTURE & INTERIORS, LLC
BIRMINGHAM, AL AUSTIN, TX ATLANTA, GA DENVER, CO
www.5DA.com

PERMIT / CONSTRUCTION ISSUE

MARGARITAVILLE RESORT AT THE WHARF - AMENITY BUILDINGS

WHARF LANDING, LLC.
22960 BROWN LANE, ORANGE BEACH, AL 36561

REVISIONS


Δ	DATE	DESCRIPTION

PROJ. NO.	ISSUE DATE
24044	11/07/2025


SHEET NAME:
ARCHITECTURAL SITE PLAN - AMENITY DISTRICT

SHEET NO:
AS.11

COPYRIGHT 2025 - FIFTH DIMENSION ARCHITECTURE & INTERIORS, LLC

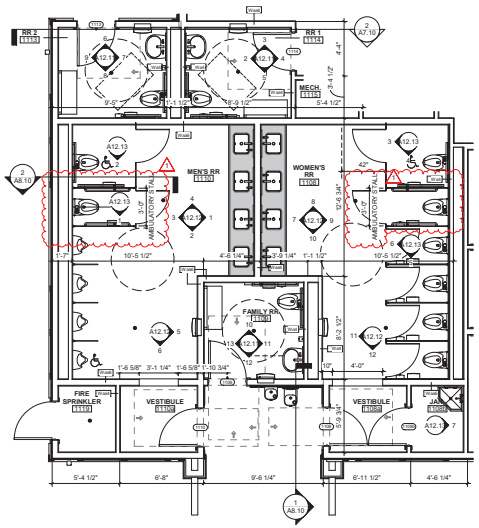


2 ENLARGED FLOOR PLAN - BUILDING 1 - RESTROOMS
SCALE: 1/4" = 1'-0"

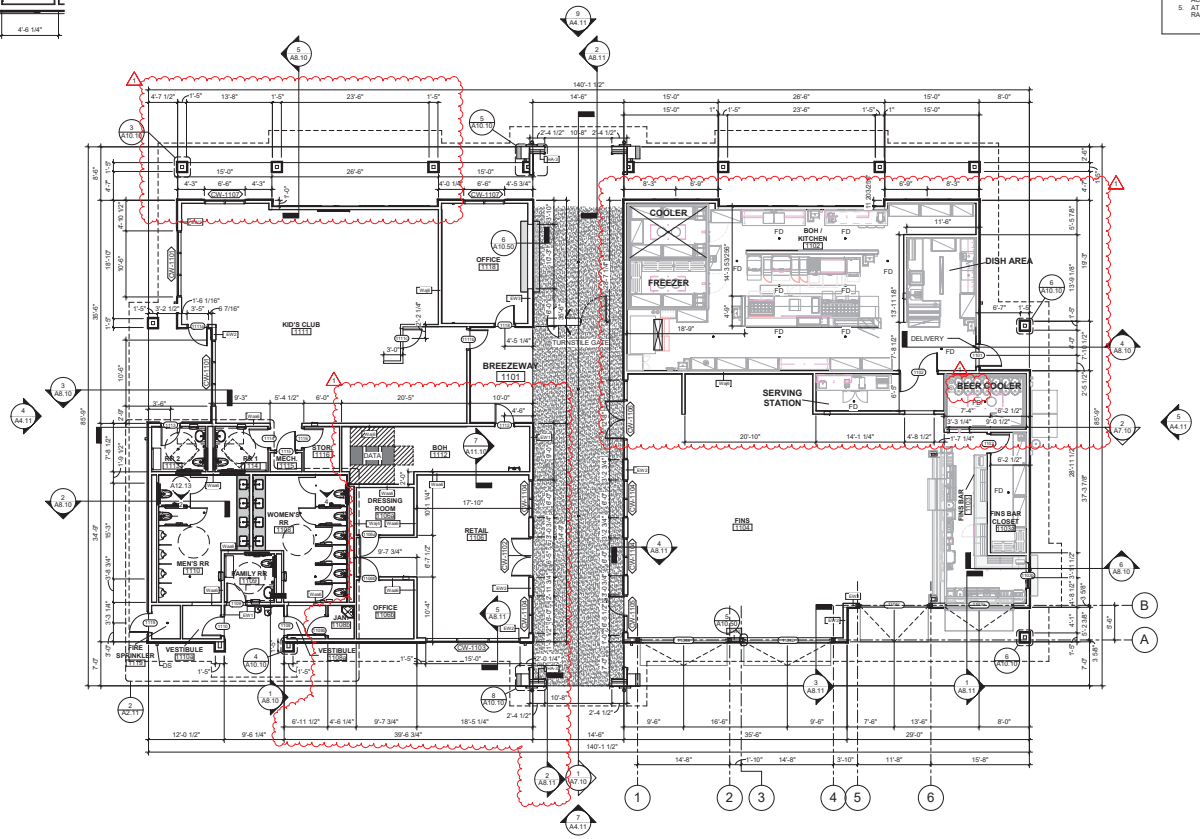

1 FLOOR PLAN - BUILDING 1 - AMENITY CENTER
SCALE: 1/8" = 1'-0"

AMENITY BUILDING KEY PLAN

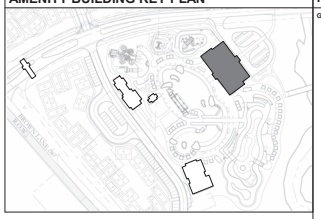

NOTES - FLOOR PLANS

GENERAL FRAMING INFORMATION

1. ALL STUD WALLS ARE DIMENSIONED TO F.O. STUD U.N.O.
2. WOOD STUD WALLS ARE DIMENSIONED 3-1/2", 5-1/2" OR 7-1/4" U.N.O.
3. ALL EXTERIOR WALLS ARE PARTITION TYPE EW1 U.N.O. REFER TO ELEVATIONS AND SECTION DETAILS FOR MATERIAL AND ASSEMBLY INFORMATION.
4. REFER TO STRUCTURAL FRAMING PLANS FOR ALL LOAD BEARING STUD SIZING AND SPACING.
5. DETAILED FLOOR AND ROOF TRUSS FRAMING AND DIAGRAMS ARE TO BE FURNISHED BY A STRUCTURAL ENGINEER LICENSED IN THE ANJ.
6. COORDINATE REQUIREMENTS OF NON LOAD BEARING WALLS WITH STRUCTURAL DRAWINGS AND PROVIDE STUD CLIPS OR DEFLECTION FASTENERS TO ACCOUNT FOR TRUSS CAMBER PER STRUCTURAL DRAWINGS.
7. ALL WOOD STUD WALLS TO RECEIVE DOUBLE TOP PLATES.
8. SEE LIFE SAFETY PLANS FOR WALL RATINGS AND GENERAL NOTES.
9. SEE SHEET SERIES G4 FOR ACCESSIBILITY REQUIREMENTS, MINIMUM CLEARANCES, AND ACCESSIBLE REQUIRED MOUNTING HEIGHTS.
10. PROVIDE SURFACES WITH A MAXIMUM SLOPE OF 1:48 WITHIN THE MANEUVERING CLEARANCES OF ALL PUBLIC DOORS, UNIT ENTRY DOOR, AND ALL DOORS AT TYPE A UNITS AND ALL DOORS AT FULLY ACCESSIBLE UNITS.
11. ALL CONTRACTORS ARE REQUIRED TO COORDINATE THEIR WORK WITH ALL DISCIPLINES TO AVOID CONFLICTS, SEE MECHANICAL, ELECTRICAL AND PLUMBING DRAWINGS FOR ADDITIONAL INFORMATION REGARDING SIZE AND QUANTITY OF OPENINGS, SLAB REQUIREMENTS AND LINTELS. INCLUDE FIRE PROTECTION NOT SHOWN ON PLANS.
12. SEAL AROUND ALL PENETRATIONS TO ENSURE TIGHT BUILDING ENVELOPE.
13. ALL GYPSUM BOARD AND ALL WALLS TO BE PAINTED UNLESS NOTED OTHERWISE.
14. WHERE DOORS ARE NOT DIMENSIONED IN WOOD STUD WALLS, THEY SHALL BE EITHER CENTERED AT THE MIDPOINT OF THE WALL OR OFFSET TO PROVIDE 4" CLEAR FROM THE ADJACENT WALL CORNER IF CLEARANCE ALLOWS.

ACCESSIBILITY NOTES

1. ARRANGE / MAINTAIN MOVABLE FURNITURE SO AS TO PROVIDE AN ACCESSIBLE ROUTE (36" MIN.) THROUGH ALL AREAS USED BY GUESTS.
2. MOUNT CARD READER AND / OR AFTER-HOURS INTERCOM WITHIN ACCESSIBLE REACH RANGE (48" MAX AFF) AND LOCATE ON AN ACCESSIBLE ROUTE WITH A 30"X52" CLEAR FLOOR PACE FOR FRONT OR PARALLEL APPROACH.
3. ALL SELF-SERVE EQUIPMENT SHOULD HAVE AT LEAST 50% (BUT NOT LESS THAN ONE) OF EACH TYPE OF EQUIPMENT ACCESSIBLE AT 48" AFF (MAX) - EQUIPMENT LOCATED GREATER THAN 10' FROM EDGE OF COUNTER MUST BE ACCESSIBLE AT 46" AFF (MAX) - VERIFY ACCESSIBLE EQUIPMENT DOES NOT REQUIRE TIGHT GRASPING, PINCHING OR TWISTING TO OPERATE.
4. PROVIDE 30x52 CLEAR FLOOR SPACE AT GUEST ICE MAKER. ALL CONTROLS INTENDED FOR GUEST USE TO BE WITHIN REQUIRED ACCESSIBLE REACH RANGE. PROVIDE FLOOR DRAIN AND POSITIVE SLOPE TOWARDS DRAIN WITHOUT AFFECTING ACCESSIBLE REQUIREMENTS, INSULATE DRAIN PIPES.
5. AT EMPLOYEE STORAGE: 5% MUST BE LOCATED WITHIN REACH RANGE WHERE THERE IS A 30x52 CLEAR FLOOR SPACE

STATE OF ALABAMA
WALTER DANIEL PARKER
5915
REGISTERED ARCHITECT

FIFTH DIMENSION
ARCHITECTURE & INTERIORS, LLC
BIRMINGHAM, AL ATLANTA, GA AUSTIN, TX DENVER, CO
www.5DA.com

PERMIT / CONSTRUCTION ISSUE

MARGARITAVILLE RESORT AT THE WHARF - AMENITY BUILDINGS

WHARF LANDING, LLC.
22960 BROWN LANE, ORANGE BEACH, AL 36561

REVISIONS

Δ	DATE	DESCRIPTION
1	02/06/2026	ADDENDUM 01


PROJ. NO. 24044 | ISSUE DATE 11/07/2025

SHEET NAME:
FLOOR PLAN - BUILDING 1 - AMENITY CENTER

SHEET NO:
A2.11

COPYRIGHT 2025 - FIFTH DIMENSION ARCHITECTURE & INTERIORS, LLC

POOL RESTROOM BUILDING 1 KEY PLAN

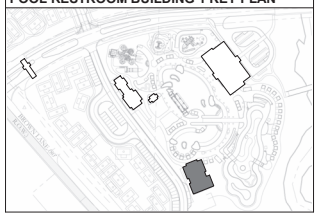


NOTES - FLOOR PLANS

GENERAL FRAMING INFORMATION

1. ALL STUD WALLS ARE DIMENSIONED TO F.O. STUD U.N.O.
2. WOOD STUD WALLS ARE DIMENSIONED 3-1/2", 5-1/2" OR 7-1/4" U.N.O.
3. ALL EXTERIOR WALLS ARE PARTITION TYPE EW1 U.N.O. REFER TO ELEVATIONS AND SECTION DETAILS FOR MATERIAL AND ASSEMBLY INFORMATION.
4. REFER TO STRUCTURAL FRAMING PLANS FOR ALL LOAD BEARING STUD SIZING AND SPACING.
5. DETAILED FLOOR AND ROOF TRUSS FRAMING AND DIAGRAMS ARE TO BE FURNISHED BY A STRUCTURAL ENGINEER LICENSED IN THE AHJ.
6. COORDINATE REQUIREMENTS OF NON LOAD BEARING WALLS WITH STRUCTURAL DRAWINGS AND PROVIDE STUD CLIPS OR DEFLECTION FASTENERS TO ACCOUNT FOR TRUSS CAMBER PER STRUCTURAL DRAWINGS.
7. ALL WOOD STUD WALLS TO RECEIVE DOUBLE TOP PLATES.
8. SEE LIFE SAFETY PLANS FOR WALL RATINGS AND GENERAL NOTES.
9. SEE SHEET SERIES G4 FOR ACCESSIBILITY REQUIREMENTS, MINIMUM CLEARANCES, AND ACCESSIBLE REQUIRED MOUNTING HEIGHTS.
10. PROVIDE SURFACES WITH A MAXIMUM SLOPE OF 1:48 WITHIN THE MANEUVERING CLEARANCES OF ALL PUBLIC DOORS, UNIT ENTRY DOOR, AND ALL DOORS AT TYPE A UNITS AND ALL DOORS AT FULLY ACCESSIBLE UNITS.
11. ALL CONTRACTORS ARE REQUIRED TO COORDINATE THEIR WORK WITH ALL DISCIPLINES TO AVOID CONFLICTS, SEE MECHANICAL, ELECTRICAL AND PLUMBING DRAWINGS FOR ADDITIONAL INFORMATION REGARDING SIZE AND QUANTITY OF OPENINGS, SLAB REQUIREMENTS AND LINTELS. INCLUDE FIRE PROTECTION NOT SHOWN ON PLANS.
12. SEAL AROUND ALL PENETRATIONS TO ENSURE TIGHT BUILDING ENVELOPE.
13. ALL GYPSUM BOARD AND ALL WALLS TO BE PAINTED UNLESS NOTED OTHERWISE.
14. WHERE DOORS ARE NOT DIMENSIONED IN WOOD STUD WALLS, THEY SHALL BE EITHER CENTERED AT THE MIDPOINT OF THE WALL OR OFFSET TO PROVIDE 4" CLEAR FROM THE ADJACENT WALL CORNER IF CLEARANCE ALLOWS.

ACCESSIBILITY NOTES

1. ARRANGE / MAINTAIN MOVABLE FURNITURE SO AS TO PROVIDE AN ACCESSIBLE ROUTE (36" MIN.) THROUGH ALL AREAS USED BY GUESTS.
2. MOUNT CARD READER AND / OR AFTER-HOURS INTERCOM WITHIN ACCESSIBLE REACH RANGE (48" MAX AFF) AND LOCATE ON AN ACCESSIBLE ROUTE WITH A 30"X52" CLEAR FLOOR PACE FOR FRONT OR PARALLEL APPROACH.
3. ALL SELF-SERVE EQUIPMENT SHOULD HAVE AT LEAST 50% (BUT NOT LESS THAN ONE) OF EACH TYPE OF EQUIPMENT ACCESSIBLE AT 48" AFF (MAX) - EQUIPMENT LOCATED GREATER THAN 10' FROM EDGE OF COUNTER MUST BE ACCESSIBLE AT 40" AFF (MAX) - VERIFY ACCESSIBLE EQUIPMENT DOES NOT REQUIRE TIGHT GRASPING, PINCHING OR TWISTING TO OPERATE.
4. PROVIDE 30x52 CLEAR FLOOR SPACE AT GUEST ICE MAKER. ALL CONTROLS INTENDED FOR GUEST USE TO BE WITHIN REQUIRED ACCESSIBLE REACH RANGE. PROVIDE FLOOR DRAIN AND POSITIVE SLOPE TOWARDS DRAIN WITHOUT AFFECTING ACCESSIBLE REQUIREMENTS, INSULATE DRAIN PIPES.
5. AT EMPLOYEE STORAGE: 5% MUST BE LOCATED WITHIN REACH RANGE WHERE THERE IS A 30x52 CLEAR FLOOR SPACE

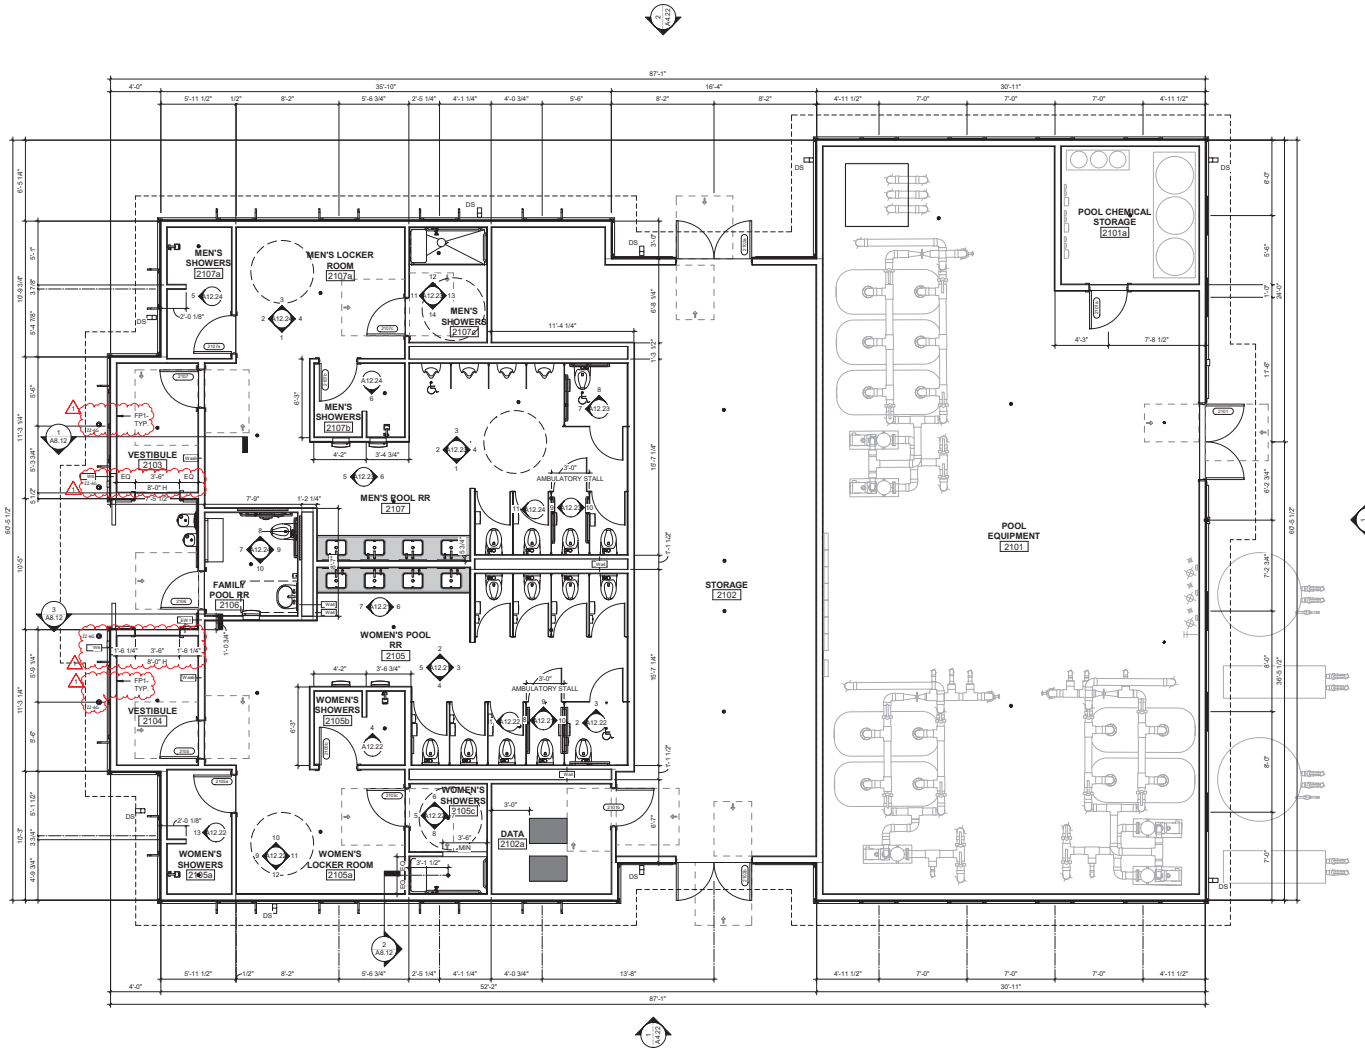

1 FLOOR PLAN - BUILDING 2 - POOL RESTROOM
SCALE: 1/4" = 1'-0"

FIFTH DIMENSION
ARCHITECTURE & INTERIORS, LLC
BIRMINGHAM, AL · AUSTIN, TX · ATLANTA, GA · DENVER, CO
www.5dai.com

STATE OF ALABAMA
WALKER DANIEL PETERS
5915
REGISTERED ARCHITECT

PERMIT / CONSTRUCTION ISSUE

MARGARITAVILLE RESORT AT THE WHARF - AMENITY BUILDINGS

WHARF LANDING, LLC.
22960 BROWN LANE, ORANGE BEACH, AL 36561

REVISIONS

Δ	DATE	DESCRIPTION
1	02/06/2026	ADDENDUM 01


PROJ. NO.	ISSUE DATE
24044	11/07/2025

SHEET NAME:
FLOOR PLAN - BUILDING 2 - POOL RESTROOM

SHEET NO:
A2.21

COPYRIGHT 2025 - FIFTH DIMENSION ARCHITECTURE & INTERIORS, LLC

POOL RESTROOM BUILDING 2 KEY PLAN

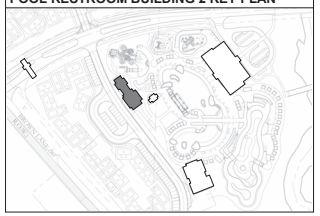


NOTES - FLOOR PLANS

GENERAL FRAMING INFORMATION

1. ALL STUD WALLS ARE DIMENSIONED TO F.O. STUD U.N.O.
2. WOOD STUD WALLS ARE DIMENSIONED 3-1/2", 5-1/2" OR 7-1/4" U.N.O.
3. ALL EXTERIOR WALLS ARE PARTITION TYPE EW1 U.N.O. REFER TO ELEVATIONS AND SECTION DETAILS FOR MATERIAL AND ASSEMBLY INFORMATION.
4. REFER TO STRUCTURAL FRAMING PLANS FOR ALL LOAD BEARING STUD SIZING AND SPACING.
5. DETAILED FLOOR AND ROOF TRUSS FRAMING AND DIAGRAMS ARE TO BE FURNISHED BY A STRUCTURAL ENGINEER LICENSED IN THE AHJ.
6. COORDINATE REQUIREMENTS OF NON LOAD BEARING WALLS WITH STRUCTURAL DRAWINGS AND PROVIDE STUD CLIPS OR DEFLECTION FASTENERS TO ACCOUNT FOR TRUSS CAMBER PER STRUCTURAL DRAWINGS.
7. ALL WOOD STUD WALLS TO RECEIVE DOUBLE TOP PLATES.
8. SEE LIFE SAFETY PLANS FOR WALL RATINGS AND GENERAL NOTES.
9. SEE SHEET SERIES G4 FOR ACCESSIBILITY REQUIREMENTS, MINIMUM CLEARANCES, AND ACCESSIBLE REQUIRED MOUNTING HEIGHTS.
10. PROVIDE SURFACES WITH A MAXIMUM SLOPE OF 1:48 WITHIN THE MANEUVERING CLEARANCES OF ALL PUBLIC DOORS, UNIT ENTRY DOOR, AND ALL DOORS AT TYPE A UNITS AND ALL DOORS AT FULLY ACCESSIBLE UNITS.
11. ALL CONTRACTORS ARE REQUIRED TO COORDINATE THEIR WORK WITH ALL DISCIPLINES TO AVOID CONFLICTS, SEE MECHANICAL, ELECTRICAL AND PLUMBING DRAWINGS FOR ADDITIONAL INFORMATION REGARDING SIZE AND QUANTITY OF OPENINGS, SLAB REQUIREMENTS AND LINTELS. INCLUDE FIRE PROTECTION NOT SHOWN ON PLANS.
12. SEAL AROUND ALL PENETRATIONS TO ENSURE TIGHT BUILDING ENVELOPE.
13. ALL GYPSUM BOARD AND ALL WALLS TO BE PAINTED UNLESS NOTED OTHERWISE.
14. WHERE DOORS ARE NOT DIMENSIONED IN WOOD STUD WALLS, THEY SHALL BE EITHER CENTERED AT THE MIDPOINT OF THE WALL OR OFFSET TO PROVIDE 4" CLEAR FROM THE ADJACENT WALL CORNER IF CLEARANCE ALLOWS.

ACCESSIBILITY NOTES

1. ARRANGE / MAINTAIN MOVABLE FURNITURE SO AS TO PROVIDE AN ACCESSIBLE ROUTE (36" MIN.) THROUGH ALL AREAS USED BY GUESTS.
2. MOUNT CARD READER AND / OR AFTER-HOURS INTERCOM WITHIN ACCESSIBLE REACH RANGE (48" MAX AFF) AND LOCATE ON AN ACCESSIBLE ROUTE WITH A 30"X52" CLEAR FLOOR PACE FOR FRONT OR PARALLEL APPROACH.
3. ALL SELF-SERVE EQUIPMENT SHOULD HAVE AT LEAST 50% (BUT NOT LESS THAN ONE) OF EACH TYPE OF EQUIPMENT ACCESSIBLE AT 48" AFF (MAX) - EQUIPMENT LOCATED GREATER THAN 10' FROM EDGE OF COUNTER MUST BE ACCESSIBLE AT 46" AFF (MAX) - VERIFY ACCESSIBLE EQUIPMENT DOES NOT REQUIRE TIGHT GRASPING, PINCHING OR TWISTING TO OPERATE.
4. PROVIDE 30x52 CLEAR FLOOR SPACE AT GUEST ICE MAKER. ALL CONTROLS INTENDED FOR GUEST USE TO BE WITHIN REQUIRED ACCESSIBLE REACH RANGE. PROVIDE FLOOR DRAIN AND POSITIVE SLOPE TOWARDS DRAIN WITHOUT AFFECTING ACCESSIBLE REQUIREMENTS, INSULATE DRAIN PIPES.
5. AT EMPLOYEE STORAGE: 5% MUST BE LOCATED WITHIN REACH RANGE WHERE THERE IS A 30x52 CLEAR FLOOR SPACE

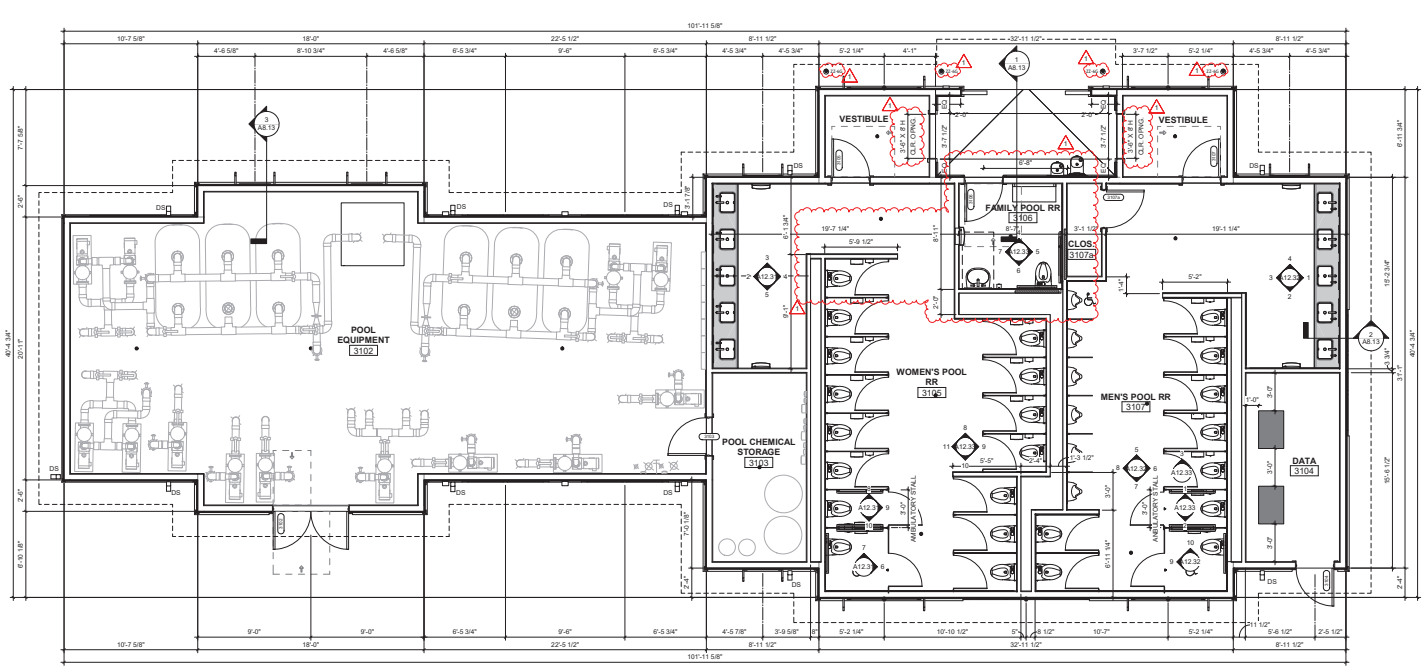

1 FLOOR PLAN - BUILDING 3 - POOL RESTROOM
SCALE: 1/4" = 1'-0"

STATE OF ALABAMA
WALKER DANIEL PETERS
5915
REGISTERED ARCHITECT

FIFTH DIMENSION
ARCHITECTURE & INTERIORS, LLC
BIRMINGHAM, AL · AUSTIN, TX · ATLANTA, GA · DENVER, CO
www.5dai.com

PERMIT / CONSTRUCTION ISSUE

MARGARITAVILLE RESORT AT THE WHARF - AMENITY BUILDINGS

WHARF LANDING, LLC.
22960 BROWN LANE, ORANGE BEACH, AL 36561

REVISIONS

Δ	DATE	DESCRIPTION
1	02/06/2026	ADDENDUM 01


PROJ. NO. 24044 | ISSUE DATE 11/07/2025

SHEET NAME:
FLOOR PLAN - BUILDING 3 - POOL RESTROOM

SHEET NO:
A2.31

COPYRIGHT 2025 - FIFTH DIMENSION ARCHITECTURE & INTERIORS, LLC

GUARD HOUSE SITE KEY PLAN

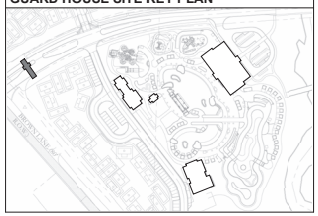


NOTES - FLOOR PLANS

GENERAL FRAMING INFORMATION

1. ALL STUD WALLS ARE DIMENSIONED TO F.O. STUD U.N.O.
2. WOOD STUD WALLS ARE DIMENSIONED 3-1/2", 5-1/2" OR 7-1/4" U.N.O.
3. ALL EXTERIOR WALLS ARE PARTITION TYPE EW1 U.N.O. REFER TO ELEVATIONS AND SECTION DETAILS FOR MATERIAL AND ASSEMBLY INFORMATION.
4. REFER TO STRUCTURAL FRAMING PLANS FOR ALL LOAD BEARING STUD SIZING AND SPACING.
5. DETAILED FLOOR AND ROOF TRUSS FRAMING AND DIAGRAMS ARE TO BE FURNISHED BY A STRUCTURAL ENGINEER LICENSED IN THE AHJ.
6. COORDINATE REQUIREMENTS OF NON LOAD BEARING WALLS WITH STRUCTURAL DRAWINGS AND PROVIDE STUD CLIPS OR DEFLECTION FASTENERS TO ACCOUNT FOR TRUSS CAMBER PER STRUCTURAL DRAWINGS.
7. ALL WOOD STUD WALLS TO RECEIVE DOUBLE TOP PLATES.
8. SEE LIFE SAFETY PLANS FOR WALL RATINGS AND GENERAL NOTES.
9. SEE SHEET SERIES G4 FOR ACCESSIBILITY REQUIREMENTS, MINIMUM CLEARANCES, AND ACCESSIBLE REQUIRED MOUNTING HEIGHTS.
10. PROVIDE SURFACES WITH A MAXIMUM SLOPE OF 1:48 WITHIN THE MANEUVERING CLEARANCES OF ALL PUBLIC DOORS, UNIT ENTRY DOOR, AND ALL DOORS AT TYPE A UNITS AND ALL DOORS AT FULLY ACCESSIBLE UNITS.
11. ALL CONTRACTORS ARE REQUIRED TO COORDINATE THEIR WORK WITH ALL DISCIPLINES TO AVOID CONFLICTS, SEE MECHANICAL, ELECTRICAL AND PLUMBING DRAWINGS FOR ADDITIONAL INFORMATION REGARDING SIZE AND QUANTITY OF OPENINGS, SLAB REQUIREMENTS AND LINTELS. INCLUDE FIRE PROTECTION NOT SHOWN ON PLANS.
12. SEAL AROUND ALL PENETRATIONS TO ENSURE TIGHT BUILDING ENVELOPE.
13. ALL GYPSUM BOARD AND ALL WALLS TO BE PAINTED UNLESS NOTED OTHERWISE
14. WHERE DOORS ARE NOT DIMENSIONED IN WOOD STUD WALLS, THEY SHALL BE EITHER CENTERED AT THE MIDPOINT OF THE WALL OR OFFSET TO PROVIDE 4" CLEAR FROM THE ADJACENT WALL CORNER IF CLEARANCE ALLOWS.

ACCESSIBILITY NOTES

1. ARRANGE / MAINTAIN MOVABLE FURNITURE SO AS TO PROVIDE AN ACCESSIBLE ROUTE (36" MIN.) THROUGH ALL AREAS USED BY GUESTS.
2. MOUNT CARD READER AND / OR AFTER-HOURS INTERCOM WITHIN ACCESSIBLE REACH RANGE (48" MAX AFF) AND LOCATE ON AN ACCESSIBLE ROUTE WITH A 30"X52" CLEAR FLOOR PACE FOR FRONT OR PARALLEL APPROACH.
3. ALL SELF-SERVE EQUIPMENT SHOULD HAVE AT LEAST 50% (BUT NOT LESS THAN ONE) OF EACH TYPE OF EQUIPMENT ACCESSIBLE AT 48" AFF (MAX) - EQUIPMENT LOCATED GREATER THAN 10' FROM EDGE OF COUNTER MUST BE ACCESSIBLE AT 46" AFF (MAX) - VERIFY ACCESSIBLE EQUIPMENT DOES NOT REQUIRE TIGHT GRASPING, PINCHING OR TWISTING TO OPERATE.
4. PROVIDE 30x52 CLEAR FLOOR SPACE AT GUEST ICE MAKER. ALL CONTROLS INTENDED FOR GUEST USE TO BE WITHIN REQUIRED ACCESSIBLE REACH RANGE. PROVIDE FLOOR DRAIN AND POSITIVE SLOPE TOWARDS DRAIN WITHOUT AFFECTING ACCESSIBLE REQUIREMENTS. INSULATE DRAIN PIPES.
5. AT EMPLOYEE STORAGE: 5% MUST BE LOCATED WITHIN REACH RANGE WHERE THERE IS A 30x52 CLEAR FLOOR SPACE

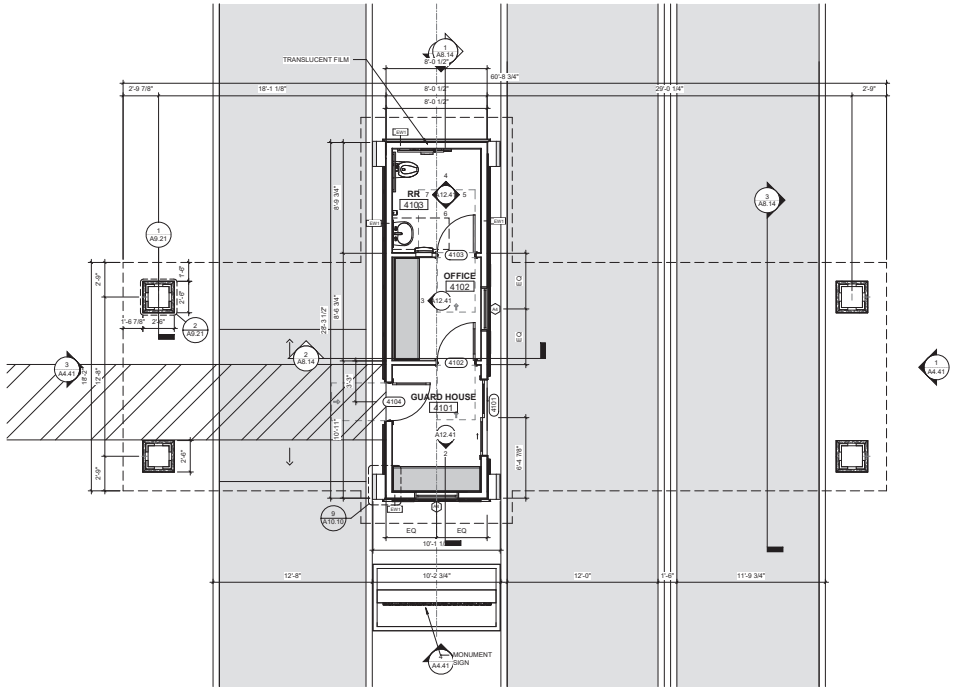

1 FLOOR PLAN - BUILDING 4 - GUARD HOUSE
SCALE: 1/4" = 1'-0"

STATE OF ALABAMA
WALKER DANIEL PRITCHETT
5915
REGISTERED ARCHITECT

FIFTH DIMENSION
ARCHITECTURE & INTERIORS, LLC
BIRMINGHAM, AL · AUSTIN, TX · ATLANTA, GA · DENVER, CO
www.5dai.com

PERMIT / CONSTRUCTION ISSUE

MARGARITAVILLE RESORT AT THE WHARF - AMENITY BUILDINGS

WHARF LANDING, LLC.
22960 BROWN LANE, ORANGE BEACH, AL 36561

REVISIONS


Δ	DATE	DESCRIPTION

PROJ. NO.	ISSUE DATE
24044	11/07/2025


SHEET NAME:
FLOOR PLAN - BUILDING 4 - GUARD HOUSE

SHEET NO:
A2.41


COPYRIGHT 2026 - FIFTH DIMENSION ARCHITECTURE & INTERIORS, LLC

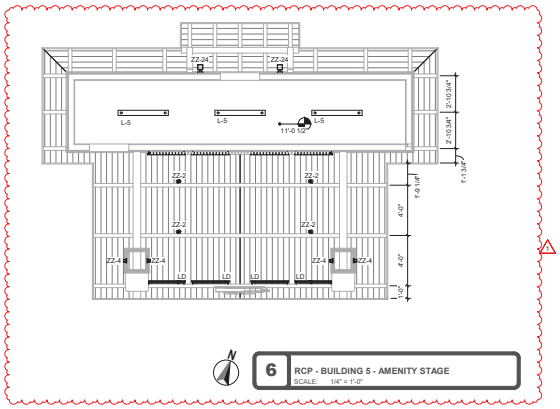


6 RCP - BUILDING 5 - AMENITY STAGE
SCALE: 1/4" = 1'-0"

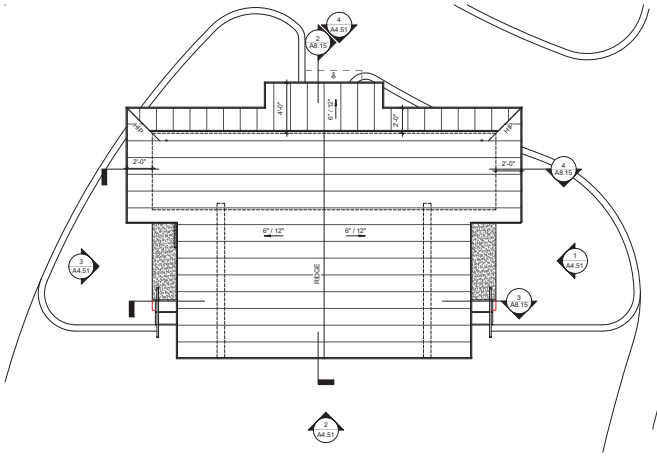

3 ROOF PLAN - BUILDING 5 - AMENITY STAGE
SCALE: 1/4" = 1'-0"

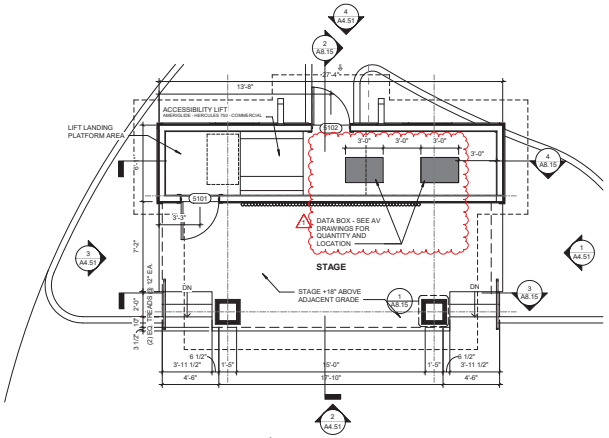

2 FLOOR PLAN - BUILDING 5 - AMENITY STAGE
SCALE: 1/4" = 1'-0"

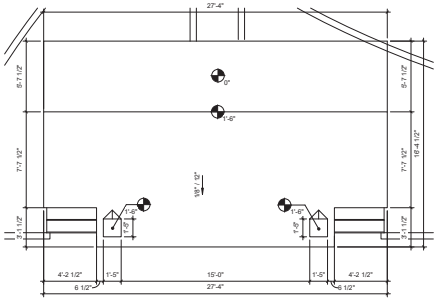

1 SLAB EDGE PLAN - BUILDING 5 - AMENITY STAGE
SCALE: 1/4" = 1'-0"

STATE OF ALABAMA
WALTER DANIEL PHILLIPS
5915
REGISTERED ARCHITECT

FIFTH DIMENSION
ARCHITECTURE & INTERIORS, LLC
BIRMINGHAM, AL · AUSTIN, TX · ATLANTA, GA · DENVER, CO
www.5dai.com

PERMIT / CONSTRUCTION ISSUE

MARGARITAVILLE RESORT AT THE WHARF - AMENITY BUILDINGS

WHARF LANDING, LLC.
22960 BROWN LANE, ORANGE BEACH, AL 36561


REVISIONS

Δ	DATE	DESCRIPTION
1	02/06/2026	ADDENDUM 01


PROJ. NO. 24044
ISSUE DATE 11/07/2025

SHEET NAME:
PLANS - BUILDING 5 - AMENITY STAGE


SHEET NO:
A2.51

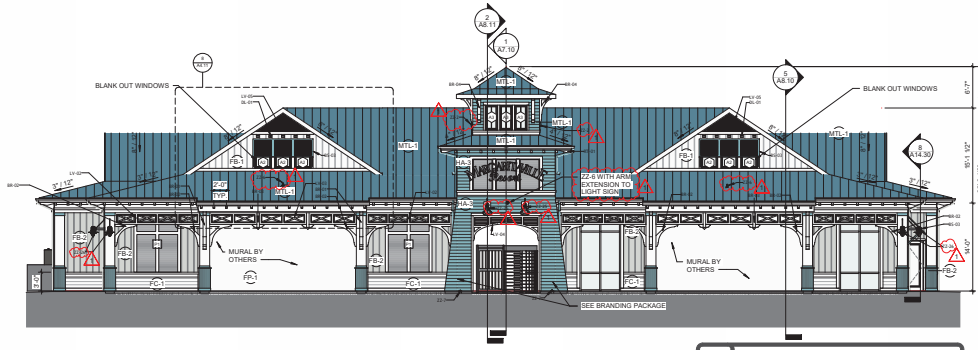


9 EXT ELEV - BLDG 1 - AMENITY CENTER - FRONT
SCALE: 1/8" = 1'-0"

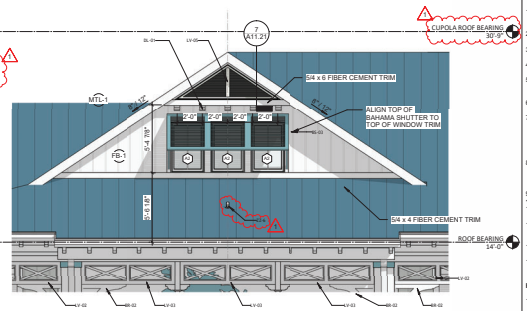


8 ENLARGED EXT ELEV - BUILDING 1 - GABLE 1
SCALE: 1/4" = 1'-0"

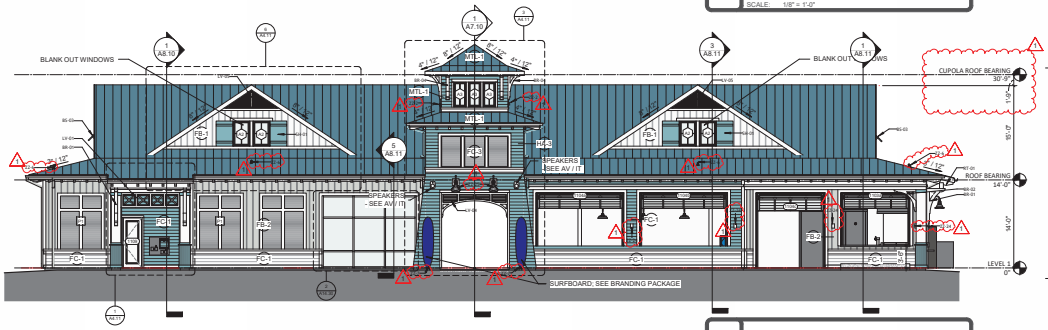


7 EXT ELEV - BLDG 1 - AMENITY CENTER - BACK
SCALE: 1/8" = 1'-0"

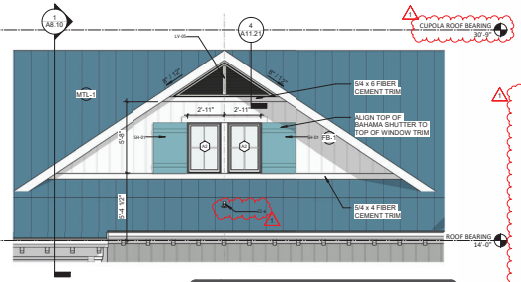


6 ENLARGED EXT ELEV - BUILDING 1 - GABLE 2
SCALE: 1/4" = 1'-0"

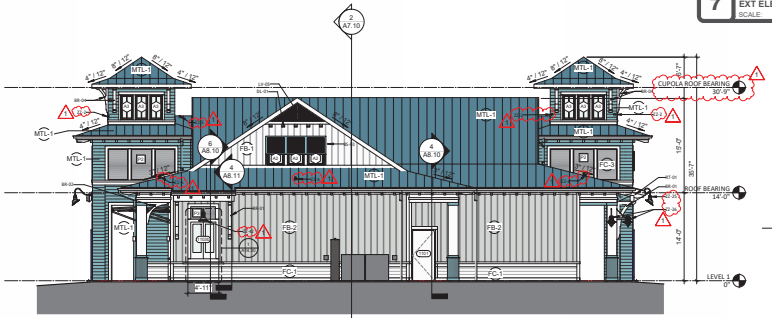


5 EXT ELEV - BLDG 1 - AMENITY CENTER - RIGHT
SCALE: 1/8" = 1'-0"

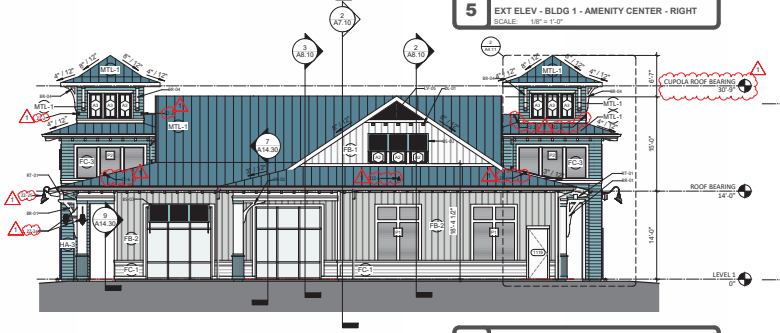


4 EXT ELEV - BLDG 1 - AMENITY CENTER - LEFT
SCALE: 1/8" = 1'-0"

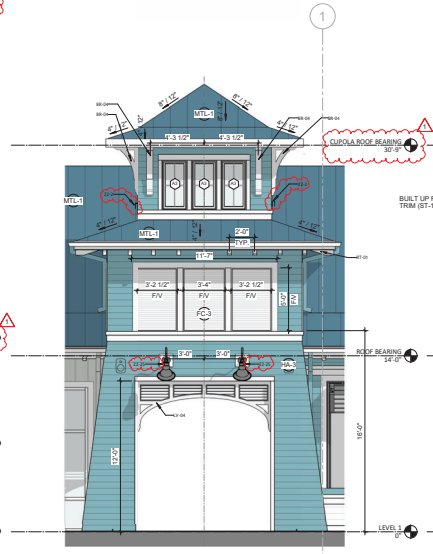

3 ENLARGED EXT ELEV - BUILDING 1 -TOWER FRONT
SCALE: 1/4" = 1'-0"

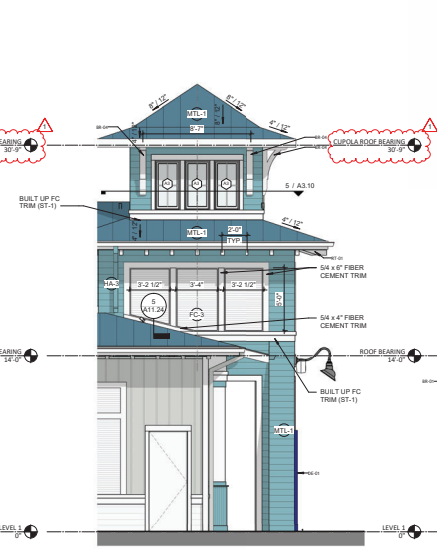

2 ENLARGED EXT ELEV - BUILDING 1 - TOWER SIDE
SCALE: 1/4" = 1'-0"

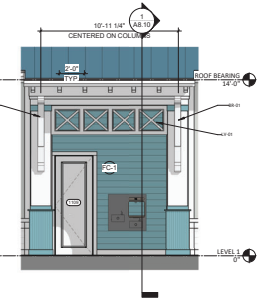

1 ENLARGED EXT ELEV - BUILDING 1 - RESTROOM
SCALE: 1/4" = 1'-0"

NOTES - ELEVATIONS

GENERAL

1. FOUNDATION AND GRADES ARE APPROXIMATE AND SHOWN FOR REFERENCE ONLY. SEE STRUCTURAL AND CIVIL DRAWINGS FOR MORE INFORMATION.
2. REFER TO PLANS AND SCHEDULES FOR DOOR AND WINDOW TYPES AND SIZES.
3. SEAL ALL PENETRATIONS WITH SEALANT TO MATCH ADJACENT MATERIALS.
4. SEE ROOF PLANS FOR ROOF SLOPE, DOWNSPOUT, GUTTER, AND ROOF VENT INFORMATION.
5. PROVIDE FLASHING AT ALL PENETRATIONS IN THE BUILDING IN ACCORDANCE WITH THE FLASHING SCHEDULE LOCATED ON SHEET G0.36.
6. SEE GENERAL NOTES DIVISION 9 AND SPECIFICATIONS FOR CONTROL JOINT REQUIREMENTS.
7. WHERE A COLOR IS NOT PROVIDED BY THE ARCHITECT, ALL EXPOSED FLASHING, BALCONY T-BAR, PENETRATING ELEMENTS, DRYER VENTS AND PLUMBING VENTS AND OTHER MISCELLANEOUS EXPOSED EXTERIOR ITEMS SHALL MATCH OR BE PAINTED TO MATCH THE ADJACENT EXTERIOR SURFACES U.N.O. CONTACT ARCHITECT WITH ANY QUESTIONS OR CONCERNS.
8. PROVIDE SUBMITTAL SHOWING ALL CONTROL, EXPANSION AND DECORATIVE JOINT LOCATIONS REQUIRED BY DRAWINGS, CODE, MANUFACTURER'S RECOMMENDATIONS, SPECIFIC SPECIFICATIONS AND STANDARDS PRIOR TO PROCEEDING WITH WORK.
9. ALL EXPOSED FLASHING TO BE STAINLESS STEEL OR PREFINISHED.
10. **SEE TRIM SCHEDULE ON A14.30 FOR MORE INFORMATION.**
11. SEE BUILDING COMPONENT SCHEDULE ON G0.35 FOR MORE INFORMATION.
12. WHERE SHEET APPLIED WEATHER BARRIERS ARE SPECIFIED-INSTALL IN ACCORDANCE WITH ALL TYVEK RECOMMENDATIONS AND INSTRUCTIONS
13. ALL EXTERIOR FINISHES TO BE INSTALLED PER MANUFACTURER'S INSTRUCTIONS AND RECOMMENDATIONS.
14. ALL PENETRATIONS TO BE FULLY FLASHED BEFORE BEGINNING EXTERIOR FINISH AREA WITHIN EACH WORK AREA.

FIBER CEMENT SIDING

1. ALL FIBER CEMENT SIDING AND TRIM TO BE INSTALLED PER JAMES HARDIE INSTALLATION INSTRUCTIONS FOR MULTI-FAMILY / COMMERCIAL PROJECTS.
2. TOUCH UP PAINT AND PRIMER AT ALL FIELD CUTS.
3. REFER TO TRIM SCHEDULE FOR ALL TRIM PROFILES, MATERIALS AND SIZES.
4. PROVIDE SMOOTH PANEL SIDING BEHIND ALL DISCONNECTS AND ELECTRICAL EQUIPMENT.
5. PROVIDE PLINTH BLOCKS AT ALL PLUMBING, HVAC, AND ELECTRICAL PENETRATIONS OTHER THAN METERS. SEE SHEET A9.06 FOR TYPICAL PLINTH BLOCK SIDING.
6. ALL FIBER CEMENT LAP SIDING TO HAVE 6" EXPOSURE U.N.O. FOR PROJECTS LOCATED IN WIND DRIVEN CLIMATES AS INDICATED IN JAMES HARDIE COMMERCIAL INSTALLATION REQUIREMENTS, PROVIDE A 10mm RAINSCREEN MESH EQUAL TO KEENE DRIWALL RAINSCREEN BEHIND ALL PANEL AS REQUIRED BY INSTALLATION INSTRUCTIONS.
7. ALL FASTENERS TO BE STAINLESS STEEL.
8. PROVIDE THIRD-PARTY ENGINEER-DELEGATED DESIGNES FOR ALL FASTENERS REQUIRED FOR UNIQUE CONDITIONS SPECIFIC TO THIS PROJECT.

EXTERIOR MATERIALS LEGEND

FC-1	FC-1 FIBER CEMENT LAP SIDING - SW-7006 BOD: HARDIE SIDING 6" EXPOSURE
FC-2	FC-2 FIBER CEMENT LAP SIDING - SW-7661 BOD: HARDIE SIDING 6" EXPOSURE
FC-3	FC-3 FIBER CEMENT LAP SIDING - SW-7006 BOD: HARDIE SIDING 2" EXPOSURE
HA-3	HA-3 FIBER CEMENT SHIPLAP - SW-6493 BOD: HARDIE ARTISAN SHIPLAP
FB-1	FB-1 FIBER CEMENT BOARD AND BATTEN - SW-7006 BOD: HARDIE SIDING
FB-2	FB-2 FIBER CEMENT BOARD AND BATTEN - SW-7661 BOD: HARDIE SIDING
FP-1	FP- 1 FIBER CEMENT PANEL - SW-7006 BOD: HARDIE SIDING
FP-1	FP- 1 FIBER CEMENT PANEL - SW-7661 BOD: HARDIE SIDING
SH-1	SH- 1 SHAKE - SW-7006 BOD: HARDIE SHINGLE
SH-4	SH- 4 SHAKE - SW-6804 BOD: HARDIE SHINGLE
MTL-1	MTL-1 METAL - STANDING SEAM METAL ROOF COLOR: CUSTOM BLUE COLOR TBD BY ARCHITECT BOD: PAC CLAD - KYNAR
MTL-2	MTL-2 METAL - STANDING SEAM METAL ROOF COLOR: STANDARD GRAY COLOR TBD BY ARCHITECT BOD: PAC CLAD - KYNAR
ST-1	ST- 1 SMOOTH TRIM - SW-7006 BOD: HARD TRIM
ST-2	ST- 2 SMOOTH TRIM - SW-7661 BOD: HARDIE TRIM
ST-3	ST- 3 SMOOTH TRIM - SW-6493 BOD: HARDIE TRIM
PT-1	PT- 1 PVC - WHITE BOD: ARCHITECT TO SELECT FINISH
PT-3	PT- 3 PVC - LIGHT BLUE BOD: ARCHITECT TO SELECT FINISH
PT-6	PT-6 PVC - WOOD BOD: TRU STAIN - COLOR TBD BY ARCHITECT

STATE OF ALABAMA
WALKER DANIEL PRESTON
5915
REGISTERED ARCHITECT

FIFTH DIMENSION
ARCHITECTURE & INTERIORS, LLC
BIRMINGHAM, AL ATLANTA, GA AUSTIN, TX DENVER, CO
www.5DA.com

PERMIT / CONSTRUCTION ISSUE

MARGARITAVILLE RESORT AT THE WHARF - AMENITY BUILDINGS

WHARF LANDING, LLC.
22960 BROWN LANE, ORANGE BEACH, AL 36561

REVISIONS

Δ	DATE	DESCRIPTION
1	02/06/2026	ADDENDUM 01

PROJ. NO. 24044 | ISSUE DATE 11/07/2025

SHEET NAME:
EXTERIOR ELEVATION - BUILDING 1 - AMENITY CENTER


SHEET NO:
A4.11

COPYRIGHT 2026 - FIFTH DIMENSION ARCHITECTURE & INTERIORS, LLC

COPYRIGHT 2025 - FIFTH DIMENSION ARCHITECTURE & INTERIORS, LLC



2 3D VIEW 2 - BUILDING 1 - AMENITY CENTER
SCALE:

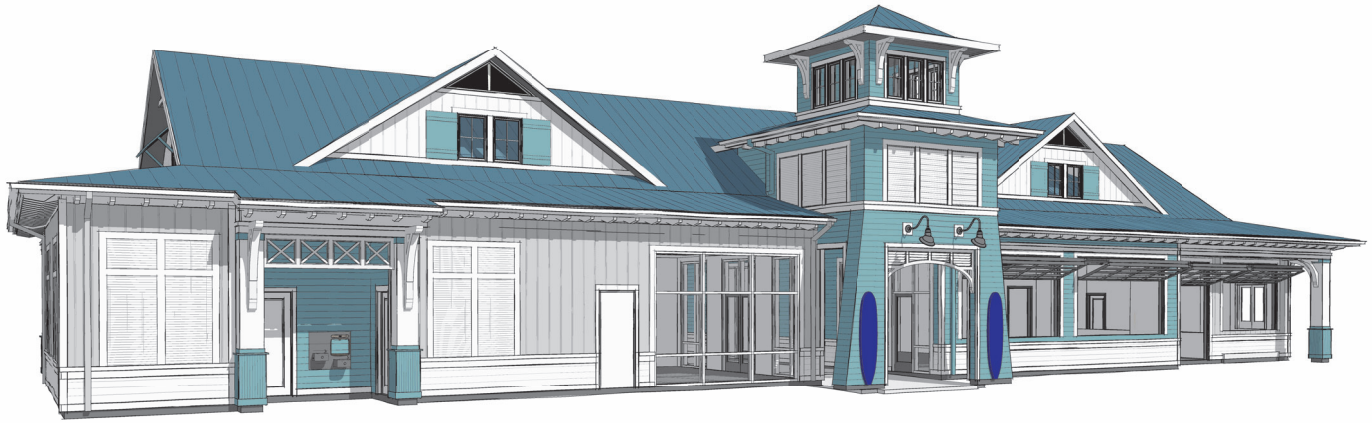

1 3D VIEW 1 - BUILDING 1 - AMENITY CENTER
SCALE:

STATE OF ALABAMA
WALTER DANIEL PRYOR
5915
REGISTERED ARCHITECT

FIFTH DIMENSION
ARCHITECTURE & INTERIORS, LLC
BIRMINGHAM, AL AUSTIN, TX ATLANTA, GA DENVER, CO
www.5dai.com

PERMIT / CONSTRUCTION ISSUE

MARGARITAVILLE RESORT AT THE WHARF - AMENITY BUILDINGS

WHARF LANDING, LLC.
22960 BROWN LANE, ORANGE BEACH, AL 36561

REVISIONS

Δ	DATE	DESCRIPTION

PROJ. NO.	ISSUE DATE
24044	11/07/2025

SHEET NAME:
3D VIEWS - BUILDING 1 - AMENITY CENTER

SHEET NO:
A4.13

COPYRIGHT 2026 - FIFTH DIMENSION ARCHITECTURE & INTERIORS, LLC

EXTERIOR MATERIALS LEGEND

- FC-1 FIBER CEMENT LAP SIDING - SW-7006 BOD: HARDIE SIDING 6" EXPOSURE
- FC-2 FIBER CEMENT LAP SIDING - SW-7661 BOD: HARDIE SIDING 6" EXPOSURE
- FC-3 FIBER CEMENT LAP SIDING - SW-7006 BOD: HARDIE SIDING 2" EXPOSURE
- HA-3 FIBER CEMENT SHIPLAP - SW-6493 BOD: HARDIE ARTISAN SHIPLAP
- FB-1 FIBER CEMENT BOARD AND BATTEN - SW-7006 BOD: HARDIE SIDING
- FB-2 FIBER CEMENT BOARD AND BATTEN - SW-7661 BOD: HARDIE SIDING
- FP- 1 FIBER CEMENT PANEL - SW-7006 BOD: HARDIE SIDING
- FP- 1 FIBER CEMENT PANEL - SW-7661 BOD: HARDIE SIDING
- SH- 1 SHAKE - SW-7006 BOD: HARDIE SHINGLE
- SH- 4 SHAKE - SW-6804 BOD: HARDIE SHINGLE
- MTL-1 METAL - STANDING SEAM METAL ROOF COLOR: CUSTOM BLUE COLOR TBD BY ARCHITECT BOD: PAC CLAD - KYNAR
- MTL-2 METAL - STANDING SEAM METAL ROOF COLOR: STANDARD GRAY COLOR TBD BY ARCHITECT BOD: PAC CLAD - KYNAR
- ST- 1 SMOOTH TRIM - SW-7006 BOD: HARD TRIM
- ST- 2 SMOOTH TRIM - SW-7661 BOD: HARDIE TRIM
- ST- 3 SMOOTH TRIM - SW-6493 BOD: HARDIE TRIM
- PT- 1 PVC - WHITE BOD: ARCHITECT TO SELECT FINISH
- PT- 3 PVC - LIGHT BLUE BOD: ARCHITECT TO SELECT FINISH
- PT-4 PVC - WOOD BOD: TRU STAIN - COLOR TBD BY ARCHITECT


NOTES - ELEVATIONS

GENERAL


1. FOUNDATION AND GRADES ARE APPROXIMATE AND SHOWN FOR REFERENCE ONLY. SEE STRUCTURAL AND CIVIL DRAWINGS FOR MORE INFORMATION.
2. REFER TO PLANS AND SCHEDULES FOR DOOR AND WINDOW TYPES AND SIZES.
3. SEAL ALL PENETRATIONS WITH SEALANT TO MATCH ADJACENT MATERIALS.
4. SEE ROOF PLANS FOR ROOF SLOPE, DOWNSPOUT, GUTTER, AND ROOF VENT INFORMATION.
5. PROVIDE FLASHING AT ALL PENETRATIONS IN THE BUILDING IN ACCORDANCE WITH THE FLASHING SCHEDULE LOCATED ON SHEET G0.36.
6. SEE GENERAL NOTES DIVISION 9 AND SPECIFICATIONS FOR CONTROL JOINT REQUIREMENTS.
7. WHERE A COLOR IS NOT PROVIDED BY THE ARCHITECT, ALL EXPOSED FLASHING, BALCONY T-BAR, PENETRATING ELEMENTS, DRYER VENTS AND PLUMBING VENTS AND OTHER MISCELLANEOUS EXPOSED EXTERIOR ITEMS SHALL MATCH OR BE PAINTED TO MATCH THE ADJACENT EXTERIOR SURFACES U.N.O. CONTACT ARCHITECT WITH ANY QUESTIONS OR CONCERNS.
8. PROVIDE SUBMITTAL SHOWING ALL CONTROL, EXPANSION AND DECORATIVE JOINT LOCATIONS REQUIRED BY DRAWINGS, CODE, MANUFACTURER'S RECOMMENDATIONS, SPECIFIC SPECIFICATIONS AND STANDARDS PRIOR TO PROCEEDING WITH WORK.
9. ALL EXPOSED FLASHING TO BE STAINLESS STEEL OR PREFINISHED.
10. **SEE TRIM SCHEDULE ON A14.30 FOR MORE INFORMATION.**
11. SEE BUILDING COMPONENT SCHEDULE ON G0.35 FOR MORE INFORMATION.
12. WHERE SHEET APPLIED WEATHER BARRIERS ARE SPECIFIED- INSTALL IN ACCORDANCE WITH ALL TYVEK RECOMMENDATIONS AND INSTRUCTIONS.
13. ALL EXTERIOR FINISHES TO BE INSTALLED PER MANUFACTURER'S INSTRUCTIONS AND RECOMMENDATIONS.
14. ALL PENETRATIONS TO BE FULLY FLASHED BEFORE BEGINNING EXTERIOR FINISH AREA WITHIN EACH WORK AREA.

FIBER CEMENT SIDING

1. ALL FIBER CEMENT SIDING AND TRIM TO BE INSTALLED PER JAMES HARDIE INSTALLATION INSTRUCTIONS FOR MULTIFAMILY / COMMERCIAL PROJECTS.
2. TOUCH UP PAINT AND PRIMER AT ALL FIELD CUTS.
3. REFER TO TRIM SCHEDULE FOR ALL TRIM PROFILES, MATERIALS AND SIZES.
4. PROVIDE SMOOTH PANEL SIDING BEHIND ALL DISCONNECTS AND ELECTRICAL EQUIPMENT.
5. PROVIDE PLINTH BLOCKS AT ALL PLUMBING, HVAC, AND ELECTRICAL PENETRATIONS OTHER THAN METERS. SEE SHEET A9.06 FOR TYPICAL PLINTH BLOCK SIZING.
6. ALL FIBER CEMENT LAP SIDING TO HAVE 6" EXPOSURE U.N.O.
7. FOR PROJECTS LOCATED IN WIND DRIVEN CLIMATES AS INDICATED IN JAMES HARDIE COMMERCIAL INSTALLATION REQUIREMENTS, PROVIDE A 10mm RAINSCREEN MESH EQUAL TO KEENE DRIWALL RAINSCREEN BEHIND ALL PANEL AS REQUIRED BY INSTALLATION INSTRUCTIONS.
8. ALL FASTENERS TO BE STAINLESS STEEL.
9. PROVIDE THIRD-PARTY ENGINEER-DELEGATED DESIGNES FOR ALL FASTENERS REQUIRED FOR UNIQUE CONDITIONS SPECIFIC TO THIS PROJECT.

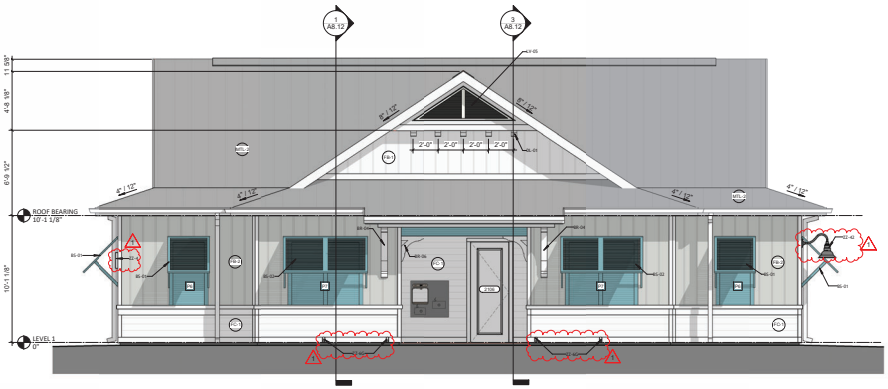

2 EXT ELEV - BLDG 2 - POOL RESTROOM- FRONT
SCALE: 1/4" = 1'-0"

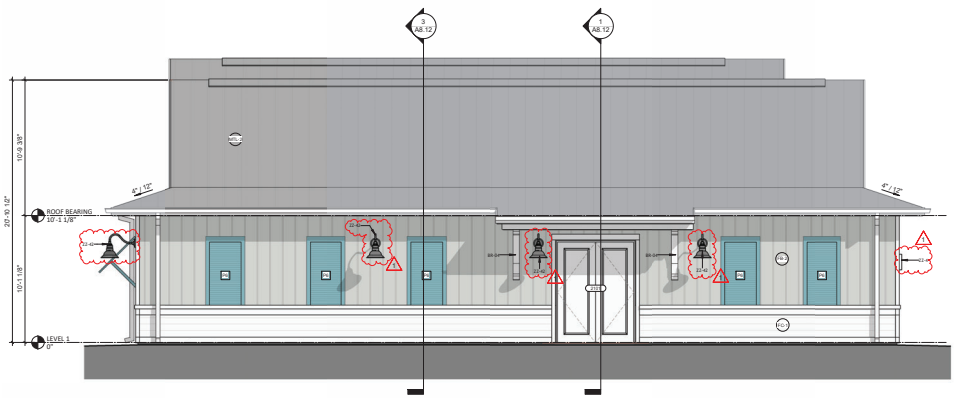

1 EXT ELEV - BLDG 2 - POOL RESTROOM- BACK
SCALE: 1/4" = 1'-0"

STATE OF ALABAMA WALKER DANIEL PETERS 5915 REGISTERED ARCHITECT

FIFTH DIMENSION ARCHITECTURE & INTERIORS, LLC
BIRMINGHAM, AL ATLANTA, GA AUSTIN, TX DENVER, CO
www.5dai.com

PERMIT / CONSTRUCTION ISSUE

MARGARITAVILLE RESORT AT THE WHARF - AMENITY BUILDINGS

WHARF LANDING, LLC.
22960 BROWN LANE, ORANGE BEACH, AL 36561

REVISIONS


Δ	DATE	DESCRIPTION
1	02/06/2026	ADDENDUM 01

PROJ. NO. 24044 | ISSUE DATE 11/07/2025

SHEET NAME:
EXTERIOR ELEVATION - BUILDING 2 - POOL RESTROOM

SHEET NO:
A4.21

COPYRIGHT 2026 - FIFTH DIMENSION ARCHITECTURE & INTERIORS, LLC

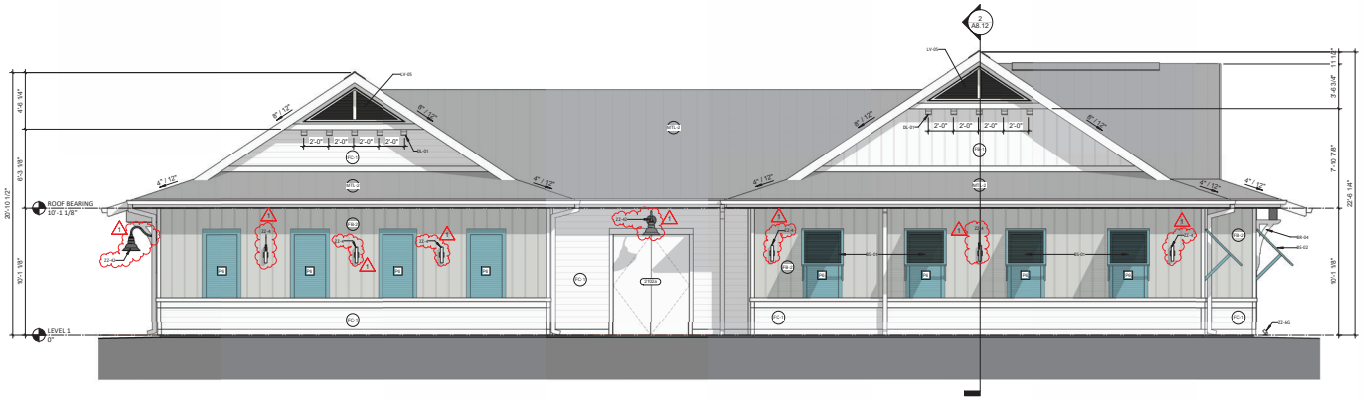

2 EXT ELEV - BLDG 2 - POOL RESTROOM - LEFT
SCALE: 1/4" = 1'-0"



1 EXT ELEV - BLDG 2 - POOL RESTROOM - RIGHT
SCALE: 1/4" = 1'-0"

NOTES - ELEVATIONS

GENERAL

1. FOUNDATION AND GRADES ARE APPROXIMATE AND SHOWN FOR REFERENCE ONLY. SEE STRUCTURAL AND CIVIL DRAWINGS FOR MORE INFORMATION.
2. REFER TO PLANS AND SCHEDULES FOR DOOR AND WINDOW TYPES AND SIZES.
3. SEAL ALL PENETRATIONS WITH SEALANT TO MATCH ADJACENT MATERIALS.
4. SEE ROOF PLANS FOR ROOF SLOPE, DOWNSPOUT, GUTTER, AND ROOF VENT INFORMATION.
5. PROVIDE FLASHING AT ALL PENETRATIONS IN THE BUILDING IN ACCORDANCE WITH THE FLASHING SCHEDULE LOCATED ON SHEET G0.36.
6. SEE GENERAL NOTES DIVISION 9 AND SPECIFICATIONS FOR CONTROL JOINT REQUIREMENTS.
7. WHERE A COLOR IS NOT PROVIDED BY THE ARCHITECT, ALL EXPOSED FLASHING, BALCONY T-BAR, PENETRATING ELEMENTS, DRYER VENTS AND PLUMBING VENTS AND OTHER MISCELLANEOUS EXPOSED EXTERIOR ITEMS SHALL MATCH OR BE PAINTED TO MATCH THE ADJACENT EXTERIOR SURFACES U.N.O. CONTACT ARCHITECT WITH ANY QUESTIONS OR CONCERNS.
8. PROVIDE SUBMITTAL SHOWING ALL CONTROL, EXPANSION AND DECORATIVE JOINT LOCATIONS REQUIRED BY DRAWINGS, CODE, MANUFACTURER'S RECOMMENDATIONS, SPECIFIC SPECIFICATIONS AND STANDARDS PRIOR TO PROCEEDING WITH WORK.
9. ALL EXPOSED FLASHING TO BE STAINLESS STEEL OR PREFINISHED.
10. **SEE TRIM SCHEDULE ON A14.30 FOR MORE INFORMATION.**
11. SEE BUILDING COMPONENT SCHEDULE ON G0.35 FOR MORE INFORMATION.
12. WHERE SHEET APPLIED WEATHER BARRIERS ARE SPECIFIED-INSTALL IN ACCORDANCE WITH ALL TYVEK RECOMMENDATIONS AND INSTRUCTIONS.
13. ALL EXTERIOR FINISHES TO BE INSTALLED PER MANUFACTURER'S INSTRUCTIONS AND RECOMMENDATIONS.
14. ALL PENETRATIONS TO BE FULLY FLASHED BEFORE BEGINNING EXTERIOR FINISH AREA WITHIN EACH WORK AREA.

FIBER CEMENT SIDING

1. ALL FIBER CEMENT SIDING AND TRIM TO BE INSTALLED PER JAMES HARDIE INSTALLATION INSTRUCTIONS FOR MULTI-FAMILY / COMMERCIAL PROJECTS.
2. TOUCH UP PAINT AND PRIMER AT ALL FIELD CUTS.
3. REFER TO TRIM SCHEDULE FOR ALL TRIM PROFILES, MATERIALS AND SIZES.
4. PROVIDE SMOOTH PANEL SIDING BEHIND ALL DISCONNECTS AND ELECTRICAL EQUIPMENT.
5. PROVIDE PLINTH BLOCKS AT ALL PLUMBING, HVAC, AND ELECTRICAL PENETRATIONS OTHER THAN METERS. SEE SHEET A9.06 FOR TYPICAL PLINTH BLOCK SIZING.
6. ALL FIBER CEMENT LAP SIDING TO HAVE 6" EXPOSURE U.N.O.
7. FOR PROJECTS LOCATED IN WIND DRIVEN CLIMATES AS INDICATED IN JAMES HARDIE COMMERCIAL INSTALLATION REQUIREMENTS, PROVIDE A 10mm RAINSCREEN MESH EQUAL TO KEENE DRIWALL RAINSCREEN BEHIND ALL PANEL AS REQUIRED BY INSTALLATION INSTRUCTIONS.
8. ALL FASTENERS TO BE STAINLESS STEEL.
9. PROVIDE THIRD-PARTY ENGINEER-DELEGATED DESIGNES FOR ALL FASTENERS REQUIRED FOR UNIQUE CONDITIONS SPECIFIC TO THIS PROJECT.

EXTERIOR MATERIALS LEGEND

FC-1	FIBER CEMENT LAP SIDING - SW-7006 BOD: HARDIE SIDING 6" EXPOSURE
FC-2	FIBER CEMENT LAP SIDING - SW-7661 BOD: HARDIE SIDING 6" EXPOSURE
FC-3	FIBER CEMENT LAP SIDING - SW-7006 BOD: HARDIE SIDING 2" EXPOSURE
HA-3	FIBER CEMENT SHIPLAP - SW-6493 BOD: HARDIE ARTISAN SHIPLAP
FB-1	FIBER CEMENT BOARD AND BATTEN - SW-7006 BOD: HARDIE SIDING
FB-2	FIBER CEMENT BOARD AND BATTEN - SW-7661 BOD: HARDIE SIDING
FP-1	FIBER CEMENT PANEL - SW-7006 BOD: HARDIE SIDING
FP-1	FIBER CEMENT PANEL - SW-7661 BOD: HARDIE SIDING
SH-1	SHAKE - SW-7006 BOD: HARDIE SHINGLE
SH-4	SHAKE - SW-6804 BOD: HARDIE SHINGLE
MTL-1	METAL - STANDING SEAM METAL ROOF COLOR: CUSTOM BLUE COLOR TBD BY ARCHITECT BOD: PAC CLAD - KYNAR
MTL-2	METAL - STANDING SEAM METAL ROOF COLOR: STANDARD GRAY COLOR TBD BY ARCHITECT BOD: PAC CLAD - KYNAR
ST-1	SMOOTH TRIM - SW-7006 BOD: HARD TRIM
ST-2	SMOOTH TRIM - SW-7661 BOD: HARDIE TRIM
ST-3	SMOOTH TRIM - SW-6493 BOD: HARDIE TRIM
PT-1	PVC - WHITE BOD: ARCHITECT TO SELECT FINISH
PT-3	PVC - LIGHT BLUE BOD: ARCHITECT TO SELECT FINISH
PT-6	PVC - WOOD BOD: TRU STAIN - COLOR TBD BY ARCHITECT

STATE OF ALABAMA
WALKER DANIEL PETERS
5915
REGISTERED ARCHITECT

FIFTH DIMENSION
ARCHITECTURE & INTERIORS, LLC
BIRMINGHAM, AL · AUSTIN, TX · ATLANTA, GA · DENVER, CO
www.5dai.com

PERMIT / CONSTRUCTION ISSUE

MARGARITAVILLE RESORT AT THE WHARF - AMENITY BUILDINGS

WHARF LANDING, LLC.
22960 BROWN LANE, ORANGE BEACH, AL 36561

REVISIONS


Δ	DATE	DESCRIPTION
1	02/06/2026	ADDENDUM 01

PROJ. NO. 24044
ISSUE DATE 11/07/2025


SHEET NAME:
EXTERIOR ELEVATION - BUILDING 2 - POOL RESTROOM

SHEET NO:
A4.22

COPYRIGHT 2025 - FIFTH DIMENSION ARCHITECTURE & INTERIORS, LLC

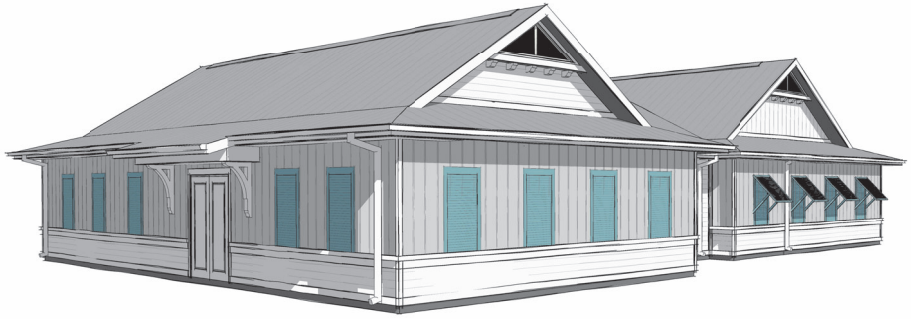

2 3D VIEW 2 - BUILDING 2 - POOL RESTROOM
SCALE:

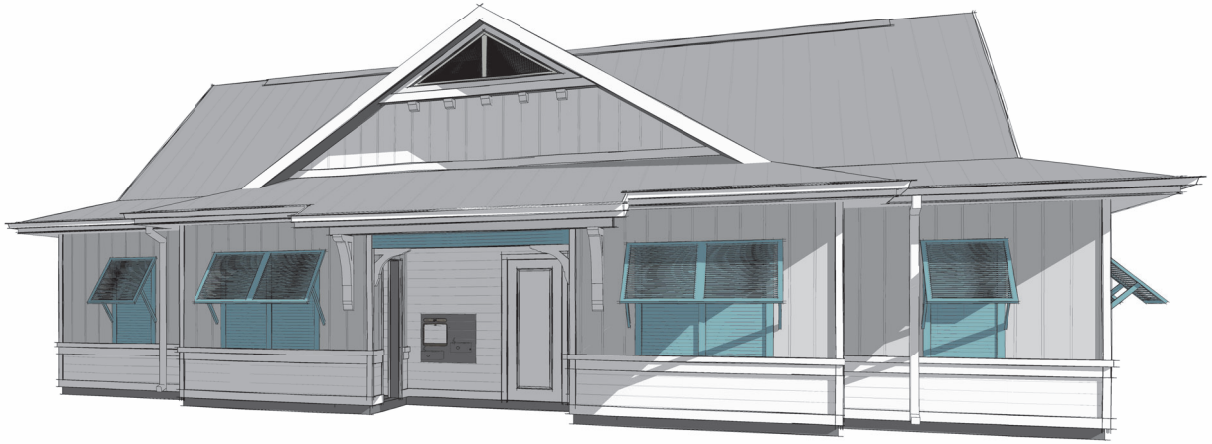

1 3D VIEW 1 - BUILDING 2 - POOL RESTROOM
SCALE:

STATE OF ALABAMA
WALTER DANIEL PRICE
5915
REGISTERED ARCHITECT

FIFTH DIMENSION
ARCHITECTURE & INTERIORS, LLC
BIRMINGHAM, AL AUSTIN, TX ATLANTA, GA DENVER, CO
www.5dai.com

PERMIT / CONSTRUCTION ISSUE

MARGARITAVILLE RESORT AT THE WHARF - AMENITY BUILDINGS

WHARF LANDING, LLC.
22960 BROWN LANE, ORANGE BEACH, AL 36561

REVISIONS


Δ	DATE	DESCRIPTION

PROJ. NO.	ISSUE DATE
24044	11/07/2025


SHEET NAME:
3D VIEWS - BUILDING 2 - POOL RESTROOM

SHEET NO:
A4.23


COPYRIGHT 2026 - FIFTH DIMENSION ARCHITECTURE & INTERIORS, LLC

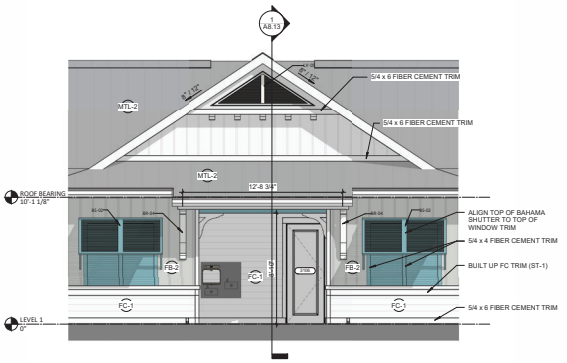

3 ENLARGED EXT ELEV - BUILDING 3 - ENTRANCE
SCALE: 1/4" = 1'-0"

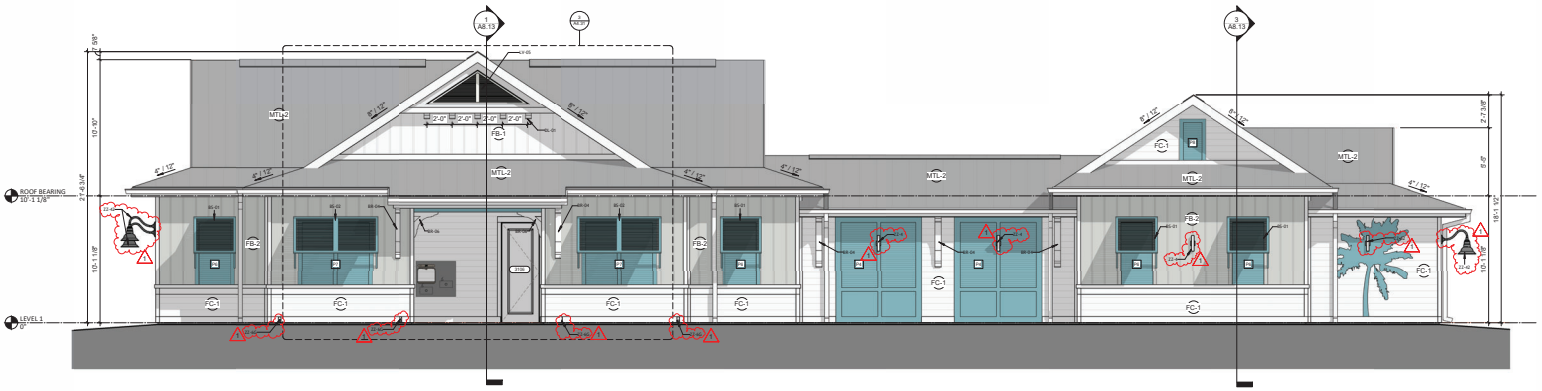

2 EXT ELEV - BLDG 3 - POOL RESTROOM - FRONT
SCALE: 1/4" = 1'-0"

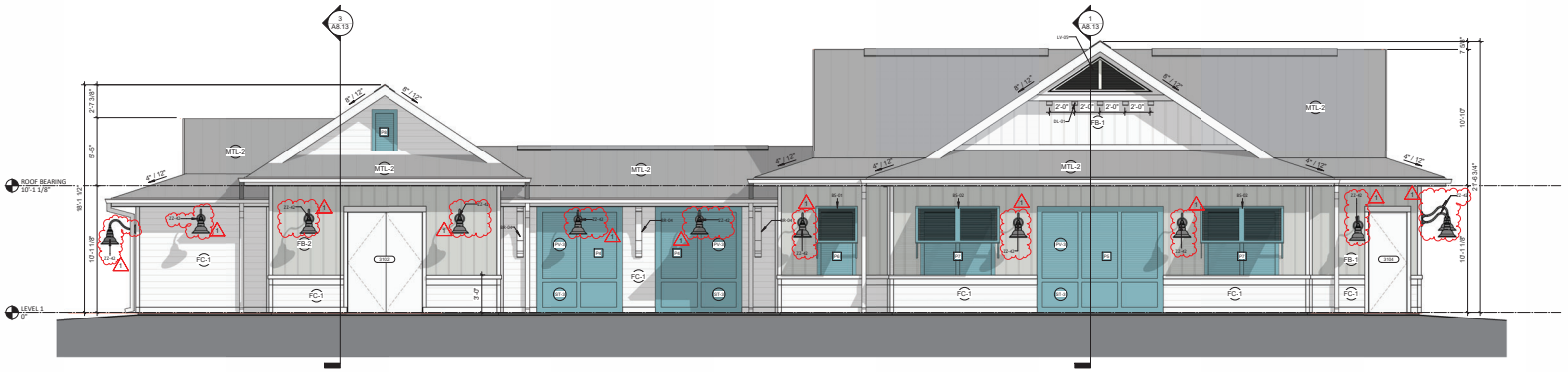

1 EXT ELEV - BLDG 3 - POOL RESTROOM - BACK
SCALE: 1/4" = 1'-0"

NOTES - ELEVATIONS

GENERAL

1. FOUNDATION AND GRADES ARE APPROXIMATE AND SHOWN FOR REFERENCE ONLY. SEE STRUCTURAL AND CIVIL DRAWINGS FOR MORE INFORMATION.
2. REFER TO PLANS AND SCHEDULES FOR DOOR AND WINDOW TYPES AND SIZES.
3. SEAL ALL PENETRATIONS WITH SEALANT TO MATCH ADJACENT MATERIALS.
4. SEE ROOF PLANS FOR ROOF SLOPE, DOWNSPOUT, GUTTER, AND ROOF VENT INFORMATION.
5. PROVIDE FLASHING AT ALL PENETRATIONS IN THE BUILDING IN ACCORDANCE WITH THE FLASHING SCHEDULE LOCATED ON SHEET G0.36.
6. SEE GENERAL NOTES DIVISION 9 AND SPECIFICATIONS FOR CONTROL JOINT REQUIREMENTS.
7. WHERE A COLOR IS NOT PROVIDED BY THE ARCHITECT, ALL EXPOSED FLASHING, BALCONY T-BAR, PENETRATING ELEMENTS, DRYER VENTS AND PLUMBING VENTS AND OTHER MISCELLANEOUS EXPOSED EXTERIOR ITEMS SHALL MATCH OR BE PAINTED TO MATCH THE ADJACENT EXTERIOR SURFACES U.N.O. CONTACT ARCHITECT WITH ANY QUESTIONS OR CONCERNS.
8. PROVIDE SUBMITTAL SHOWING ALL CONTROL, EXPANSION AND DECORATIVE JOINT LOCATIONS REQUIRED BY DRAWINGS, CODE, MANUFACTURER'S RECOMMENDATIONS, SPECIFIC SPECIFICATIONS AND STANDARDS PRIOR TO PROCEEDING WITH WORK.
9. ALL EXPOSED FLASHING TO BE STAINLESS STEEL OR PREFINISHED.
10. **SEE TRIM SCHEDULE ON A14.30 FOR MORE INFORMATION.**
11. SEE BUILDING COMPONENT SCHEDULE ON G0.35 FOR MORE INFORMATION.
12. WHERE SHEET APPLIED WEATHER BARRIERS ARE SPECIFIED- INSTALL IN ACCORDANCE WITH ALL TYVEK RECOMMENDATIONS AND INSTRUCTIONS.
13. ALL EXTERIOR FINISHES TO BE INSTALLED PER MANUFACTURER'S INSTRUCTIONS AND RECOMMENDATIONS.
14. ALL PENETRATIONS TO BE FULLY FLASHED BEFORE BEGINNING EXTERIOR FINISH AREA WITHIN EACH WORK AREA.

FIBER CEMENT SIDING

1. ALL FIBER CEMENT SIDING AND TRIM TO BE INSTALLED PER JAMES HARDIE INSTALLATION INSTRUCTIONS FOR MULTIFAMILY / COMMERCIAL PROJECTS.
2. TOUCH UP PAINT AND PRIMER AT ALL FIELD CUTS.
3. REFER TO TRIM SCHEDULE FOR ALL TRIM PROFILES, MATERIALS AND SIZES.
4. PROVIDE SMOOTH PANEL SIDING BEHIND ALL DISCONNECTS AND ELECTRICAL EQUIPMENT.
5. PROVIDE PLINTH BLOCKS AT ALL PLUMBING, HVAC, AND ELECTRICAL PENETRATIONS OTHER THAN METERS. SEE SHEET A9.06 FOR TYPICAL PLINTH BLOCK SIZING.
6. ALL FIBER CEMENT LAP SIDING TO HAVE 6" EXPOSURE U.N.O.
7. FOR PROJECTS LOCATED IN WIND DRIVEN CLIMATES AS INDICATED IN JAMES HARDIE COMMERCIAL INSTALLATION REQUIREMENTS, PROVIDE A 10mm RAINSCREEN MESH EQUAL TO KEENE DRIWALL RAINSCREEN BEHIND ALL PANEL AS REQUIRED BY INSTALLATION INSTRUCTIONS.
8. ALL FASTENERS TO BE STAINLESS STEEL.
9. PROVIDE THIRD-PARTY ENGINEER-DELEGATED DESIGNES FOR ALL FASTENERS REQUIRED FOR UNIQUE CONDITIONS SPECIFIC TO THIS PROJECT.

EXTERIOR MATERIALS LEGEND

- FC-1 FIBER CEMENT LAP SIDING - SW-7006 — BOD: HARDIE SIDING 6" EXPOSURE
- FC-2 FIBER CEMENT LAP SIDING - SW-7661 — BOD: HARDIE SIDING 6" EXPOSURE
- FC-3 FIBER CEMENT LAP SIDING - SW-7006 — BOD: HARDIE SIDING 2" EXPOSURE
- HA-3 FIBER CEMENT SHIPLAP - SW-6493 — BOD: HARDIE ARTISAN SHIPLAP
- FB-1 FIBER CEMENT BOARD AND BATTEN - SW-7006 — BOD: HARDIE SIDING
- FB-2 FIBER CEMENT BOARD AND BATTEN - SW-7661 — BOD: HARDIE SIDING
- FP- 1 FIBER CEMENT PANEL - SW-7006 — BOD: HARDIE SIDING
- FP- 1 FIBER CEMENT PANEL - SW-7661 — BOD: HARDIE SIDING
- SH- 1 SHAKE - SW-7006 — BOD: HARDIE SHINGLE
- SH- 4 SHAKE - SW-6804 — BOD: HARDIE SHINGLE
- MTL-1 METAL - STANDING SEAM METAL ROOF — COLOR: CUSTOM BLUE COLOR TBD BY ARCHITECT — BOD: PAC CLAD - KYNAR
- MTL-2 METAL - STANDING SEAM METAL ROOF — COLOR: STANDARD GRAY COLOR TBD BY ARCHITECT — BOD: PAC CLAD - KYNAR
- ST- 1 SMOOTH TRIM - SW-7006 — BOD: HARD TRIM
- ST- 2 SMOOTH TRIM - SW-7661 — BOD: HARDIE TRIM
- ST- 3 SMOOTH TRIM - SW-6493 — BOD: HARDIE TRIM
- PT- 1 PVC - WHITE — BOD: ARCHITECT TO SELECT FINISH
- PT- 3 PVC - LIGHT BLUE — BOD: ARCHITECT TO SELECT FINISH
- PT-6 PVC - WOOD — BOD: TRU STAIN - COLOR TBD BY ARCHITECT

STATE OF ALABAMA — WALKER DANIEL PERRY — 5915 — REGISTERED ARCHITECT

FIFTH DIMENSION
ARCHITECTURE & INTERIORS, LLC
BIRMINGHAM, AL · ATLANTA, GA · AUSTIN, TX · DENVER, CO
www.5dai.com

PERMIT / CONSTRUCTION ISSUE

MARGARITAVILLE RESORT AT THE WHARF - AMENITY BUILDINGS

WHARF LANDING, LLC.
22960 BROWN LANE, ORANGE BEACH, AL 36561

REVISIONS

Δ	DATE	DESCRIPTION
1	02/06/2026	ADDENDUM 01

PROJ. NO.	ISSUE DATE
24044	11/07/2025

SHEET NAME:
EXTERIOR ELEVATION - BUILDING 3 - POOL RESTROOM

SHEET NO:
A4.31

COPYRIGHT 2026 - FIFTH DIMENSION ARCHITECTURE & INTERIORS, LLC

EXTERIOR MATERIALS LEGEND

FC-1	FIBER CEMENT LAP SIDING - SW-7006 BOD: HARDIE SIDING 6" EXPOSURE
FC-2	FIBER CEMENT LAP SIDING - SW-7661 BOD: HARDIE SIDING 6" EXPOSURE
FC-3	FIBER CEMENT LAP SIDING - SW-7006 BOD: HARDIE SIDING 2" EXPOSURE
HA-3	FIBER CEMENT SHIPLAP - SW-6493 BOD: HARDIE ARTISAN SHIPLAP
FB-1	FIBER CEMENT BOARD AND BATTEN - SW-7006 BOD: HARDIE SIDING
FB-2	FIBER CEMENT BOARD AND BATTEN - SW-7661 BOD: HARDIE SIDING
FP- 1	FIBER CEMENT PANEL - SW-7006 BOD: HARDIE SIDING
FP- 1	FIBER CEMENT PANEL - SW-7661 BOD: HARDIE SIDING
SH- 1	SHAKE - SW-7006 BOD: HARDIE SHINGLE
SH- 4	SHAKE - SW-6804 BOD: HARDIE SHINGLE
MTL-1	METAL - STANDING SEAM METAL ROOF COLOR: CUSTOM BLUE COLOR TBD BY ARCHITECT BOD: PAC CLAD - KYNAR
MTL-2	METAL - STANDING SEAM METAL ROOF COLOR: STANDARD GRAY COLOR TBD BY ARCHITECT BOD: PAC CLAD - KYNAR
ST- 1	SMOOTH TRIM - SW-7006 BOD: HARD TRIM
ST- 2	SMOOTH TRIM - SW-7661 BOD: HARDIE TRIM
ST- 3	SMOOTH TRIM - SW-6493 BOD: HARDIE TRIM
PT- 1	PVC - WHITE BOD: ARCHITECT TO SELECT FINISH
PT- 3	PVC - LIGHT BLUE BOD: ARCHITECT TO SELECT FINISH
PT-6	PVC - WOOD BOD: TRU STAIN - COLOR TBD BY ARCHITECT


NOTES - ELEVATIONS

GENERAL


1. FOUNDATION AND GRADES ARE APPROXIMATE AND SHOWN FOR REFERENCE ONLY. SEE STRUCTURAL AND CIVIL DRAWINGS FOR MORE INFORMATION.
2. REFER TO PLANS AND SCHEDULES FOR DOOR AND WINDOW TYPES AND SIZES.
3. SEAL ALL PENETRATIONS WITH SEALANT TO MATCH ADJACENT MATERIALS.
4. SEE ROOF PLANS FOR ROOF SLOPE, DOWNSPOUT, GUTTER, AND ROOF VENT INFORMATION.
5. PROVIDE FLASHING AT ALL PENETRATIONS IN THE BUILDING IN ACCORDANCE WITH THE FLASHING SCHEDULE LOCATED ON SHEET G0.36.
6. SEE GENERAL NOTES DIVISION 9 AND SPECIFICATIONS FOR CONTROL JOINT REQUIREMENTS.
7. WHERE A COLOR IS NOT PROVIDED BY THE ARCHITECT, ALL EXPOSED FLASHING, BALCONY T-BAR, PENETRATING ELEMENTS, DRYER VENTS AND PLUMBING VENTS AND OTHER MISCELLANEOUS EXPOSED EXTERIOR ITEMS SHALL MATCH OR BE PAINTED TO MATCH THE ADJACENT EXTERIOR SURFACES U.N.O. CONTACT ARCHITECT WITH ANY QUESTIONS OR CONCERNS.
8. PROVIDE SUBMITTAL SHOWING ALL CONTROL, EXPANSION AND DECORATIVE JOINT LOCATIONS REQUIRED BY DRAWINGS, CODE, MANUFACTURER'S RECOMMENDATIONS, SPECIFIC SPECIFICATIONS AND STANDARDS PRIOR TO PROCEEDING WITH WORK.
9. ALL EXPOSED FLASHING TO BE STAINLESS STEEL OR PREFINISHED.
10. **SEE TRIM SCHEDULE ON A14.30 FOR MORE INFORMATION.**
11. SEE BUILDING COMPONENT SCHEDULE ON G0.35 FOR MORE INFORMATION.
12. WHERE SHEET APPLIED WEATHER BARRIERS ARE SPECIFIED- INSTALL IN ACCORDANCE WITH ALL TYVEK RECOMMENDATIONS AND INSTRUCTIONS.
13. ALL EXTERIOR FINISHES TO BE INSTALLED PER MANUFACTURER'S INSTRUCTIONS AND RECOMMENDATIONS.
14. ALL PENETRATIONS TO BE FULLY FLASHED BEFORE BEGINNING EXTERIOR FINISH AREA WITHIN EACH WORK AREA.

FIBER CEMENT SIDING

1. ALL FIBER CEMENT SIDING AND TRIM TO BE INSTALLED PER JAMES HARDIE INSTALLATION INSTRUCTIONS FOR MULTIFAMILY / COMMERCIAL PROJECTS.
2. TOUCH UP PAINT AND PRIMER AT ALL FIELD CUTS.
3. REFER TO TRIM SCHEDULE FOR ALL TRIM PROFILES, MATERIALS AND SIZES.
4. PROVIDE SMOOTH PANEL SIDING BEHIND ALL DISCONNECTS AND ELECTRICAL EQUIPMENT.
5. PROVIDE PLINTH BLOCKS AT ALL PLUMBING, HVAC, AND ELECTRICAL PENETRATIONS OTHER THAN METERS. SEE SHEET A9.06 FOR TYPICAL PLINTH BLOCK SIZING.
6. ALL FIBER CEMENT LAP SIDING TO HAVE 6" EXPOSURE U.N.O.
7. FOR PROJECTS LOCATED IN WIND DRIVEN CLIMATES AS INDICATED IN JAMES HARDIE COMMERCIAL INSTALLATION REQUIREMENTS, PROVIDE A 10mm RAINSCREEN MESH EQUAL TO KEENE DRIWALL RAINSCREEN BEHIND ALL PANEL AS REQUIRED BY INSTALLATION INSTRUCTIONS.
8. ALL FASTENERS TO BE STAINLESS STEEL.
9. PROVIDE THIRD-PARTY ENGINEER-DELEGATED DESIGNES FOR ALL FASTENERS REQUIRED FOR UNIQUE CONDITIONS SPECIFIC TO THIS PROJECT.

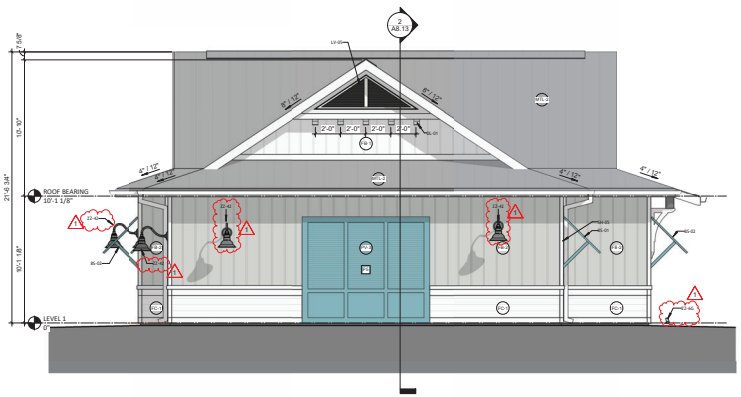

2 EXT ELEV - BLDG 3 - POOL RESTROOM - LEFT
SCALE: 1/4" = 1'-0"

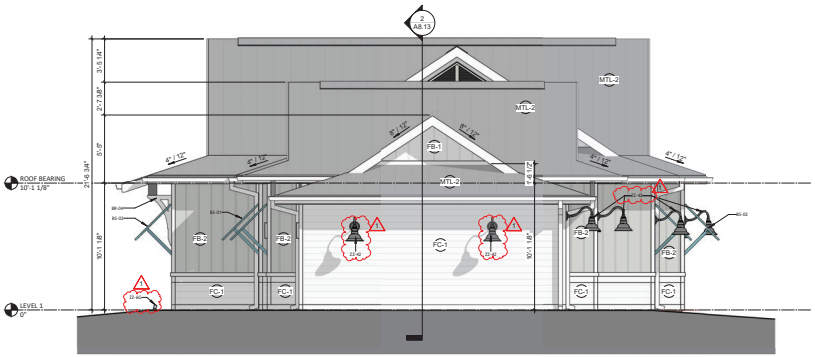

1 EXT ELEV - BLDG 3 - POOL RESTROOM- RIGHT
SCALE: 1/4" = 1'-0"

STATE OF ALABAMA
WALKER DANIEL PETERS
5915
REGISTERED ARCHITECT

FIFTH DIMENSION
ARCHITECTURE & INTERIORS, LLC
BIRMINGHAM, AL · AUSTIN, TX · ATLANTA, GA · DENVER, CO
www.5DA.com

PERMIT / CONSTRUCTION ISSUE

MARGARITAVILLE RESORT AT THE WHARF - AMENITY BUILDINGS

WHARF LANDING, LLC.
22960 BROWN LANE, ORANGE BEACH, AL 36561

REVISIONS


Δ	DATE	DESCRIPTION
1	02/06/2026	ADDENDUM 01

PROJ. NO. 24044 | ISSUE DATE 11/07/2025


SHEET NAME:
EXTERIOR ELEVATION - BUILDING 3 - POOL RESTROOM

SHEET NO:
A4.32

COPYRIGHT 2025 - FIFTH DIMENSION ARCHITECTURE & INTERIORS, LLC

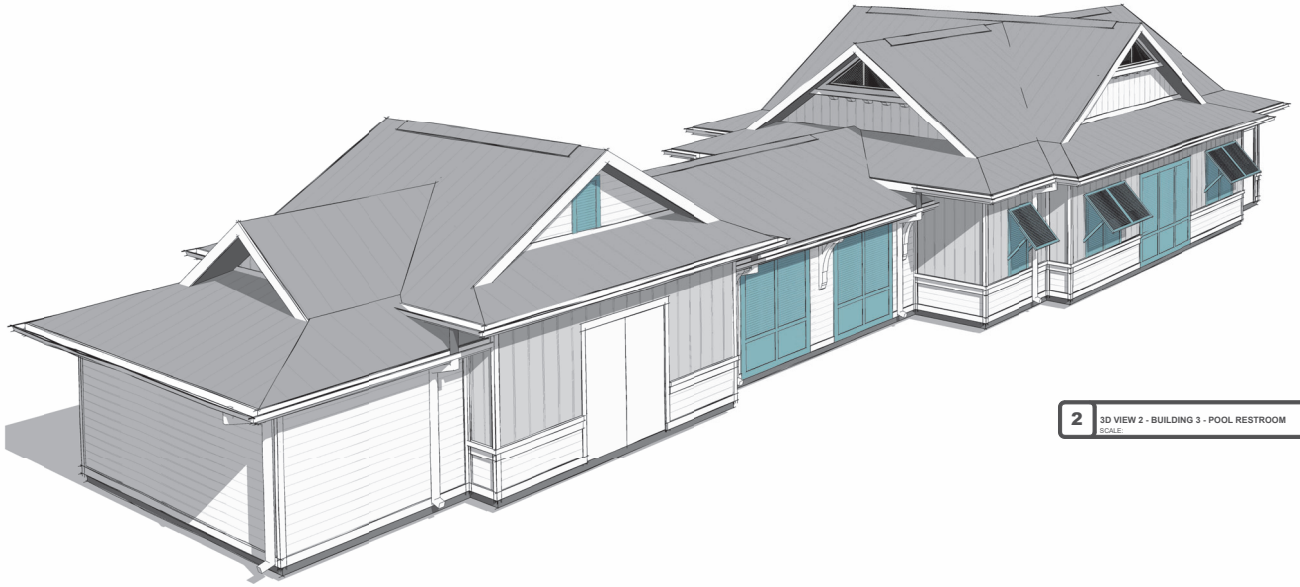

2 3D VIEW 2 - BUILDING 3 - POOL RESTROOM
SCALE:

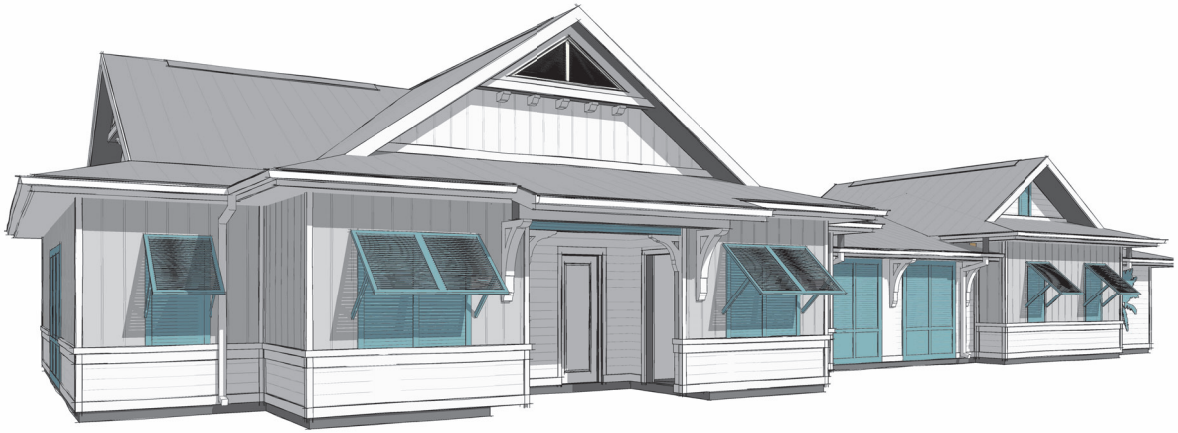

1 3D VIEW 1 - BUILDING 3 - POOL RESTROOM
SCALE:

STATE OF ALABAMA
WALTER DANIEL PRICE
5915
REGISTERED ARCHITECT

FIFTH DIMENSION
ARCHITECTURE & INTERIORS, LLC
BIRMINGHAM, AL AUSTIN, TX ATLANTA, GA DENVER, CO
www.5dai.com

PERMIT / CONSTRUCTION ISSUE

MARGARITAVILLE RESORT AT THE WHARF - AMENITY BUILDINGS

WHARF LANDING, LLC.
22960 BROWN LANE, ORANGE BEACH, AL 36561

REVISIONS


Δ	DATE	DESCRIPTION

PROJ. NO.	ISSUE DATE
24044	11/07/2025

SHEET NAME:
3D VIEWS - BUILDING 3 - POOL RESTROOM

SHEET NO:
A4.33

COPYRIGHT 2026 - FIFTH DIMENSION ARCHITECTURE & INTERIORS, LLC

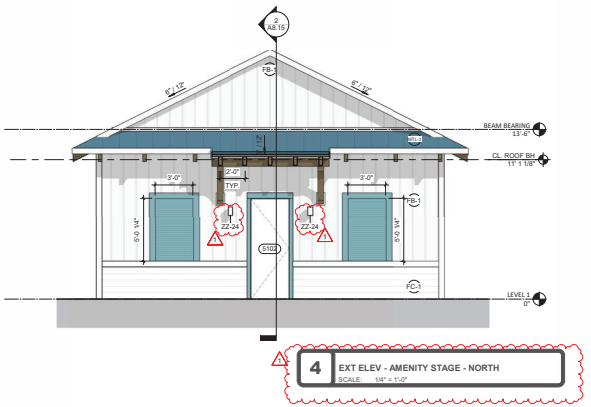

STATE OF ALABAMA
WALKER DANIEL PETERS
5915
REGISTERED ARCHITECT

FIFTH DIMENSION
ARCHITECTURE & INTERIORS, LLC
BIRMINGHAM, AL AUSTIN, TX ATLANTA, GA DENVER, CO
www.5dai.com

PERMIT / CONSTRUCTION ISSUE

MARGARITAVILLE RESORT AT THE WHARF - AMENITY BUILDINGS

WHARF LANDING, LLC.
22960 BROWN LANE, ORANGE BEACH, AL 36561


REVISIONS

Δ	DATE	DESCRIPTION
1	02/06/2026	ADDENDUM 01

PROJ. NO. 24044 | ISSUE DATE 11/07/2025

SHEET NAME:
EXTERIOR ELEVATION - BUILDING 5 - AMENITY STAGE

SHEET NO:
A4.51

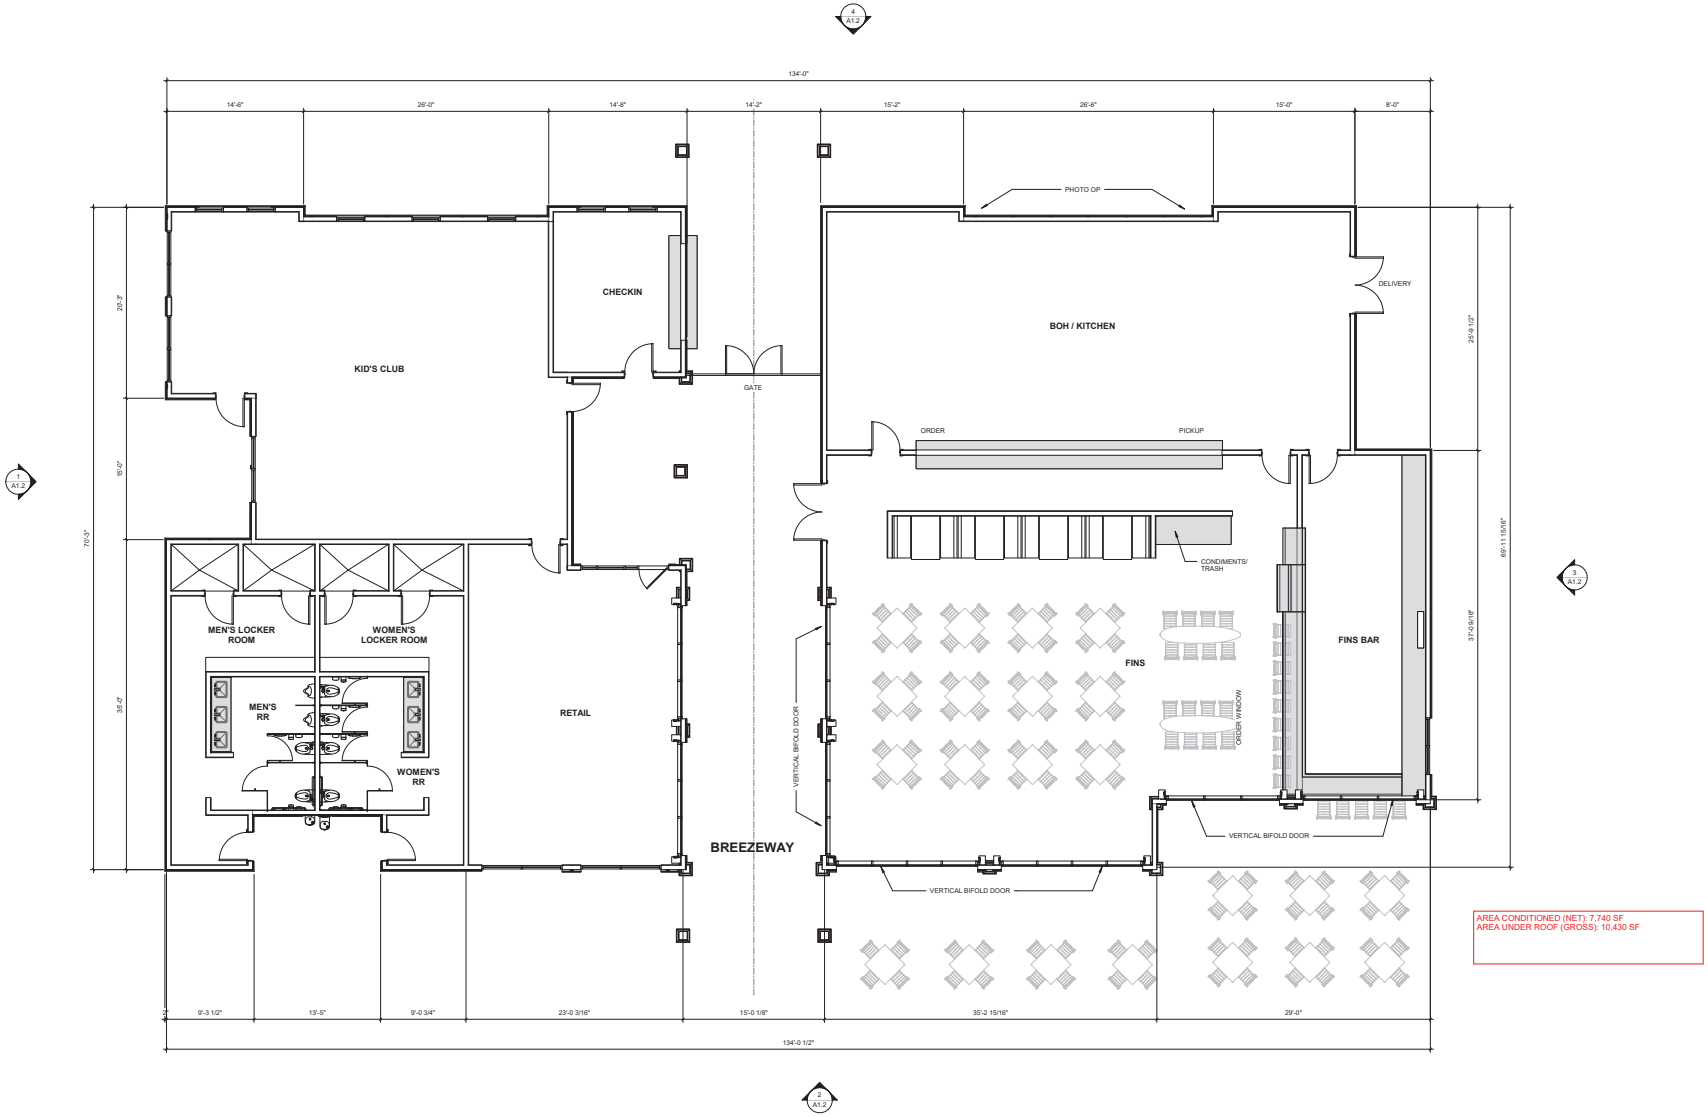

AREA CONDITIONED (NET): 7,740 SF
AREA UNDER ROOF (GROSS): 10,430 SF

FIFTH DIMENSION
ARCHITECTURE + INTERIORS LLC

MARGARITAVILLE RESORT AT THE WHARF
AMENITY - BLDG 1 - FLOOR PLAN

PROJECT NO: 24044
PROJECT STATUS: SCHEMATIC DESIGN
ISSUE DATE: 07/28/2025 RESUBMITTAL

GRAPHIC SCALE: 3/16" = 1'-0"

SHEET NUMBER
A1.1



4 ENTRY SIDE ELEVATION
SCALE: 1/8" = 1'-0"



3 RIGHT SIDE ELEVATION
SCALE: 1/8" = 1'-0"



2 POOL SIDE ELEVATION
SCALE: 1/8" = 1'-0"




1 LEFT SIDE ELEVATION
SCALE: 1/8" = 1'-0"

5 FIFTH DIMENSION
ARCHITECTURE + INTERIORS LLC

MARGARITAVILLE RESORT AT THE WHARF
AMENITY - BLDG 1 - EXTERIOR ELEVATIONS

PROJECT NO: 24044
PROJECT STATUS: SCHEMATIC DESIGN
ISSUE DATE: 07/28/2025 RESUBMITTAL

SHEET NUMBER
A1.2

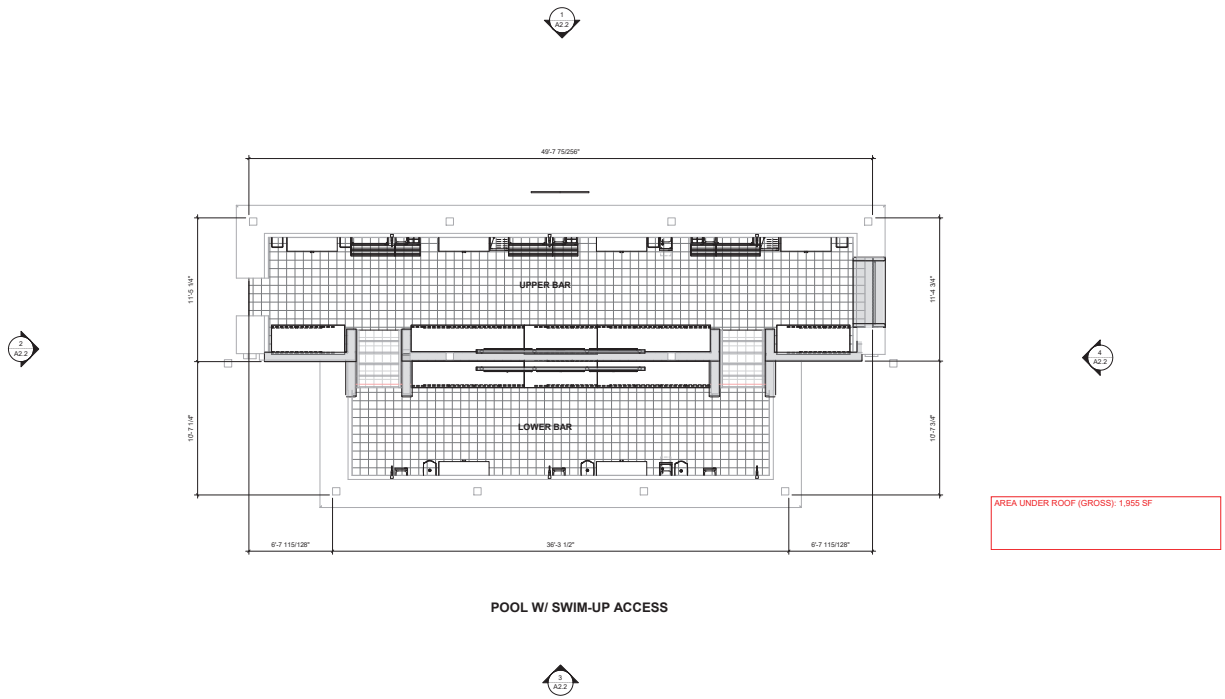

AREA UNDER ROOF (GROSS): 1,955 SF

POOL W/ SWIM-UP ACCESS


FIFTH DIMENSION
ARCHITECTURE + INTERIORS LLC

MARGARITAVILLE RESORT AT THE WHARF
AMENITY BAR - BLDG 2 - FLOOR PLAN


PROJECT NO: 24044
PROJECT STATUS: SCHEMATIC DESIGN
ISSUE DATE: 07/28/2025 RESUBMITTAL

GRAPHIC SCALE: 1/4" = 1'-0"


SHEET NUMBER
A2.1

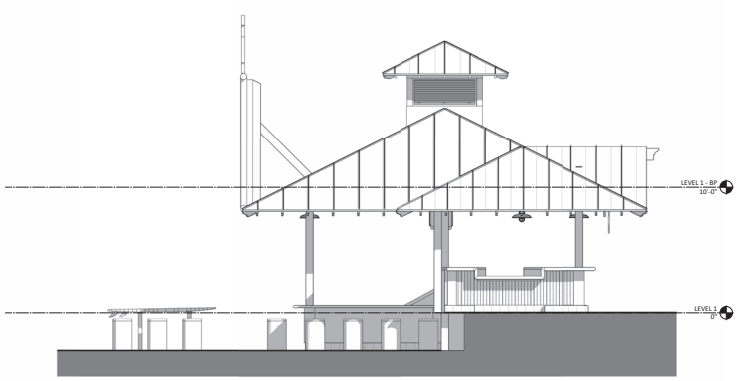


4 EAST ELEVATION
SCALE: 1/4" = 1'-0"

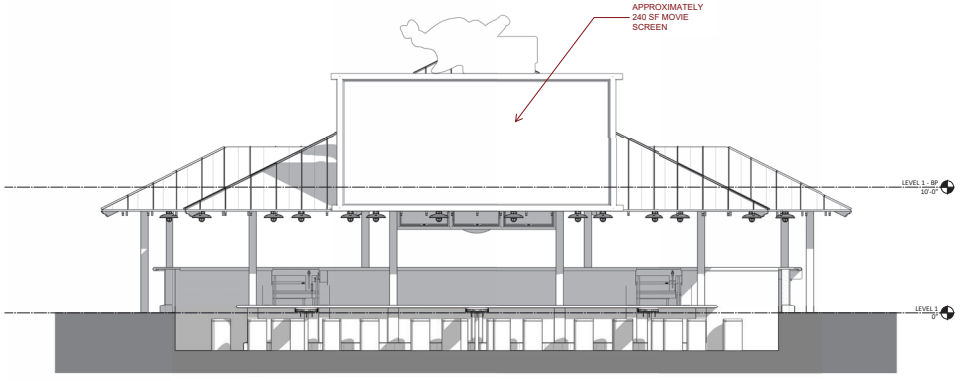

3 SOUTH ELEVATION
SCALE: 1/4" = 1'-0"

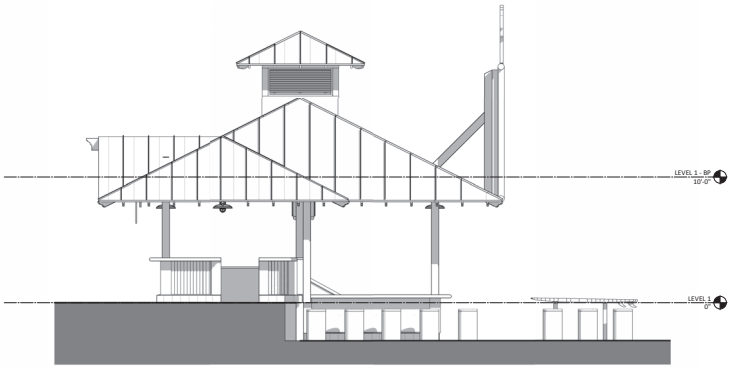

2 WEST ELEVATION
SCALE: 1/4" = 1'-0"

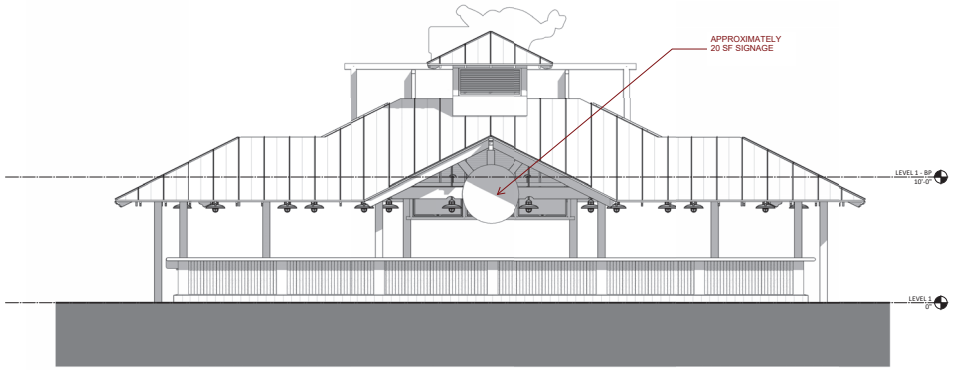

1 NORTH ELEVATION
SCALE: 1/4" = 1'-0"

FIFTH DIMENSION
ARCHITECTURE + INTERIORS LLC

MARGARITAVILLE RESORT AT THE WHARF
AMENITY BAR - BLDG 2 - EXTERIOR ELEVATIONS

PROJECT NO: 24044
PROJECT STATUS: SCHEMATIC DESIGN
ISSUE DATE: 07/28/2025 RESUBMITTAL

GRAPHIC SCALE: 1/4" = 1'-0"

SHEET NUMBER
A2.2










FIFTH DIMENSION
ARCHITECTURE + INTERIORS LLC

MARGARITAVILLE RESORT AT THE WHARF
AMENITY BAR - BLDG 2 - EXTERIOR RENDERINGS

PROJECT NO: 24044
PROJECT STATUS: SCHEMATIC DESIGN
ISSUE DATE: 07/28/2025 RESUBMITTAL

GRAPHIC SCALE: 1/4" = 1'-0"

SHEET NUMBER
A2.3

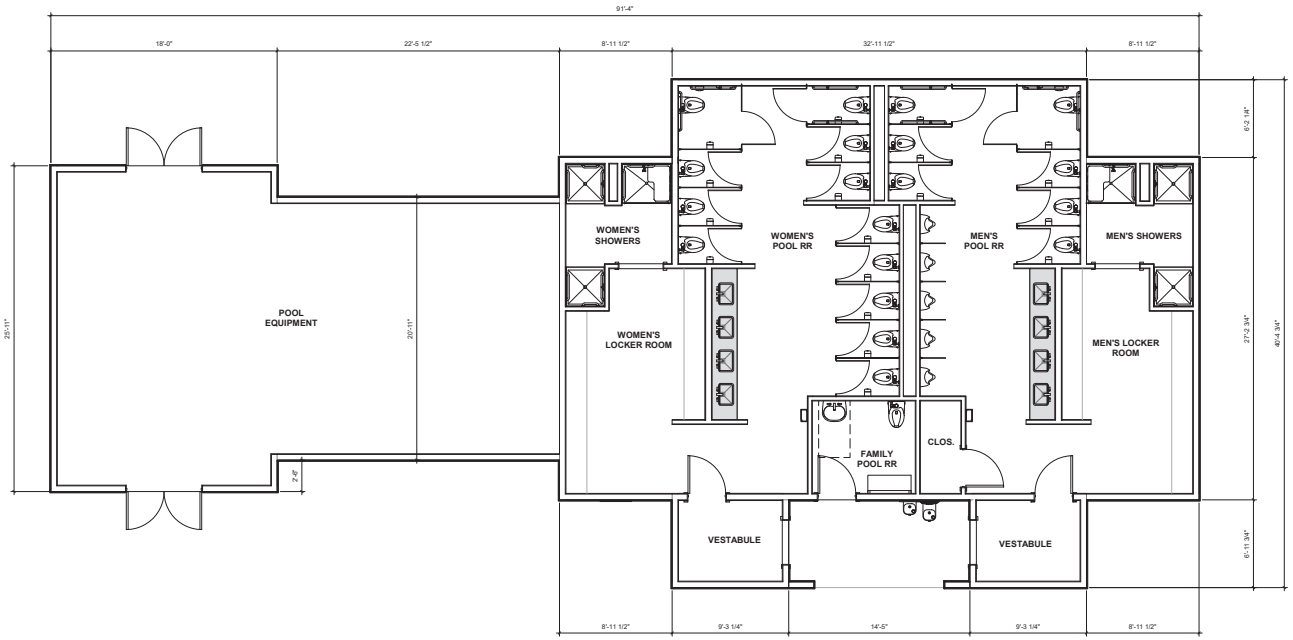

AREA CONDITIONED (NET): 2,655 SF
AREA UNDER ROOF (GROSS): 2,755 SF

FIFTH DIMENSION
ARCHITECTURE + INTERIORS LLC

MARGARITAVILLE RESORT AT THE WHARF
POOL RESTROOM - BLDG 3 - FLOOR PLAN

PROJECT NO: 24044
PROJECT STATUS: SCHEMATIC DESIGN
ISSUE DATE: 07/28/2025 RESUBMITTAL

GRAPHIC SCALE: 1/4" = 1'-0"


SHEET NUMBER
A3.1



4 BLDG 3 - WEST ELEVATION
SCALE: 1/4" = 1'-0"



3 BLDG 3 - SOUTH ELEVATION
SCALE: 1/4" = 1'-0"

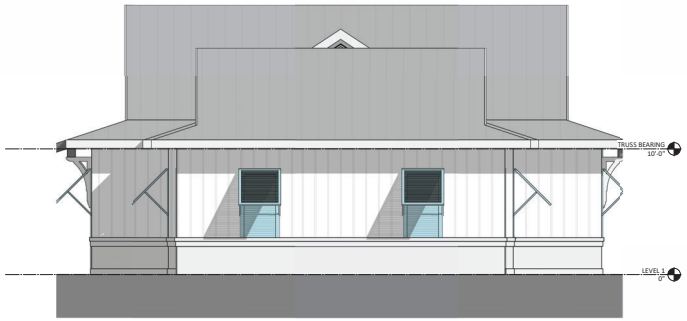

2 BLDG 3 - EAST ELEVATION
SCALE: 1/4" = 1'-0"



1 BLDG 3 - NORTH ELEVATION
SCALE: 1/4" = 1'-0"


FIFTH DIMENSION
ARCHITECTURE + INTERIORS LLC

MARGARITAVILLE RESORT AT THE WHARF
POOL RR - BLDG 3 - EXTERIOR ELEVATIONS

PROJECT NO: 24044
PROJECT STATUS: SCHEMATIC DESIGN
ISSUE DATE: 07/28/2025 RESUBMITTAL

GRAPHIC SCALE: 1/4" = 1'-0"

SHEET NUMBER
A3.2

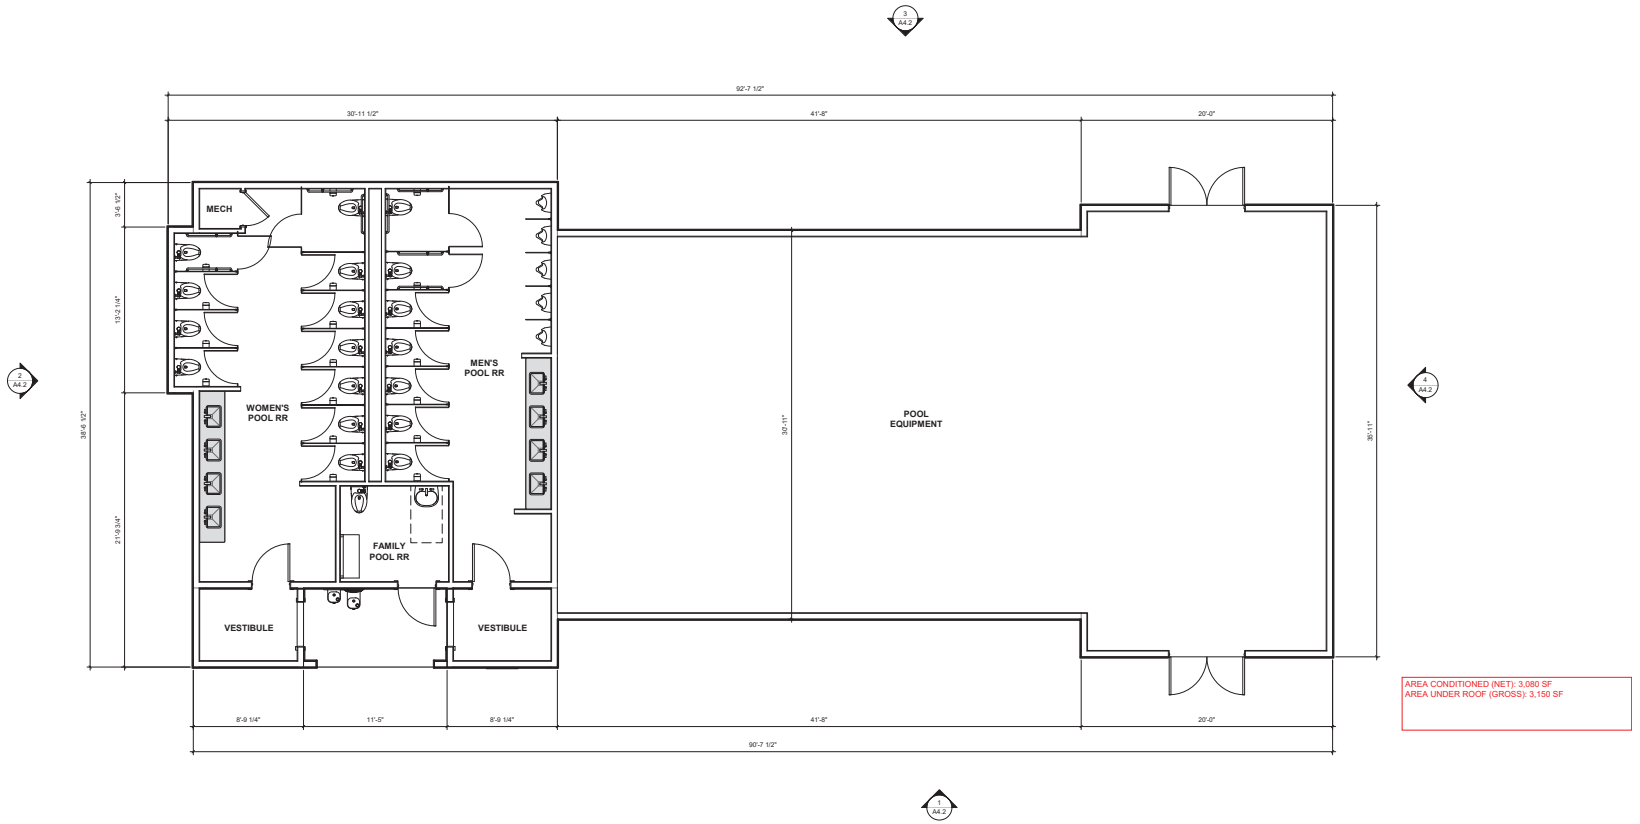


FIFTH DIMENSION
ARCHITECTURE + INTERIORS LLC

MARGARITAVILLE RESORT AT THE WHARF
POOL RESTROOM - BLDG 4 - FLOOR PLAN

PROJECT NO: 24044
PROJECT STATUS: SCHEMATIC DESIGN
ISSUE DATE: 07/28/2025 RESUBMITTAL

GRAPHIC SCALE: 1/4" = 1'-0"

SHEET NUMBER
A4.1

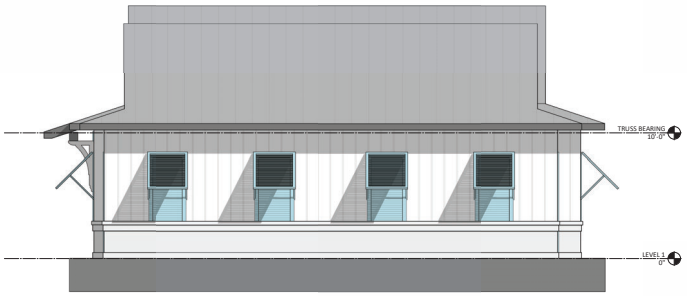

4 BLDG 4 - WEST ELEVATION1
SCALE: 1/4" = 1'-0"



3 BLDG 4 - SOUTH ELEVATION
SCALE: 1/4" = 1'-0"



2 BLDG 4 - EAST ELEVATION1
SCALE: 1/4" = 1'-0"



1 BLDG 4 - NORTH ELEVATION1
SCALE: 1/4" = 1'-0"

FIFTH DIMENSION
ARCHITECTURE + INTERIORS LLC

MARGARITAVILLE RESORT AT THE WHARF
POOL RR - BLDG 4 - EXTERIOR ELEVATIONS

PROJECT NO: 24044
PROJECT STATUS: SCHEMATIC DESIGN
ISSUE DATE: 07/28/2025 RESUBMITTAL

GRAPHIC SCALE: 1/4" = 1'-0"

SHEET NUMBER
A4.2

TRIM, RAILINGS & CORBELS

SW HIGH REFLECTIVE WHITE 7757

BODY

SW EXTRA WHITE 7006

ACCENT & SHUTTERS:

BM BLUE FLOWER 2057-60

BODY ACCENT:

SW REFLECTION 7661

STANDARD METAL ROOF COLORS
(where shown):

"MARINE BLUE"

"SILVER"

FIFTH DIMENSION
ARCHITECTURE + INTERIORS LLC

MARGARITAVILLE RESORT AT THE WHARF
BASIS OF DESIGN COLOR PALETTE

PROJECT NO: 24044
PROJECT STATUS: SCHEMATIC DESIGN
ISSUE DATE: 07/28/2025 RESUBMITTAL

SHEET NUMBER
A5.1

SPLASHTACULAR®
Waterslides and Waterpark Attractions
401 N. East Street • Paola, Kansas 66071 • P 800.844.5334 • F 913.294.2496

WATERSLIDE COMPLEX
FOR

MARGARITAVILLE RESORT
ORANGE BEACH, AL

ISSUED FOR APPROVAL
NOT FOR CONSTRUCTION

DATE	DESCRIPTION
10/22/2025	ISSUED FOR APPROVAL
01/12/2026	ISSUED FOR APPROVAL - REVISE & RESUBMIT 1

PAGE	DRAWING INDEX
S1.0	GENERAL NOTES
S1.1-1.5	SLIDE PLAN & SCHEDULE
S2.0-2.3	FOUNDATION PLAN & DETAILS
S3.0-3.1	COLUMN DETAILS
S4.0-4.8	COLUMN LAYOUT SCHEDULE & DETAILS
S5.0-5.3	ARM SCHEDULE & DETAILS
S6.0-6.5	STAIR PLAN & DETAILS
S7.0-7.5	TOWER FRAMING & DETAILS
S8.0-8.1	STAIR & RAILING DETAILS
S9.0-9.1	ENTRY/EXIT & SLIDE PART DETAILS

GENERAL CONSTRUCTION NOTES:

1. ALL WORK SHALL COMPLY WITH THE GOVERNING LOCAL BUILDING CODE.
2. REFERENCE STANDARD: UNLESS OTHERWISE NOTED (U.O.N.), ALL STANDARDS SHALL BE CURRENT EDITION, WITH LATEST ADDENDA, IF APPLICABLE.
3. THE CONTRACTOR SHALL VERIFY ALL CONTRACT DOCUMENTS, SITE ELEVATIONS, DIMENSIONS AND CONDITIONS PRIOR TO STARTING WORK AND SHALL NOTIFY THE ENGINEER OF ANY DISCREPANCIES OR INCONSISTENCIES.
4. GROUNDING OF SLIDE STRUCTURE AND SUPPORTS SHALL BE DONE IN ACCORDANCE WITH THE PROJECT SPECIFICATIONS AND THE LOCAL BUILDING CODE. GROUNDING NOT BY SPLASHTACULAR.

FOUNDATIONS:

1. FOUNDATIONS FOR THIS PROJECT HAVE BEEN DESIGNED IN ACCORDANCE WITH REQUIREMENTS SET FORTH IN THE REPORT BY ECS SOUTHEAST (PROJECT NO. 30:2707 REV 1, DATED AUGUEST 26, 2024). INDIVIDUAL SPREAD FOOTINGS HAVE BEEN DESIGNED TO BEAR ON TESTED AND APPROVED NATIVE SOIL OR ENGINEER FILL WITH A NET ALLOWABLE BEARING PRESSURE OF 1000 PSF. INDIVIDUAL DRILLED SHAFT PIERS HAVE BEEN DESIGNED TO BE PLACED MIN. 45 ft. BELOW TOP OF GRADE. REFER TO THE SOILS REPORT FOR ADDITIONAL INFORMATION AND REQUIREMENTS. CONTRACTOR SHALL VERIFY THE ALLOWABLE SOIL PRESSURE PRIOR TO FOUNDATION CONSTRUCTION. THE CONTRACTOR SHALL REFER TO THE GEOTECHNICAL REPORT FOR ALL REQUIREMENTS AND RECOMMENDATIONS PERTINENT TO THIS PROJECT.
2. ANCHOR BOLTS SHALL BE LOCATED BY MEANS OF A TEMPLATE. PROVIDE A NUT ABOVE AND BELOW TEMPLATE TO ASSURE PROPER VERTICAL ALIGNMENT. TEMPLATE PATTERN PROVIDED BY SPLASHTACULAR.
3. ALL FOUNDATIONS SHALL BE SQUARE AND LEVEL.
4. GROUT BELOW COLUMN BASES PLATES. GROUT SHALL BE DRY AND STIFF TO PREVENT SHRINKAGE, WITH A MINIMUM COMPRESSIVE STRENGTH OF 4000 PSI. THOROUGHLY COMPACT GROUT BENEATH BASE PLATE. CONTRACTOR TO PROVIDE (2) ¾" Ø WEEP HOLES BETWEEN COLUMN BASE PLATE AND CONCRETE PEDESTAL TO ALLOW FOR DRAINAGE OF COLUMN. (NOT BY SPLASHTACULAR CREWS)

EXCAVATION AND BACKFILL NOTES:

1. EXCAVATION AND BACKFILL SHALL BE EXECUTED IN ACCORDANCE WITH THE PROJECT SPECIFICATIONS.
2. BACKFILL AND COMPACTION SHALL BE INSPECTED AND CERTIFIED BY A LICENSED GEOTECHNICAL ENGINEER.
3. FOOTING EXCAVATIONS SHALL BE EXCAVATED TO PROPER LINE AND LEVEL TO ENSURE MINIMUM CONCRETE OVER A FOOTING REINFORCEMENT FOR FOOTING DEPTH.

CONCRETE AND REINFORCING STEEL:

1. CONCRETE CONSTRUCTION SHALL CONFORM TO AMERICAN CONCRETE INSTITUTE (ACI) CODES AND SPECIFICATIONS, LATEST EDITION.

   ACI 301 "SPECIFICATIONS FOR STRUCTURAL CONCRETE"
   ACI 315 "DETAILS AND DETAILING OF CONCRETE REINFORCEMENT"
   ACI 318 "BUILDING CODE REQUIREMENTS FOR REINFORCED CONCRETE"

2. ALL CONCRETE FOR FOUNDATIONS SHALL BE NORMAL WEIGHT (150 PCF), 5000 PSI, 28 DAY COMPRESSIVE STRENGTH WITH 3% TO 4% AIR ENTRAINMENT.
3. ALL CAST-IN-PLACE CONCRETE SHALL BE TESTED BY AN INDEPENDENT TESTING LABORATORY. SEE PROJECT SPECIFICATIONS FOR REQUIREMENTS. CONTRACTOR SHALL RETAIN TEST RESULTS FOR DURATION OF CONSTRUCTION.
4. ALL CAST-IN-PLACE CONCRETE SHALL HAVE REACHED ITS DESIGN COMPRESSIVE STRENGTH PRIOR TO SLIDE STRUCTURE INSTALLATION . CONTRACTOR TO PROVIDE TESTING RESULTS IF REQUESTED BY SPLASHTACULAR.
5. ALL REINFORCING STEEL SHALL BE GRADE 60 DEFORMED, BILLET-STEEL ASTM A615. U.O.N. .
6. CLEAR CONCRETE COVERAGE FOR ALL REINFORCING STEEL SHALL BE AS FOLLOWS, UNLESS OTHERWISE NOTED ON THE DRAWING:

CONCRETE CAST ON SOIL	3"
FORMED CONCRETE EXPOSED TO EARTH OR WEATHER	2"

7. BARS MARKED CONTINUOUS AND ALL VERTICAL STEEL SHALL BE LAPPED OR EMBEDDED TO DEVELOP THE FULL TENSILE CAPACITY OF THE BAR. LAPS SHALL BE AS SPECIFIED BELOW OR AS NOTED ON THE DESIGN DRAWINGS.

#3	25" LAP	8" HOOK
#4	25" LAP	8" HOOK
#5	25" LAP	10" HOOK
#6	37" LAP	12" HOOK
#7	54" LAP	14" HOOK

8. ALL BARS ARE TO BE SUPPORTED IN FORMS AND SPACED WITH WIRE BAR SUPPORTS PER ACI "MANUAL OF STANDARD PRACTICE FOR DETAILING CONCRETE STRUCTURES" (LATEST EDITION). BARS SHALL BE SECURELY WIRED PER LATEST EDITION OF CRSI RECOMMENDED PRACTICE FOR PLACING REINFORCING BARS. ACCESSORIES FOR EXPOSED CONCRETE SHALL BE PLASTIC OR SHALL HAVE PLASTIC TIPPED FEET.
9. CONCRETE PLACE DURING COLD WEATHER SHALL CONFORM TO THE REQUIREMENTS OF ACI 306. COLD WEATHER IS DEFINED AS A PERIOD WHEN, FOR MORE THAN 3 SUCCESSIVE DAYS THE MEAN DAILY TEMPERATURE DROPS BELOW 40 DEGREES FAHRENHEIT.
10. CONCRETE PLACED DURING HOT WEATHER SHALL CONFORM TO THE REQUIREMENTS OF ACI 305.
11. ALL EDGES OF FORMED CONCRETE SHALL HAVE A ¾" CHAMFER U.N.O.

STRUCTURAL STEEL:

1. ALL STRUCTURAL STEEL SHALL CONFORM TO THE FOLLOWING:

W SHAPE STEEL	ASTM A992 GRADE 50
CHANNELS, ANGLES, PLATE, & MISC STEEL	ASTM A36
STRUCTURAL TUBING RECTANGULAR SECTIONS	ASTM A500, GRADE C (F_y = 50 KSI)
STRUCTURAL TUBING HSS16.00 CIRCULAR	ASTM A500, GRADE C (F_y = 46 KSI)
STEEL PIPE AND 24" DIA x 0.25	ASTM A53, GRADE B (F_y = 35 KSI)
BOLTS, STEEL TO STEEL	A325N (SNUG TIGHT), A307N (SNUG TIGHT)
BOLTS, STEEL TO STEEL	A325SC (FULLY PRETENSIONED), WHERE NOTED
ANCHOR BOLTS	ASTM F1554 (F_y = 36 KSI)

2. BOLT HOLES SHALL BE $\frac{1}{16}$" GREATER THAN BOLT SIZE (STANDARD HOLES), UNLESS NOTED OTHERWISE (U.N.O.). ALL BOLT HOLES LARGER THAN THE STANDARD HOLE SHALL BE CONSIDERED OVERSIZED OR SLOTTED AND REQUIRE THE INSTALLATION OF A WASHER. ALL BOLTS, NUTS, WASHERS AND STRUCTURAL STEEL SHALL BE HOT-DIP GALVANISED.
3. HARDENED WASHERS SHALL BE INSTALLED OVER ALL OVERSIZED OR SLOTTED HOLES.
4. WELDING SHALL CONFORM TO THE LATEST PUBLICATION OF APPLICABLE CODES SET FORTH BY THE AMERICAN WELDING SOCIETY. WELDING ELECTRODES SHALL BE ER70S-6.
5. EXPANSION ANCHORS: SHALL BE HILTI "KWIK BOLT TZ" OR APPROVED EQUAL. INSTALL ANCHORS IN CONFORMANCE WITH THE MANUFACTURER'S RECOMMENDATIONS.
6. ADHESIVE ANCHORS SHALL BE HILTI "RE 500 V3" OR APPROVED EQUAL. INSTALL ANCHORS IN CONFORMANCE WITH THE MANUFACTURER'S RECOMMENDATIONS.
7. ERECTOR AND FABRICATOR SHALL FOLLOW ALL AISC STANDARDS AND PRACTICES WHICH PERTAIN TO THE WORK HEREIN.

TREADS, LANDINGS, AND PLATFORM DECKING:

1. GRATING/DECKING FOR TREADS, LANDINGS AND PLATFORMS SHALL BE 1 $\frac{3}{4}$" THICK WITH A NON SLIP WALKING SURFACE. SEE SEPARATE SUBMITTAL FOR ADDITIONAL DETAILS.

PLATFORM COVER/CANOPY: (SEE CONTRACT FOR INCLUSION OR EXCLUSION OF THE SLIDE CANOPY)

1. CANOPY SHALL BE PROVIDED OVER SLIDE ENTRY PLATFORMS. COVER SHALL BE A PIPE FRAME WITH ACRYLIC FABRIC OR WOVEN VINYL IMPREGNATED POLYESTER YARN. FABRIC SHALL BE ATTACHED TO PIPE FRAME USING WHITE STRAPS AND SPRING CLIPS.
2. BOTTOM OF SHADE SHALL BE 7'6" ABOVE THE ENTRY TUB.
3. CANOPY LEGS SHALL FIT INTO SLEEVES AT CORNERS OF THE DECK.
4. CANOPY DESIGN TO BE IN CONFORMANCE WITH IBC SECTION 3105.
5. FABRIC CANOPIES SHALL BE REMOVED DURING WINTER MONTHS. CANOPIES ARE NOT DESIGNED FOR SNOW LOADING.

STRUCTUAL STEEL COATING:

1. ALL STRUCTURAL STEEL SHALL BE HOT DIPPED GALVANIZED.
2. ON ALL PAINTED PROJECTS, THE STRUCTURAL STEEL WILL HAVE A POWDER COATED FINISH.

SPECIAL INSPECTIONS:

1. THE OWNER, ARCHITECT OR THE ENGINEER OF RECORD ACTING AS THE OWNERS AGENT SHALL EMPLOY ONE OR MORE SPECIAL INSPECTORS TO PROVIDE INSPECTIONS FOR:
   1.1. CONCRETE
   1.1.1. CONTINUOUS: ANCHOR BOLT, TEST SAMPLE, SLUMP, TEMPERATURE
   1.1.2. PERIODIC: REINFORCING STEEL, PLACEMENT, DESIGN MIX, CURING, FORM WORK
   1.2. STEEL (AS REQUIRED TO MEET STATE/CITY BUILDING CODE AND QUALITY REQUIREMENTS)
   1.2.1. CONTINUOUS: SLIP CRITICAL CONNECTION, FULL PENETRATION WELD
   1.2.2. PERIODIC: IDENTIFICATION MARK, MANUFACTURER'S CERTIFICATION, BEARING TYPE CONNECTION, FILLET WELDS
   1.3. SOIL
   1.3.1. CONTINUOUS: BEARING CAPACITY
   1.3.2. PERIODIC: FOUNDATION DEPTH
2. THE SPECIAL INSPECTOR SHALL BE A QUALIFIED PERSON WHO SHALL DEMONSTRATE COMPETENCE TO THE SATISFACTION OF THE BUILDING OFFICIAL FOR INSPECTION OF THE ITEMS LISTED ABOVE.
3. THE SPECIAL INSPECTOR SHALL FURNISH AND SUBMIT A FINAL INSPECTION REPORT TO THE BUILDING OFFICIAL, THE ENGINEER OR ARCHITECT OF RECORD.
4. ANY COST ASSOCIATED WITH PROVIDING THE ABOVE INSPECTIONS INCLUDING SHOP INSPECTIONS AND MATERIAL TESTING SHALL BE BY THE OWNER, ARCHITECT OR ENGINEER ACTING AS THE OWNER'S AGENT. NOT BY SPLASHTACULAR.

FIBERGLASS FASTENER SPECIFICATIONS:

2. 3/8" x 1 1/2" S.S. FASTENERS AT ALL FLUME SECTION JOINTS
3. 1/2" x 3" GALVANIZED FASTENERS AT FLUME ARM MOUNTING PLATES

FIBERGLASS FLUME SPECIFICATIONS:

1. 20 MILS MIN OF SPRAY LAY-UP ISOPHTHALIC NEOPENTYL GLYCOL (ISO-NPG) GEL COAT W/ UV INHIBITORS, INTERIOR & EXTERIOR
2. LAMINATE THICKNESS OF 1/4" NOMINAL SPRAY/CHOP LAY-UP THROUGHOUT ENTIRE BODY
3. GLASS-TO-RESIN RATIO OF APPROXIMATELY 35 TO 65
4. FLANGE THICKNESS OF 1/4" NOMINAL
5. ONE (1) LAYER OF 18 OZ. WOVEN ROVING THROUGHOUT THE BODY OF FLUME AND BETWEEN LAYERS OF CHOP
6. REVERSE SIDES SANDED TO BE FREE OF BURRS AND SPRAYED TO A NON-POROUS FINISH WITH AN ISO-NPG GEL COAT CONTAINING A HI-GLOSS GEL COAT ADDITIVE (DURATEC)
7. ALL EDGES WET-TRIMMED AND HAND-SANDED TO DULL, ROUNDED EDGE AND FINISH WITH AN ISO-NPG GEL COAT CONTAINING DURATEC

FIBERGLASS STARTER TUB SPECIFICATIONS:

1. ALL OF THE ABOVE FLUME SPECIFICATIONS APPLY, EXCEPT AS NOTED
2. STARTER TUB LAMINATE THICKNESS IS 1/4" TO 5/16" OF SPRAY/CHOP LAY-UP THROUGHOUT THE ENTIRE BODY
3. FLOOR AND RIDING SURFACE ONLY IS REINFORCED WITH A NON-COMPRESSING CORE MATERIAL, OF NOT LESS THAN 3/8" THICK TO WITHIN 4" OF THE ATTACHMENT FLANGE, AND COVERED WITH NOT LESS THAN 1/8" SPRAY/CHOP LAMINATE.

DESIGN LOADING CRITERIA:

GOVERNING BUILDING CODE: IBC 2018

DESIGN SPECIFICATIONS: ANSI/AISC 360-16; ACI 318-14; ASCE 7-16; ASTM F2376 (LATEST)

GRAVITY LOADING:

WATER SLIDE:

DEAD LOAD
- 32" ENCLOSED SLIDE = 50 PLF
- 42" OPEN FLUME = 50 PLF
- FAMILY SLIDE = 140 PLF

WATER LOAD
- 32" ENCLOSED SLIDE = 7.5 PLF
- 42" OPEN FLUME = 15 PLF
- FAMILY SLIDE = 15 PLF

RIDER (LIVE) LOAD
- 32" ENCLOSED SLIDE = 400 LBS
- 42" OPEN FLUME = 400 LBS
- FAMILY SLIDE = 600 LBS

SNOW:

GROUND SNOW LOAD = 0 PSF
RISK CATEGORY = II
IMPORTANCE FACTOR = 1.0

STAIRS AND LANDINGS

DEAD LOAD = 15 PSF
LIVE LOAD = 100 PSF

WIND DESIGN

UNOCCUPIED ULTIMATE WIND VELOCITY (RISK CAT. I) = 147 MPH (3 SECOND GUST)
UNOCCUPIED ASD WIND VELOCITY (RISK CAT. I) = 114 MPH (3 SECOND GUST)
OCCUPIED ULTIMATE WIND VELOCITY (RISK CAT. II) = 157 MPH (3 SECOND GUST)
OCCUPIED ASD WIND VELOCITY (RISK CAT. II) = 122 MPH (3 SECOND GUST)
EXPOSURE CATEGORY = C

SEISMIC DESIGN FACTORS:

S_s = 0.083G S_{DS} = 0.088G
S_1 = 0.055G S_{D1} = 0.087G
SITE CLASS DEFINITION = D
SEISMIC DESIGN CATEGORY B
AMUSEMENT STRUCTURE NON BUILDING
R= 2.0
RISK CATEGORY = II

ABBREVIATION INDEX:

CL = CENTERLINE
FDN. = FOUNDATION
EL. = ELEVATIO
No. = NUMBER
I.D. = IDENTIFICATION
DEG. = DEGREE
COORD. = COORDINATE
O.F. = OUTSIDE FACE
I.F. = INSIDE FACE
COL. = COLUMN
T.O. = TOP OF
T.O.C. = TOP OF CONCRETE PEDESTAL
T.O.D. = TOP OF DECK
T.O.G. = TOP OF GRADE
F.B.E. = FOOTING BOTTOM ELEVATION
DIA. = DIAMETER
REINF. = REINFORCEMENT
QTY. = QUANTITY
SPC. = SPACE
O.C. = ON CENTER
BTM. = BOTTOM
CLR. = CLEAR
MIN. = MINIMUM
MAX. = MAXIMUM
VERT. = VERTICAL
HORZ. = HORIZONTAL
EMBED. = EMBEDMENT
EQ. = EQUAL
TYP. = TYPICAL

© 2025 - Splashtacular, LLC - All Rights Reserved.

This document is the intellectual property of Splashtacular, LLC, which has exclusive rights to proprietary trade secrets and confidential information contained herein. Receipt of permission to use this document does not convey any rights to use the information contained herein without prior written consent of Splashtacular, LLC.

REVISION HISTORY

MARK	DATE		APPROVED
1	10/22/2025	ISSUED FOR APPROVAL	
2	01/12/2026	ISSUED FOR APPROVAL - REVISE & RESUBMIT 1	
3			
4			
5			

The Structural Support System, foundations, decking/treads, fiberglass components including a finite analysis of the ride path depicted on these drawings were designed under the direction of the Professional Engineer who's seal and signature are affixed to this drawing. Any structural design connections of the slide components that are connected to a building are not by Splashtacular.


ALABAMA LICENSED No. 38719 PROFESSIONAL ENGINEER ROBIN RODGERS 10/22/2025

SPLASHTACULAR
Waterslides and Waterpark Attractions
401 N.East Street • Paola, Kansas 66071
P 800.844.5334 • F 913.294.2496

TITLE: GENERAL NOTES
PROJECT: MARGARITAVILLE RESORT
DATE: 09/16/2025 | PROJECT NUMBER: 16925 | COUNTRY: USA
SCALE: NTS | DESIGNER: RRR | STATE: AL
CHECKED: DAR/RRR | APPROVED: RRR | CITY: ORANGE BEACH

S1.0

NOTES:
1. 1, 2, ETC. ARE FOR FIBERGLASS PARTS LABELS.
2. SEE SHEETS S3 FOR COLUMN SUPPORT DETAILS.
3. SEE SHEETS S4 FOR COLUMN SCHEDULE AND COLUMN ELEVATIONS.
4. SEE SHEETS S5 FOR ARM DETAILS.
5. SEE SHEETS S6 FOR STAIR PLAN AND DETAILS.
6. SEE DETAIL 03S9.0 FOR MECHANICAL SCHEMATIC DETAIL.
7. SEE SHEET S9.0 FOR FIBERGLASS DETAILS AND NOTES.
8. "EDGE OF POOL WALL" IS THE POOL SIDE FACE OF WALL AT WATER SURFACE ELEVATION.
9. COLUMN WELDMENTS, BASE AND CAP PLATE ORIENTATIONS, AND BOLT PATTERNS SHALL BE ALIGNED USING THE REFERENCE DIRECTION AS A GUIDE.

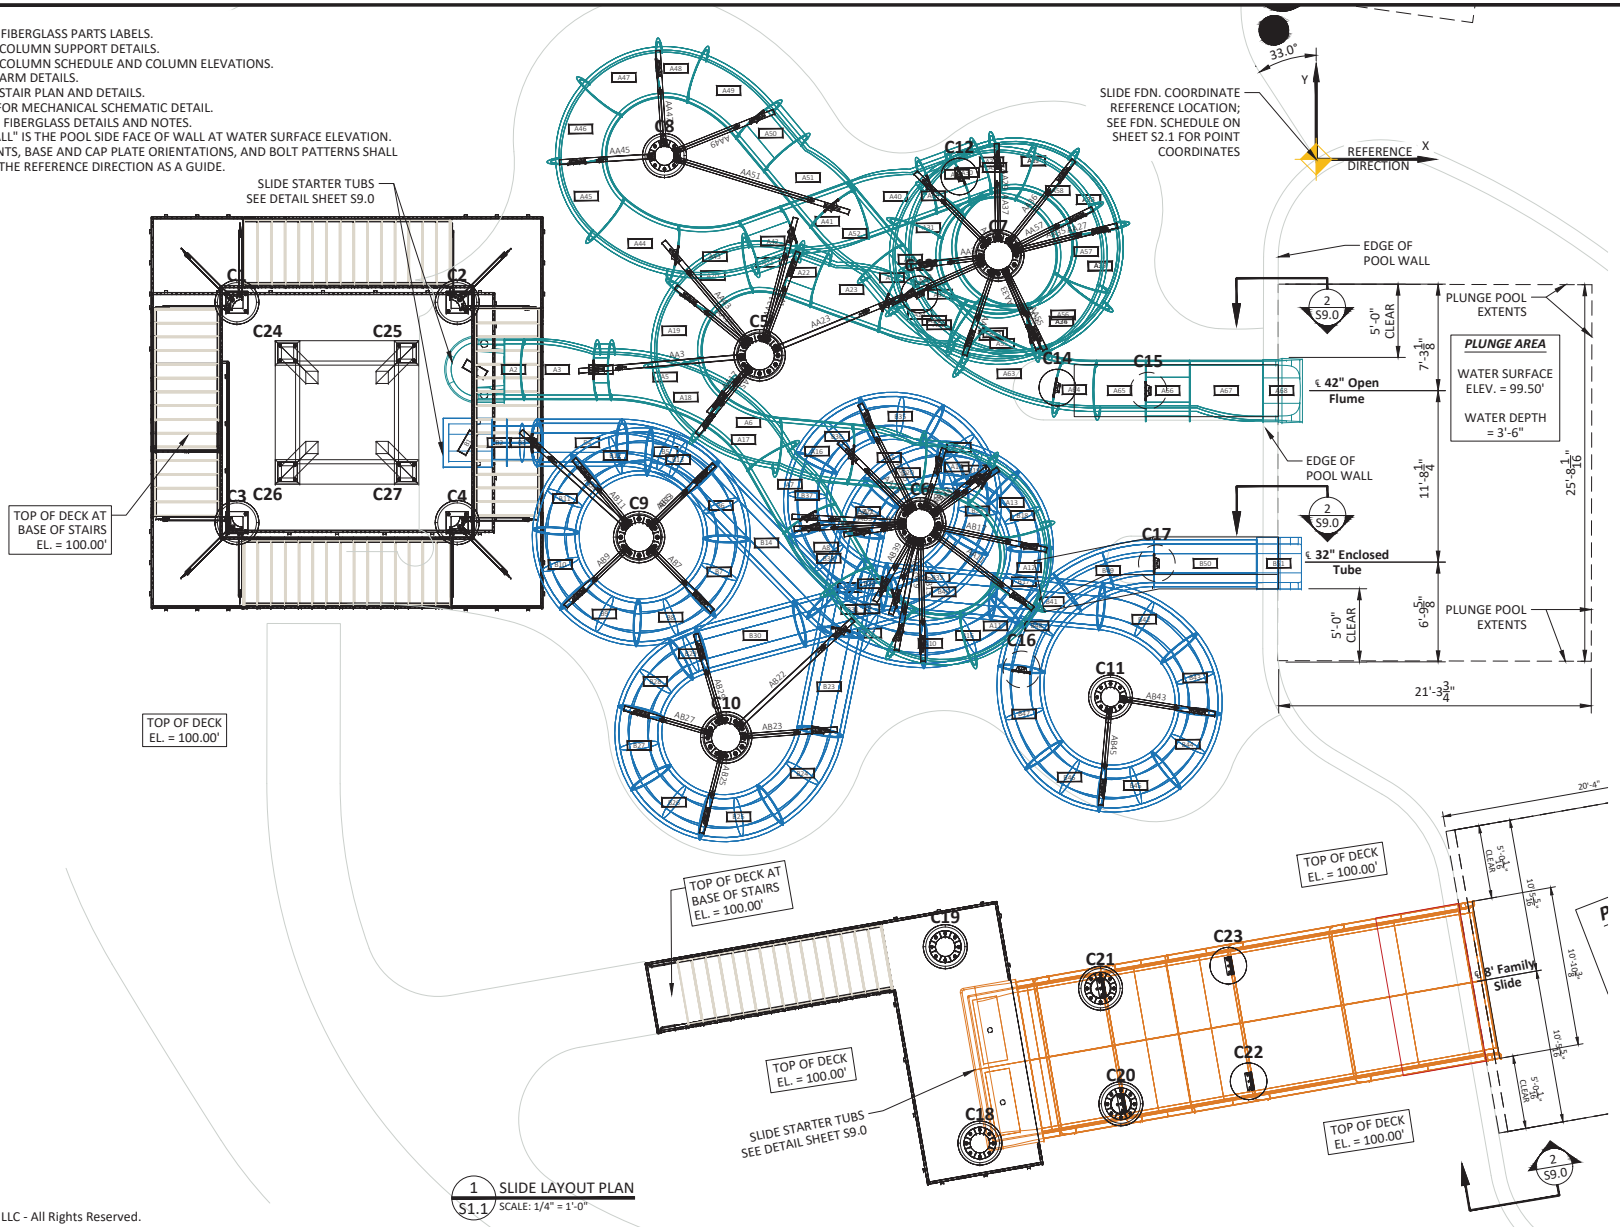

1 S1.1 SLIDE LAYOUT PLAN
SCALE: 1/4" = 1'-0"

Slide-A Length & Quantity		
Slide Type:	42" Open Body Slide	
Open:	303.82 ft	68 parts
Enclosed:	-	-
Runout:	-	-
Splashout:	-	-
Total:	303.82 ft	68 parts

Slide-B Length & Quantity		
Slide Type:	32" Enclosed Body Slide	
Open:	6.33 ft	2 parts
Enclosed:	257.97 ft	49 parts
Runout:	-	-
Splashout:	-	-
Total:	264.30 ft	51 parts

Slide-C Length & Quantity		
Slide Type:	Family Slide - 10.00' Wide	
Open:	36.78 ft	8 parts
Enclosed:	-	-
Runout:	-	-
Splashout:	-	-
Total:	36.78 ft	8 parts

© 2025 - Splashtacular, LLC - All Rights Reserved.

This document is the intellectual property of Splashtacular, LLC, which has exclusive rights to proprietary trade secrets and confidential information contained herein. Receipt of permission to use this document does not convey any rights to use the information contained herein without prior written consent of Splashtacular, LLC.

REVISION HISTORY

MARK	DATE		APPROVED
1	10/22/2025	ISSUED FOR APPROVAL	
2	01/12/2026	ISSUED FOR APPROVAL - REVISE & RESUBMIT 1	


The Structural Support System, foundations, decking/treads, fiberglass components including a finite analysis of the ride path depicted on these drawings were designed under the direction of the Professional Engineer who's seal and signature are affixed to this drawing. Any structural design connections of the slide components that are connected to a building are not by Splashtacular.

ALABAMA LICENSED No. 38719 PROFESSIONAL ENGINEER ROBIN ROGERS

SPLASHTACULAR
Waterslides and Waterpark Attractions
401 N.East Street • Paola, Kansas 66071
P 800.844.5334 • F 913.294.2496

TITLE: SITE LAYOUT PLAN			
PROJECT: MARGARITAVILLE RESORT			
DATE: 09/16/2025	PROJECT NUMBER: 16925	COUNTRY: USA	
SCALE: AS NOTED	DESIGNER: RRR	STATE: AL	
CHECKED: DAR/RRR	APPROVED: RRR	CITY: ORANGE BEACH	

S1.1

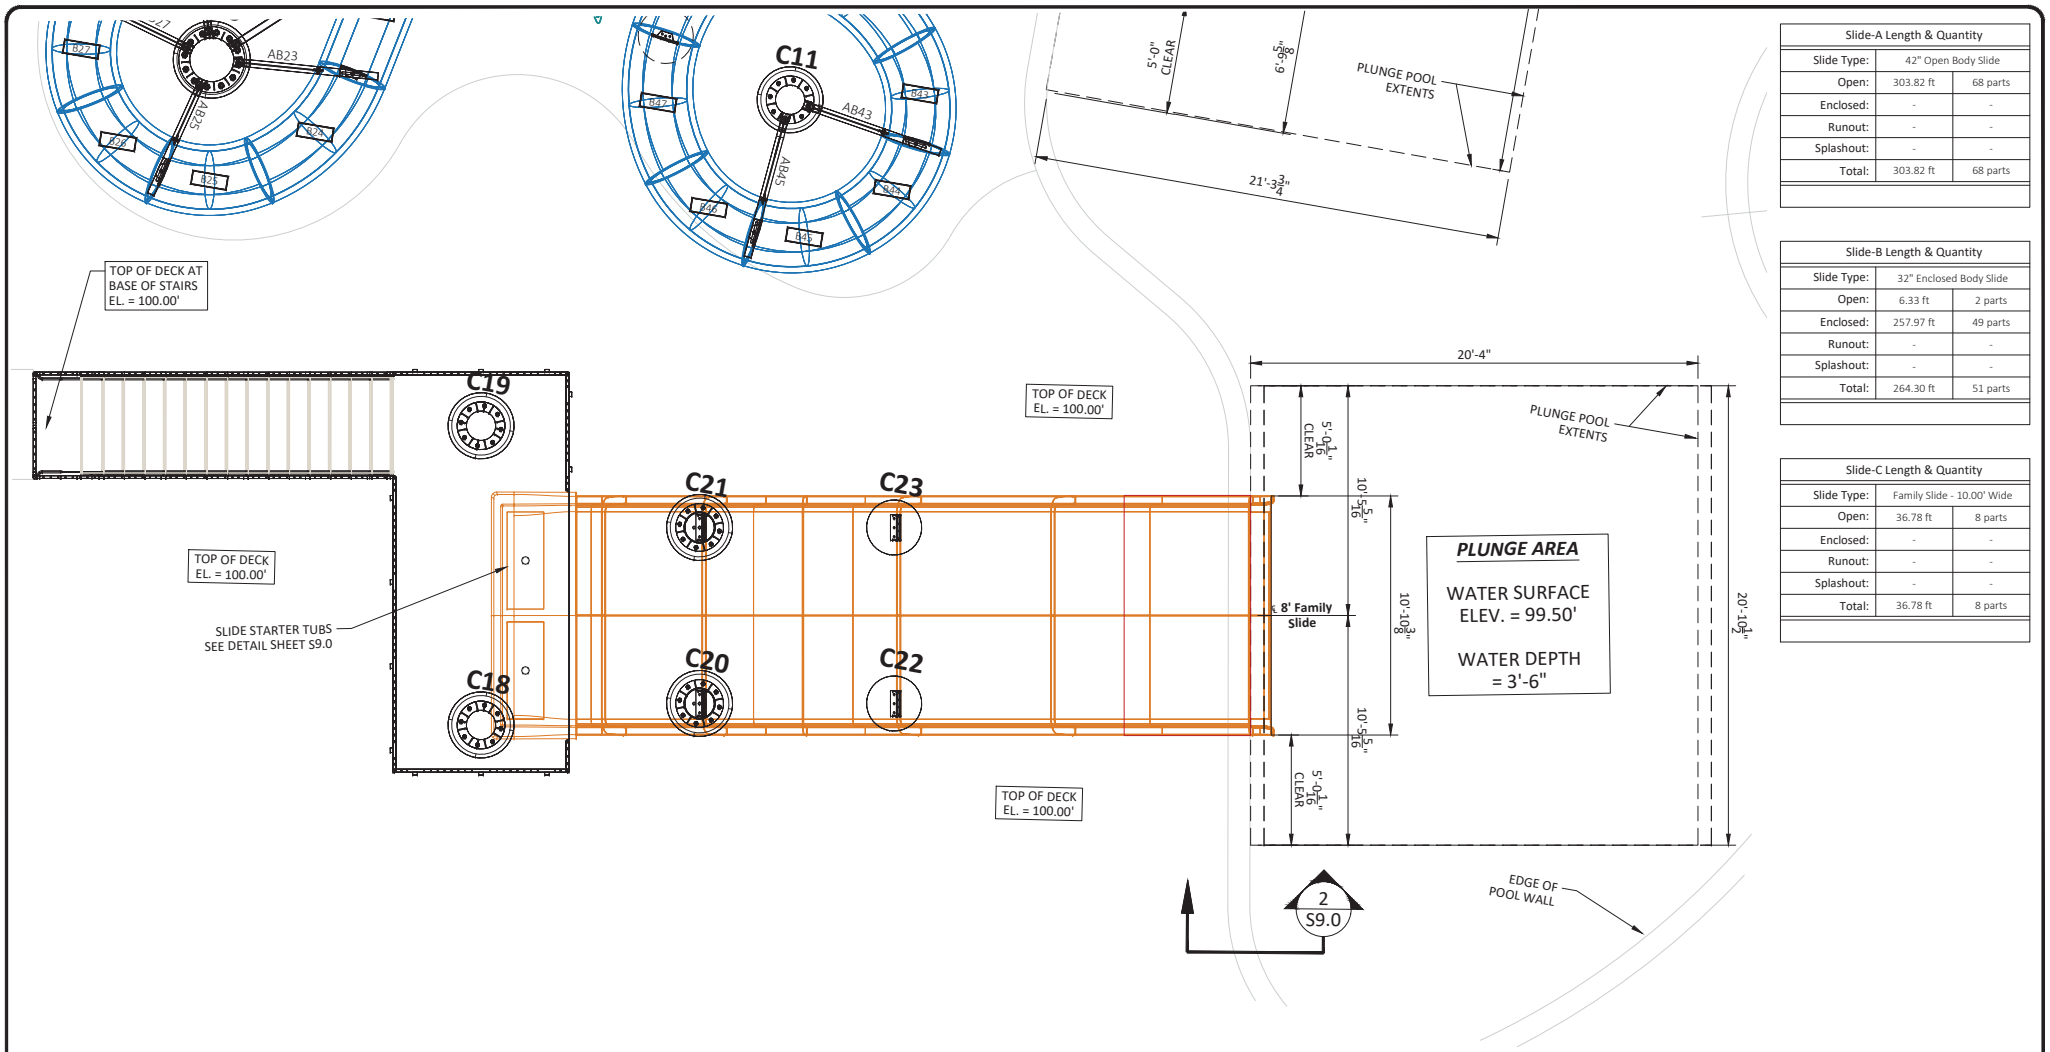

Slide-A Length & Quantity		
Slide Type:	42" Open Body Slide	
Open:	303.82 ft	68 parts
Enclosed:	-	-
Runout:	-	-
Splashout:	-	-
Total:	303.82 ft	68 parts

Slide-B Length & Quantity		
Slide Type:	32" Enclosed Body Slide	
Open:	6.33 ft	2 parts
Enclosed:	257.97 ft	49 parts
Runout:	-	-
Splashout:	-	-
Total:	264.30 ft	51 parts

Slide-C Length & Quantity		
Slide Type:	Family Slide - 10.00' Wide	
Open:	36.78 ft	8 parts
Enclosed:	-	-
Runout:	-	-
Splashout:	-	-
Total:	36.78 ft	8 parts

1 S1.2 SLIDE LAYOUT PLAN
SCALE: 3/8" = 1'-0"

© 2025 - Splashtacular, LLC - All Rights Reserved.

This document is the intellectual property of Splashtacular, LLC, which has exclusive rights to proprietary trade secrets and confidential information contained herein. Receipt of permission to use this document does not convey any rights to use the information contained herein without prior written consent of Splashtacular, LLC.

REVISION HISTORY

MARK	DATE		APPROVED
1	10/22/2025	ISSUED FOR APPROVAL	
2	01/12/2026	ISSUED FOR APPROVAL - REVISE & RESUBMIT 1	

The Structural Support System, foundations, decking/treads, fiberglass components including a finite analysis of the ride path depicted on these drawings were designed under the direction of the Professional Engineer who's seal and signature are affixed to this drawing. Any structural design connections of the slide components that are connected to a building are not by Splashtacular.

ALABAMA LICENSED No. 38719 PROFESSIONAL ENGINEER ROBIN RODGERS

SPLASHTACULAR
Waterslides and Waterpark Attractions
401 N.East Street • Paola, Kansas 66071
P 800.844.5334 • F 913.294.2496

TITLE: SITE LAYOUT PLAN
PROJECT: MARGARITAVILLE RESORT
DATE: 09/16/2025 | PROJECT NUMBER: 16925 | COUNTRY: USA
SCALE: AS NOTED | DESIGNER: RRR | STATE: AL
CHECKED: DAR/RRR | APPROVED: RRR | CITY: ORANGE BEACH

S1.2

SLIDE COMPONENT SCHEDULE (HELICAL) FOR SLIDE-A

Part No.	Part ID	Part Description	Length	Slope (%)	Slope (deg)	X Coord	Y Coord	Z Coord	Support	Bracket Height	Bracket Angle	Detail	Part Note
1	4204EN	Entry Tub	4.000'	0.00 %	0.00°	-55.342'	-14.318'	140.349'				0539	-
2	4208CX-S	8' Radius, Lo, Convex, 8.17 deg	1.141'	14.35 %	8.17°	-54.205'	-14.319'	140.268'				-	-
3	4205TL	Hi-wall Trans, Left, 5.000'	5.000	14.35 %	8.17°	-49.256'	-14.323'	139.558'	AA3 / C5	6.63"	98.17°	-	-
4	4203HS-S	Hi-wall Straight, 1.000'	1.000'	14.35 %	8.17°	-48.366'	-14.323'	139.416'				-	-
5	4215CR	15' Radius, Curve Right, 30.00 deg	7.913'	14.35 %	8.17°	-40.767'	-16.338'	138.288'	AA5 / C5	6.63"	98.17°	-	-
6	4210CR	10' Radius, Curve Right, 30.00 deg	5.275'	14.35 %	8.17°	-37.110'	-20.001'	137.537'				-	-
7	4205TR	Hi-wall Trans, Right, 5.000	5.000	14.35 %	8.17°	-34.638'	-24.289'	136.826'	AA7 / C6	6.63"	98.17°	-	-
8	4205TR	Hi-wall Trans, Right, 5.000	5.000	14.35 %	8.17°	-32.166'	-28.577'	136.116'				-	-
9	4230CL	30' Radius, Curve Left, 30.00 deg	5.275'	14.35 %	8.17°	-28.509'	-32.240'	135.365'	AA9 / C6	6.63"	98.17°	-	-
10	4206CL	6' Radius, Curve Left, 45.00 deg	4.748'	14.35 %	8.17°	-23.956'	-32.842'	134.688'				-	-
11	4206CL	6' Radius, Curve Left, 45.00 deg	4.748'	14.35 %	8.17°	-20.311'	-30.049'	134.012'	AA11 / C6	6.63"	98.17°	-	-
12	4206CL	6' Radius, Curve Left, 45.00 deg	4.748'	14.35 %	8.17°	-19.708'	-25.497'	133.335'				-	-
13	4206CL	6' Radius, Curve Left, 45.00 deg	4.748'	14.35 %	8.17°	-22.501'	-21.852'	132.659'	AA13 / C6	6.63"	98.17°	-	-
14	4210CL-S	10' Radius, Curve Left, 25.00 deg	4.396'	14.35 %	8.17°	-26.629'	-20.547'	132.033'				-	-
15	4205TL	Hi-wall Trans, Left, 5.000'	5.000	14.35 %	8.17°	-31.559'	-20.112'	131.322'	AA15 / C6	6.63"	98.17°	-	-
16	4205TL	Hi-wall Trans, Left, 5.000'	5.000	14.35 %	8.17°	-36.489'	-19.677'	130.612'				-	-
17	4210CR	10' Radius, Curve Right, 30.00 deg	5.275'	14.35 %	8.17°	-41.352'	-17.904'	129.860'	AA17 / C5	6.63"	98.17°	-	-
18	4206CR	6' Radius, Curve Right, 45.00 deg	4.748'	14.35 %	8.17°	-43.817'	-14.029'	129.184'				-	-
19	4206CR	6' Radius, Curve Right, 45.00 deg	4.748'	14.35 %	8.17°	-42.820'	-9.546'	128.507'	AA19 / C5	6.63"	98.17°	-	-
20	4206CR	6' Radius, Curve Right, 45.00 deg	4.748'	14.35 %	8.17°	-38.945'	-7.081'	127.831'				-	-
21	4206CR-S	6' Radius, Curve Right, 30.00 deg	3.165'	14.35 %	8.17°	-35.851'	-7.354'	127.380'	AA21 / C5	6.63"	98.17°	-	-
22	4203HS-S	Hi-wall Straight, 2.000'	2.000'	14.35 %	8.17°	-33.991'	-8.033'	127.096'				-	-
23	4205TR	Hi-wall Trans, Right, 5.000'	5.000	14.35 %	8.17°	-29.342'	-9.729'	126.386'	AA23 / C5	6.63"	98.17°	-	-
24	4205TR	Hi-wall Trans, Right, 5.000'	5.000	14.35 %	8.17°	-24.692'	-11.425'	125.675'				-	-
25	4230CL	30' Radius, Curve Left, 30.00 deg	5.275'	14.35 %	8.17°	-19.536'	-11.880'	124.924'	AA25 / C7	6.63"	98.17°	-	-
26	4206CL	6' Radius, Curve Left, 45.00 deg	4.748'	14.35 %	8.17°	-15.661'	-9.415'	124.247'				-	-
27	4206CL	6' Radius, Curve Left, 45.00 deg	4.748'	14.35 %	8.17°	-14.664'	-4.932'	123.571'	AA27 / C7	6.63"	98.17°	-	-
28	4206CL	6' Radius, Curve Left, 45.00 deg	4.748'	14.35 %	8.17°	-17.128'	-1.057'	122.894'				-	-
29	4206CL	6' Radius, Curve Left, 45.00 deg	4.748'	14.35 %	8.17°	-21.611'	-0.060'	122.218'	AA29 / C7	6.63"	98.17°	-	-
30	4206CL	6' Radius, Curve Left, 45.00 deg	4.748'	14.35 %	8.17°	-25.486'	-2.525'	121.542'				-	-
31	4206CL	6' Radius, Curve Left, 45.00 deg	4.748'	14.35 %	8.17°	-26.483'	-7.008'	120.865'	AA31 / C7	6.63"	98.17°	-	-
32	4206CL	6' Radius, Curve Left, 45.00 deg	4.748'	14.35 %	8.17°	-24.018'	-10.882'	120.189'				-	-
33	4206CL	6' Radius, Curve Left, 45.00 deg	4.748'	14.35 %	8.17°	-19.536'	-11.880'	119.512'	AA33 / C7	6.63"	98.17°	-	-
34	4206CL	6' Radius, Curve Left, 45.00 deg	4.748'	14.35 %	8.17°	-15.661'	-9.415'	118.836'				-	-
35	4206CL	6' Radius, Curve Left, 45.00 deg	4.748'	14.35 %	8.17°	-14.664'	-4.932'	118.160'	AA35 / C7	6.63"	98.17°	-	-
36	4206CL	6' Radius, Curve Left, 45.00 deg	4.748'	14.35 %	8.17°	-17.128'	-1.057'	117.483'	AA36 / C7	6.63"	98.17°	-	-
37	4206CL	6' Radius, Curve Left, 45.00 deg	4.748'	14.35 %	8.17°	-21.611'	-0.060'	116.807'	AA37 / C7	6.63"	98.17°	-	-
38	4206CL-S	6' Radius, Curve Left, 10.00 deg	1.055'	14.35 %	8.17°	-22.622'	-0.330'	116.656'				-	-
39	4205HS-S	Hi-wall Straight, 4.000'	4.000'	14.35 %	8.17°	-26.343'	-1.682'	116.088'	AA39 / C7	6.63"	98.17°	-	-
40	4205TL	Hi-wall Trans, Left, 5.000'	5.000	14.35 %	8.17°	-30.995'	-3.371'	115.378'				-	-
41	4205TL	Hi-wall Trans, Left, 5.000'	5.000	14.35 %	8.17°	-35.647'	-5.061'	114.667'	AA41 / C5	6.63"	98.17°	-	-
42	4203HS	Hi-wall Straight, 3.000'	3.000	14.35 %	8.17°	-38.438'	-6.075'	114.241'				-	-
43	4210CR	10' Radius, Curve Right, 30.00 deg	5.275'	14.35 %	8.17°	-43.595'	-6.522'	113.489'	AA43 / C5	6.63"	98.17°	-	-
44	4210CR	10' Radius, Curve Right, 30.00 deg	5.275'	14.35 %	8.17°	-48.285'	-4.331'	112.738'				-	-
45	4206CR	6' Radius, Curve Right, 45.00 deg	4.748'	14.35 %	8.17°	-50.403'	-0.256'	112.062'	AA45 / C8	6.63"	98.17°	-	-
46	4206CR	6' Radius, Curve Right, 45.00 deg	4.748'	14.35 %	8.17°	-49.019'	4.122'	111.385'				-	-
47	4206CR	6' Radius, Curve Right, 45.00 deg	4.748'	14.35 %	8.17°	-44.944'	6.240'	110.709'	AA47 / C8	6.63"	98.17°	-	-
48	4206CR-S	6' Radius, Curve Right, 25.00 deg	2.638'	14.35 %	8.17°	-42.369'	5.899'	110.333'				-	-
49	4210CR	10' Radius, Curve Right, 30.00 deg	5.275'	14.35 %	8.17°	-38.131'	2.927'	109.581'	AA49 / C8	6.63"	98.17°	-	-
50	4203HS	Hi-wall Straight, 3.000'	3.000	14.35 %	8.17°	-36.224'	0.651'	109.155'				-	-
51	4205TR	Hi-wall Trans, Right, 5.000	5.000	14.35 %	8.17°	-33.045'	-3.143'	108.445'	AA51 / C8	6.63"	98.17°	-	-
52	4205TR	Hi-wall Trans, Right, 5.000	5.000	14.35 %	8.17°	-29.866'	-6.930'	107.734'				-	-
53	4203HS	Hi-wall Straight, 3.000'	3.000	14.35 %	8.17°	-27.959'	-9.213'	107.308'	AA53 / C7	6.63"	98.17°	-	-
54	4230CL	30' Radius, Curve Left, 30.00 deg	5.275'	14.35 %	8.17°	-23.721'	-12.185'	106.557'	AA54 / C7	6.63"	98.17°	-	-
55	4206CL	6' Radius, Curve Left, 45.00 deg	4.748'	14.35 %	8.17°	-19.133'	-11.987'	105.880'	AA55 / C7	6.63"	98.17°	-	-
56	4206CL	6' Radius, Curve Left, 45.00 deg	4.748'	14.35 %	8.17°	-16.028'	-8.604'	105.204'				-	-
57	4206CL	6' Radius, Curve Left, 45.00 deg	4.748'	14.35 %	8.17°	-16.225'	-4.016'	104.527'	AA57 / C7	6.63"	98.17°	-	-
58	4206CL	6' Radius, Curve Left, 45.00 deg	4.748'	14.35 %	8.17°	-19.609'	-0.911'	103.851'				-	-
59	4206CL	6' Radius, Curve Left, 45.00 deg	4.748'	14.35 %	8.17°	-24.197'	-1.108'	103.175'	C12	6.68"	98.17°	-	-
60	4206CL	6' Radius, Curve Left, 45.00 deg	4.748'	14.35 %	8.17°	-27.302'	-4.492'	102.498'				-	-
61	4206CL	6' Radius, Curve Left, 45.00 deg	4.748'	14.35 %	8.17°	-27.105'	-9.080'	101.822'	C13	6.68"	98.17°	-	-
62	4230CL	30' Radius, Curve Left, 30.00 deg	5.275'	14.35 %	8.17°	-23.780'	-13.047'	101.070'				-	-
63	4215CL-S	15' Radius, Curve Left, 25.00 deg	6.594'	14.35 %	8.17°	-17.783'	-15.536'	100.131'	C14	6.63"	98.17°	-	-
64	4215CL-S	15' Radius, Curve Left, 10.04 deg	2.648'	14.35 %	8.17°	-15.168'	-15.766'	99.753'				-	-
65	4225CV-S	25' Radius, Hi, Concave, 8.17 deg	3.564'	0.00 %	0.00°	-11.616'	-15.766'	99.500'	C15	6.63"	90.00°	-	-
66	4203HS	Hi-wall Straight, 3.000'	3.000	0.00 %	0.00°	-8.616'	-15.766'	99.500'				-	-
67	4205TL	Hi-wall Trans, Left, 5.000'	5.000	0.00 %	0.00°	-3.616'	-15.766'	99.500'				-	-
68	4203EC	Pool End Cap	2.542'	0.00 %	0.00°	-1.074'	-15.766'	99.500'				05A59	-

© 2025 - Splashtacular, LLC - All Rights Reserved.

This document is the intellectual property of Splashtacular, LLC, which has exclusive rights to proprietary information contained herein. Receipt of this document does not convey any rights to use the information contained herein without prior written consent of Splashtacular, LLC.

REVISION HISTORY

MARK	DATE	APPROVED
1	10/27/2025	ISSUED FOR APPROVAL
2	01/12/2026	ISSUED FOR APPROVAL - REVISE & RESUBMIT 1

The Structural Support System, fiberglass components (including a finite analysis of the ride path designed under the direction of the engineer whose seal and signature are affixed to this drawing. Any structural design components that are connected to Splashtacular are not by Splashtacular.


SPLASHTACULAR®
Waterslides and Waterpark Attractions
401 Legion Club Road • Port St. Lucie, Florida 34953
P 800.843.5334 • F 561.294.2486


TITLE: SLIDE A SCHEDULE
PROJECT: MARGARITAVILLE RESORT
DATE: 09/16/2025
PROJECT NUMBER: 16925
SCALE: NTS
DESIGNER: RRR
CHECKED: DAR/RRR
APPROVED: RRR
CITY: ORANGE BEACH
STATE: AL
COUNTRY: USA

S1.3

SLIDE COMPONENT SCHEDULE (DIALED) FOR SLIDE-B

Part No.	Part ID	Part Description	Length	Dialing Data	Slope (%)	Slope (deg)	X Coord	Y Coord	Z Coord	Support	Bracket Position	Bracket Height	Bracket Angle	Detail	Part Note
1	3233EN	Entry Tub	3.333'		0.00 %	0.00°	-56.178'	-19.318'	140.505'					D459	-
27	32LIST-5	Straight, 1.000'	1.000'	CW 90.0000 - 26.74°	0.00 %	0.00°	-55.178'	-19.318'	140.505'					-	-
28	32LIST-5	Straight, 1.000'	1.000'												
37	3208CH-5	8' Radius, Curve Right, 15.00 deg	2.094'	Right - No Dial - 0.00°	26.79 %	15.00°	-53.448'	-19.320'	140.272'	A89 / C9	Inner Flange - 0.00°	6.63°	105.00°	-	-
38	3208CH-5	8' Radius, Curve Right, 15.00 deg	2.094'												
47	32LIST-5	Straight, 6.000'	6.000'	CCW 90.0000 - 24.74°	26.79 %	15.00°	-47.652'	-19.324'	138.719'					-	-
48	32LIST-5	Straight, 6.000'	6.000'												
57	3208CH	8' Radius, Curve Right, 45.00 deg	6.283'	Right - CCW 1.7706 - 0.49°	16.41 %	9.32°	-41.979'	-21.518'	137.298'	A89 / C9	Inner Flange - 28.24°	6.63°	99.32°	-	-
58	3208CH	8' Radius, Curve Right, 45.00 deg	6.283'												
67	3206CH	6' Radius, Curve Right, 45.00 deg	4.712'	Right - CW 15.8495 - 4.35°	16.41 %	9.32°	-40.176'	-25.667'	136.493'					-	-
68	3206CH	6' Radius, Curve Right, 45.00 deg	4.712'												
77	3206CH	6' Radius, Curve Right, 45.00 deg	4.712'	Right - CW 7.3918 - 2.14°	16.41 %	9.32°	-41.882'	-29.857'	135.688'	A87 / C9	Inner Flange - 26.02°	6.63°	99.32°	-	-
78	3206CH	6' Radius, Curve Right, 45.00 deg	4.712'												
87	3206CH	6' Radius, Curve Right, 45.00 deg	4.712'	Right - CW 7.3919 - 2.14°	16.41 %	9.32°	-46.070'	-31.568'	134.883'					-	-
88	3206CH	6' Radius, Curve Right, 45.00 deg	4.712'												
97	3206CH	6' Radius, Curve Right, 45.00 deg	4.712'	Right - CW 7.3918 - 2.14°	16.41 %	9.32°	-50.222'	-29.770'	134.079'	A89 / C9	Inner Flange - 26.02°	6.63°	99.32°	-	-
98	3206CH	6' Radius, Curve Right, 45.00 deg	4.712'												
107	3206CH	6' Radius, Curve Right, 45.00 deg	4.712'	Right - CW 7.3919 - 2.14°	16.41 %	9.32°	-51.839'	-25.544'	133.274'					-	-
108	3206CH	6' Radius, Curve Right, 45.00 deg	4.712'												
117	3206CH	6' Radius, Curve Right, 45.00 deg	4.712'	Right - CW 7.3918 - 2.14°	16.41 %	9.32°	-49.949'	-21.454'	132.469'	A811 / C9	Inner Flange - 26.02°	6.63°	99.32°	-	-
118	3206CH	6' Radius, Curve Right, 45.00 deg	4.712'												
127	3206CH	6' Radius, Curve Right, 45.00 deg	4.712'	Right - CW 7.3919 - 2.14°	16.41 %	9.32°	-45.689'	-19.911'	131.664'					-	-
128	3206CH	6' Radius, Curve Right, 45.00 deg	4.712'												
137	3206CH-5	6' Radius, Curve Right, 40.00 deg	4.189'	Right - CW 7.3205 - 2.01°	16.41 %	9.32°	-41.977'	-21.519'	130.957'	A813 / C9	Inner Flange - 25.88°	6.63°	99.32°	-	-
138	3206CH-5	6' Radius, Curve Right, 40.00 deg	4.189'												
147	321LIST	Straight, 12.000'	12.000'	CW 3.4237 - 0.94°	16.41 %	9.32°	-33.720'	-30.007'	129.014'					-	-
148	321LIST	Straight, 12.000'	12.000'												
157	3298CH	3m Radius, Curve Left, 45.00 deg	7.730'	Left - CCW 3.4969 - 1.07°	16.41 %	9.32°	-26.956'	-33.053'	127.694'	A815 / C6	Inner Flange - 26.02°	6.63°	99.32°	-	-
158	3298CH	3m Radius, Curve Left, 45.00 deg	7.730'												
167	3208CH	8' Radius, Curve Left, 45.00 deg	6.283'	Left - CCW 7.7989 - 2.14°	16.41 %	9.32°	-21.329'	-30.882'	126.621'					-	-
168	3208CH	8' Radius, Curve Left, 45.00 deg	6.283'												
177	3206CH	6' Radius, Curve Left, 45.00 deg	4.712'	Left - CCW 7.7988 - 2.14°	16.41 %	9.32°	-19.505'	-26.743'	125.816'	A817 / C6	Inner Flange - 26.02°	6.63°	99.32°	-	-
178	3206CH	6' Radius, Curve Left, 45.00 deg	4.712'												
187	3206CH	6' Radius, Curve Left, 45.00 deg	4.712'	Left - CCW 7.7988 - 2.14°	16.41 %	9.32°	-21.188'	-22.543'	125.011'					-	-
188	3206CH	6' Radius, Curve Left, 45.00 deg	4.712'												
197	3206CH	6' Radius, Curve Left, 45.00 deg	4.712'	Left - CCW 7.7989 - 2.14°	16.41 %	9.32°	-25.367'	-20.811'	124.207'	A819 / C6	Inner Flange - 26.02°	6.63°	99.32°	-	-
198	3206CH	6' Radius, Curve Left, 45.00 deg	4.712'												
207	3206CH	6' Radius, Curve Left, 45.00 deg	4.712'	Left - CCW 7.7988 - 2.14°	16.41 %	9.32°	-29.528'	-22.587'	123.402'					-	-
208	3206CH	6' Radius, Curve Left, 45.00 deg	4.712'												
217	3206CH-5	6' Radius, Curve Left, 30.00 deg	3.142'	Left - CCW 6.4367 - 1.76°	16.41 %	9.32°	-31.007'	-25.270'	122.881'	A821 / C6	Inner Flange - 25.63°	6.63°	99.32°	-	-
218	3206CH-5	6' Radius, Curve Left, 30.00 deg	3.142'												
227	32LIST-5	Straight, 7.000'	7.000'	CCW 2.5197 - 0.68°	16.41 %	9.32°	-32.592'	-32.038'	121.748'	A822 / C10	Centered - 24.94°	6.63°	99.32°	-	-
228	32LIST-5	Straight, 7.000'	7.000'												
237	32LIST-5	Straight, 7.000'	7.000'	No Dial	16.41 %	9.32°	-33.777'	-38.805'	120.615'	A823 / C10	Centered - 24.94°	6.63°	99.32°	-	-
238	32LIST-5	Straight, 7.000'	7.000'												
247	3208CH	8' Radius, Curve Right, 45.00 deg	6.283'	Right - CW 3.4969 - 1.07°	16.41 %	9.32°	-37.045'	-43.873'	119.541'					-	-
248	3208CH	8' Radius, Curve Right, 45.00 deg	6.283'												
257	3206CH	6' Radius, Curve Right, 45.00 deg	4.712'	Right - CW 7.7919 - 2.14°	16.41 %	9.32°	-41.469'	-44.819'	118.737'	A825 / C10	Inner Flange - 26.02°	6.63°	99.32°	-	-
258	3206CH	6' Radius, Curve Right, 45.00 deg	4.712'												
267	3206CH	6' Radius, Curve Right, 45.00 deg	4.712'	Right - CW 7.7918 - 2.14°	16.41 %	9.32°	-45.239'	-42.318'	117.932'					-	-
268	3206CH	6' Radius, Curve Right, 45.00 deg	4.712'												
277	3206CH	6' Radius, Curve Right, 45.00 deg	4.712'	Right - CW 7.7919 - 2.14°	16.41 %	9.32°	-46.087'	-37.874'	117.127'	A827 / C10	Inner Flange - 26.02°	6.63°	99.32°	-	-
278	3206CH	6' Radius, Curve Right, 45.00 deg	4.712'												
287	3206CH	6' Radius, Curve Right, 45.00 deg	4.712'	Right - CW 7.7918 - 2.14°	16.41 %	9.32°	-43.502'	-34.160'	116.322'					-	-
288	3206CH	6' Radius, Curve Right, 45.00 deg	4.712'												
297	3206CH-5	6' Radius, Curve Right, 15.00 deg	1.571'	Right - CW 5.1387 - 1.41°	16.41 %	9.32°	-42.098'	-33.513'	116.067'	A829 / C10	Inner Flange - 25.28°	6.63°	99.32°	-	-
298	3206CH-5	6' Radius, Curve Right, 15.00 deg	1.571'												
307	32LIST-5	Straight, 7.000'	7.000'	CW 1.2377 - 0.34°	16.41 %	9.32°	-35.423'	-31.719'	114.933'					-	-
308	32LIST-5	Straight, 7.000'	7.000'												
317	32LIST-5	Straight, 7.000'	7.000'	No Dial	16.41 %	9.32°	-28.753'	-29.025'	113.800'	A831 / C6	Centered - 24.94°	6.63°	99.32°	-	-
318	32LIST-5	Straight, 7.000'	7.000'												
327	3208CH	8' Radius, Curve Left, 45.00 deg	6.283'	Left - CCW 3.4969 - 1.07°	16.41 %	9.32°	-23.897'	-26.354'	112.727'					-	-
328	3208CH	8' Radius, Curve Left, 45.00 deg	6.283'												
337	3206CH	6' Radius, Curve Left, 45.00 deg	4.712'	Left - CCW 7.7989 - 2.14°	16.41 %	9.32°	-23.222'	-21.888'	111.922'	A833 / C6	Inner Flange - 26.02°	6.63°	99.32°	-	-
338	3206CH	6' Radius, Curve Left, 45.00 deg	4.712'												
347	3206CH	6' Radius, Curve Left, 45.00 deg	4.712'	Left - CCW 7.7988 - 2.14°	16.41 %	9.32°	-25.948'	-18.270'	111.117'					-	-
348	3206CH	6' Radius, Curve Left, 45.00 deg	4.712'												
357	3206CH	6' Radius, Curve Left, 45.00 deg	4.712'	Left - CCW 7.7989 - 2.14°	16.41 %	9.32°	-30.436'	-17.694'	110.312'	A835 / C6	Inner Flange - 26.02°	6.63°	99.32°	-	-
358	3206CH	6' Radius, Curve Left, 45.00 deg	4.712'												
367	3206CH	6' Radius, Curve Left, 45.00 deg	4.712'	Left - CCW 7.7988 - 2.14°	16.41 %	9.32°	-33.980'	-20.500'	109.508'					-	-
368	3206CH	6' Radius, Curve Left, 45.00 deg	4.712'												
377	3206CH	6' Radius, Curve Left, 45.00 deg	4.712'	Left - CCW 7.7989 - 2.14°	16.41 %	9.32°	-34.461'	-24.999'	108.703'	A837 / C6	Inner Flange - 26.02°	6.63°	99.32°	-	-
378	3206CH	6' Radius, Curve Left, 45.00 deg	4.712'												
387	3206CH	6' Radius, Curve Left, 45.00 deg	4.712'	Left - CCW 7.7988 - 2.14°	16.41 %	9.32°	-31.577'	-28.485'	107.898'					-	-
388	3206CH	6' Radius, Curve Left, 45.00 deg	4.712'												
397	3206CH-5	6' Radius, Curve Left, 20.00 deg	2.094'	Left - CCW 5.1988 - 1.53°	16.41 %	9.32°	-29.615'	-29.102'	107.556'	A839 / C6	Inner Flange - 25.40°	6.63°	99.32°	-	-
398	3206CH-5	6' Radius, Curve Left, 20.00 deg	2.094'												
407	32LIST-5	Straight, 7.500'	7.500'	CCW 1.6578 - 0.46°	16.41 %	9.32°	-22.245'	-29.776'	106.341'					-	-
408	32LIST-5	Straight, 7.500'	7.500'												
417	32LIST-5	Straight, 7.500'	7.500'	No Dial	16.41 %	9.32°	-14.874'	-30.450'	105.127'					-	-
418	32LIST-5	Straight, 7.500'	7.500'												
427	3208CH	8' Radius, Curve Right, 45.00 deg	6.283'	Right - CW 2.0875 - 0.56°	14.05 %	8.00°	-9.446'	-33.163'	104.125'					-	-
428	3208CH	8' Radius, Curve Right, 45.00 deg	6.283'												
437	3206CH	6' Radius, Curve Right, 45.00 deg	4.712'	Right - CW 8.5602 - 2.35°	14.05 %	8.00°	-8.026'	-37.480'	103.433'	A843 / C11	Inner Flange - 25.86°	6.63°	98.00°	-	-
438	3206CH	6' Radius, Curve Right, 45.00 deg	4.712'												
447	3206CH	6' Radius, Curve Right, 45.00 deg	4.712'	Right - CW 6.4946 - 1.85°	14.05 %	8.00°	-10.095'	-41.521'	102.741'					-	-
448	3206CH	6' Radius, Curve Right, 45.00 deg	4.712'												
457	3206CH	6' Radius, Curve Right, 45.00 deg	4.712'	Right - CW 6.4946 - 1.85°	14.05 %	8.00°	-14.430'	-42.876'	102.049'	A845 / C11	Inner Flange - 25.86°	6.63°	98.00°	-	-
458	3206CH	6' Radius, Curve Right, 45.00 deg	4.712'												
467	3206CH	6' Radius, Curve Right, 45.00 deg	4.712'	Right - CW 6.4947 - 1.85°	14.05 %	8.00°	-18.436'	-40.736'	101.358'					-	-
468	3206CH	6' Radius, Curve Right, 45.00 deg	4.712'												
477	3208CH	8' Radius, Curve Right, 45.00 deg	6.283'	Right - CW 6.4945 - 1.85°	14.05 %	8.00°	-20.103'	-34.915'	100.435'	C16	Inner Flange - 25.86°	6.63°	98.00°	-	-
478	3208CH	8' Radius, Curve Right, 45.00 deg	6.283'												
487	3208CH	8' Radius, Curve Right, 45.00 deg	6.283'	Right - CW 0.9821 - 0.27°	6.99 %	4.00°	-17.045'	-29.559'	99.733'					-	-
488	3208CH	8' Radius, Curve Right, 45.00 deg	6.283'												
497	3298CH-5	3m Radius, Curve Right, 37.00 deg	6.357'	Right - CW 1.9981 - 0.55°	0.00 %	0.00°	-11.045'	-27.535'	99.500'	C17	Inner Flange - 26.78°	6.63°	90.00°	-	-
498	3298CH-5	3m Radius, Curve Right, 37.00 deg	6.357'												
507	32LIST-5	Straight, 7.000'	7.000'	CW 6.6556 - 1.83°	0.00 %	0.00°	-4.045'	-27.535'	99.500'					-	-
508	32LIST-5	Straight, 7.000'	7.000'												
51	3203EC	Pool End Cap	3.000'	No Dial	0.00 %	0.00°	-1.045'	-27.535'	99.500'					D459	-

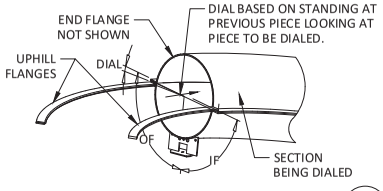

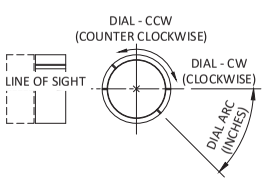

1 / S1.3 PART DIALING DETAIL
SCALE: 3/8" = 1'-0"

© 2025 - Splashtacular, LLC - All Rights Reserved.

This document is the intellectual property of Splashtacular, LLC, which has exclusive rights to proprietary information contained herein. Receipt of plans does not convey any rights to use this information contained herein without prior written consent of Splashtacular, LLC.

REVISION HISTORY

MARK	DATE	ISSUED FOR / APPROVED
1	10/27/2025	ISSUED FOR APPROVAL
2	10/31/2025	ISSUED FOR APPROVAL - REVISE & RESUBMIT 1
		APPROVED

The Structural Support System, fiberglass components including a finite analysis of the ride path designed under the direction of the engineer whose seal and signature are affixed to this drawing. Any structural design changes that are connected to components that are connected to a building are not by Splashtacular.

SPLASHTACULAR®
Waterslides and Waterpark Attractions
401 Via Del Agua • Pensacola Florida 32507
P 800.344.3284 • F 850.294.2486

TITLE:	SLIDE B SCHEDULE
PROJECT:	MARGARITAVILLE RESORT
DATE:	09/16/2025
PROJECT NUMBER:	16925
COUNTRY:	USA
SCALE:	NTS
DESIGNER:	RRR
STATE:	AL
CHECKED:	DAR/RRR
APPROVED:	RRR
CITY:	ORANGE BEACH

SLIDE COMPONENT SCHEDULE (FAMILY SLIDE) FOR SLIDE-C

Part No.	Part ID	Part Description	Family Width	Length	Slope (%)	Slope (deg)	X Coord	Y Coord	Z Coord	Support	Bracket Height	Bracket Angle	Detail	Part Note
1A	FM34EL	Entry Tub, Left	-	3.417'	0.00 %	0.00°	-19.517'	-61.420'	109.833'				01S9.0	-
1B	FM34ER	Entry Tub, Right	-	3.417'										-
2A	FM33CX	3.26' Radius, Convex, 24.00 deg	-	1.366'	44.52 %	24.00°	-18.211'	-61.190'	109.551'				-	-
2B	FM33CX	3.26' Radius, Convex, 24.00 deg	-	1.366'										-
3A	FM83ST-S	Straight, 5.000'	-	5.000'	44.52 %	24.00°	-13.713'	-60.398'	107.518'	C21, C20	8.00"	114.00°	-	-
3B	FM83ST-S	Straight, 5.000'	-	5.000'										-
4A	FM13CV-S	13.12' Radius, Concave, 20.00 deg	-	4.581'	6.99 %	4.00°	-9.358'	-59.631'	106.415'				-	-
4B	FM13CV-S	13.12' Radius, Concave, 20.00 deg	-	4.581'										-
5A	FM13CX-S	13.12' Radius, Convex, 20.00 deg	-	4.581'	44.52 %	24.00°	-5.002'	-58.864'	105.313'	C22, C23	8.00"	114.00°	-	-
5B	FM13CX-S	13.12' Radius, Convex, 20.00 deg	-	4.581'										-
6A	FM83ST-S	Straight, 7.667'	-	7.667'	44.52 %	24.00°	1.896'	-57.649'	102.194'				-	-
6B	FM83ST-S	Straight, 7.667'	-	7.667'										-
7A	FM26CV	26.27' Radius, Concave, 20.00 deg	-	9.170'	6.99 %	4.00°	10.614'	-56.113'	99.987'				-	-
7B	FM26CV	26.27' Radius, Concave, 20.00 deg	-	9.170'										-
8A	FM12XL	Pool End Cap, Left	-	1.000'	6.99 %	4.00°	11.597'	-55.940'	99.917'				02S9.0	-
8B	FM12XR	Pool End Cap, Right	-	1.000'										-

© 2025 - Splashtacular, LLC - All Rights Reserved.

This document is the intellectual property of Splashtacular, LLC, which has exclusive rights to proprietary trade secrets and confidential information contained herein. Receipt of permission to use this document does not convey any rights to use the information contained herein without prior written consent of Splashtacular, LLC.

REVISION HISTORY

MARK	DATE		APPROVED
1	10/22/2025	ISSUED FOR APPROVAL	
2	01/12/2026	ISSUED FOR APPROVAL - REVISE & RESUBMIT 1	
3			
4			
5			


The Structural Support System, foundations, decking/treads, fiberglass components including a finite analysis of the ride path depicted on these drawings were designed under the direction of the Professional Engineer who's seal and signature are affixed to this drawing. Any structural design connections of the slide components that are connected to a building are not by Splashtacular.

ALABAMA LICENSED No. 38719 PROFESSIONAL ENGINEER ROBIN RODGERS

SPLASHTACULAR
Waterslides and Waterpark Attractions
401 N.East Street • Paola, Kansas 66071
P 800.844.5334 • F 913.294.2496

TITLE: SLIDE C SCHEDULE			
PROJECT: MARGARITAVILLE RESORT			
DATE: 09/16/2025	PROJECT NUMBER: 16925	COUNTRY: USA	
SCALE: NTS	DESIGNER: RRR	STATE: AL	
CHECKED: DAR/RRR	APPROVED: RRR	CITY: ORANGE BEACH	

S1.5

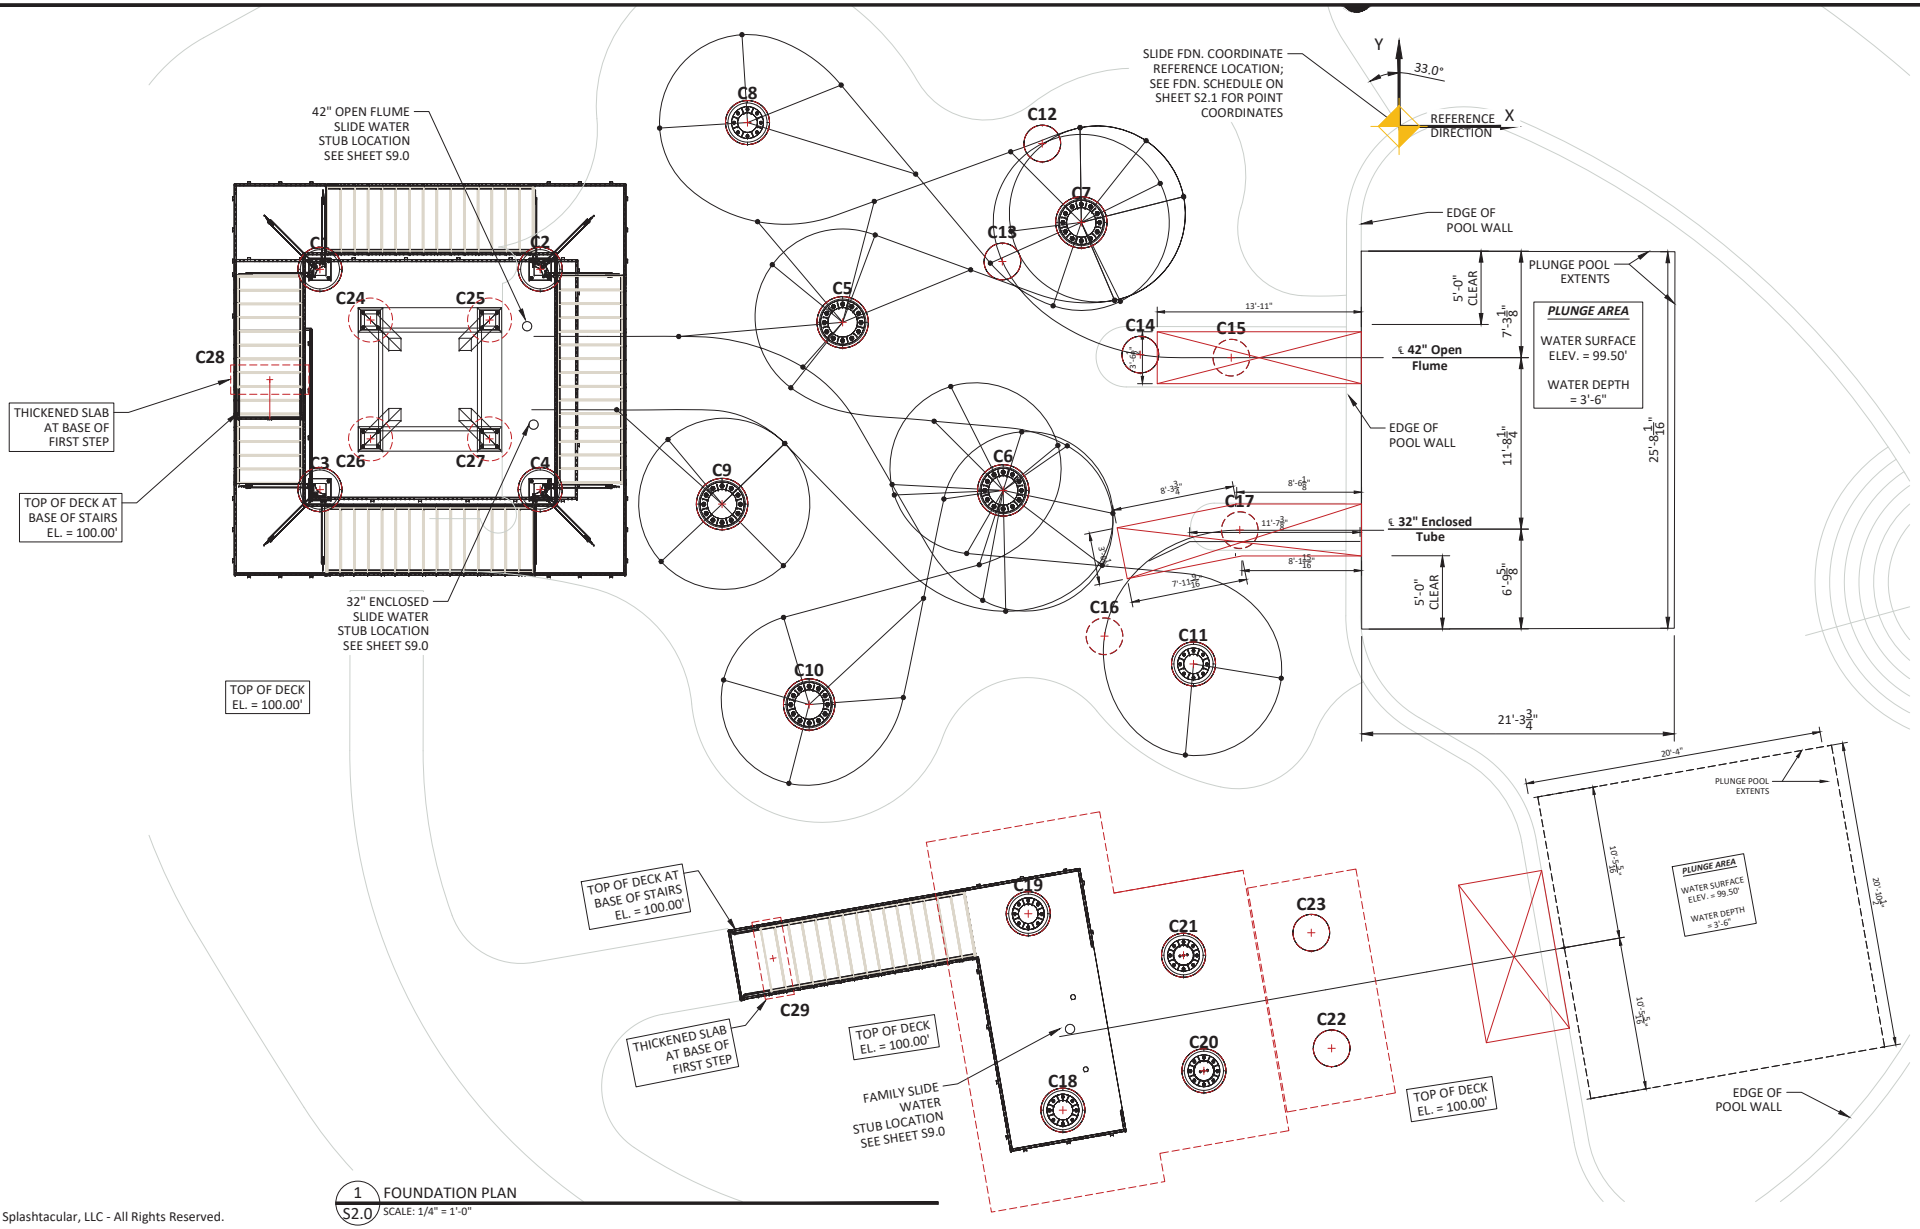

1 S2.0 FOUNDATION PLAN
SCALE: 1/4" = 1'-0"

© 2025 - Splashtacular, LLC - All Rights Reserved.

This document is the intellectual property of Splashtacular, LLC, which has exclusive rights to proprietary trade secrets and confidential information contained herein. Receipt of permission to use this document does not convey any rights to use the information contained herein without prior written consent of Splashtacular, LLC.

REVISION HISTORY

MARK	DATE		APPROVED
1	10/22/2025	ISSUED FOR APPROVAL	
2	01/12/2026	ISSUED FOR APPROVAL - REVISE & RESUBMIT 1	

The Structural Support System, foundations, decking/treads, fiberglass components including a finite analysis of the ride path depicted on these drawings were designed under the direction of the Professional Engineer who's seal and signature are affixed to this drawing. Any structural design connections of the slide components that are connected to a building are not by Splashtacular.

ALABAMA LICENSED No. 38719 PROFESSIONAL ENGINEER ROBIN RODGERS

SPLASHTACULAR
Waterslides and Waterpark Attractions
401 N.East Street • Paola, Kansas 66071
P 800.844.5334 • F 913.294.2496

TITLE: FOUNDATION LAYOUT
PROJECT: MARGARITAVILLE RESORT
DATE: 09/16/2025 | PROJECT NUMBER: 16925 | COUNTRY: USA
SCALE: AS NOTED | DESIGNER: RRR | STATE: AL
CHECKED: DAR/RRR | APPROVED: RRR | CITY: ORANGE BEACH

S2.0

DEEP FOUNDATION SCHEDULE

Col No.	Foundation Type	Detail	T.O.C. First Pour (ft)	T.O.C. Column Elev (ft)	Drilled Caisson Reinforcing								Anchor Bolts			X Coord	Y Coord	Note
					Caisson (Dia)	Caisson Depth (ft)	T.O.F. Elev (ft)	B.O.F. Elev (ft)	Vertical Reinf.		Horizontal Ties		Qty of Tension Reinforcing							
									Size	Qty	Size	Spc		Dia	Embed	Qty				
C1	Drilled Caisson	01S2.2	-	101.000'	36"Ø	45.000'	100.000'	55.000'	#6	28	#3	8"o.c.	2	1"	42"	4	-73.579'	-9.742'	-
C2	Drilled Caisson	01S2.2	-	101.000'	36"Ø	45.000'	100.000'	55.000'	#6	28	#3	8"o.c.	2	1"	42"	4	-58.558'	-9.741'	-
C3	Drilled Caisson	01S2.2	-	101.000'	36"Ø	45.000'	100.000'	55.000'	#6	28	#3	8"o.c.	2	1"	42"	4	-73.578'	-24.763'	-
C4	Drilled Caisson	01S2.2	-	101.000'	36"Ø	45.000'	100.000'	55.000'	#6	28	#3	8"o.c.	2	1"	42"	4	-58.557'	-24.762'	-
C5	Drilled Caisson	01S2.2	-	101.000'	42"Ø	55.000'	100.000'	45.000'	#6	32	#3	8"o.c.	6	1-1/2"	42"	12	-37.937'	-13.356'	-
C6	Drilled Caisson	01S2.2	-	101.000'	42"Ø	55.000'	100.000'	45.000'	#6	32	#3	8"o.c.	6	1-1/2"	42"	12	-26.992'	-24.816'	-
C7	Drilled Caisson	01S2.2	-	101.000'	42"Ø	55.000'	100.000'	45.000'	#6	32	#3	8"o.c.	6	1-1/2"	42"	12	-21.665'	-6.548'	-
C8	Drilled Caisson	01S2.2	-	101.000'	36"Ø	45.000'	100.000'	55.000'	#6	28	#3	8"o.c.	4	1"	42"	8	-44.425'	0.262'	-
C9	Drilled Caisson	01S2.2	-	101.000'	42"Ø	55.000'	100.000'	45.000'	#6	32	#3	8"o.c.	6	1-1/2"	42"	12	-46.159'	-25.751'	-
C10	Drilled Caisson	01S2.2	-	101.000'	42"Ø	55.000'	100.000'	45.000'	#6	32	#3	8"o.c.	6	1-1/2"	42"	12	-40.220'	-39.415'	-
C11	Drilled Caisson	01S2.2	-	101.000'	36"Ø	45.000'	100.000'	55.000'	#6	28	#3	8"o.c.	4	1"	42"	8	-14.015'	-36.650'	-
C12	Drilled Caisson	02S2.2	101.955'	102.622'	30"Ø	30.000'	100.000'	70.000'	#6	18	#3	8"o.c.		-	-	-	-24.326'	-1.168'	5.
C13	Drilled Caisson	02S2.2	100.603'	101.270'	30"Ø	30.000'	100.000'	70.000'	#6	18	#3	8"o.c.		-	-	-	-27.044'	-9.209'	5.
C14	Drilled Caisson	02S2.2	98.912'	99.579'	30"Ø	30.000'	100.000'	70.000'	#6	18	#3	8"o.c.		-	-	-	-17.642'	-15.561'	5.
C15	Drilled Caisson	02S2.2	98.281'	98.948'	30"Ø	30.000'	100.000'	70.000'	#6	18	#3	8"o.c.		-	-	-	-11.428'	-15.766'	5.
C16	Drilled Caisson	02S2.2	99.166'	99.883'	30"Ø	30.000'	100.000'	70.000'	#6	18	#3	8"o.c.		-	-	-	-20.083'	-34.773'	5.
C17	Drilled Caisson	02S2.2	98.281'	98.948'	30"Ø	30.000'	100.000'	70.000'	#6	18	#3	8"o.c.		-	-	-	-10.858'	-27.535'	5.
C24	Drilled Caisson	01S2.2	-	100.000'	36"Ø	45.000'	100.000'	55.000'	#6	28	#3	8"o.c.	2	1"	42"	4	-70.134'	-13.200'	-
C25	Drilled Caisson	01S2.2	-	100.000'	36"Ø	45.000'	100.000'	55.000'	#6	28	#3	8"o.c.	2	1"	42"	4	-62.018'	-13.200'	-
C26	Drilled Caisson	01S2.2	-	100.000'	36"Ø	45.000'	100.000'	55.000'	#6	28	#3	8"o.c.	2	1"	42"	4	-70.134'	-21.304'	-
C27	Drilled Caisson	01S2.2	-	100.000'	36"Ø	45.000'	100.000'	55.000'	#6	28	#3	8"o.c.	2	1"	42"	4	-62.018'	-21.304'	-

SHALLOW FOUNDATION SCHEDULE

Col No.	Foundation Type	Detail	T.O. First Pour (ft)	T.O.C. Elev (ft)	T.O.D. or T.O.G. Elev (ft)	F.B.E. Elev (ft)	Footing Dimensions (A x B x Thickness)	Footing Reinforcement	Concrete Pedestal Dia (in)	Vertical Reinf.		Vertical Ties		X Coord	Y Coord	Notes
										Size	Qty	Size	Spc			
C18	Spread Footing	03S2.2	-	101.000'	100.000'	95.500'	06S2.3 x 18.00"	#6 @ 10" o.c. - Each Way - Top & Bottom	36"	#6	28	#3	8"o.c.	-22.922'	-67.071'	-
C19	Spread Footing	03S2.2	-	101.000'	100.000'	95.500'	06S2.3 x 18.00"	#6 @ 10" o.c. - Each Way - Top & Bottom	36"	#6	28	#3	8"o.c.	-25.281'	-53.677'	-
C20	Spread Footing	03S2.2	-	101.000'	100.000'	95.500'	06S2.3 x 18.00"	#6 @ 10" o.c. - Each Way - Top & Bottom	36"	#6	28	#3	8"o.c.	-13.307'	-64.388'	-
C21	Spread Footing	03S2.2	-	101.000'	100.000'	95.500'	06S2.3 x 18.00"	#6 @ 10" o.c. - Each Way - Top & Bottom	36"	#6	28	#3	8"o.c.	-14.695'	-56.509'	-
C22	Spread Footing	04S2.2	103.979'	104.646'	100.000'	95.500'	07S2.3 x 18.00"	#6 @ 10" o.c. - Each Way - Top & Bottom	30"	#6	18	#3	8"o.c.	-4.597'	-62.854'	5.
C23	Spread Footing	04S2.2	103.979'	104.646'	100.000'	95.500'	07S2.3 x 18.00"	#6 @ 10" o.c. - Each Way - Top & Bottom	30"	#6	18	#3	8"o.c.	-5.985'	-54.975'	5.
C28	Thickened Slab	05S2.3	-	100.000'	100.000'	99.333'	5'-4" x 2'-0" x 8.00"	SEE DETAIL	-	-	-	-	-	-76.995'	-17.263'	1.
C29	Thickened Slab	05S2.3	-	100.000'	100.000'	99.333'	5'-4" x 2'-0" x 8.00"	SEE DETAIL	-	-	-	-	-	-42.682'	-56.723'	1.

NOTES:
1. COORDINATE CONCRETE PAD W/ SITE CONCRETE (NOT BY SPLASHTACULAR)
2. F.B.E. = FOOTING BEARING ELEVATION
3. T.O.C. = TOP OF CONCRETE PEDESTAL ELEVATION
4. O.C. = ON CENTER
5. PROVIDE DELAY POUR. (BY OTHERS)

1

© 2025 - Splashtacular, LLC - All Rights Reserved.

This document is the intellectual property of Splashtacular, LLC, which has exclusive rights to proprietary trade secrets and confidential information contained herein. Receipt of permission to use this document does not convey any rights to use the information contained herein without prior written consent of Splashtacular, LLC.

REVISION HISTORY

MARK	DATE		APPROVED
1	10/22/2025	ISSUED FOR APPROVAL	
2	01/12/2026	ISSUED FOR APPROVAL - REVISE & RESUBMIT 1	
3			
4			
5			


The Structural Support System, foundations, decking/treads, fiberglass components including a finite analysis of the ride path depicted on these drawings were designed under the direction of the Professional Engineer who's seal and signature are affixed to this drawing. Any structural design connections of the slide components that are connected to a building are not by Splashtacular.

ALABAMA LICENSED No. 38719 PROFESSIONAL ENGINEER ROBIN RODGERS


SPLASHTACULAR
Waterslides and Waterpark Attractions
401 N.East Street • Paola, Kansas 66071
P 800.844.5334 • F 913.294.2496

TITLE: FOUNDATION SCHEDULE & DETAILS			
PROJECT: MARGARITAVILLE RESORT			
DATE: 09/16/2025	PROJECT NUMBER: 16925	COUNTRY: USA	
SCALE: AS NOTED	DESIGNER: RRR	STATE: AL	
CHECKED: DAR/RRR	APPROVED: RRR	CITY: ORANGE BEACH	


S2.1

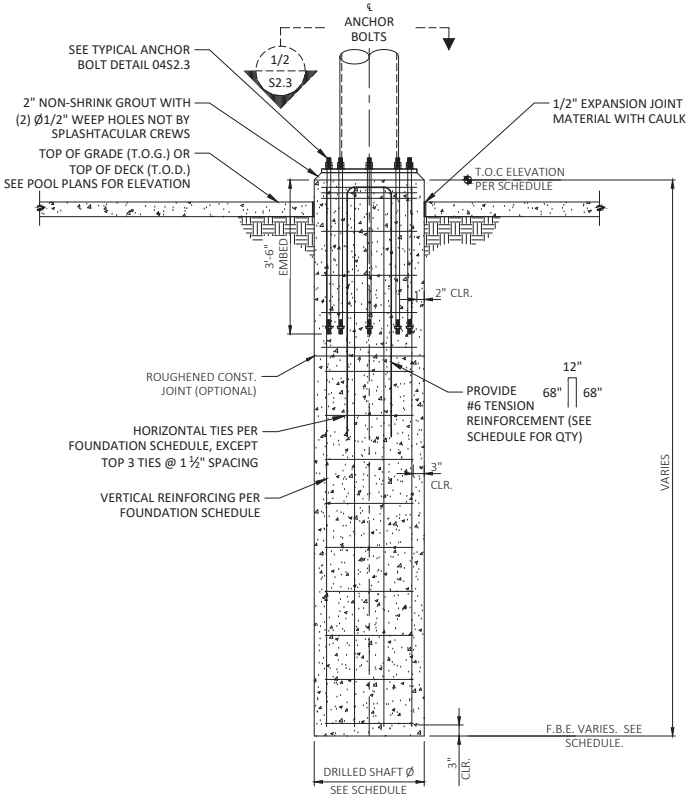


1 S2.2 STEEL ON DRILLED CAISSON
SCALE: 3/4" = 1'-0"

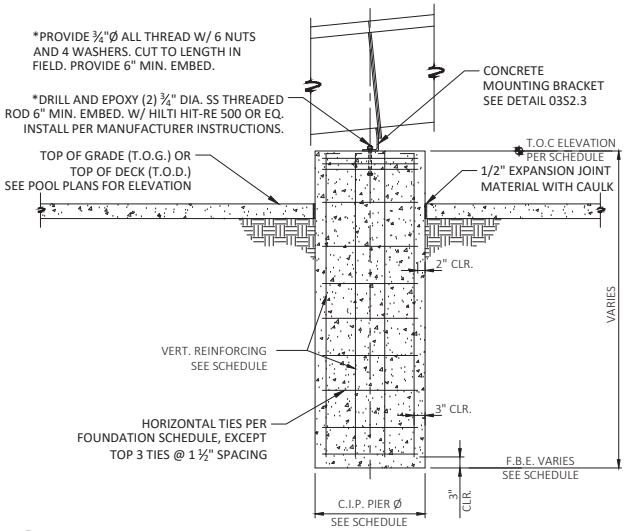

2 S2.1 SLIDE ON DRILLED CAISSON
SCALE: 3/4" = 1'-0"

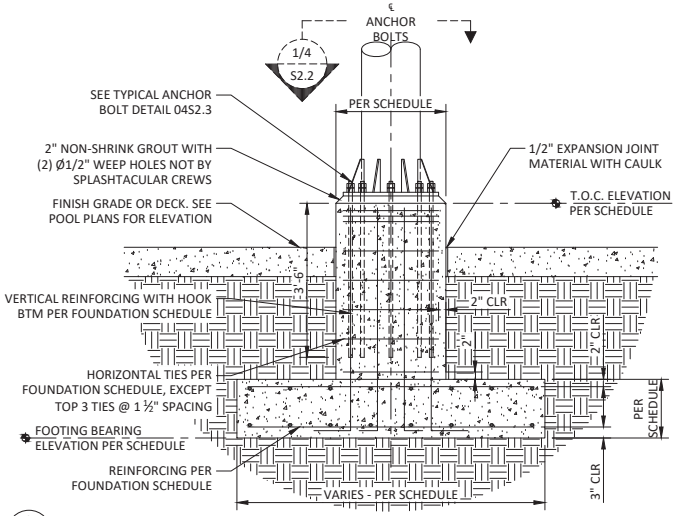

3 S2.2 SPREAD FOOTING DETAIL
SCALE: 3/4" = 1'-0"

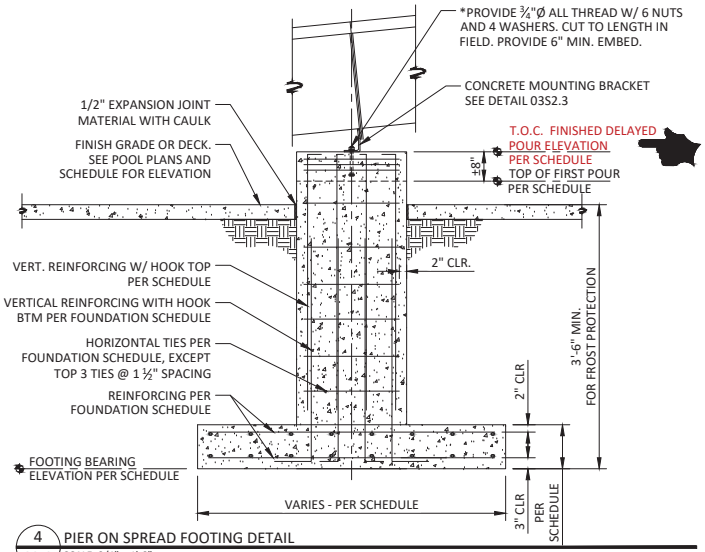

4 S2.2 PIER ON SPREAD FOOTING DETAIL
SCALE: 3/4" = 1'-0"

© 2025 - Splashtacular, LLC - All Rights Reserved.

This document is the intellectual property of Splashtacular, LLC, which has exclusive rights to proprietary trade secrets and confidential information contained herein. Receipt of permission to use this document does not convey any rights to use the information contained herein without prior written consent of Splashtacular, LLC.

REVISION HISTORY

MARK	DATE		APPROVED
1	10/22/2025	ISSUED FOR APPROVAL	
2	01/12/2026	ISSUED FOR APPROVAL - REVISE & RESUBMIT 1	
3			
4			
5			


The Structural Support System, foundations, decking/treads, fiberglass components including a finite analysis of the ride path depicted on these drawings were designed under the direction of the Professional Engineer who's seal and signature are affixed to this drawing. Any structural design connections of the slide components that are connected to a building are not by Splashtacular.

ABA LICENSED No. 38719 PROFESSIONAL ENGINEER ROBIN RODERICK

SPLASHTACULAR
Waterslides and Waterpark Attractions
401 N.East Street • Paola, Kansas 66071
P 800.844.5334 • F 913.294.2496


TITLE: FOUNDATION DETAILS
PROJECT: MARGARITAVILLE RESORT
DATE: 09/16/2025 | PROJECT NUMBER: 16925 | COUNTRY: USA
SCALE: AS NOTED | DESIGNER: RRR | STATE: AL
CHECKED: DAR/RRR | APPROVED: RRR | CITY: ORANGE BEACH

S2.2

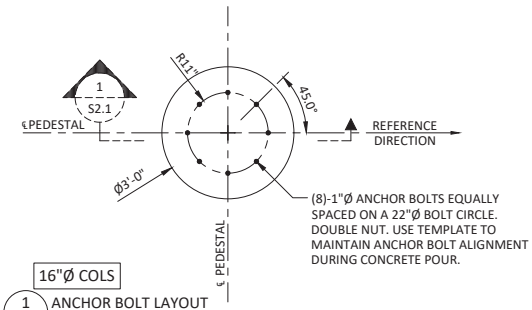


16"Ø COLS

1 S2.3 ANCHOR BOLT LAYOUT
SCALE: 3/4" = 1'-0"

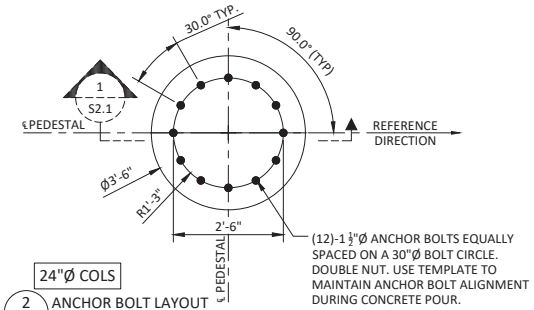


24"Ø COLS


2 S2.3 ANCHOR BOLT LAYOUT
SCALE: 3/4" = 1'-0"

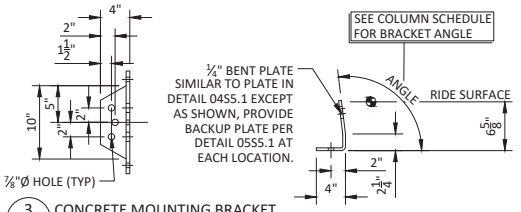


3 S2.3 CONCRETE MOUNTING BRACKET
SCALE: 1-1/2" = 1'-0"

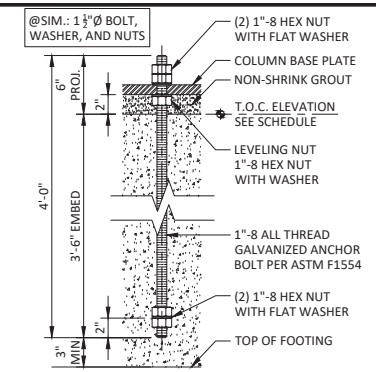


4 S2.3 ANCHOR BOLT DETAIL
SCALE: 2" = 1'-0"

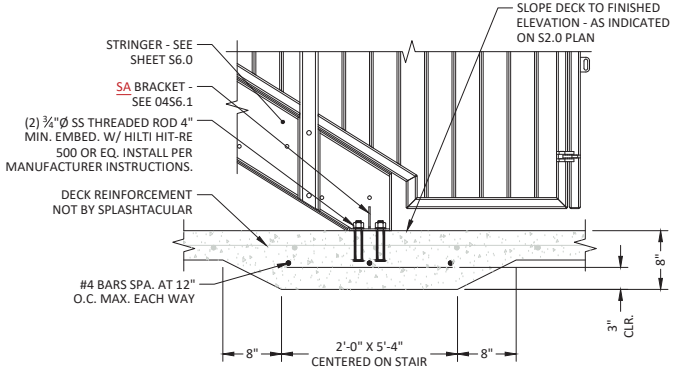

5 S2.3 STAIR STRINGER TO DECK CONNECTION DETAIL
SCALE: 1-1/2" = 1'-0"

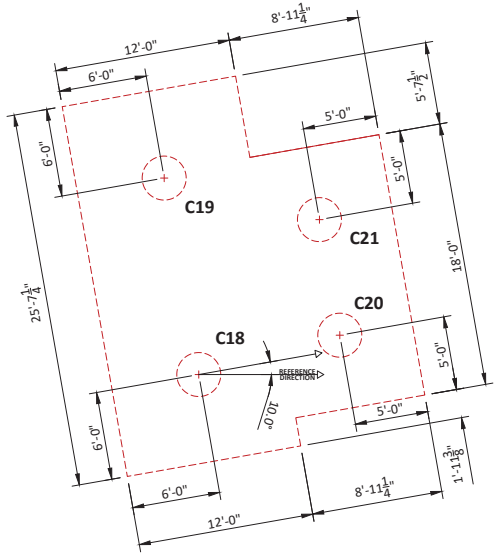

6 S2.3 COMBINED FOOTING (C18-21)
SCALE: 1/4" = 1'-0"

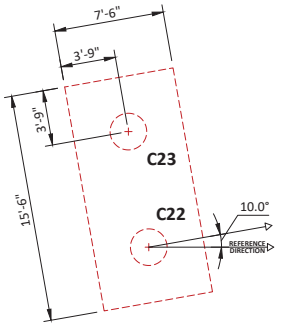

7 S2.3 COMBINED FOOTING (C22-23)
SCALE: 1/4" = 1'-0"

© 2025 - Splashtacular, LLC - All Rights Reserved.

This document is the intellectual property of Splashtacular, LLC, which has exclusive rights to proprietary trade secrets and confidential information contained herein. Receipt of permission to use this document does not convey any rights to use the information contained herein without prior written consent of Splashtacular, LLC.

REVISION HISTORY

MARK	DATE		APPROVED
1	10/22/2025	ISSUED FOR APPROVAL	
2	01/12/2026	ISSUED FOR APPROVAL - REVISE & RESUBMIT 1	


The Structural Support System, foundations, decking/treads, fiberglass components including a finite analysis of the ride path depicted on these drawings were designed under the direction of the Professional Engineer who's seal and signature are affixed to this drawing. Any structural design connections of the slide components that are connected to a building are not by Splashtacular.

ALABAMA LICENSED No. 38719 PROFESSIONAL ENGINEER ROBIN RODGERS


SPLASHTACULAR
Waterslides and Waterpark Attractions
401 N.East Street • Paola, Kansas 66071
P 800.844.5334 • F 913.294.2496

TITLE: FOUNDATION DETAILS			
PROJECT: MARGARITAVILLE RESORT			
DATE: 09/16/2025	PROJECT NUMBER: 16925	COUNTRY: USA	
SCALE: AS NOTED	DESIGNER: RRR	STATE: AL	
CHECKED: DAR/RRR	APPROVED: RRR	CITY: ORANGE BEACH	


S2.3

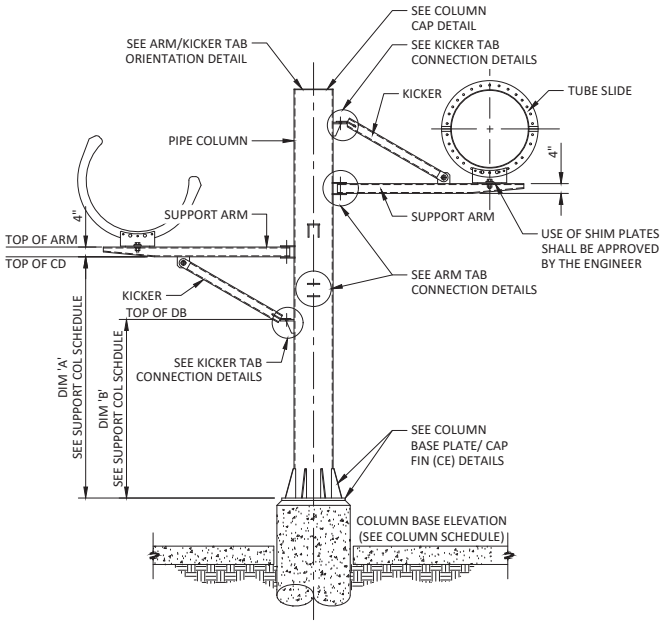


1 S3.0 COLUMN/ARM ARRANGEMENT DETAIL
SCALE: 1/2" = 1'-0"

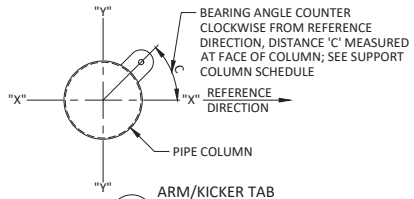


2 S3.0 ARM/KICKER TAB ORIENTATION DETAIL
SCALE: 1" = 1'-0"

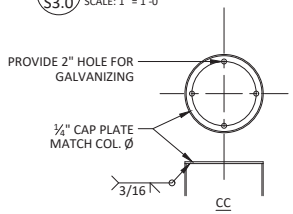


3 S3.0 COLUMN CAP PLATE DETAIL
SCALE: 1" = 1'-0"

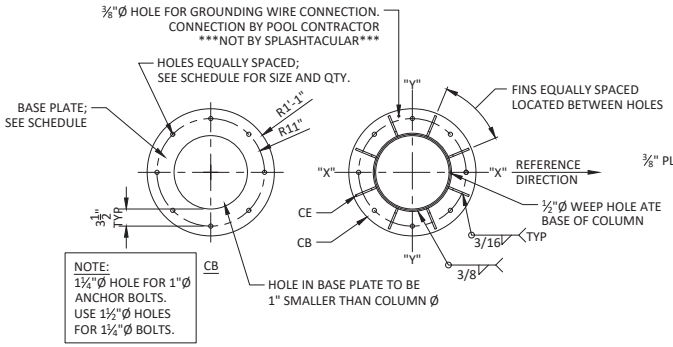


4 S3.0 COLUMN BASE PLATE DETAIL
SCALE: 1" = 1'-0"

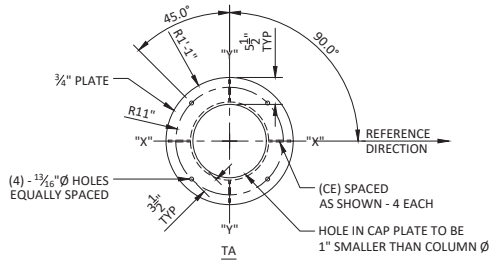

5 S3.0 PLATFORM COLUMN CAP PLATE DETAIL
SCALE: 1" = 1'-0"

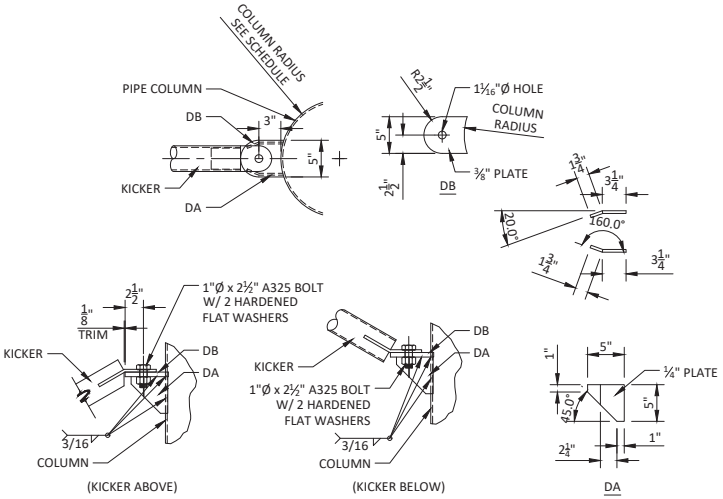

6 S3.0 KICKER TAB CONNECTION DETAILS
SCALE: 1 1/2" = 1'-0"

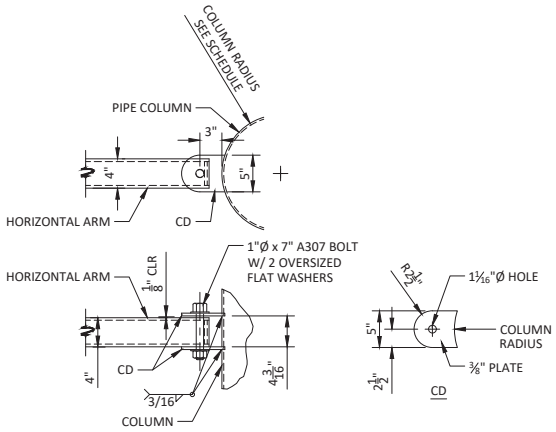

7 S3.0 ARM TAB CONNECTION DETAILS
SCALE: 1 1/2" = 1'-0"

© 2025 - Splashtacular, LLC - All Rights Reserved.

This document is the intellectual property of Splashtacular, LLC, which has exclusive rights to proprietary trade secrets and confidential information contained herein. Receipt of permission to use this document does not convey any rights to use the information contained herein without prior written consent of Splashtacular, LLC.

REVISION HISTORY

MARK	DATE		APPROVED
1	10/22/2025	ISSUED FOR APPROVAL	
2	01/12/2026	ISSUED FOR APPROVAL - REVISE & RESUBMIT 1	


The Structural Support System, foundations, decking/treads, fiberglass components including a finite analysis of the ride path depicted on these drawings were designed under the direction of the Professional Engineer who's seal and signature are affixed to this drawing. Any structural design connections of the slide components that are connected to a building are not by Splashtacular.

LICENSED PROFESSIONAL ENGINEER No. 38719 ROBIN RODGERS


SPLASHTACULAR
Waterslides and Waterpark Attractions
401 N.East Street • Paola, Kansas 66071
P 800.844.5334 • F 913.294.2496

TITLE: COLUMN DETAILS
PROJECT: MARGARITAVILLE RESORT
DATE: 09/16/2025 | PROJECT NUMBER: 16925 | COUNTRY: USA
SCALE: AS NOTED | DESIGNER: RRR | STATE: AL
CHECKED: DAR/RRR | APPROVED: RRR | CITY: ORANGE BEACH


S3.0

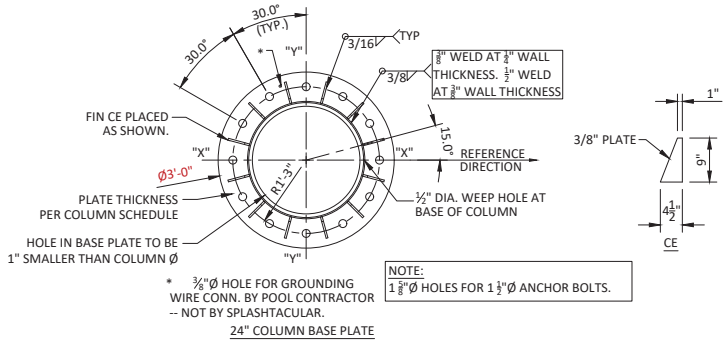


1 S3.1 24" COLUMN BASE PLATE DETAIL
SCALE: 1" = 1'-0"

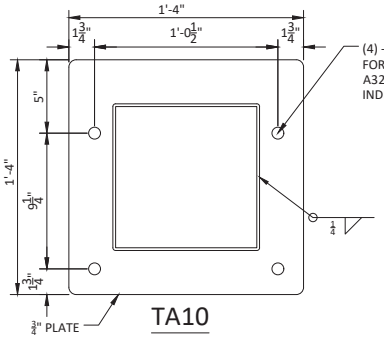


2 S3.1 TYPICAL 10x10 POST CAP PLATE
SCALE: 3" = 1'-0"

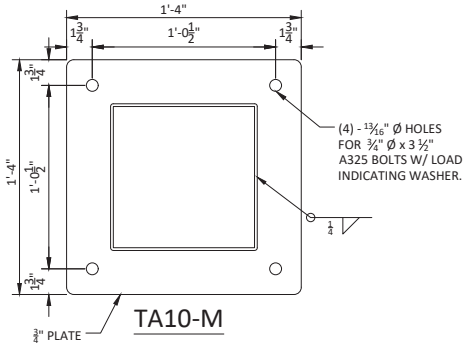


3 S3.1 MODIFIED 10x10 POST CAP PLATE
SCALE: 3" = 1'-0"

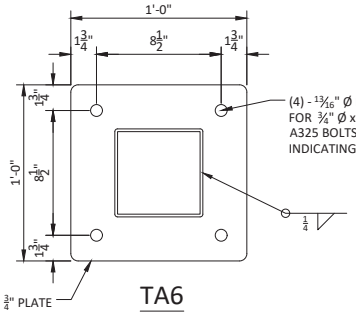


4 S3.1 6x6 POST CAP PLATE
SCALE: 3" = 1'-0"

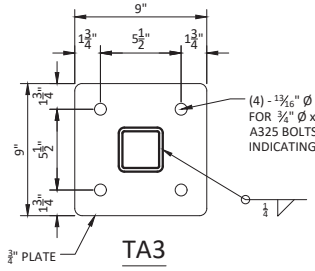

5 S3.1 3x3 POST CAP PLATE
SCALE: 3" = 1'-0"

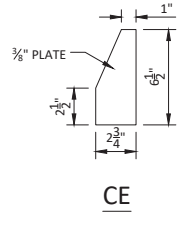

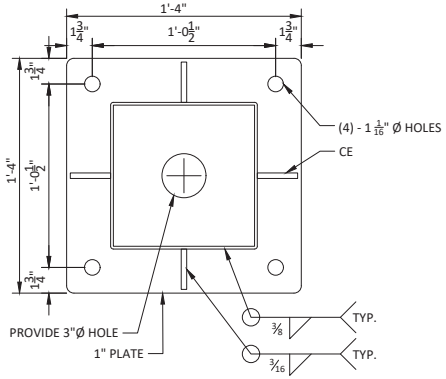

6 S3.1 10x10 POST BASEPLATE
SCALE: 3" = 1'-0"

© 2025 - Splashtacular, LLC - All Rights Reserved.

This document is the intellectual property of Splashtacular, LLC, which has exclusive rights to proprietary trade secrets and confidential information contained herein. Receipt of permission to use this document does not convey any rights to use the information contained herein without prior written consent of Splashtacular, LLC.

REVISION HISTORY

MARK	DATE		APPROVED
1	10/22/2025	ISSUED FOR APPROVAL	
2	01/12/2026	ISSUED FOR APPROVAL - REVISE & RESUBMIT 1	
3			
4			
5			

The Structural Support System, foundations, decking/treads, fiberglass components including a finite analysis of the ride path depicted on these drawings were designed under the direction of the Professional Engineer who's seal and signature are affixed to this drawing. Any structural design connections of the slide components that are connected to a building are not by Splashtacular.

ALABAMA LICENSED No. 38719 PROFESSIONAL ENGINEER ROBIN RODGERS

SPLASHTACULAR
Waterslides and Waterpark Attractions
401 N.East Street • Paola, Kansas 66071
P 800.844.5334 • F 913.294.2496

TITLE: COLUMN DETAILS			
PROJECT: MARGARITAVILLE RESORT			
DATE: 09/16/2025	PROJECT NUMBER: 16925	COUNTRY: USA	
SCALE: AS NOTED	DESIGNER: RRR	STATE: AL	
CHECKED: DAR/RRR	APPROVED: RRR	CITY: ORANGE BEACH	

S3.1

SUPPORT COLUMN SCHEDULE

Col No.	Column Type	Detail	Column Elev	Column Size (Dim x Wall)	Pedestal (Dia)	Base Plate (Thick x Dim)	Anchor Bolts			X Coord	Y Coord	Bracket Height	Bracket Angle	Column Supports
							Dia	Embed	Qty					
C1	Steel Monopole	01S4.1	139.531'	10" x 10" x 1/4"	36"Ø	1" x 18" x 18"	1"	42"	4	-73.579'	-9.742'	-	-	TW1
C2	Steel Monopole	02S4.1	139.531'	10" x 10" x 1/4"	36"Ø	1" x 18" x 18"	1"	42"	4	-58.558'	-9.741'	-	-	TW1
C3	Steel Monopole	03S4.1	139.531'	10" x 10" x 1/4"	36"Ø	1" x 18" x 18"	1"	42"	4	-73.578'	-24.763'	-	-	TW1
C4	Steel Monopole	04S4.1	139.531'	10" x 10" x 1/4"	36"Ø	1" x 18" x 18"	1"	42"	4	-58.557'	-24.762'	-	-	TW1
C5	Steel Radial Arm	01S4.2	139.381'	24"Ø x 3/8"	38"Ø	1" x 34"Ø	1-1/4"	18"	12	-37.937'	-13.356'	-	-	AA5, AA17, AA41, AA43, AA19, AA21, AA23, AA3
C6	Steel Radial Arm	02S4.2	137.128'	24"Ø x 1/4"	38"Ø	1" x 34"Ø	1-1/4"	18"	12	-26.992'	-24.816'	-	-	AB15, AB17, AA9, AA15, AB31, AB33, AB35, AB37, AB39, AB19, AA11, AA13, AA7, AB21
C7	Steel Radial Arm	03S4.2	125.952'	24"Ø x 3/8"	42"Ø	1" x 34"Ø	1-1/4"	18"	8	-21.665'	-6.548'	-	-	AA36, AA37, AA27, AA54, AA53, AA35, AA31, AA57, AA25, AA29, AA55, AA33, AA39
C8	Steel Radial Arm	04S4.2	113.792'	16"Ø x 1/4"	36"Ø	1" x 26"Ø	1"	42"	8	-44.425'	0.262'	-	-	AA51, AA47, AA45, AA49
C9	Steel Radial Arm	01S4.3	140.095'	24"Ø x 1/4"	38"Ø	1" x 34"Ø	1-1/4"	18"	12	-46.159'	-25.751'	-	-	AB13, AB3, AB5, AB7, AB9, AB11
C10	Steel Radial Arm	02S4.3	122.557'	24"Ø x 1/4"	42"Ø	1" x 34"Ø	1-1/4"	42"	8	-40.220'	-39.415'	-	-	AB25, AB27, AB29, AB22, AB23
C11	Steel Radial Arm	03S4.3	105.350'	16"Ø x 1/4"	36"Ø	1" x 26"Ø	1"	42"	8	-14.015'	-36.650'	-	-	AB45, AB43
C12	Concrete Monopole	03S2.1	102.622'	30"Ø	-	-	-	-	-	-24.326'	-1.168'	6.625	98.14°	A59
C13	Concrete Monopole	03S2.1	101.270'	30"Ø	-	-	-	-	-	-27.044'	-9.209'	6.625	98.14°	A61
C14	Concrete Monopole	03S2.1	99.579'	30"Ø	-	-	-	-	-	-17.642'	-15.561'	6.625	98.14°	A63
C15	Concrete Monopole	03S2.1	98.948'	30"Ø	-	-	-	-	-	-11.428'	-15.766'	6.625	90.00°	A65
C16	Concrete Monopole	03S2.1	99.883'	30"Ø	-	-	-	-	-	-20.083'	-34.773'	6.625	98.00°	B47
C17	Concrete Monopole	03S2.1	98.948'	30"Ø	-	-	-	-	-	-10.858'	-27.535'	6.625	90.00°	B49
C18	Steel Monopole	04S4.3	108.615'	16"Ø x 1/4"	36"Ø	1" x 26"Ø	1"	42"	8	-22.922'	-67.071'	-	-	TW1
C19	Steel Monopole	01S4.4	108.615'	16"Ø x 1/4"	36"Ø	1" x 26"Ø	1"	42"	8	-25.281'	-53.677'	-	-	TW1
C20	Steel Monopole	02S4.4	106.851'	16"Ø x 1/4"	36"Ø	1" x 26"Ø	1"	42"	8	-13.307'	-64.388'	8.000	114.00°	C3
C21	Steel Monopole	03S4.4	106.851'	16"Ø x 1/4"	36"Ø	1" x 26"Ø	1"	36"	8	-14.695'	-56.509'	8.000	114.00°	C3
C22	Concrete Monopole	03S2.1	104.646'	30"Ø	-	-	-	-	-	-4.597'	-62.854'	8.000	114.00°	C5
C23	Concrete Monopole	03S2.1	104.646'	30"Ø	-	-	-	-	-	-5.985'	-54.975'	8.000	114.00°	C5
C24	Steel Monopole	01S4.5	147.333'	10" x 10" x 1/4"	36"Ø	1" x 18" x 18"	1"	42"	4	-70.134'	-13.200'	-	-	TW1
C25	Steel Monopole	02S4.5	147.333'	10" x 10" x 1/4"	36"Ø	1" x 18" x 18"	1"	42"	4	-62.018'	-13.200'	-	-	TW1
C26	Steel Monopole	03S4.5	147.333'	10" x 10" x 1/4"	36"Ø	1" x 18" x 18"	1"	42"	4	-70.134'	-21.304'	-	-	TW1
C27	Steel Monopole	04S4.5	147.333'	10" x 10" x 1/4"	36"Ø	1" x 18" x 18"	1"	42"	4	-62.018'	-21.304'	-	-	TW1

© 2025 - Splashtacular, LLC - All Rights Reserved.

This document is the intellectual property of Splashtacular, LLC, which has exclusive rights to proprietary trade secrets and confidential information contained herein. Receipt of permission to use this document does not convey any rights to use the information contained herein without prior written consent of Splashtacular, LLC.

REVISION HISTORY

MARK	DATE		APPROVED
1	10/22/2025	ISSUED FOR APPROVAL	
2	01/12/2026	ISSUED FOR APPROVAL - REVISE & RESUBMIT 1	
3			
4			
5			


The Structural Support System, foundations, decking/treads, fiberglass components including a finite analysis of the ride path depicted on these drawings were designed under the direction of the Professional Engineer who's seal and signature are affixed to this drawing. Any structural design connections of the slide components that are connected to a building are not by Splashtacular.


ALABAMA LICENSED No. 38719 PROFESSIONAL ENGINEER ROBIN RODGERS


SPLASHTACULAR
Waterslides and Waterpark Attractions
401 N.East Street • Paola, Kansas 66071
P 800.844.5334 • F 913.294.2496


TITLE: COLUMN LAYOUT SCHEDULE
PROJECT: MARGARITAVILLE RESORT
DATE: 09/16/2025 | PROJECT NUMBER: 16925 | COUNTRY: USA
SCALE: NTS | DESIGNER: RRR | STATE: AL
CHECKED: DAR/RRR | APPROVED: RRR | CITY: ORANGE BEACH

S4.0

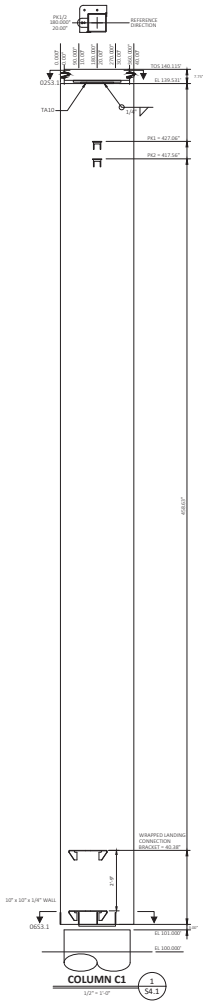

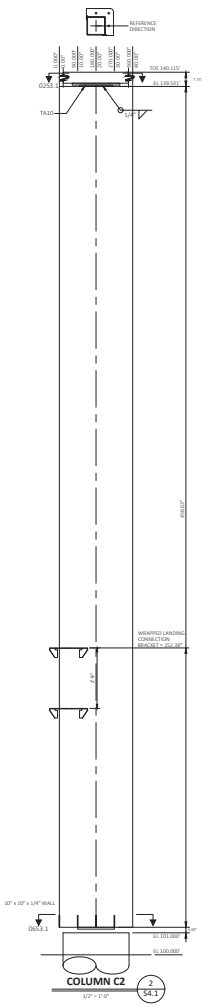

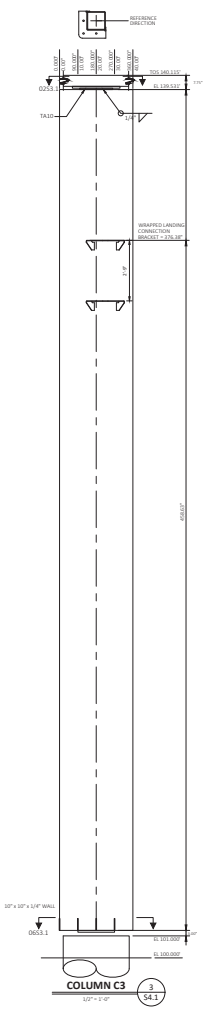

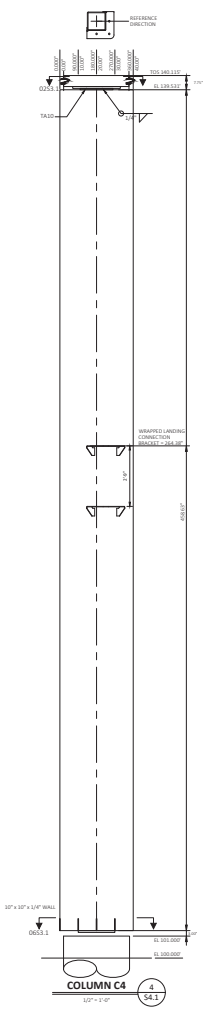

© 2025 - Splashtacular, LLC - All Rights Reserved.

This document is the intellectual property of Splashtacular, LLC, which has exclusive rights to proprietary trade secrets and confidential information contained herein. Receipt of permission to use this document does not convey any rights to use the information contained herein without prior written consent of Splashtacular, LLC.

REVISION HISTORY

MARK	DATE		APPROVED
1	10/22/2025	ISSUED FOR APPROVAL	
2	01/12/2026	ISSUED FOR APPROVAL - REVISE & RESUBMIT 1	
3			
4			
5			


The Structural Support System, foundations, decking/treads, fiberglass components including a finite analysis of the ride path depicted on these drawings were designed under the direction of the Professional Engineer who's seal and signature are affixed to this drawing. Any structural design connections of the slide components that are connected to a building are not by Splashtacular.


ALABAMA LICENSED No. 38719 PROFESSIONAL ENGINEER ROBIN RODGERS 10/22/2025

SPLASHTACULAR®
Waterslides and Waterpark Attractions
401 N.East Street • Paola, Kansas 66071
P 800.844.5334 • F 913.294.2496

TITLE: COLUMN DETAILS
PROJECT: MARGARITAVILLE RESORT
DATE: 09/16/2025 | PROJECT NUMBER: 16925 | COUNTRY: USA
SCALE: AS NOTED | DESIGNER: RRR | STATE: AL
CHECKED: DAR/RRR | APPROVED: RRR | CITY: ORANGE BEACH


S4.1

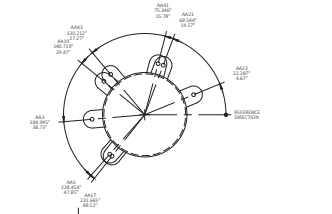


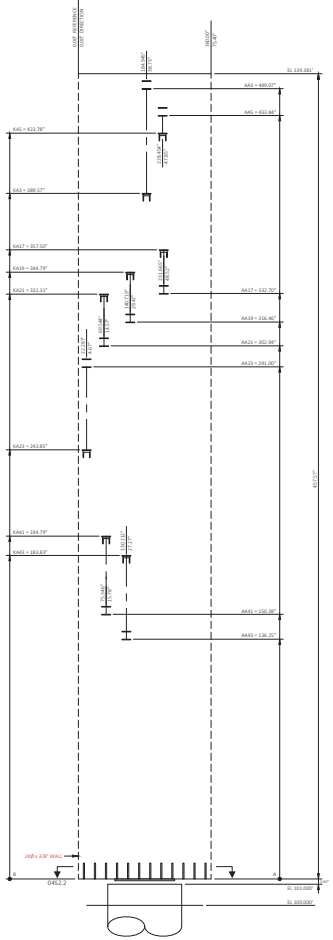

COLUMN C5 — 1 / S4.2


3/8" = 1'-0"

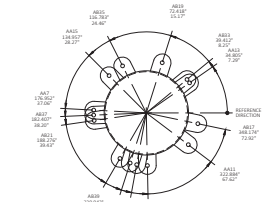


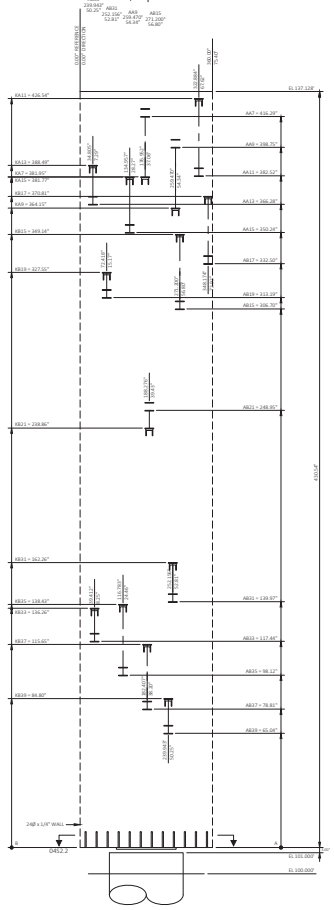

COLUMN C6 — 2 / S4.2


3/8" = 1'-0"

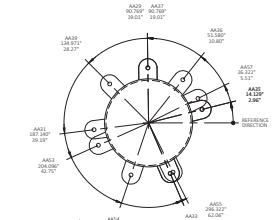

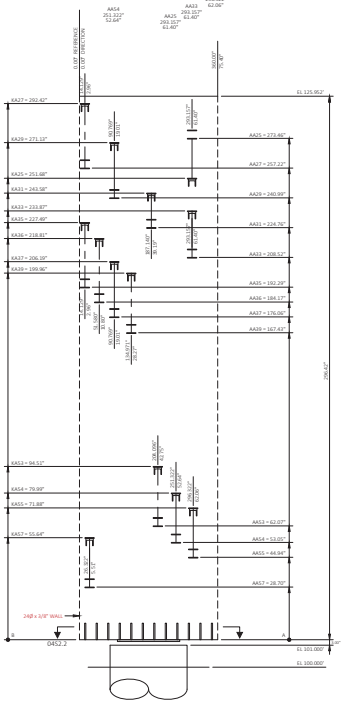


COLUMN C7 — 3 / S4.2


3/8" = 1'-0"

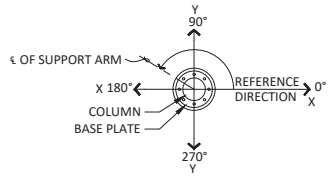

10 / S4.2 SUPPORT ARM/AXIS ORIENTATION

SCALE: 1/2" = 1'-0"

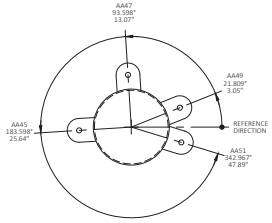

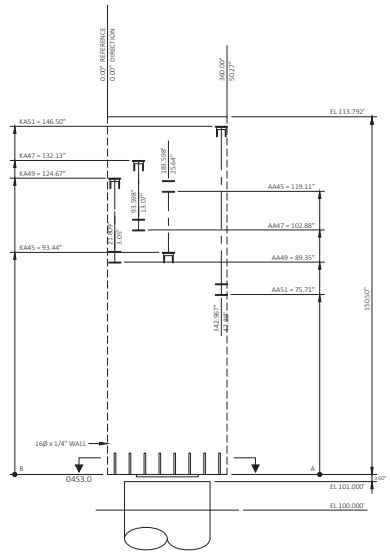

COLUMN C8 — 4 / S4.2

1/2" = 1'-0"

© 2025 - Splashtacular, LLC - All Rights Reserved.

This document is the intellectual property of Splashtacular, LLC, which has exclusive rights to proprietary trade secrets and confidential information contained herein. Receipt of permission to use this document does not convey any rights to use the information contained herein without prior written consent of Splashtacular, LLC.

REVISION HISTORY

MARK	DATE		APPROVED
1	10/22/2025	ISSUED FOR APPROVAL	
2	01/12/2026	ISSUED FOR APPROVAL - REVISE & RESUBMIT 1	
3			
4			
5			


The Structural Support System, foundations, decking/treads, fiberglass components including a finite analysis of the ride path depicted on these drawings were designed under the direction of the Professional Engineer who's seal and signature are affixed to this drawing. Any structural design connections of the slide components that are connected to a building are not by Splashtacular.


ALABAMA LICENSED No. 38719 PROFESSIONAL ENGINEER ROBIN RODGERS


SPLASHTACULAR
Waterslides and Waterpark Attractions
401 N.East Street • Paola, Kansas 66071
P 800.844.5334 • F 913.294.2496

TITLE: COLUMN DETAILS
PROJECT: MARGARITAVILLE RESORT
DATE: 09/16/2025 | PROJECT NUMBER: 16925 | COUNTRY: USA
SCALE: AS NOTED | DESIGNER: RRR | STATE: AL
CHECKED: DAR/RRR | APPROVED: RRR | CITY: ORANGE BEACH


S4.2

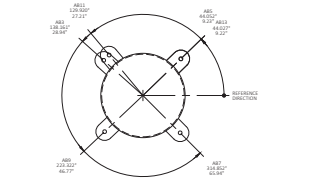

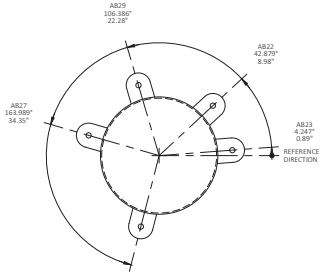


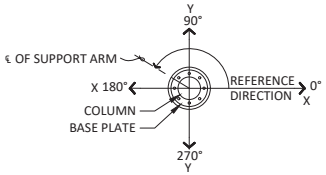


5 S4.3 SUPPORT ARM/AXIS ORIENTATION
SCALE: 1/2" = 1'-0"

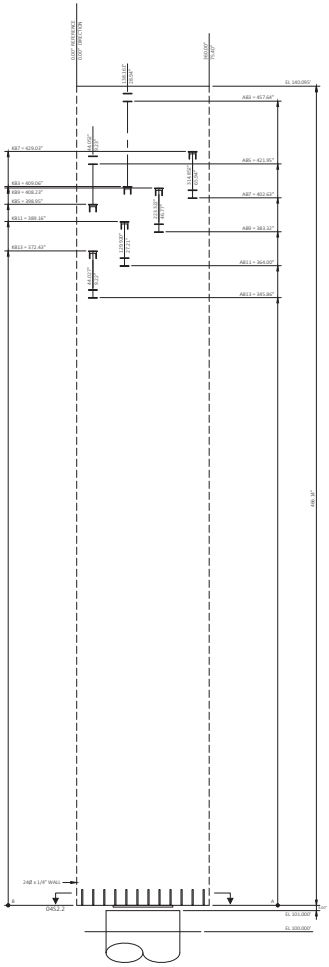


COLUMN C9 1 S4.3
1/8" = 1'-0"

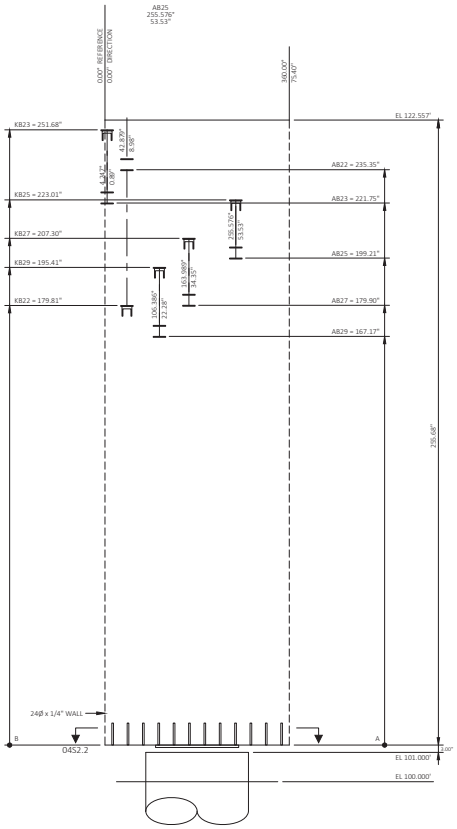

COLUMN C10 2 S4.3
1/2" = 1'-0"

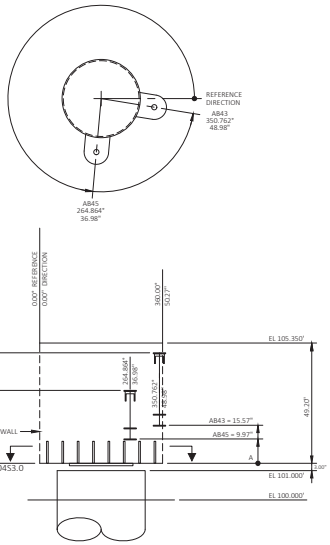

COLUMN C11 3 S4.3
1/2" = 1'-0"

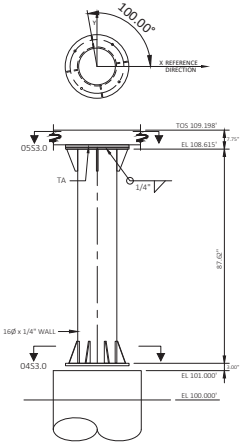

COLUMN C18 4 S4.3
1/2" = 1'-0"

© 2025 - Splashtacular, LLC - All Rights Reserved.

This document is the intellectual property of Splashtacular, LLC, which has exclusive rights to proprietary trade secrets and confidential information contained herein. Receipt of permission to use this document does not convey any rights to use the information contained herein without prior written consent of Splashtacular, LLC.

REVISION HISTORY

MARK	DATE		APPROVED
1	10/22/2025	ISSUED FOR APPROVAL	
2	01/12/2026	ISSUED FOR APPROVAL - REVISE & RESUBMIT 1	
3			
4			
5			


The Structural Support System, foundations, decking/treads, fiberglass components including a finite analysis of the ride path depicted on these drawings were designed under the direction of the Professional Engineer who's seal and signature are affixed to this drawing. Any structural design connections of the slide components that are connected to a building are not by Splashtacular.

ALABAMA LICENSED No. 38719 PROFESSIONAL ENGINEER ROBIN RODGERS

SPLASHTACULAR
Waterslides and Waterpark Attractions
401 N.East Street • Paola, Kansas 66071
P 800.844.5334 • F 913.294.2496


TITLE: COLUMN DETAILS
PROJECT: MARGARITAVILLE RESORT
DATE: 09/16/2025 | PROJECT NUMBER: 16925 | COUNTRY: USA
SCALE: AS NOTED | DESIGNER: RRR | STATE: AL
CHECKED: DAR/RRR | APPROVED: RRR | CITY: ORANGE BEACH


S4.3

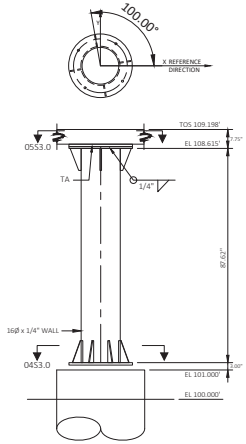

COLUMN C19 — 1 / S4.4


1/2" = 1'-0"

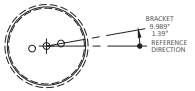


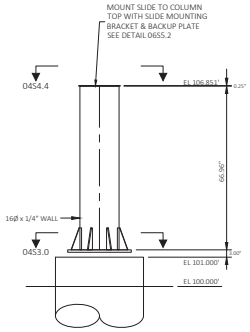

COLUMN C20 — 2 / S4.4


1/2" = 1'-0"

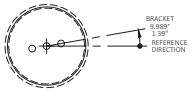

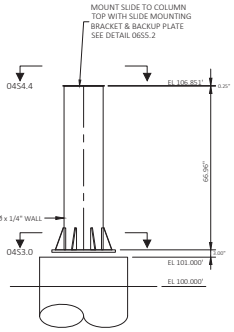

COLUMN C21 — 3 / S4.4

1/2" = 1'-0"

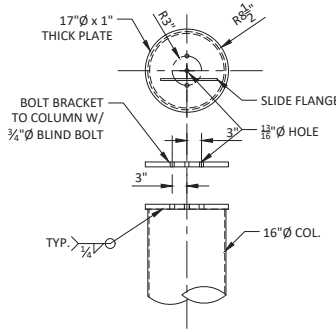

4 / S4.4 COLUMN CAP MOUNTING PLATE

SCALE: 1" = 1'-0"

© 2025 - Splashtacular, LLC - All Rights Reserved.

This document is the intellectual property of Splashtacular, LLC, which has exclusive rights to proprietary trade secrets and confidential information contained herein. Receipt of permission to use this document does not convey any rights to use the information contained herein without prior written consent of Splashtacular, LLC.

REVISION HISTORY

MARK	DATE		APPROVED
1	10/22/2025	ISSUED FOR APPROVAL	
2	01/12/2026	ISSUED FOR APPROVAL - REVISE & RESUBMIT 1	
3			
4			
5			

The Structural Support System, foundations, decking/treads, fiberglass components including a finite analysis of the ride path depicted on these drawings were designed under the direction of the Professional Engineer who's seal and signature are affixed to this drawing. Any structural design connections of the slide components that are connected to a building are not by Splashtacular.

ALABAMA LICENSED No. 38719 PROFESSIONAL ENGINEER ROBIN RODGERS

SPLASHTACULAR® Waterslides and Waterpark Attractions


401 N.East Street • Paola, Kansas 66071
P 800.844.5334 • F 913.294.2496

TITLE: COLUMN DETAILS


PROJECT: MARGARITAVILLE RESORT

DATE: 09/16/2025	PROJECT NUMBER: 16925	COUNTRY: USA
SCALE: AS NOTED	DESIGNER: RRR	STATE: AL
CHECKED: DAR/RRR	APPROVED: RRR	CITY: ORANGE BEACH


S4.4

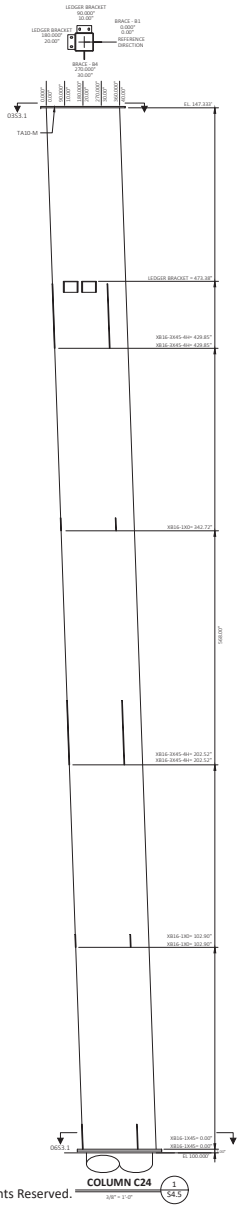


COLUMN C24 (1 S4.5) 3/8" = 1'-0"

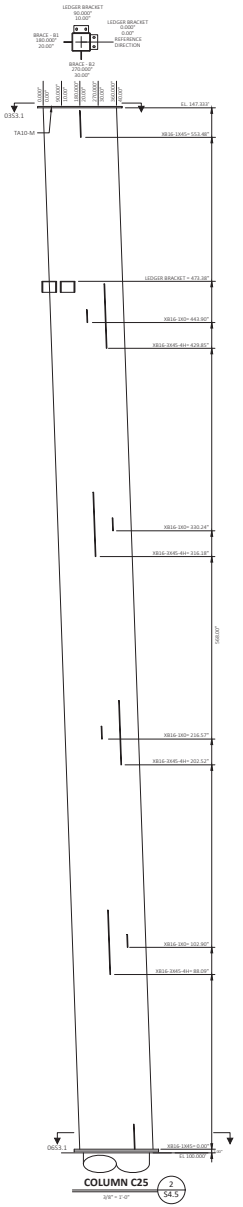

COLUMN C25 (2 S4.5) 3/8" = 1'-0"

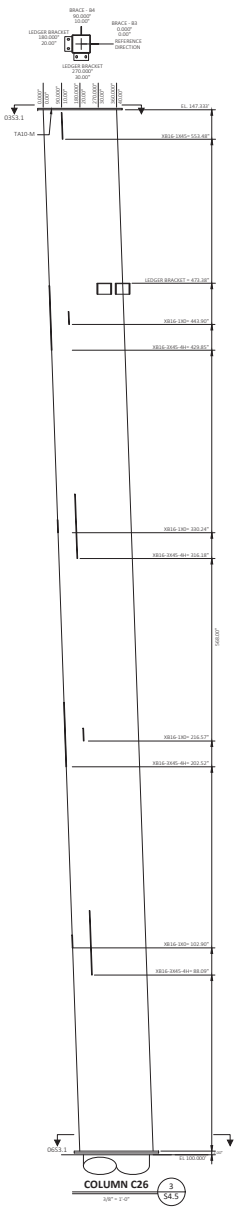

COLUMN C26 (3 S4.5) 3/8" = 1'-0"

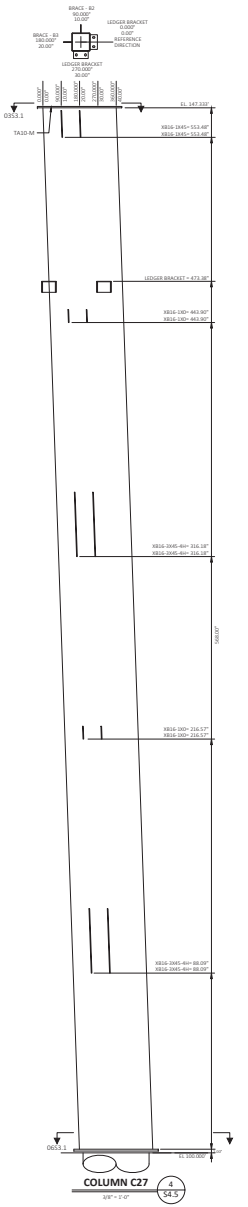

COLUMN C27 (4 S4.5) 3/8" = 1'-0"

© 2025 - Splashtacular, LLC - All Rights Reserved.

This document is the intellectual property of Splashtacular, LLC, which has exclusive rights to proprietary trade secrets and confidential information contained herein. Receipt of permission to use this document does not convey any rights to use the information contained herein without prior written consent of Splashtacular, LLC.

REVISION HISTORY

MARK	DATE		APPROVED
1	10/22/2025	ISSUED FOR APPROVAL	
2	01/12/2026	ISSUED FOR APPROVAL - REVISE & RESUBMIT 1	
3			
4			
5			

The Structural Support System, foundations, decking/treads, fiberglass components including a finite analysis of the ride path depicted on these drawings were designed under the direction of the Professional Engineer who's seal and signature are affixed to this drawing. Any structural design connections of the slide components that are connected to a building are not by Splashtacular.


ALABAMA LICENSED No. 38718 PROFESSIONAL ENGINEER ROBIN ROGERS 10/22/2025

SPLASHTACULAR® Waterslides and Waterpark Attractions

401 N.East Street • Paola, Kansas 66071
P 800.844.5334 • F 913.294.2496

TITLE: COLUMN DETAILS			
PROJECT: MARGARITAVILLE RESORT			
DATE: 09/16/2025	PROJECT NUMBER: 16925	COUNTRY: USA	
SCALE: AS NOTED	DESIGNER: RRR	STATE: AL	
CHECKED: DAR/RRR	APPROVED: RRR	CITY: ORANGE BEACH	

S4.5

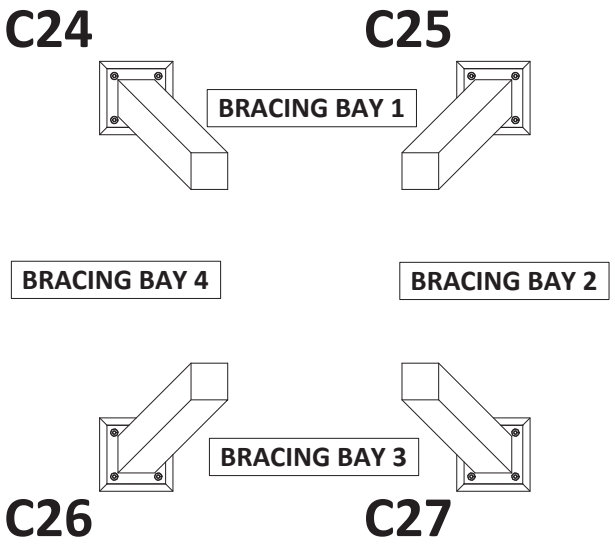

© 2025 - Splashtacular, LLC - All Rights Reserved.

This document is the intellectual property of Splashtacular, LLC, which has exclusive rights to proprietary trade secrets and confidential information contained herein. Receipt of permission to use this document does not convey any rights to use the information contained herein without prior written consent of Splashtacular, LLC.

REVISION HISTORY

MARK	DATE		APPROVED
1	10/22/2025	ISSUED FOR APPROVAL	
2	01/12/2026	ISSUED FOR APPROVAL - REVISE & RESUBMIT 1	
3			
4			
5			


The Structural Support System, foundations, decking/treads, fiberglass components including a finite analysis of the ride path depicted on these drawings were designed under the direction of the Professional Engineer who's seal and signature are affixed to this drawing. Any structural design connections of the slide components that are connected to a building are not by Splashtacular.

ALABAMA LICENSED No. 38718 PROFESSIONAL ENGINEER ROBIN ROGERS

SPLASHTACULAR
Waterslides and Waterpark Attractions
401 N.East Street • Paola, Kansas 66071
P 800.844.5334 • F 913.294.2496

TITLE: BRACING BAY PLAN VIEW			
PROJECT: MARGARITAVILLE RESORT			
DATE: 09/16/2025	PROJECT NUMBER: 16925	COUNTRY: USA	
SCALE: AS NOTED	DESIGNER: RRR	STATE: AL	
CHECKED: DAR/RRR	APPROVED: RRR	CITY: ORANGE BEACH	

S4.6

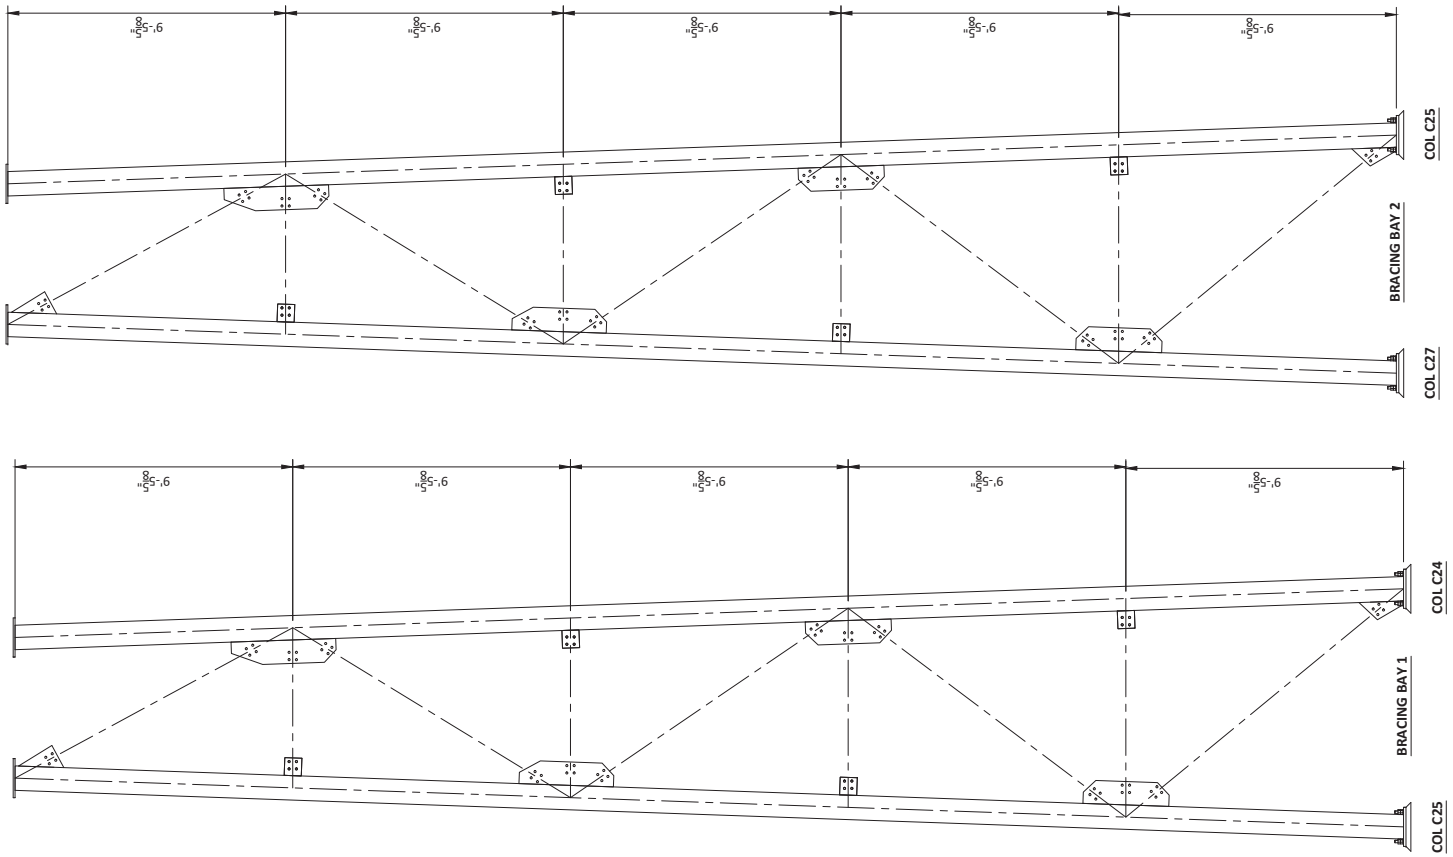

© 2025 - Splashtacular, LLC - All Rights Reserved.

This document is the intellectual property of Splashtacular, LLC, which has exclusive rights to proprietary trade secrets and confidential information contained herein. Receipt of permission to use this document does not convey any rights to use the information contained herein without prior written consent of Splashtacular, LLC.

REVISION HISTORY

MARK	DATE		APPROVED
1	10/22/2025	ISSUED FOR APPROVAL	
2	01/12/2026	ISSUED FOR APPROVAL - REVISE & RESUBMIT 1	
3			
4			
5			


The Structural Support System, foundations, decking/treads, fiberglass components including a finite analysis of the ride path depicted on these drawings were designed under the direction of the Professional Engineer who's seal and signature are affixed to this drawing. Any structural design connections of the slide components that are connected to a building are not by Splashtacular.

ALABAMA LICENSED No. 38719 PROFESSIONAL ENGINEER ROBIN RODGERS

SPLASHTACULAR
Waterslides and Waterpark Attractions
401 N.East Street • Paola, Kansas 66071
P 800.844.5334 • F 913.294.2496

TITLE: BRACING BAY PLAN VIEW
PROJECT: MARGARITAVILLE RESORT
DATE: 09/16/2025 | PROJECT NUMBER: 16925 | COUNTRY: USA
SCALE: AS NOTED | DESIGNER: RRR | STATE: AL
CHECKED: DAR/RRR | APPROVED: RRR | CITY: ORANGE BEACH

S4.7

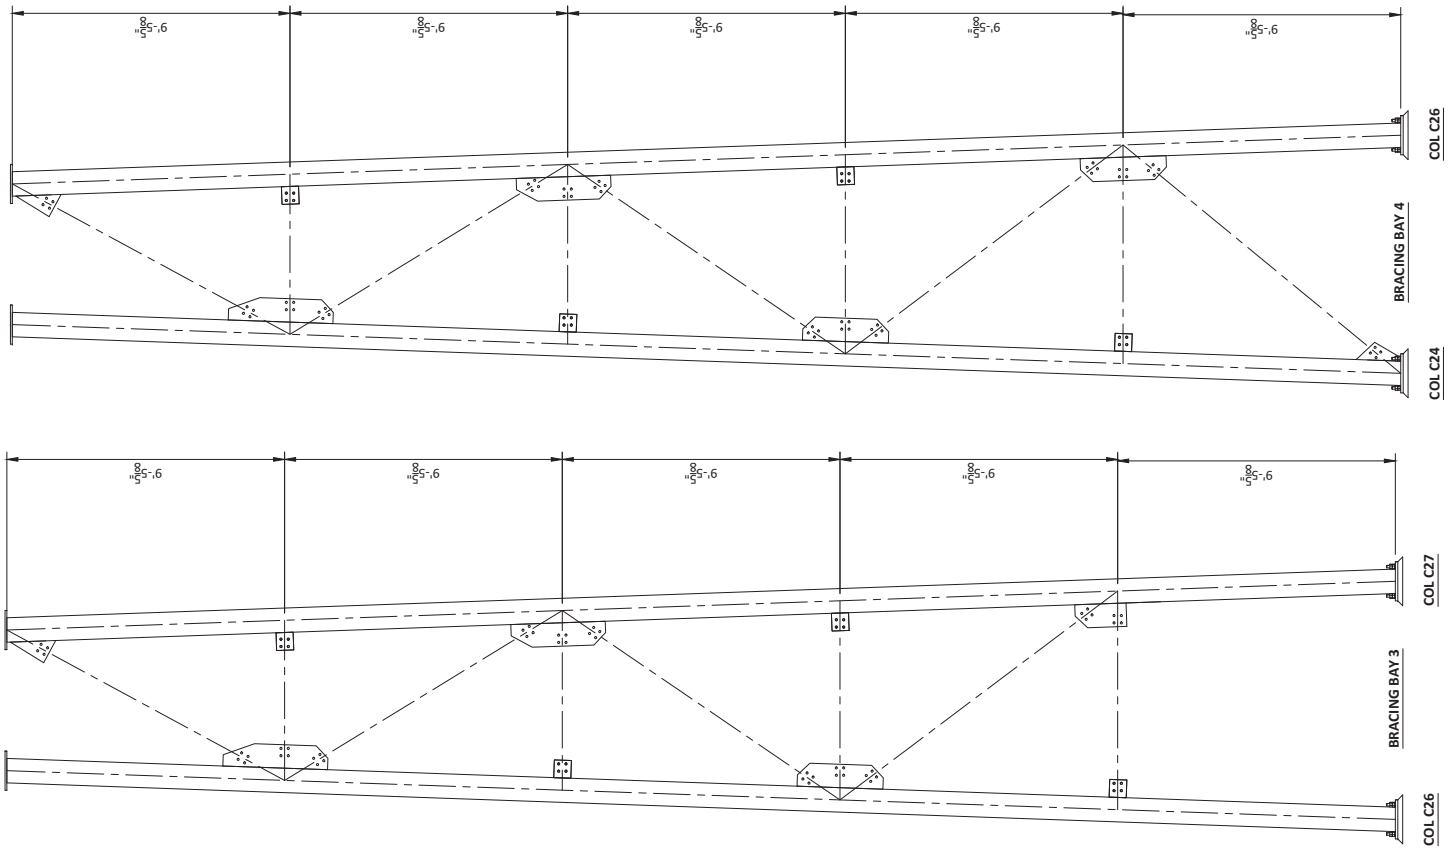

© 2025 - Splashtacular, LLC - All Rights Reserved.

This document is the intellectual property of Splashtacular, LLC, which has exclusive rights to proprietary trade secrets and confidential information contained herein. Receipt of permission to use this document does not convey any rights to use the information contained herein without prior written consent of Splashtacular, LLC.

REVISION HISTORY

MARK	DATE		APPROVED
1	10/22/2025	ISSUED FOR APPROVAL	
2	01/12/2026	ISSUED FOR APPROVAL - REVISE & RESUBMIT 1	
3			
4			
5			

The Structural Support System, foundations, decking/treads, fiberglass components including a finite analysis of the ride path depicted on these drawings were designed under the direction of the Professional Engineer who's seal and signature are affixed to this drawing. Any structural design connections of the slide components that are connected to a building are not by Splashtacular.

ALABAMA LICENSED No. 38719 PROFESSIONAL ENGINEER ROBIN RODGERS

SPLASHTACULAR
Waterslides and Waterpark Attractions
401 N.East Street • Paola, Kansas 66071
P 800.844.5334 • F 913.294.2496

TITLE: BRACING BAY PLAN VIEW
PROJECT: MARGARITAVILLE RESORT
DATE: 09/16/2025 | PROJECT NUMBER: 16925 | COUNTRY: USA
SCALE: AS NOTED | DESIGNER: RRR | STATE: AL
CHECKED: DAR/RRR | APPROVED: RRR | CITY: ORANGE BEACH

S4.8

SUPPORT ARM SCHEDULE FOR SLIDE-A

Arm No.	Arm Type	Detail	Elevation	Bearing	Off-Axis	Arm Length	Radius Length	H-Distance	T-Distance	Bolt to Bolt Length	Vertical Offset	Kicker Number	K Position	K Length	K Angle	Bracket Height	Bracket Angle	Arm Note	Shape (Typical U.N.O.)
AA3	Typical Arm	0255.1	139.006'	184.95°	0.00°	134.86°	134.61°	102.11°	18.75°	100.86°	-	KA3	Kicker - Below (Tube)	111.07°	30.00°	6.63°	98.17°	-	-
AA5	Typical Arm	0255.1	137.736'	228.45°	0.00°	49.22°	48.97°	16.47°	18.75°	15.22°	-	KA5	Kicker - Below (Tube)	12.18°	30.00°	6.63°	98.17°	-	-
AA7	Typical Arm	0255.1	136.274'	176.95°	0.00°	91.28°	91.03°	58.53°	18.75°	57.28°	-	KA7	Kicker - Below (Tube)	60.75°	30.00°	6.63°	98.17°	-	HSS4x4x3/8
AA9	Typical Arm	0255.1	134.812'	259.47°	0.00°	91.73°	91.48°	58.98°	18.75°	57.73°	-	KA9	Kicker - Below (Tube)	61.28°	30.00°	6.63°	98.17°	-	HSS4x4x3/8
AA11	Typical Arm	0155.1	133.460'	322.88°	0.00°	101.86°	101.61°	69.11°	18.75°	67.86°	-	KA11	Kicker - Above (Plate)	77.23°	30.00°	6.63°	98.17°	-	-
AA13	Typical Arm	0155.1	132.107'	34.81°	0.00°	64.07°	63.82°	31.32°	18.75°	30.07°	-	KA13	Kicker - Above (Plate)	33.59°	30.00°	6.63°	98.17°	-	-
AA15	Typical Arm	0155.1	130.770'	134.96°	0.00°	80.23°	79.98°	47.48°	18.75°	46.23°	-	KA15	Kicker - Above (Plate)	52.24°	30.00°	6.63°	98.17°	-	-
AA17	Typical Arm	0155.1	129.308'	231.66°	0.00°	68.57°	68.32°	35.82°	18.75°	34.57°	-	KA17	Kicker - Above (Plate)	38.78°	30.00°	6.63°	98.17°	-	HSS4x4x3/8
AA19	Typical Arm	0155.1	127.955'	140.72°	0.00°	74.67°	74.42°	41.92°	18.75°	40.67°	-	KA19	Kicker - Above (Plate)	45.82°	30.00°	6.63°	98.17°	-	-
AA21	Typical Arm	0155.1	126.828'	69.54°	0.00°	76.49°	76.24°	43.74°	18.75°	42.49°	-	KA21	Kicker - Above (Plate)	47.92°	30.00°	6.63°	98.17°	-	-
AA23	Typical Arm	0255.1	125.833'	22.29°	0.00°	113.47°	113.22°	80.72°	18.75°	79.47°	-	KA23	Kicker - Below (Tube)	86.37°	30.00°	6.63°	98.17°	-	-
AA25	Typical Arm	0255.1	124.371'	293.16°	0.00°	69.51°	69.27°	36.77°	18.75°	35.52°	-	KA25	Kicker - Below (Tube)	35.62°	30.00°	6.63°	98.17°	-	-
AA27	Typical Arm	0155.1	123.019'	14.13°	0.00°	86.58°	86.33°	53.83°	18.75°	52.58°	-	KA27	Kicker - Above (Plate)	59.58°	30.00°	6.63°	98.17°	-	-
AA29	Typical Arm	0155.1	121.666'	90.77°	0.00°	77.81°	77.56°	45.06°	18.75°	43.81°	-	KA29	Kicker - Above (Plate)	49.45°	30.00°	6.63°	98.17°	-	-
AA31	Typical Arm	0155.1	120.313'	187.14°	0.00°	58.22°	57.97°	25.47°	18.75°	24.22°	-	KA31	Kicker - Above (Plate)	26.83°	30.00°	6.63°	98.17°	-	-
AA33	Typical Arm	0155.1	118.960'	293.16°	0.00°	69.51°	69.27°	36.77°	18.75°	35.52°	-	KA33	Kicker - Above (Plate)	39.87°	30.00°	6.63°	98.17°	-	-
AA35	Typical Arm	0155.1	117.607'	14.13°	0.00°	86.58°	86.33°	53.83°	18.75°	52.58°	-	KA35	Kicker - Above (Plate)	59.58°	30.00°	6.63°	98.17°	-	-
AA36	Typical Arm	0155.1	116.931'	51.58°	0.00°	85.60°	85.35°	52.85°	18.75°	51.60°	-	KA36	Kicker - Above (Plate)	58.44°	30.00°	6.63°	98.17°	-	-
AA37	Typical Arm	0155.1	116.255'	90.77°	0.00°	77.81°	77.56°	45.06°	18.75°	43.81°	-	KA37	Kicker - Above (Plate)	49.45°	30.00°	6.63°	98.17°	-	-
AA39	Typical Arm	0155.1	115.536'	134.97°	0.00°	81.96°	81.71°	49.21°	18.75°	47.96°	-	KA39	Kicker - Above (Plate)	54.24°	30.00°	6.63°	98.17°	-	-
AA41	Typical Arm	0155.1	114.115'	75.35°	0.00°	102.53°	102.28°	69.78°	18.75°	68.53°	-	KA41	Kicker - Above (Plate)	78.00°	30.00°	6.63°	98.17°	-	-
AA43	Typical Arm	0155.1	112.937'	130.21°	0.00°	108.02°	107.77°	75.27°	18.75°	74.02°	-	KA43	Kicker - Above (Plate)	84.34°	30.00°	6.63°	98.17°	-	-
AA45	Typical Arm	0255.1	111.509'	183.60°	0.00°	76.27°	72.02°	43.52°	18.75°	42.27°	-	KA45	Kicker - Below (Tube)	43.42°	30.00°	6.63°	98.17°	-	-
AA47	Typical Arm	0155.1	110.157'	93.60°	0.00°	76.27°	72.02°	43.52°	18.75°	42.27°	-	KA47	Kicker - Above (Plate)	47.67°	30.00°	6.63°	98.17°	-	-
AA49	Typical Arm	0155.1	109.029'	21.81°	0.00°	86.79°	82.54°	54.04°	18.75°	52.79°	-	KA49	Kicker - Above (Plate)	59.82°	30.00°	6.63°	98.17°	-	-
AA51	Typical Arm	0155.1	107.893'	342.97°	0.00°	148.23°	143.98°	115.48°	18.75°	114.23°	-	KA51	Kicker - Above (Plate)	130.76°	30.00°	6.63°	98.17°	-	-
AA53	Typical Arm	0155.1	106.756'	204.10°	0.00°	81.79°	81.54°	49.04°	18.75°	47.79°	-	KA53	Kicker - Above (Plate)	54.04°	30.00°	6.63°	98.17°	-	-
AA54	Typical Arm	0155.1	106.004'	251.32°	0.00°	72.27°	72.02°	39.52°	18.75°	38.27°	-	KA54	Kicker - Above (Plate)	43.05°	30.00°	6.63°	98.17°	-	-
AA55	Typical Arm	0155.1	105.328'	296.32°	0.00°	72.27°	72.02°	39.52°	18.75°	38.27°	-	KA55	Kicker - Above (Plate)	43.05°	30.00°	6.63°	98.17°	-	-
AA57	Typical Arm	0155.1	103.975'	26.32°	0.00°	72.27°	72.02°	39.52°	18.75°	38.27°	-	KA57	Kicker - Above (Plate)	43.05°	30.00°	6.63°	98.17°	-	-

SUPPORT ARM SCHEDULE FOR SLIDE-B

Arm No.	Arm Type	Detail	Elevation	Bearing	Off-Axis	Arm Length	Radius Length	H-Distance	T-Distance	Bolt to Bolt Length	Vertical Offset	Kicker Number	K Position	K Length	K Angle	Bracket Height	Bracket Angle	Arm Note	Shape (Typical U.N.O.)
AB3	Typical Arm	0255.1	139.720'	138.16°	0.00°	115.95°	115.70°	83.20°	18.75°	81.95°	-	KB3	Kicker - Below (Tube)	89.24°	30.00°	6.63°	105.00°	-	-
AB5	Typical Arm	0255.1	136.746'	44.05°	0.00°	71.63°	71.38°	38.88°	18.75°	37.63°	-	KB5	Kicker - Below (Tube)	38.06°	30.00°	6.63°	99.32°	-	-
AB7	Typical Arm	0155.1	135.136'	314.85°	0.00°	71.33°	71.08°	38.58°	18.75°	37.33°	-	KB7	Kicker - Above (Plate)	41.96°	30.00°	6.63°	99.32°	-	-
AB9	Typical Arm	0155.1	133.526'	223.32°	0.00°	68.76°	68.50°	36.00°	18.75°	34.75°	-	KB9	Kicker - Above (Plate)	38.99°	30.00°	6.63°	99.32°	-	-
AB11	Typical Arm	0155.1	131.917'	129.92°	0.00°	69.18°	68.93°	36.43°	18.75°	35.18°	-	KB11	Kicker - Above (Plate)	39.49°	30.00°	6.63°	99.32°	-	-
AB13	Typical Arm	0155.1	130.405'	44.03°	0.00°	71.64°	71.39°	38.89°	18.75°	37.64°	-	KB13	Kicker - Above (Plate)	42.32°	30.00°	6.63°	99.32°	-	-
AB15	Typical Arm	0155.1	127.142'	271.20°	0.00°	99.12°	98.87°	66.37°	18.75°	65.12°	-	KB15	Kicker - Above (Plate)	74.06°	30.00°	6.63°	99.32°	-	-
AB17	Overhead Arm	0755.1	129.292'	348.17°	0.00°	91.96°	91.71°	59.21°	18.75°	57.96°	-	KB17	Kicker - Above (Plate)	65.79°	30.00°	6.63°	99.32°	-	-
AB19	Overhead Arm	0755.1	127.682'	72.42°	0.00°	50.48°	50.23°	17.73°	18.75°	16.48°	-	KB19	Kicker - Above (Plate)	17.89°	30.00°	6.63°	99.32°	-	HSS4x4x3/8
AB21	Typical Arm	0255.1	122.329'	188.28°	0.00°	49.27°	49.02°	16.52°	18.75°	15.27°	-	KB21	Kicker - Below (Tube)	12.24°	30.00°	6.63°	99.32°	-	-
AB22	Typical Arm	0255.1	121.196'	42.88°	0.00°	128.00°	127.75°	95.25°	18.75°	94.00°	-	KB22	Kicker - Below (Tube)	103.15°	30.00°	6.63°	99.32°	-	HSS4x4x3/8
AB23	Typical Arm	0155.1	120.062'	4.25°	0.00°	77.45°	77.20°	44.70°	18.75°	43.45°	-	KB23	Kicker - Above (Plate)	49.04°	30.00°	6.63°	99.32°	-	HSS4x4x1/2
AB25	Typical Arm	0155.1	118.185'	255.58°	0.00°	66.83°	66.58°	34.08°	18.75°	32.83°	-	KB25	Kicker - Above (Plate)	36.77°	30.00°	6.63°	99.32°	-	-
AB27	Typical Arm	0155.1	116.575'	163.99°	0.00°	73.07°	72.82°	40.32°	18.75°	39.07°	-	KB27	Kicker - Above (Plate)	43.98°	30.00°	6.63°	99.32°	-	-
AB29	Typical Arm	0155.1	115.514'	106.39°	0.00°	74.52°	74.27°	41.77°	18.75°	40.52°	-	KB29	Kicker - Above (Plate)	45.65°	30.00°	6.63°	99.32°	-	-
AB31	Typical Arm	0155.1	113.248'	252.16°	0.00°	64.21°	63.96°	31.46°	18.75°	30.21°	-	KB31	Kicker - Above (Plate)	33.74°	30.00°	6.63°	99.32°	-	-
AB33	Typical Arm	0155.1	111.370'	39.41°	0.00°	58.21°	57.96°	25.46°	18.75°	24.21°	-	KB33	Kicker - Above (Plate)	26.81°	30.00°	6.63°	99.32°	-	-
AB35	Typical Arm	0155.1	109.760'	116.78°	0.00°	95.42°	95.17°	62.67°	18.75°	61.42°	-	KB35	Kicker - Above (Plate)	69.79°	30.00°	6.63°	99.32°	-	-
AB37	Typical Arm	0155.1	108.151'	182.41°	0.00°	89.43°	89.18°	56.68°	18.75°	55.43°	-	KB37	Kicker - Above (Plate)	62.86°	30.00°	6.63°	99.32°	-	-
AB39	Typical Arm	0155.1	107.003'	239.94°	0.00°	59.84°	59.59°	27.09°	18.75°	25.84°	-	KB39	Kicker - Above (Plate)	28.70°	30.00°	6.63°	99.32°	-	-
AB43	Typical Arm	0155.1	102.881'	350.76°	0.00°	76.93°	72.69°	44.18°	18.75°	42.93°	-	KB43	Kicker - Above (Plate)	48.44°	30.00°	6.63°	98.00°	-	-
AB45	Low Offset Arm	0555.1	101.497'	264.86°	0.00°	79.04°	74.79°	46.29°	18.75°	45.04°	11.00°	KB45	Kicker - Above (Plate)	50.87°	30.00°	6.63°	98.00°	-	-

© 2025 - Splashtacular, LLC - All Rights Reserved.

This document is the intellectual property of Splashtacular, LLC, which has exclusive rights to proprietary trade secrets and confidential information contained herein. Receipt of permission to use this document does not convey any rights to use the information contained herein without prior written consent of Splashtacular, LLC.

REVISION HISTORY

MARK	DATE		APPROVED
1	10/22/2025	ISSUED FOR APPROVAL	
2	01/12/2026	ISSUED FOR APPROVAL - REVISE & RESUBMIT 1	
3			
4			
5			


The Structural Support System, foundations, decking/treads, fiberglass components including a finite analysis of the ride path depicted on these drawings were designed under the direction of the Professional Engineer who's seal and signature are affixed to this drawing. Any structural design connections of the slide components that are connected to a building are not by Splashtacular.

ALABAMA LICENSED No. 38719 PROFESSIONAL ENGINEER ROBIN RODERICK

SPLASHTACULAR
Waterslides and Waterpark Attractions
401 N.East Street • Paola, Kansas 66071
P 800.844.5334 • F 913.294.2496

TITLE: ARM SCHEDULE
PROJECT: MARGARITAVILLE RESORT
DATE: 09/16/2025 | PROJECT NUMBER: 16925 | COUNTRY: USA
SCALE: NTS | DESIGNER: RRR | STATE: AL
CHECKED: DAR/RRR | APPROVED: RRR | CITY: ORANGE BEACH

S5.0

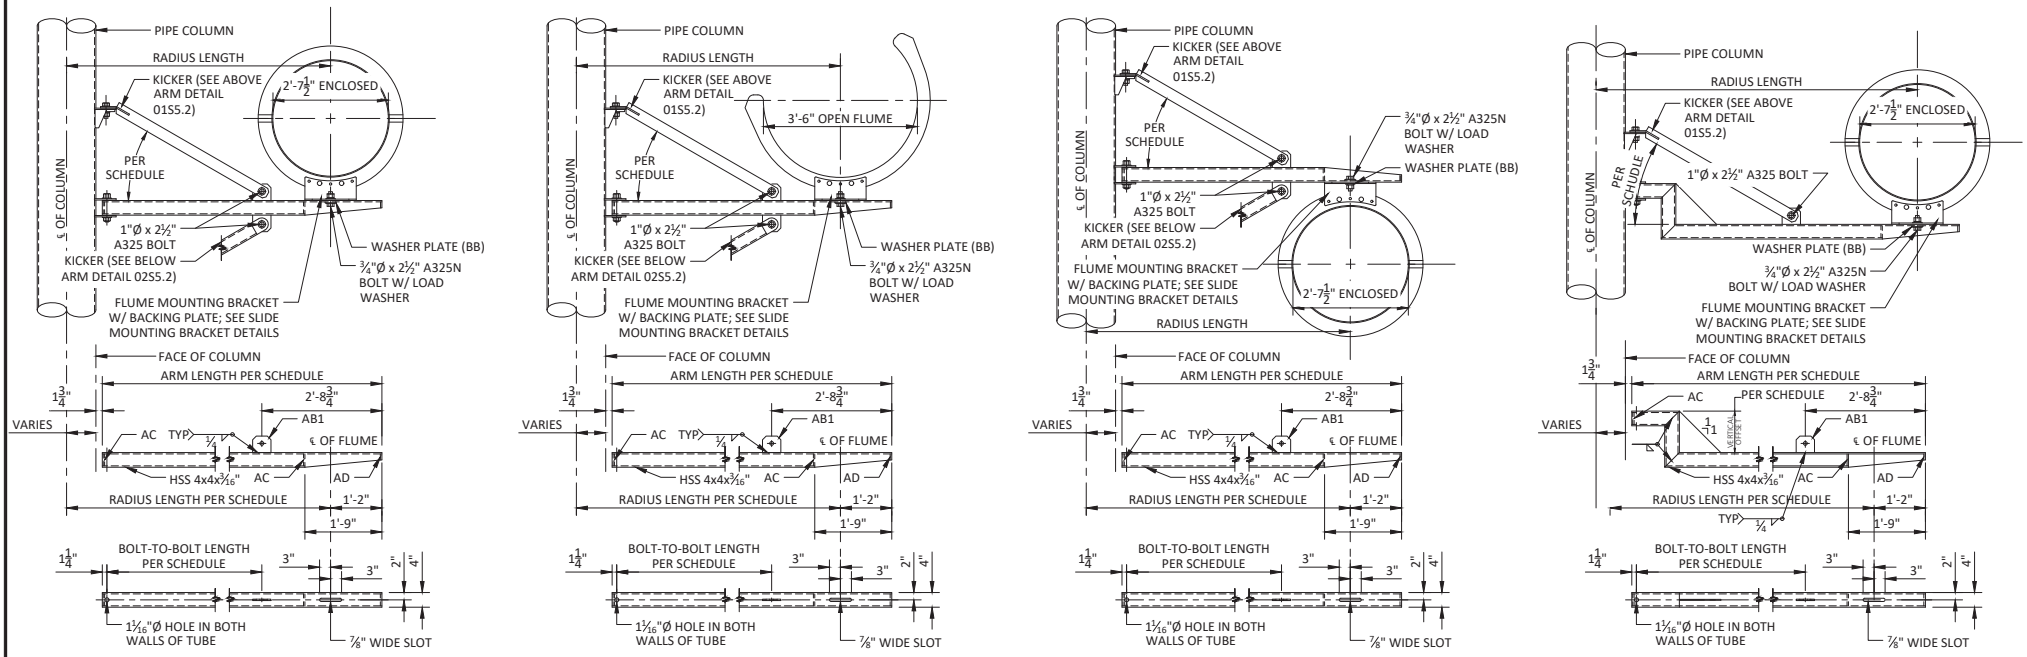

1/2 S5.1 TYPICAL ARM-KICKER ABOVE/BELOW
SCALE: 3/4" = 1'-0"

5/6 S5.1 OVERHEAD ARM-KICKER ABOVE/BELOW
SCALE: 3/4" = 1'-0"

7 S5.1 LOW-OFFSET ARM-KICKER ABOVE
SCALE: 3/4" = 1'-0"

© 2025 - Splashtacular, LLC - All Rights Reserved.

This document is the intellectual property of Splashtacular, LLC, which has exclusive rights to proprietary trade secrets and confidential information contained herein. Receipt of permission to use this document does not convey any rights to use the information contained herein without prior written consent of Splashtacular, LLC.

REVISION HISTORY

MARK	DATE		APPROVED
1	10/22/2025	ISSUED FOR APPROVAL	
2	01/12/2026	ISSUED FOR APPROVAL - REVISE & RESUBMIT 1	
3			
4			
5			


The Structural Support System, foundations, decking/treads, fiberglass components including a finite analysis of the ride path depicted on these drawings were designed under the direction of the Professional Engineer who's seal and signature are affixed to this drawing. Any structural design connections of the slide components that are connected to a building are not by Splashtacular.

ALABAMA LICENSED No. 38719 PROFESSIONAL ENGINEER ROBIN RODGERS


SPLASHTACULAR
Waterslides and Waterpark Attractions
401 N.East Street • Paola, Kansas 66071
P 800.844.5334 • F 913.294.2496

TITLE: SUPPORT ARM DETAILS
PROJECT: MARGARITAVILLE RESORT
DATE: 09/16/2025 | PROJECT NUMBER: 16925 | COUNTRY: USA
SCALE: AS NOTED | DESIGNER: RRR | STATE: AL
CHECKED: DAR/RRR | APPROVED: RRR | CITY: ORANGE BEACH


S5.1

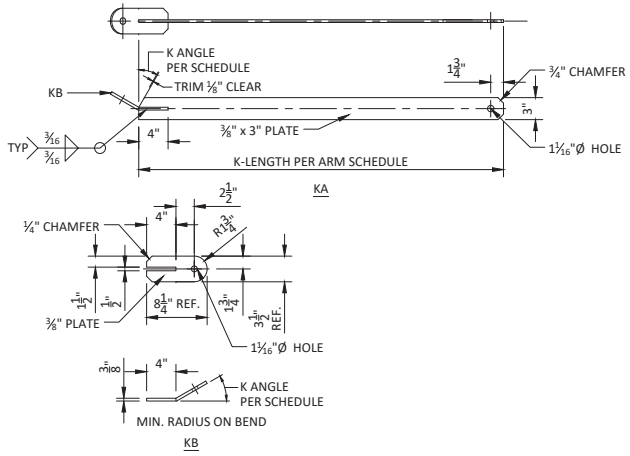


1 ARM-ABOVE KICKER DETAIL
S5.2 SCALE: 1-1/2" = 1'-0"

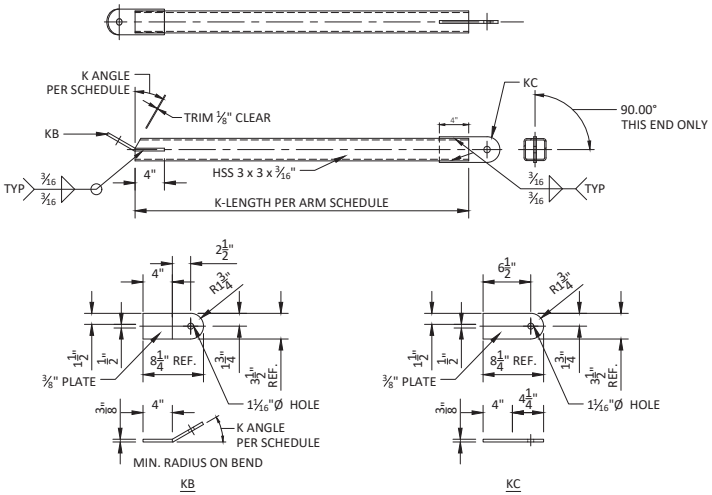


2 ARM-BELOW KICKER DETAIL
S5.2 SCALE: 1-1/2" = 1'-0"

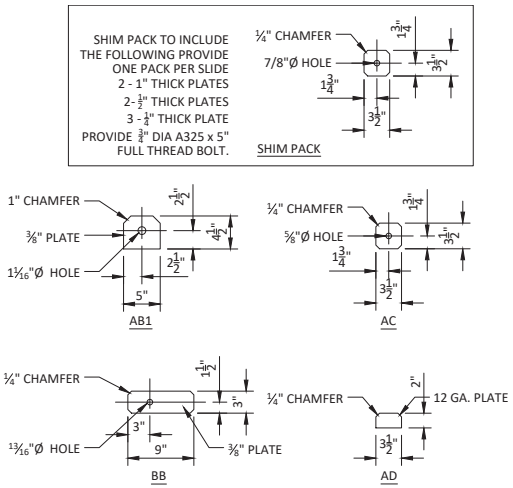

3 ARM TAB CONNECTION DETAILS
S5.2 SCALE: 1-1/2" = 1'-0"

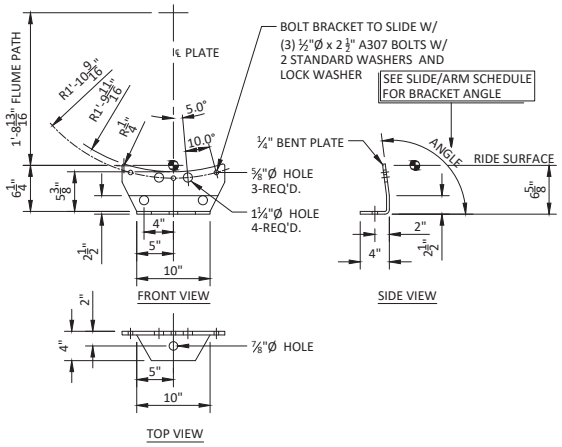

4 SLIDE MOUNTING BRACKET
S5.2 SCALE: 1-1/2" = 1'-0"

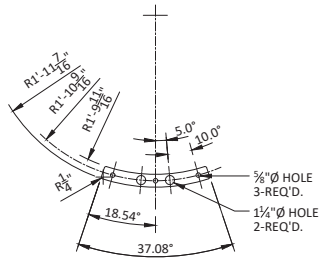

5 SLIDE MOUNTING BACKING PLATE
S5.2 SCALE: 1-1/2" = 1'-0"

© 2025 - Splashtacular, LLC - All Rights Reserved.

This document is the intellectual property of Splashtacular, LLC, which has exclusive rights to proprietary trade secrets and confidential information contained herein. Receipt of permission to use this document does not convey any rights to use the information contained herein without prior written consent of Splashtacular, LLC.

REVISION HISTORY

MARK	DATE		APPROVED
1	10/22/2025	ISSUED FOR APPROVAL	
2	01/12/2026	ISSUED FOR APPROVAL - REVISE & RESUBMIT 1	


The Structural Support System, foundations, decking/treads, fiberglass components including a finite analysis of the ride path depicted on these drawings were designed under the direction of the Professional Engineer who's seal and signature are affixed to this drawing. Any structural design connections of the slide components that are connected to a building are not by Splashtacular.

ALABAMA LICENSED No. 38719 PROFESSIONAL ENGINEER ROBIN RODGERS


SPLASHTACULAR
Waterslides and Waterpark Attractions
401 N.East Street • Paola, Kansas 66071
P 800.844.5334 • F 913.294.2496

TITLE: SUPPORT ARM DETAILS			
PROJECT: MARGARITAVILLE RESORT			
DATE: 09/16/2025	PROJECT NUMBER: 16925	COUNTRY: USA	
SCALE: AS NOTED	DESIGNER: RRR	STATE: AL	
CHECKED: DAR/RRR	APPROVED: RRR	CITY: ORANGE BEACH	

S5.2

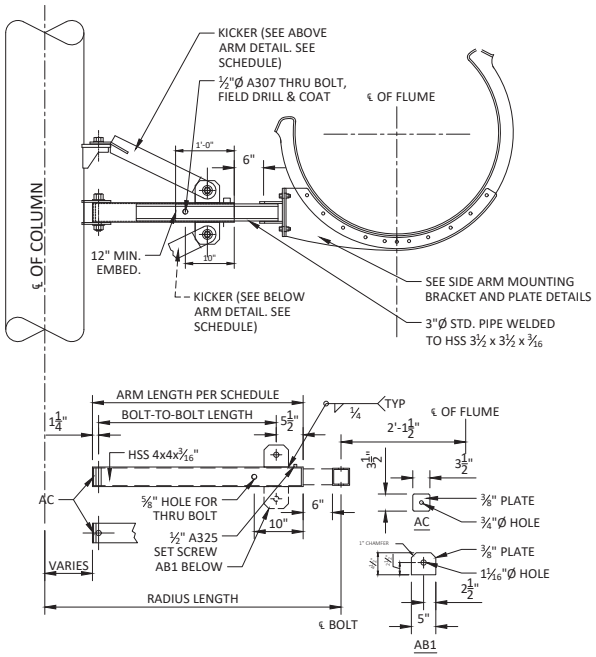


1/2 SIDE ARM - KICKER ABOVE/BELOW
S5.3 SCALE: 1" = 1'-0"

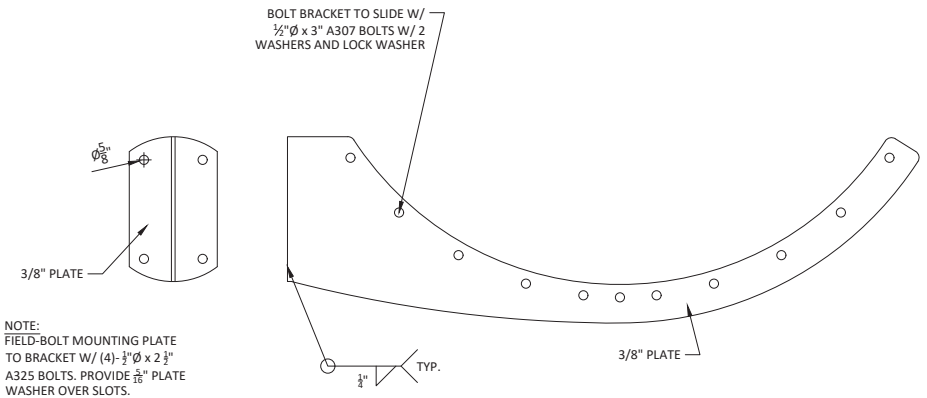


NOTE:
FIELD-BOLT MOUNTING PLATE TO BRACKET W/ (4)-½"Ø x 2½" A325 BOLTS. PROVIDE 5/16" PLATE WASHER OVER SLOTS.


3 SIDE ARM MOUNTING BRACKET
S5.3 SCALE: 3" = 1'-0"

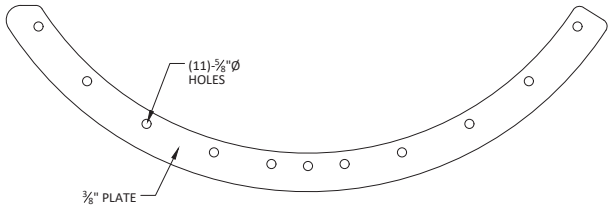

4 SIDE ARM BACKING PLATE
S5.3 SCALE: 3" = 1'-0"

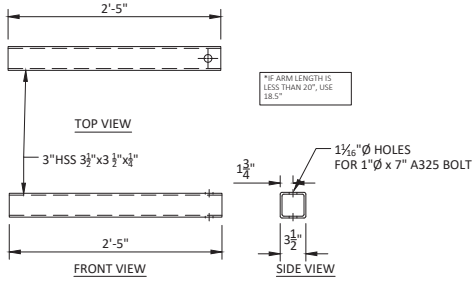

5 SIDE ARM PIPE CONNECTION DETAILS
S5.3 SCALE: 1-1/2" = 1'-0"

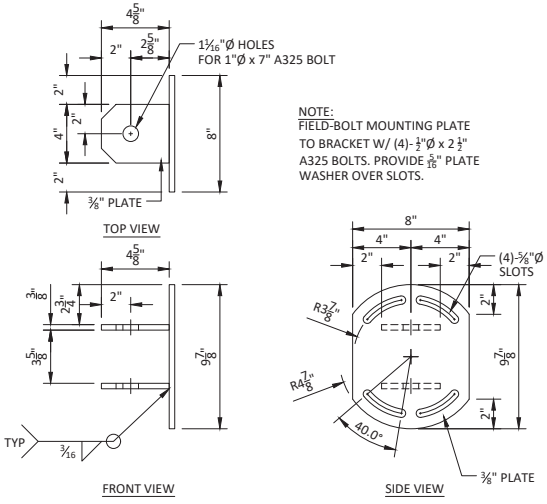

6 SIDE ARM PIPE CONNECTION PLATE
S5.3 SCALE: 3" = 1'-0"

NOTE:
FIELD-BOLT MOUNTING PLATE TO BRACKET W/ (4)-½"Ø x 2½" A325 BOLTS. PROVIDE 5/16" PLATE WASHER OVER SLOTS.

© 2025 - Splashtacular, LLC - All Rights Reserved.

This document is the intellectual property of Splashtacular, LLC, which has exclusive rights to proprietary trade secrets and confidential information contained herein. Receipt of permission to use this document does not convey any rights to use the information contained herein without prior written consent of Splashtacular, LLC.

REVISION HISTORY

MARK	DATE		APPROVED
1	10/22/2025	ISSUED FOR APPROVAL	
2	01/12/2026	ISSUED FOR APPROVAL - REVISE & RESUBMIT 1	
3			
4			
5			


The Structural Support System, foundations, decking/treads, fiberglass components including a finite analysis of the ride path depicted on these drawings were designed under the direction of the Professional Engineer who's seal and signature are affixed to this drawing. Any structural design connections of the slide components that are connected to a building are not by Splashtacular.

LICENSED PROFESSIONAL ENGINEER No. 38719 ROBIN RODERICK

SPLASHTACULAR
Waterslides and Waterpark Attractions
401 N.East Street • Paola, Kansas 66071
P 800.844.5334 • F 913.294.2496

TITLE: SUPPORT ARM DETAILS
PROJECT: MARGARITAVILLE RESORT
DATE: 09/16/2025 | PROJECT NUMBER: 16925 | COUNTRY: USA
SCALE: AS NOTED | DESIGNER: RRR | STATE: AL
CHECKED: DAR/RRR | APPROVED: RRR | CITY: ORANGE BEACH

S5.3

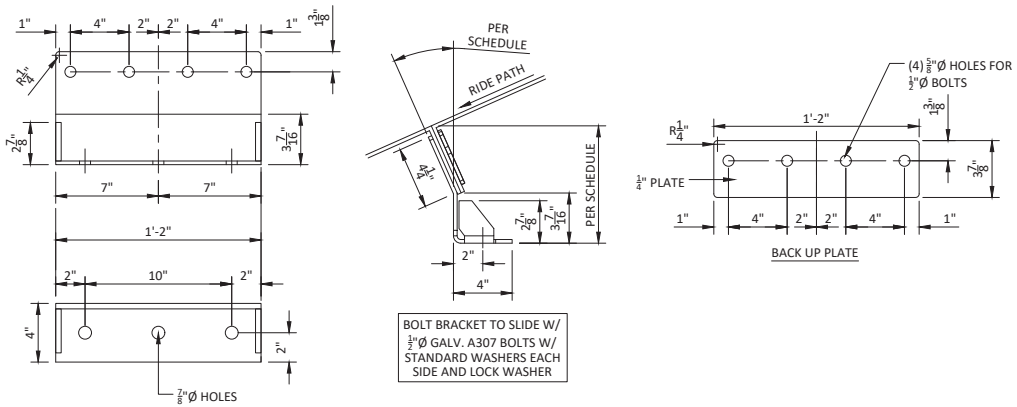

1 S9.0 SLIDE START TUB DETAILS

SCALE: 1/2" = 1'-0"

© 2025 - Splashtacular, LLC - All Rights Reserved.

This document is the intellectual property of Splashtacular, LLC, which has exclusive rights to proprietary trade secrets and confidential information contained herein. Receipt of permission to use this document does not convey any rights to use the information contained herein without prior written consent of Splashtacular, LLC.

REVISION HISTORY

MARK	DATE		APPROVED
1	10/22/2025	ISSUED FOR APPROVAL	
2	01/12/2026	ISSUED FOR APPROVAL - REVISE & RESUBMIT 1	
3			
4			
5			


The Structural Support System, foundations, decking/treads, fiberglass components including a finite analysis of the ride path depicted on these drawings were designed under the direction of the Professional Engineer who's seal and signature are affixed to this drawing. Any structural design connections of the slide components that are connected to a building are not by Splashtacular.

ALABAMA LICENSED No. 38719 PROFESSIONAL ENGINEER ROBIN RODERTS


SPLASHTACULAR
Waterslides and Waterpark Attractions
401 N.East Street • Paola, Kansas 66071
P 800.844.5334 • F 913.294.2496

TITLE: SUPPORT ARM DETAILS
PROJECT: MARGARITAVILLE RESORT
DATE: 09/16/2025 | PROJECT NUMBER: 16925 | COUNTRY: USA
SCALE: AS NOTED | DESIGNER: RRR | STATE: AL
CHECKED: DAR/RRR | APPROVED: RRR | CITY: ORANGE BEACH


S5.3

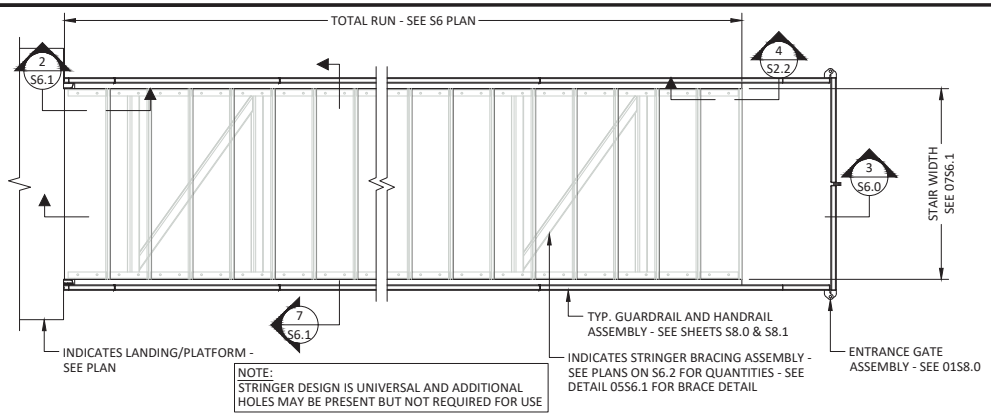


1 S6.0 DECK TO LANDING STAIR PLAN
SCALE: 3/4" = 1'-0"

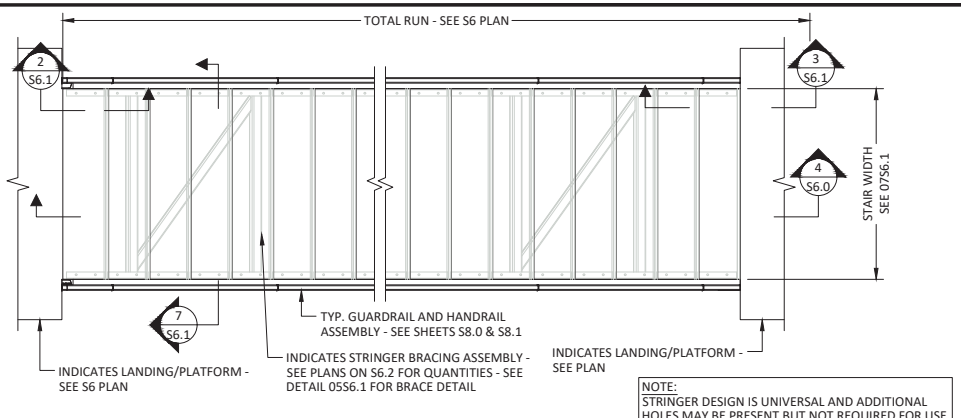

2 S6.0 LANDING TO PLATFORM STAIR PLAN
SCALE: 3/4" = 1'-0"

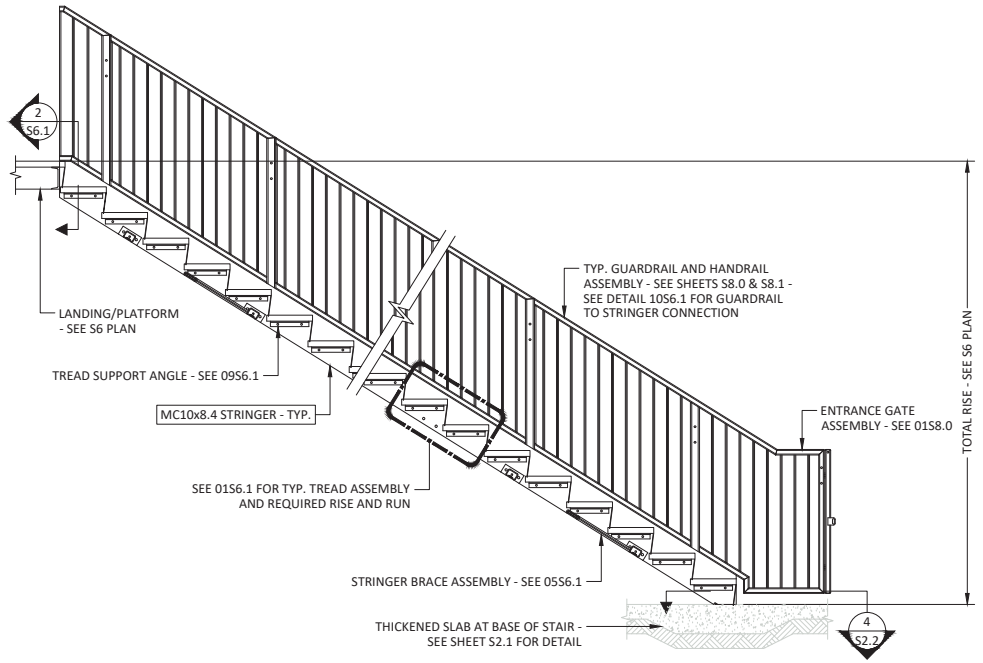

3 S6.0 DECK TO LANDING STAIR SECTION
SCALE: 3/4" = 1'-0"

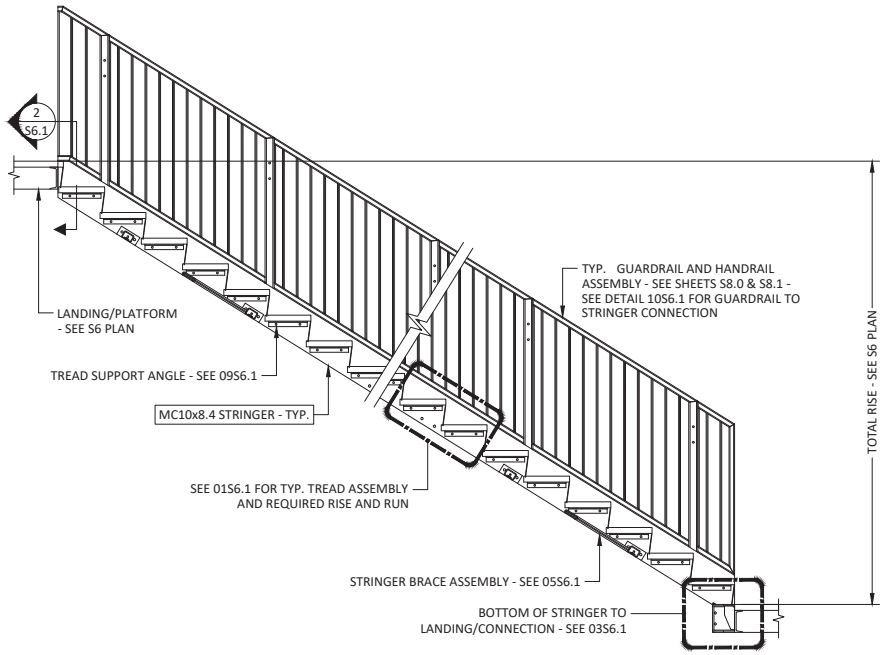

4 S6.0 LANDING TO PLATFORM STAIR SECTION
SCALE: 3/4" = 1'-0"

© 2025 - Splashtacular, LLC - All Rights Reserved.

This document is the intellectual property of Splashtacular, LLC, which has exclusive rights to proprietary trade secrets and confidential information contained herein. Receipt of permission to use this document does not convey any rights to use the information contained herein without prior written consent of Splashtacular, LLC.

REVISION HISTORY

MARK	DATE		APPROVED
0	10/22/2025	ISSUED FOR APPROVAL	
1	01/12/2026	ISSUED FOR APPROVAL - REVISE & RESUBMIT 1	


The Structural Support System, foundations, decking/treads, fiberglass components including a finite analysis of the ride path depicted on these drawings were designed under the direction of the Professional Engineer who's seal and signature are affixed to this drawing. Any structural design connections of the slide components that are connected to a building are not by Splashtacular.

ALABAMA LICENSED No. 38719 PROFESSIONAL ENGINEER ROBIN RODGERS


SPLASHTACULAR
Waterslides and Waterpark Attractions
401 N.East Street • Paola, Kansas 66071
P 800.844.5334 • F 913.294.2496

TITLE: TYPICAL STAIR PLANS AND ELEVATIONS
PROJECT: MARGARITAVILLE RESORT
DATE: 09/16/2025 | PROJECT NUMBER: 16925 | COUNTRY: USA
SCALE: AS NOTED | DESIGNER: RRR | STATE: AL
CHECKED: DAR/RRR | APPROVED: RRR | CITY: ORANGE BEACH


S6.0

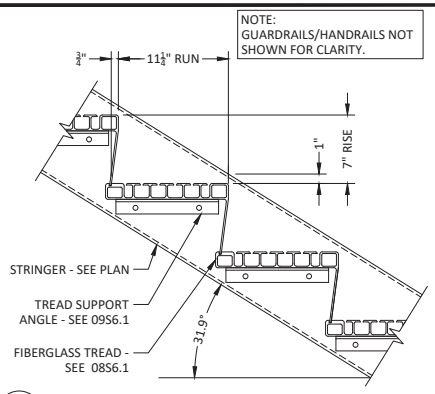


1 S6.1 TYPICAL STAIR TREAD ASSEMBLY DETAIL
SCALE: 2" = 1'-0"

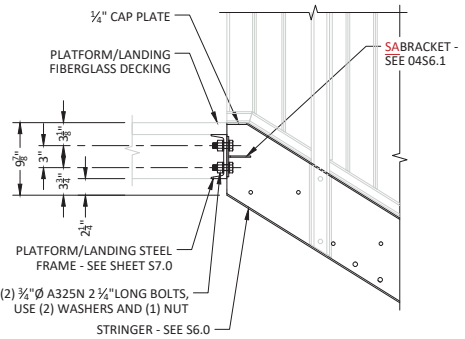


2 S6.1 STRINGER TO LANDING/PLATFORM TOP CONNNECTION
SCALE: 1-1/2" = 1'-0"

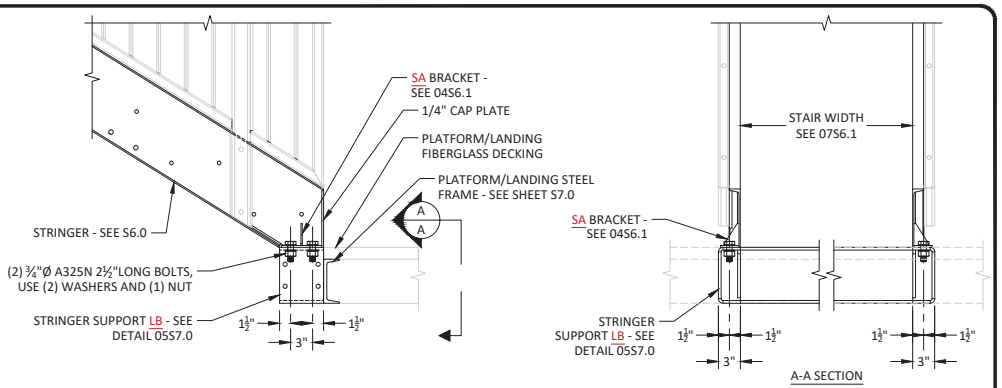


3 S6.1 STRINGER TO LANDING/PLATFORM BOTTOM CONNNECTION
SCALE: 1-1/2" = 1'-0"

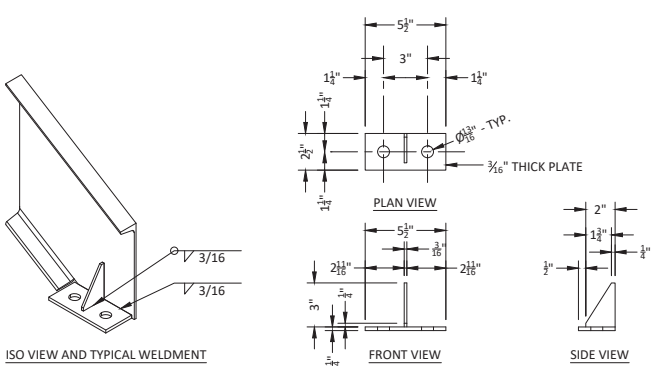


4 S6.1 "SA" STRINGER CONNECTION BRACKET
SCALE: 3" = 1'-0"

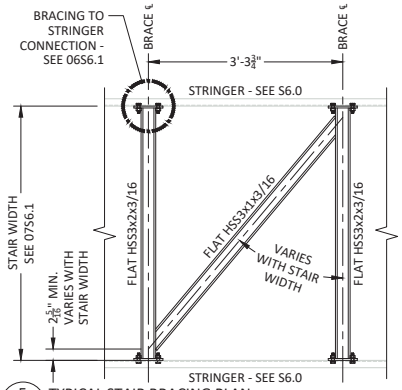


5 S6.1 TYPICAL STAIR BRACING PLAN
SCALE: 1" = 1'-0"

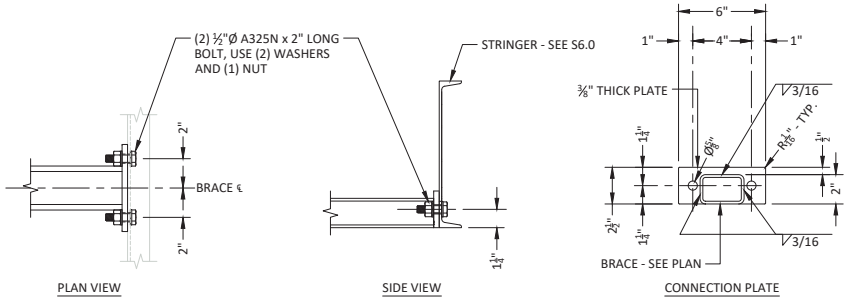


6 S6.1 BRACING TO STRINGER CONNECTION DETAIL
SCALE: 3" = 1'-0"

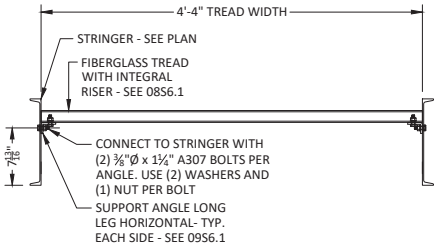


7 S6.1 TYPICAL STAIR WIDTH SECTION
SCALE: 1 1/2" = 1'-0"

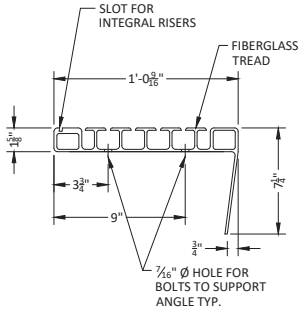

8 S6.1 TYPICAL FIBERGLASS TREAD
SCALE: 3" = 1'-0"

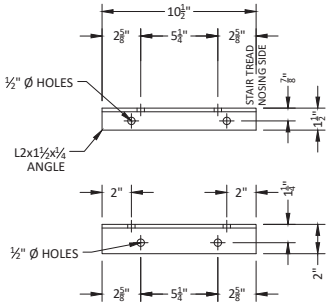

9 S6.1 TYPICAL TREAD SUPPORT ANGLE
SCALE: 3" = 1'-0"

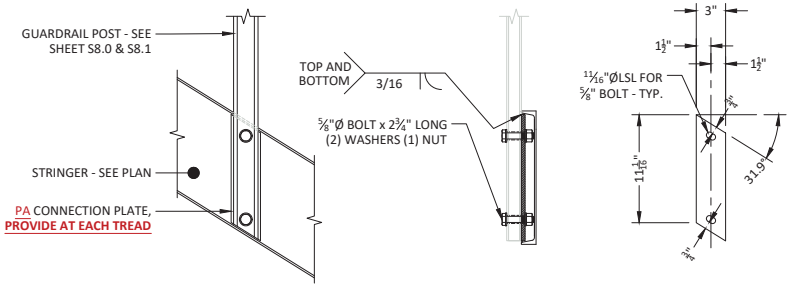

10 S6.1 GUARDRAIL TO STRINGER CONNECTION DETAIL
SCALE: 3" = 1'-0"

© 2025 - Splashtacular, LLC - All Rights Reserved.

This document is the intellectual property of Splashtacular, LLC, which has exclusive rights to proprietary trade secrets and confidential information contained herein. Receipt of permission to use this document does not convey any rights to use the information contained herein without prior written consent of Splashtacular, LLC.

REVISION HISTORY

MARK	DATE		APPROVED
1	10/22/2025	ISSUED FOR APPROVAL	
2	01/12/2026	ISSUED FOR APPROVAL - REVISE & RESUBMIT 1	

The Structural Support System, foundations, decking/treads, fiberglass components including a finite analysis of the ride path depicted on these drawings were designed under the direction of the Professional Engineer who's seal and signature are affixed to this drawing. Any structural design connections of the slide components that are connected to a building are not by Splashtacular.


LICENSED PROFESSIONAL ENGINEER No. 38719 ROBIN RODGERS

SPLASHTACULAR
Waterslides and Waterpark Attractions
401 N.East Street • Paola, Kansas 66071
P 800.844.5334 • F 913.294.2496

TITLE: TYPICAL STAIR SECTIONS AND DETAILS
PROJECT: MARGARITAVILLE RESORT

DATE: 09/16/2025	PROJECT NUMBER: 16925	COUNTRY: USA	
SCALE: AS NOTED	DESIGNER: RRR	STATE: AL	
CHECKED: DAR/RRR	APPROVED: RRR	CITY: ORANGE BEACH	

S6.1

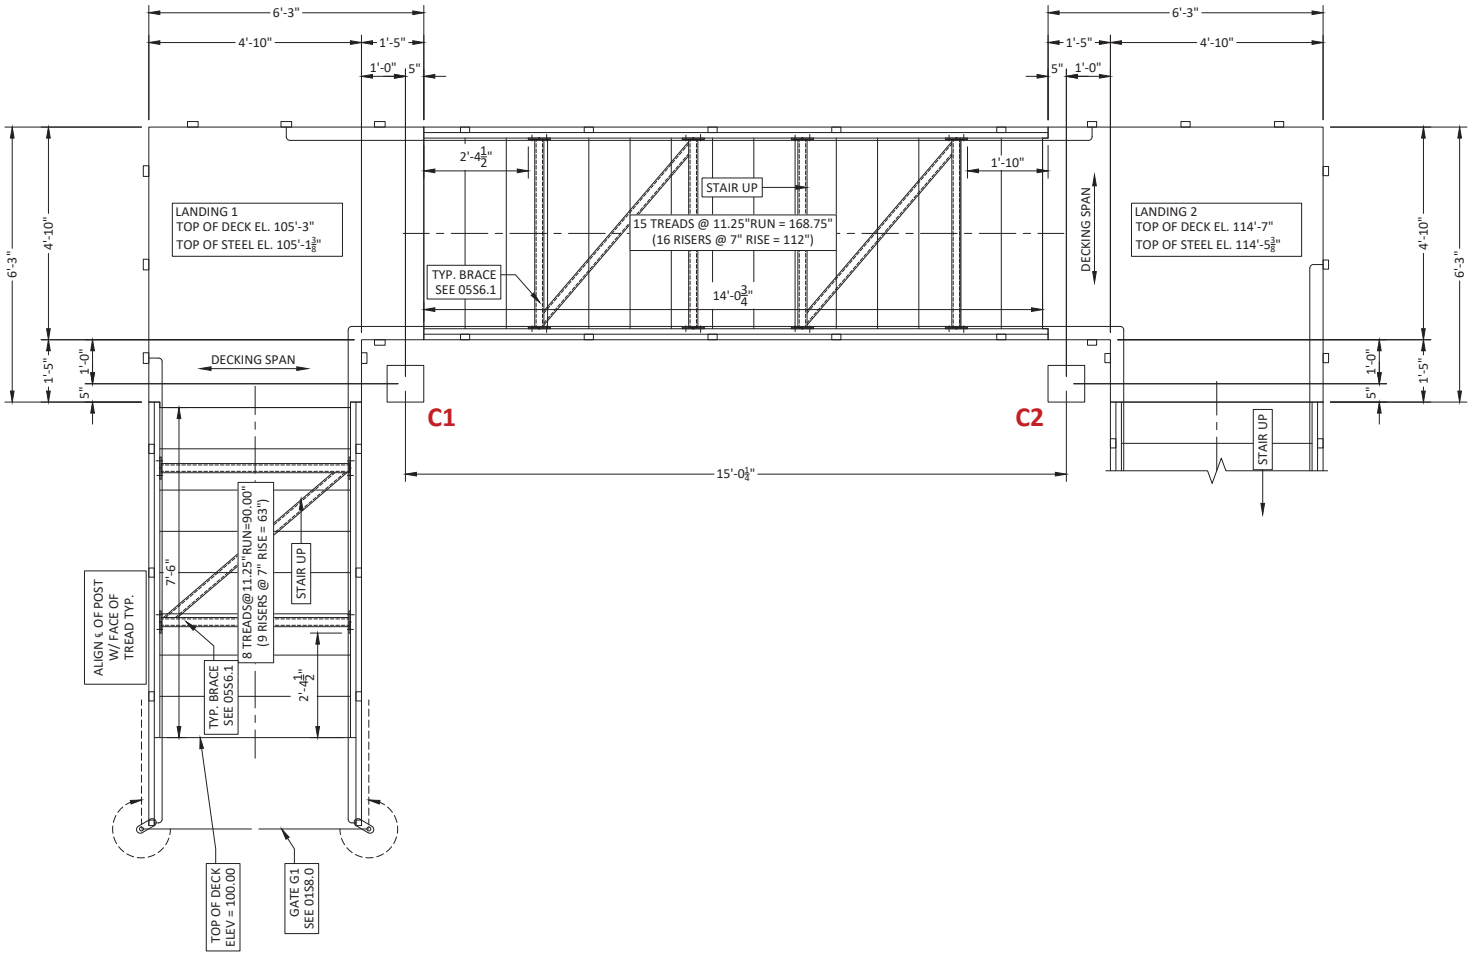

1 SLIDE TOWER STAIR PLAN
S6.2 SCALE: 3/4" = 1'-0"

© 2025 - Splashtacular, LLC - All Rights Reserved.

This document is the intellectual property of Splashtacular, LLC, which has exclusive rights to proprietary trade secrets and confidential information contained herein. Receipt of permission to use this document does not convey any rights to use the information contained herein without prior written consent of Splashtacular, LLC.

REVISION HISTORY

MARK	DATE		APPROVED
0	10/22/2025	ISSUED FOR APPROVAL	
1	01/12/2026	ISSUED FOR APPROVAL - REVISE & RESUBMIT 1	


The Structural Support System, foundations, decking/treads, fiberglass components including a finite analysis of the ride path depicted on these drawings were designed under the direction of the Professional Engineer who's seal and signature are affixed to this drawing. Any structural design connections of the slide components that are connected to a building are not by Splashtacular.

ALABAMA LICENSED No. 38719 PROFESSIONAL ENGINEER ROBIN RODGERS

SPLASHTACULAR
Waterslides and Waterpark Attractions
401 N.East Street • Paola, Kansas 66071
P 800.844.5334 • F 913.294.2496

TITLE: STAIR PLAN			
PROJECT: MARGARITAVILLE RESORT			
DATE: 09/16/2025	PROJECT NUMBER: 16925	COUNTRY: USA	
SCALE: AS NOTED	DESIGNER: RRR	STATE: AL	
CHECKED: DAR/RRR	APPROVED: RRR	CITY: ORANGE BEACH	

S6.2

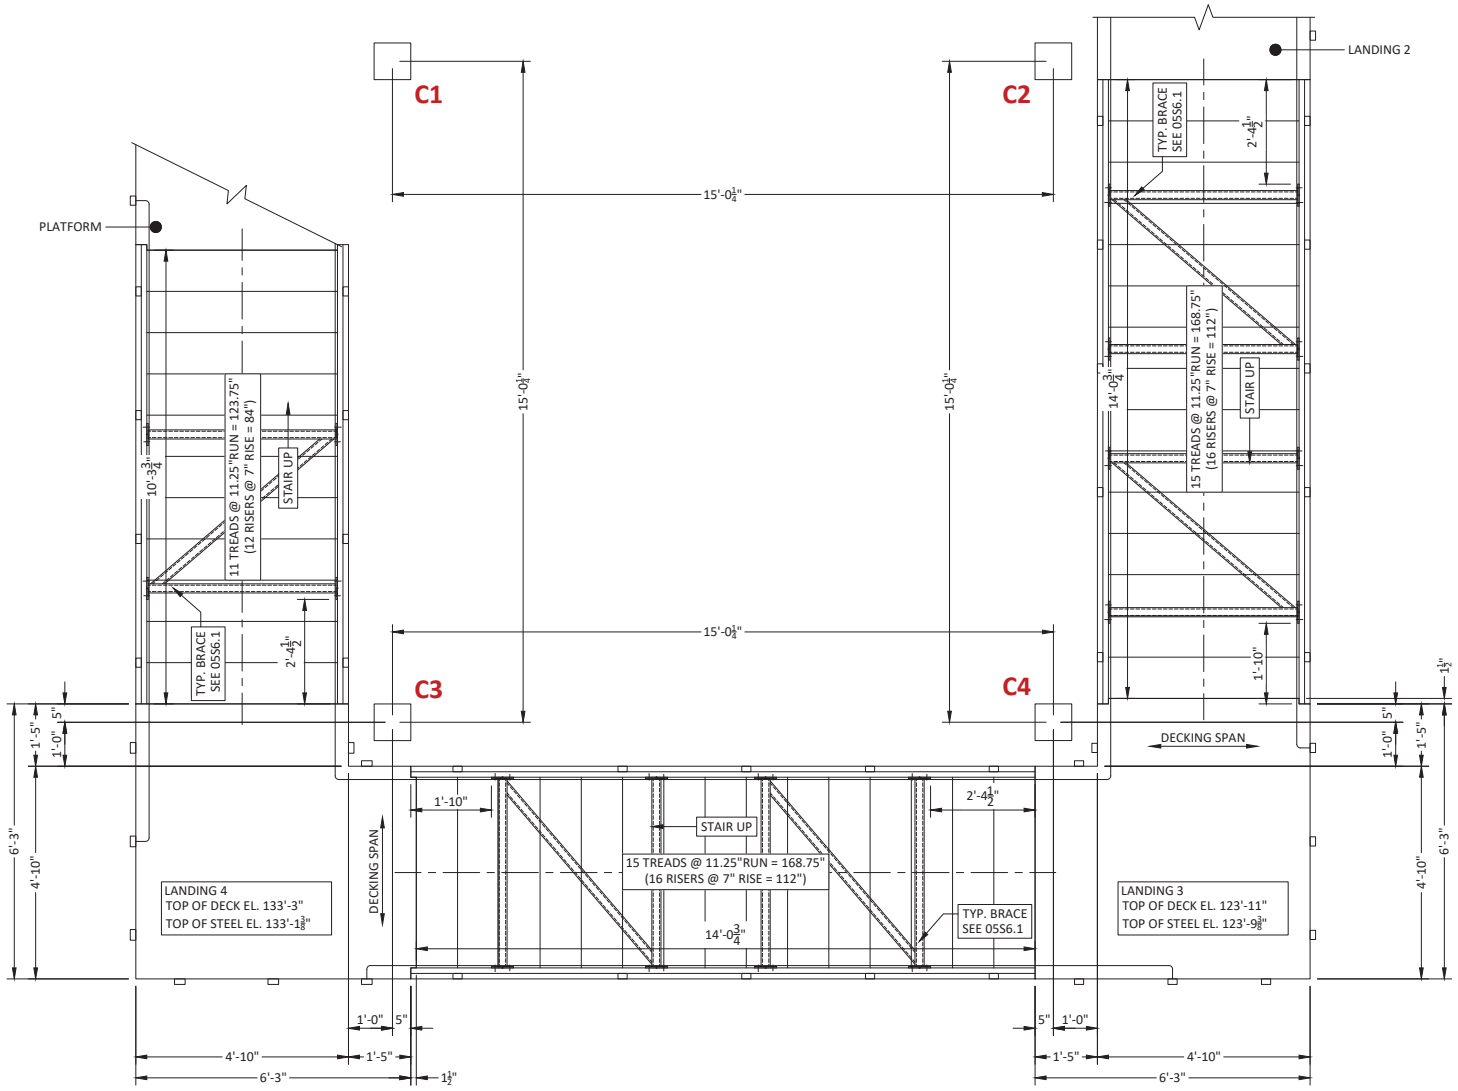

1 S6.3 SLIDE TOWER STAIR PLAN
SCALE: 3/4" = 1'-0"

© 2025 - Splashtacular, LLC - All Rights Reserved.

This document is the intellectual property of Splashtacular, LLC, which has exclusive rights to proprietary trade secrets and confidential information contained herein. Receipt of permission to use this document does not convey any rights to use the information contained herein without prior written consent of Splashtacular, LLC.

REVISION HISTORY

MARK	DATE		APPROVED
1	10/22/2025	ISSUED FOR APPROVAL	
2	01/12/2026	ISSUED FOR APPROVAL - REVISE & RESUBMIT 1	
3			
4			
5			


The Structural Support System, foundations, decking/treads, fiberglass components including a finite analysis of the ride path depicted on these drawings were designed under the direction of the Professional Engineer who's seal and signature are affixed to this drawing. Any structural design connections of the slide components that are connected to a building are not by Splashtacular.

ALABAMA LICENSED No. 38719 PROFESSIONAL ENGINEER ROBIN RODGERS

SPLASHTACULAR
Waterslides and Waterpark Attractions
401 N.East Street • Paola, Kansas 66071
P 800.844.5334 • F 913.294.2496

TITLE: STAIR PLAN			
PROJECT: MARGARITAVILLE RESORT			
DATE: 09/16/2025	PROJECT NUMBER: 16925	COUNTRY: USA	
SCALE: AS NOTED	DESIGNER: RRR	STATE: AL	
CHECKED: DAR/RRR	APPROVED: RRR	CITY: ORANGE BEACH	

S6.3

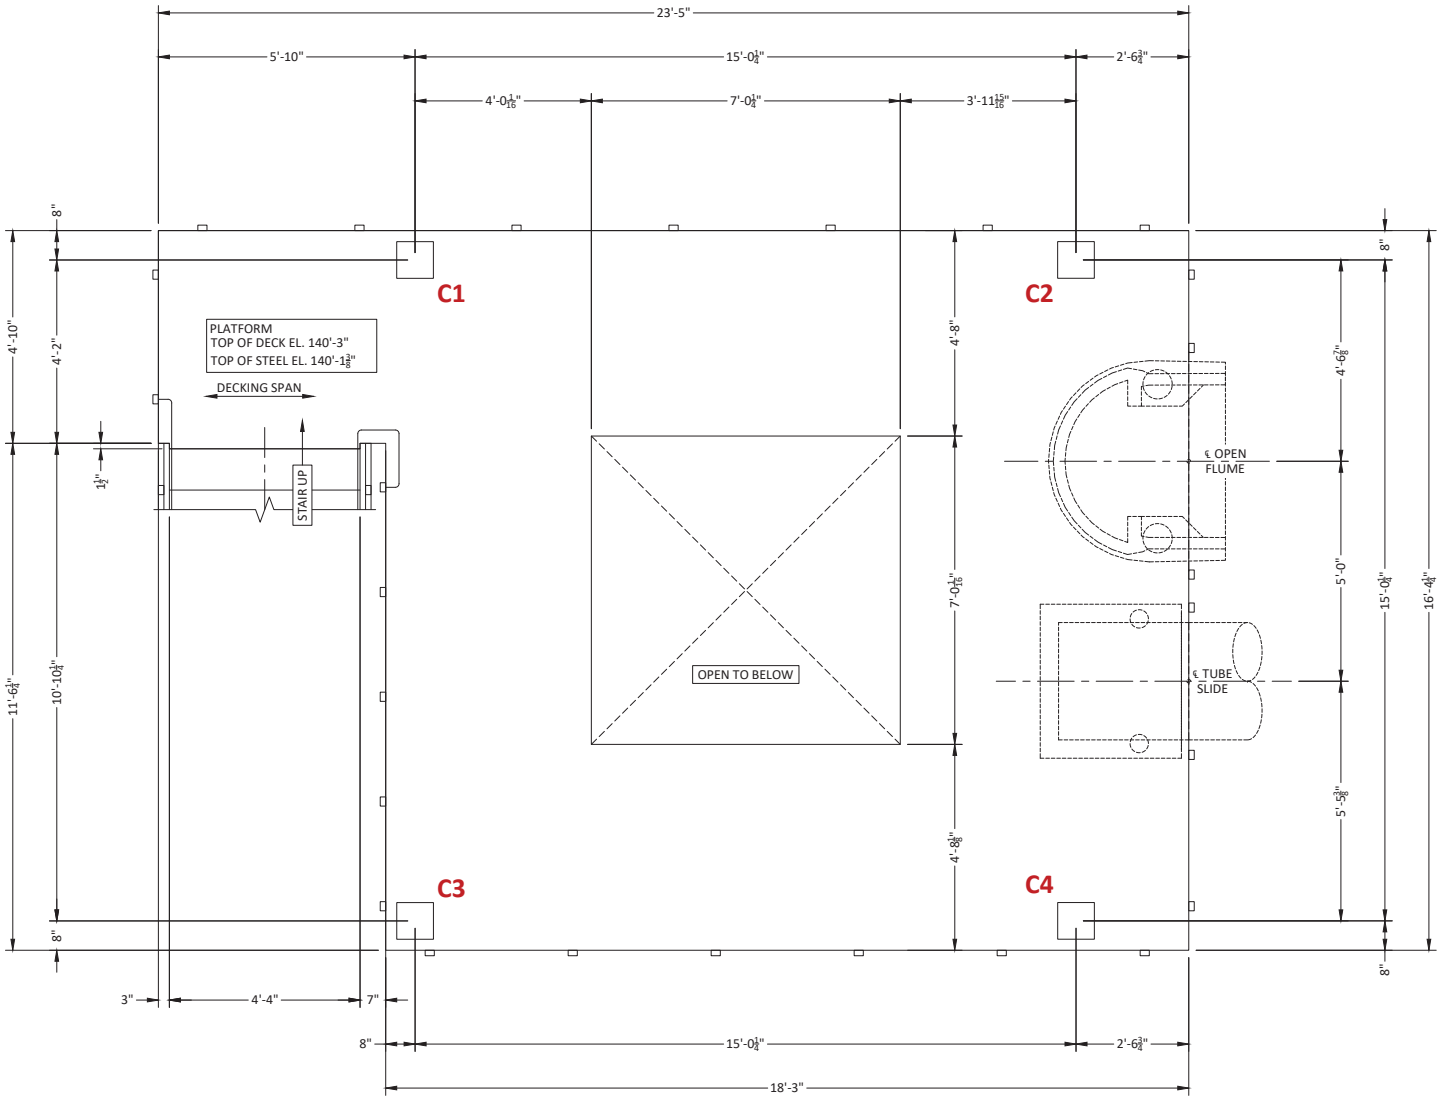

1 S6.4 SLIDE TOWER STAIR PLAN
SCALE: 3/4" = 1'-0"

© 2025 - Splashtacular, LLC - All Rights Reserved.

This document is the intellectual property of Splashtacular, LLC, which has exclusive rights to proprietary trade secrets and confidential information contained herein. Receipt of permission to use this document does not convey any rights to use the information contained herein without prior written consent of Splashtacular, LLC.

REVISION HISTORY

MARK	DATE		APPROVED
1	10/22/2025	ISSUED FOR APPROVAL	
2	01/12/2026	ISSUED FOR APPROVAL - REVISE & RESUBMIT 1	
3			
4			
5			


The Structural Support System, foundations, decking/treads, fiberglass components including a finite analysis of the ride path depicted on these drawings were designed under the direction of the Professional Engineer who's seal and signature are affixed to this drawing. Any structural design connections of the slide components that are connected to a building are not by Splashtacular.

ALABAMA LICENSED No. 38719 PROFESSIONAL ENGINEER ROBIN RODGERS

SPLASHTACULAR
Waterslides and Waterpark Attractions
401 N.East Street • Paola, Kansas 66071
P 800.844.5334 • F 913.294.2496

TITLE: STAIR PLAN			
PROJECT: MARGARITAVILLE RESORT			
DATE: 09/16/2025	PROJECT NUMBER: 16925	COUNTRY: USA	
SCALE: AS NOTED	DESIGNER: RRR	STATE: AL	
CHECKED: DAR/RRR	APPROVED: RRR	CITY: ORANGE BEACH	

S6.4

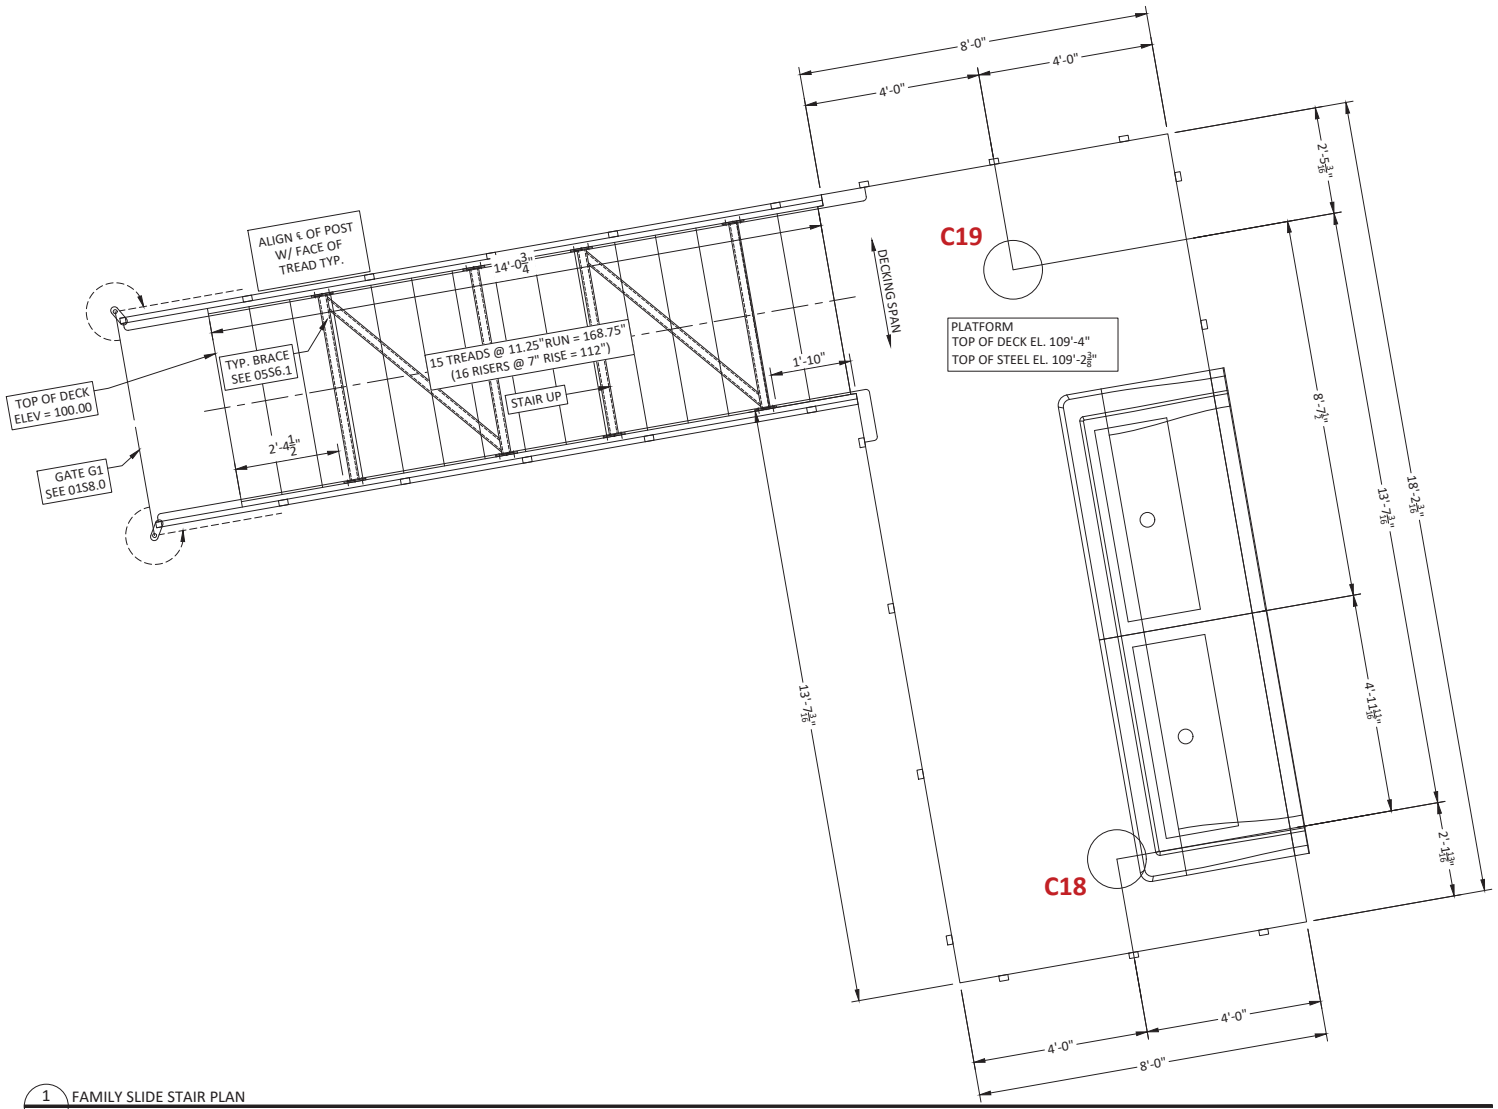

1 S6.5 FAMILY SLIDE STAIR PLAN
SCALE: 3/4" = 1'-0"

© 2025 - Splashtacular, LLC - All Rights Reserved.

This document is the intellectual property of Splashtacular, LLC, which has exclusive rights to proprietary trade secrets and confidential information contained herein. Receipt of permission to use this document does not convey any rights to use the information contained herein without prior written consent of Splashtacular, LLC.

REVISION HISTORY

MARK	DATE		APPROVED
1	10/22/2025	ISSUED FOR APPROVAL	
2	01/12/2026	ISSUED FOR APPROVAL - REVISE & RESUBMIT 1	


The Structural Support System, foundations, decking/treads, fiberglass components including a finite analysis of the ride path depicted on these drawings were designed under the direction of the Professional Engineer who's seal and signature are affixed to this drawing. Any structural design connections of the slide components that are connected to a building are not by Splashtacular.

ALABAMA LICENSED No. 38719 PROFESSIONAL ENGINEER ROBIN RODGERS


SPLASHTACULAR
Waterslides and Waterpark Attractions
401 N.East Street • Paola, Kansas 66071
P 800.844.5334 • F 913.294.2496

TITLE: STAIR PLAN			
PROJECT: MARGARITAVILLE RESORT			
DATE: 09/16/2025	PROJECT NUMBER: 16925	COUNTRY: USA	
SCALE: AS NOTED	DESIGNER: RRR	STATE: AL	
CHECKED: DAR/RRR	APPROVED: RRR	CITY: ORANGE BEACH	

S6.5

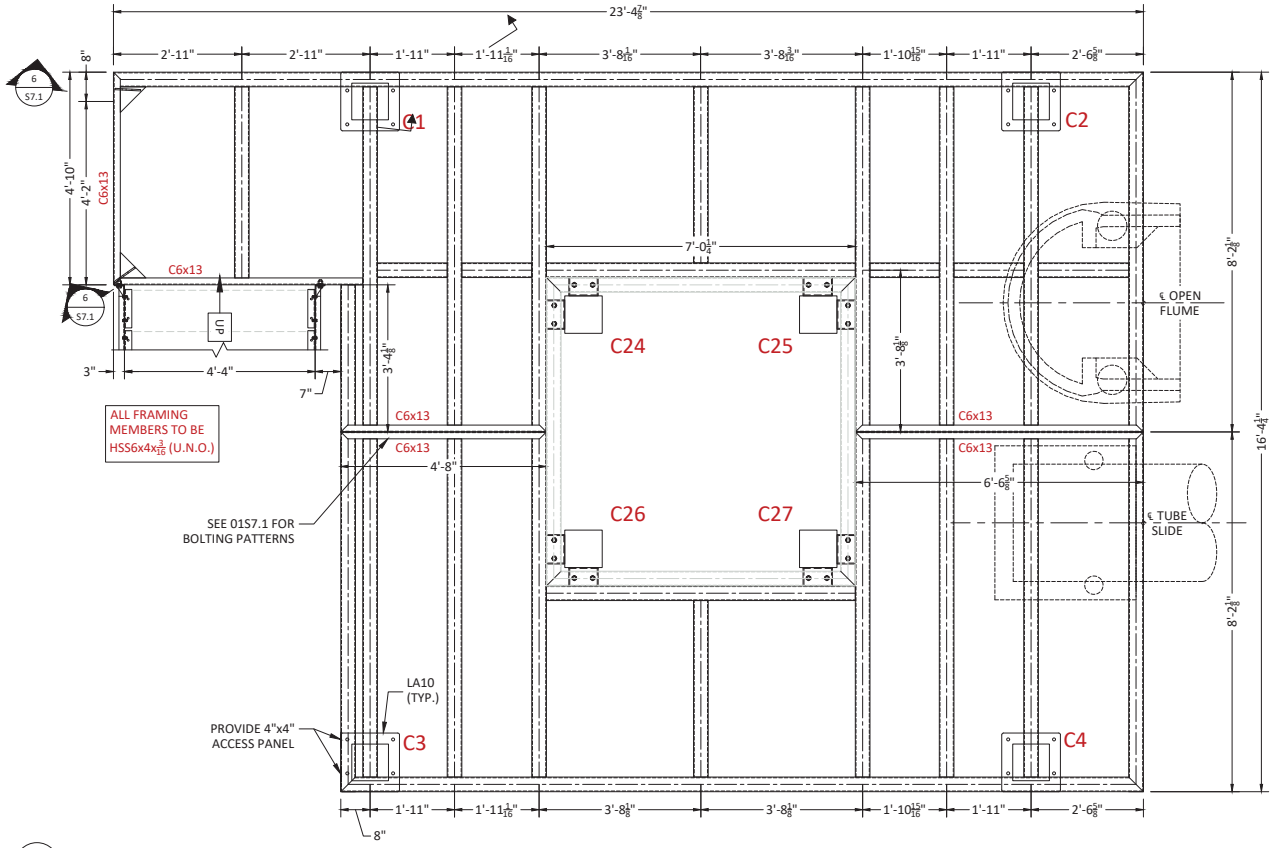

1 S7.0 TOWER FRAMING PLAN
SCALE: 3/4" = 1'-0"

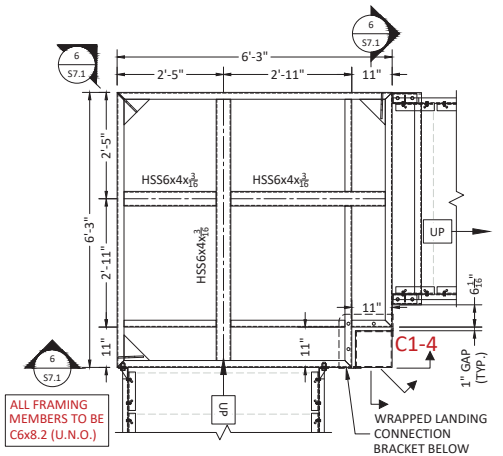

2 S7.0 TYP. WRAPPED LANDING FRAMING PLAN
SCALE: 3/4" = 1'-0"

© 2025 - Splashtacular, LLC - All Rights Reserved.

This document is the intellectual property of Splashtacular, LLC, which has exclusive rights to proprietary trade secrets and confidential information contained herein. Receipt of permission to use this document does not convey any rights to use the information contained herein without prior written consent of Splashtacular, LLC.

REVISION HISTORY

MARK	DATE		APPROVED
1	10/22/2025	ISSUED FOR APPROVAL	
2	01/12/2026	ISSUED FOR APPROVAL - REVISE & RESUBMIT 1	


The Structural Support System, foundations, decking/treads, fiberglass components including a finite analysis of the ride path depicted on these drawings were designed under the direction of the Professional Engineer who's seal and signature are affixed to this drawing. Any structural design connections of the slide components that are connected to a building are not by Splashtacular.

ALABAMA LICENSED No. 38719 PROFESSIONAL ENGINEER ROBIN RODGERS

SPLASHTACULAR
Waterslides and Waterpark Attractions
401 N.East Street • Paola, Kansas 66071
P 800.844.5334 • F 913.294.2496

TITLE: TOWER FRAMING & DETAILS			
PROJECT: MARGARITAVILLE RESORT			
DATE: 09/16/2025	PROJECT NUMBER: 16925	COUNTRY: USA	
SCALE: AS NOTED	DESIGNER: RRR	STATE: AL	
CHECKED: DAR/RRR	APPROVED: RRR	CITY: ORANGE BEACH	

S7.0

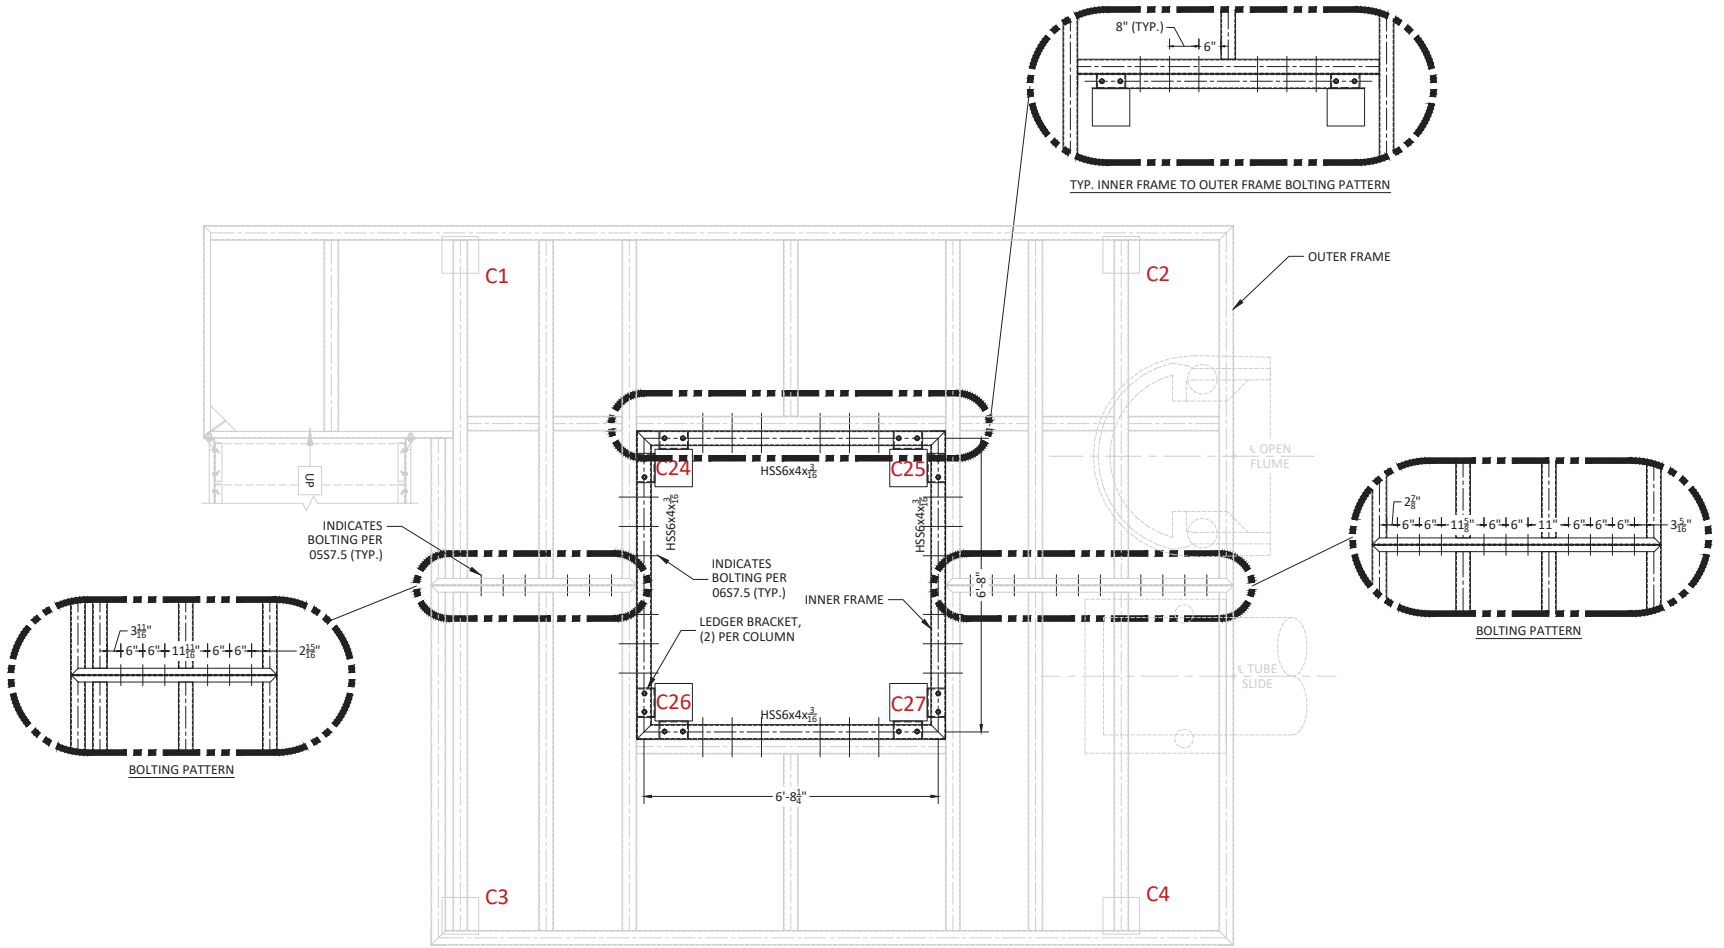

1 S7.1 TOWER FRAMING BOLTING PLAN
SCALE: 3/4" = 1'-0"

© 2025 - Splashtacular, LLC - All Rights Reserved.

This document is the intellectual property of Splashtacular, LLC, which has exclusive rights to proprietary trade secrets and confidential information contained herein. Receipt of permission to use this document does not convey any rights to use the information contained herein without prior written consent of Splashtacular, LLC.

REVISION HISTORY

MARK	DATE		APPROVED
1	10/22/2025	ISSUED FOR APPROVAL	
2	01/12/2026	ISSUED FOR APPROVAL - REVISE & RESUBMIT 1	


The Structural Support System, foundations, decking/treads, fiberglass components including a finite analysis of the ride path depicted on these drawings were designed under the direction of the Professional Engineer who's seal and signature are affixed to this drawing. Any structural design connections of the slide components that are connected to a building are not by Splashtacular.

ALABAMA LICENSED No. 38719 PROFESSIONAL ENGINEER ROBIN RODGERS


SPLASHTACULAR
Waterslides and Waterpark Attractions
401 N.East Street • Paola, Kansas 66071
P 800.844.5334 • F 913.294.2496

TITLE: TOWER FRAMING & DETAILS
PROJECT: MARGARITAVILLE RESORT
DATE: 09/16/2025 | PROJECT NUMBER: 16925 | COUNTRY: USA
SCALE: AS NOTED | DESIGNER: RRR | STATE: AL
CHECKED: DAR/RRR | APPROVED: RRR | CITY: ORANGE BEACH


S7.1

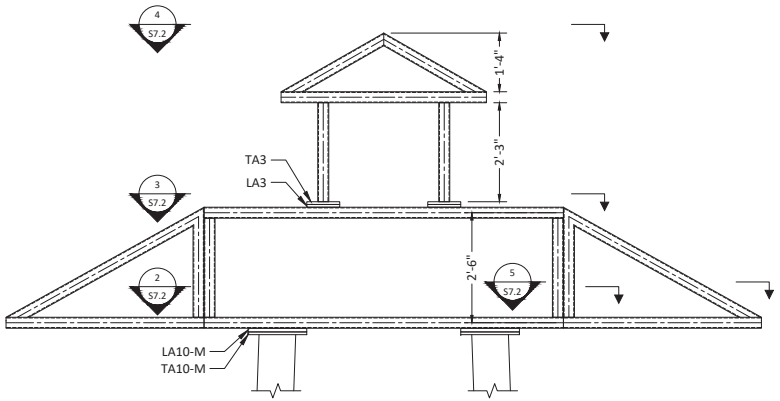


1 S7.2 OVERHANG CENTER FRAME AND OVERLOOK FRAME ELEVATION
SCALE: 3/4" = 1'-0"

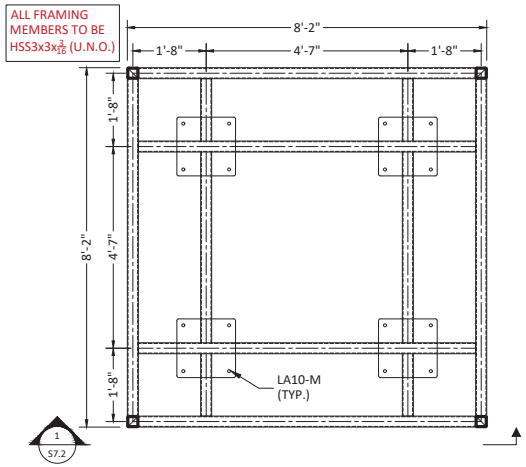


2 S7.2 BOTTOM OF OVERHANG CENTER FRAME
SCALE: 3/4" = 1'-0"

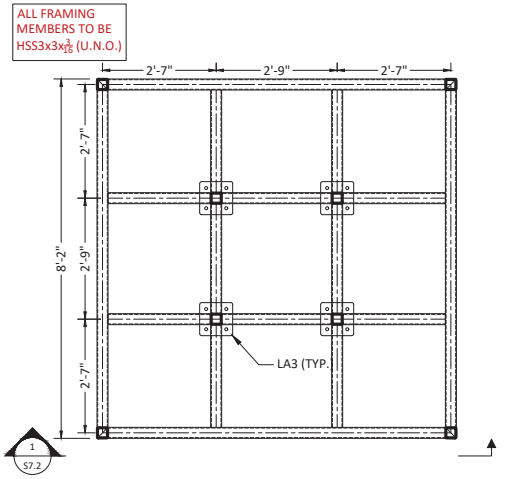


3 S7.2 TOP OF OVERHANG CENTER FRAME
SCALE: 3/4" = 1'-0"

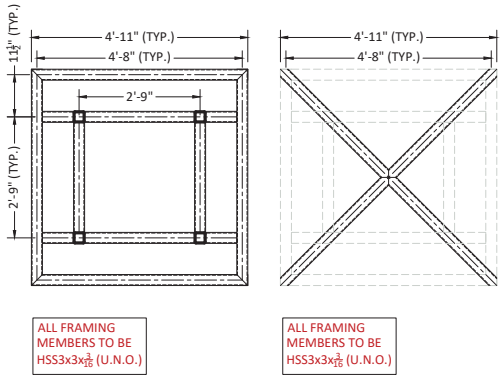

4 S7.2 OVERLOOK FRAME
SCALE: 3/4" = 1'-0"

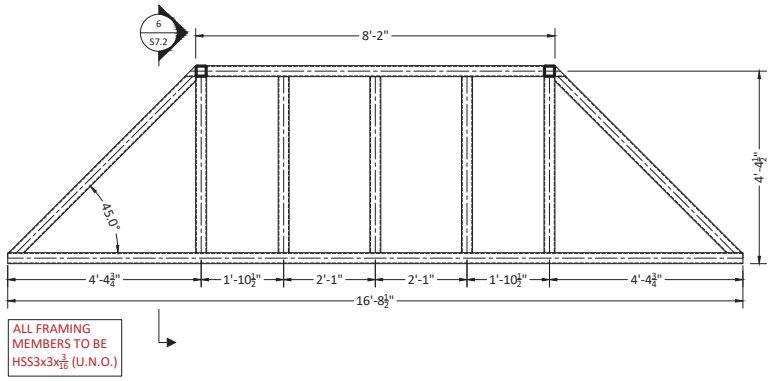

5 S7.2 CANOPY OVERHANG FRAMING PLAN
SCALE: 3/4" = 1'-0"

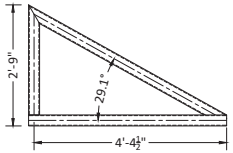

6 S7.2 CANOPY OVERHANG FRAME ELEVATION
SCALE: 3/4" = 1'-0"

© 2025 - Splashtacular, LLC - All Rights Reserved.

This document is the intellectual property of Splashtacular, LLC, which has exclusive rights to proprietary trade secrets and confidential information contained herein. Receipt of permission to use this document does not convey any rights to use the information contained herein without prior written consent of Splashtacular, LLC.

REVISION HISTORY

MARK	DATE		APPROVED
1	10/22/2025	ISSUED FOR APPROVAL	
2	01/12/2026	ISSUED FOR APPROVAL - REVISE & RESUBMIT 1	


The Structural Support System, foundations, decking/treads, fiberglass components including a finite analysis of the ride path depicted on these drawings were designed under the direction of the Professional Engineer who's seal and signature are affixed to this drawing. Any structural design connections of the slide components that are connected to a building are not by Splashtacular.

ALABAMA LICENSED No. 38719 PROFESSIONAL ENGINEER ROBIN RODGERS


SPLASHTACULAR
Waterslides and Waterpark Attractions
401 N.East Street • Paola, Kansas 66071
P 800.844.5334 • F 913.294.2496

TITLE: TOWER FRAMING & DETAILS			
PROJECT: MARGARITAVILLE RESORT			
DATE: 09/16/2025	PROJECT NUMBER: 16925	COUNTRY: USA	
SCALE: AS NOTED	DESIGNER: RRR	STATE: AL	
CHECKED: DAR/RRR	APPROVED: RRR	CITY: ORANGE BEACH	


S7.2

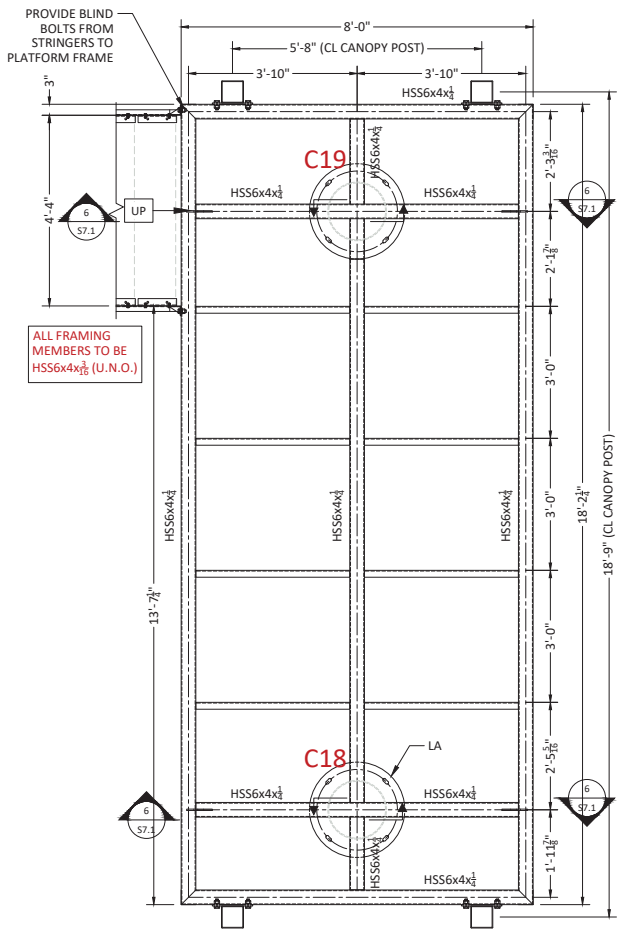

1 S7.3 FAMILY SLIDE PLATFORM
SCALE: 3/4" = 1'-0"

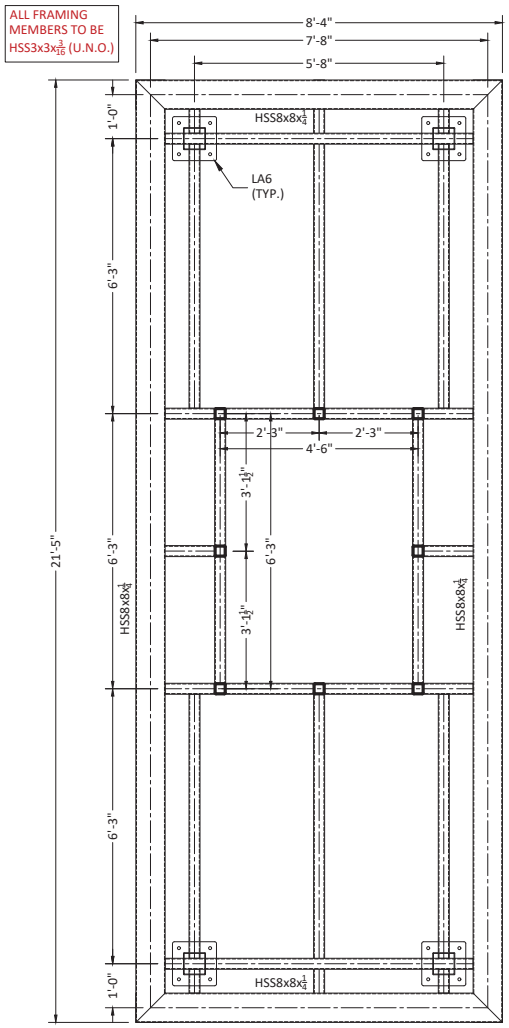

2 S7.3 BOTTOM OF FAMILY SLIDE CANOPY
SCALE: 3/4" = 1'-0"

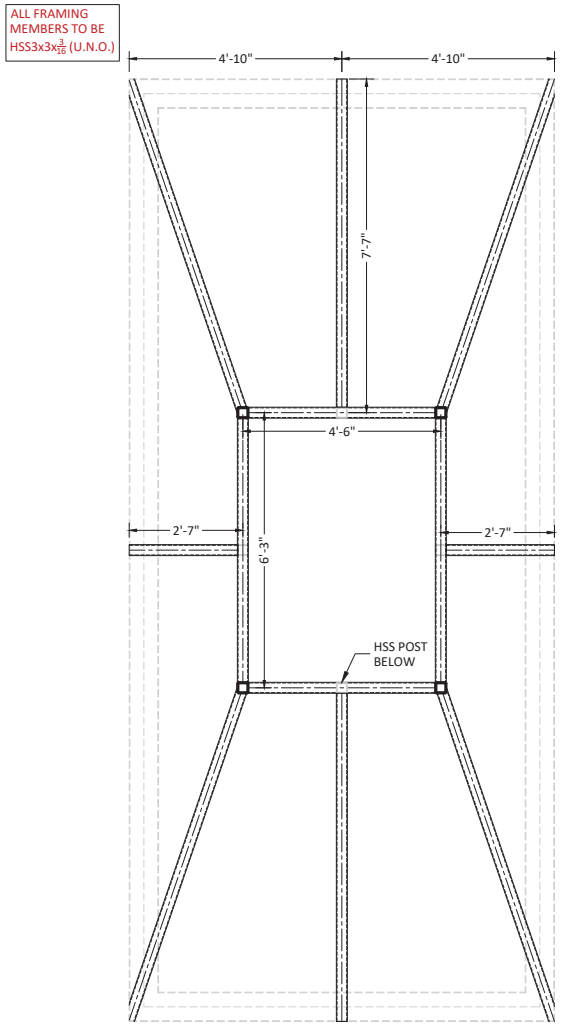

3 S7.3 TOP OF FAMILY SLIDE CANOPY SLOPED SECTION
SCALE: 3/4" = 1'-0"

© 2025 - Splashtacular, LLC - All Rights Reserved.

This document is the intellectual property of Splashtacular, LLC, which has exclusive rights to proprietary trade secrets and confidential information contained herein. Receipt of permission to use this document does not convey any rights to use the information contained herein without prior written consent of Splashtacular, LLC.

REVISION HISTORY

MARK	DATE		APPROVED
1	10/22/2025	ISSUED FOR APPROVAL	
2	01/12/2026	ISSUED FOR APPROVAL - REVISE & RESUBMIT 1	

The Structural Support System, foundations, decking/treads, fiberglass components including a finite analysis of the ride path depicted on these drawings were designed under the direction of the Professional Engineer who's seal and signature are affixed to this drawing. Any structural design connections of the slide components that are connected to a building are not by Splashtacular.


ALABAMA LICENSED No. 38719 PROFESSIONAL ENGINEER ROBIN RODGERS

SPLASHTACULAR
Waterslides and Waterpark Attractions
401 N.East Street • Paola, Kansas 66071
P 800.844.5334 • F 913.294.2496


TITLE: TOWER FRAMING & DETAILS			
PROJECT: MARGARITAVILLE RESORT			
DATE: 09/16/2025	PROJECT NUMBER: 16925	COUNTRY: USA	
SCALE: AS NOTED	DESIGNER: RRR	STATE: AL	
CHECKED: DAR/RRR	APPROVED: RRR	CITY: ORANGE BEACH	

S7.3


ALL FRAMING MEMBERS TO BE HSS3x3x$\frac{1}{16}$ (U.N.O.)

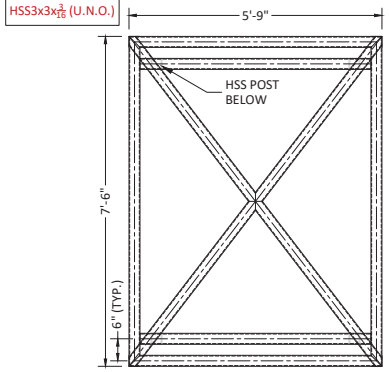


1 TOP OF FAMILY SLIDE CANOPY OVERLOOK
S7.4 SCALE: 3/4" = 1'-0"

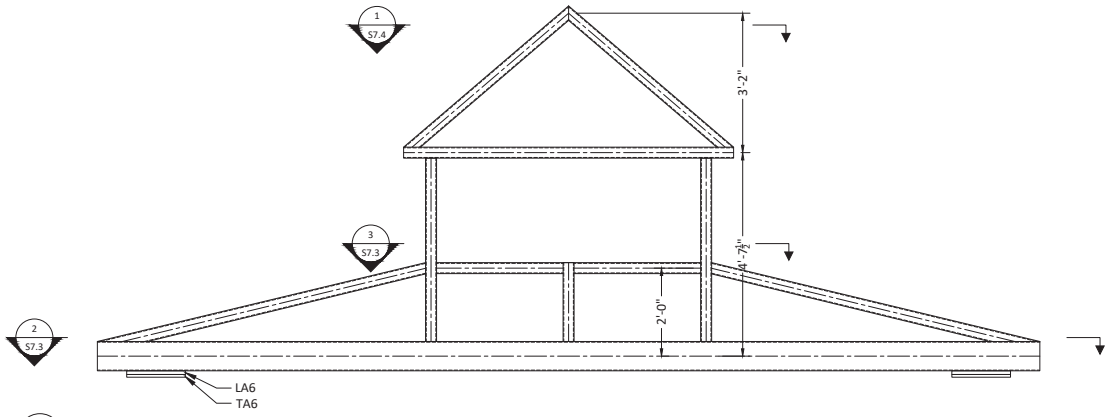


2 FAMILY SLIDE CANOPY ELEVATION
S7.4 SCALE: 3/4" = 1'-0"

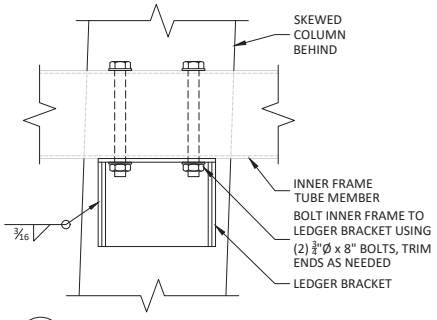


3 INNER FRAME TO COLUMN CONNECTION
S7.4 SCALE: 3" = 1'-0"

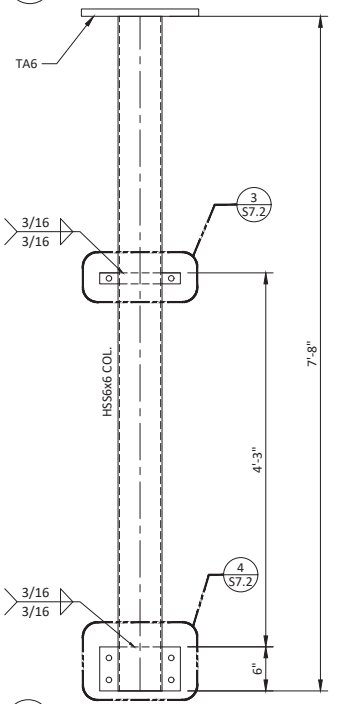


4 FAMILY SLIDE CANOPY POST
S7.4 SCALE: 1-1/2" = 1'-0"

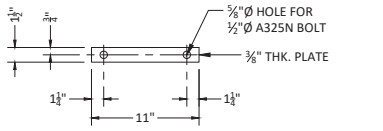


5 FAMILY SLIDE CANOPY POST TOP BRACKET
S7.4 SCALE: 3" = 1'-0"

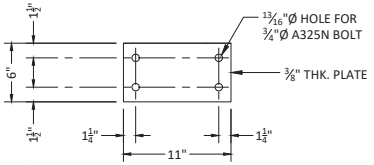


6 FAMILY SLIDE CANOPY POST BOTTOM BRACKET
S7.4 SCALE: 2" = 1'-0"

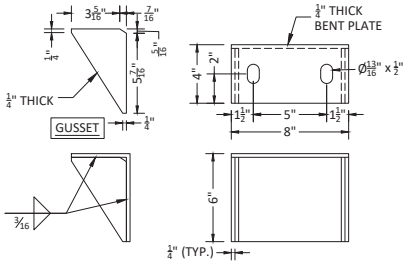


7 LEDGER BRACKET
S7.4 SCALE: 3" = 1'-0"

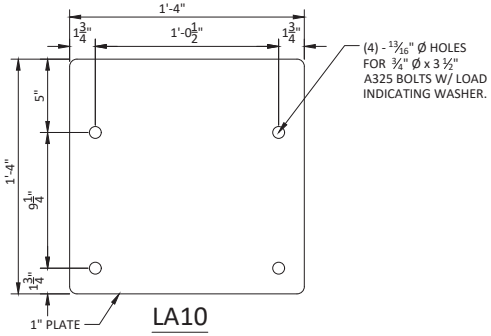


8 LA10 PLATE
S7.4 SCALE: 3" = 1'-0"

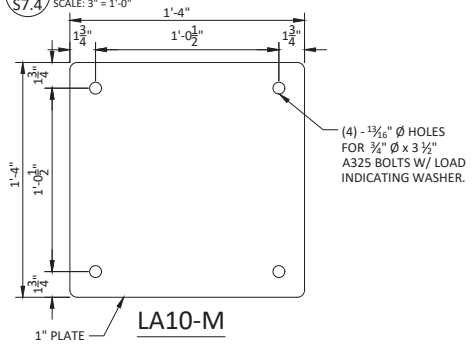

9 LA10 MODIFIED PLATE
S7.4 SCALE: 3" = 1'-0"

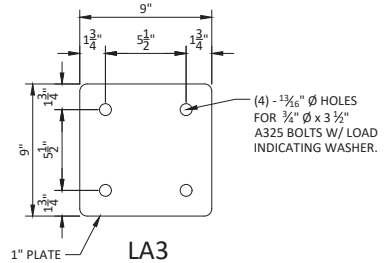

10 LA3 PLATE
S7.4 SCALE: 3" = 1'-0"

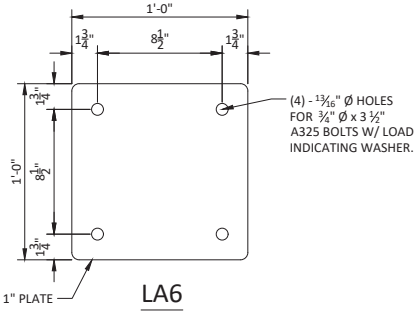

11 LA6 PLATE
S7.4 SCALE: 3" = 1'-0"

© 2025 - Splashtacular, LLC - All Rights Reserved.

This document is the intellectual property of Splashtacular, LLC, which has exclusive rights to proprietary trade secrets and confidential information contained herein. Receipt of permission to use this document does not convey any rights to use the information contained herein without prior written consent of Splashtacular, LLC.

REVISION HISTORY

MARK	DATE		APPROVED
1	10/22/2025	ISSUED FOR APPROVAL	
2	01/12/2026	ISSUED FOR APPROVAL - REVISE & RESUBMIT 1	

The Structural Support System, foundations, decking/treads, fiberglass components including a finite analysis of the ride path depicted on these drawings were designed under the direction of the Professional Engineer who's seal and signature are affixed to this drawing. Any structural design connections of the slide components that are connected to a building are not by Splashtacular.

ALABAMA LICENSED No. 38719 PROFESSIONAL ENGINEER ROBIN RODGERS


SPLASHTACULAR
Waterslides and Waterpark Attractions
401 N.East Street • Paola, Kansas 66071
P 800.844.5334 • F 913.294.2496

TITLE: TOWER FRAMING & DETAILS			
PROJECT: MARGARITAVILLE RESORT			
DATE: 09/16/2025	PROJECT NUMBER: 16925	COUNTRY: USA	
SCALE: AS NOTED	DESIGNER: RRR	STATE: AL	
CHECKED: DAR/RRR	APPROVED: RRR	CITY: ORANGE BEACH	


S7.4

LANDING/PLATFORM KICKER SCHEDULE

COLUMN	KICKER TAB	DETAIL	"A" (°)	"B" LENGTH (IN.)	"C" LENGTH (in.)	"L" LENGTH (in.)	QTY
C1	PK1	06S7.1	30	33.31	66.56	58.69	1
C1	PK2	06S7.1	30	42.81	83.00	77.69	1
C18/19	PK3/4/5/6	06S7.1	30	20.31	44.00	32.63	4

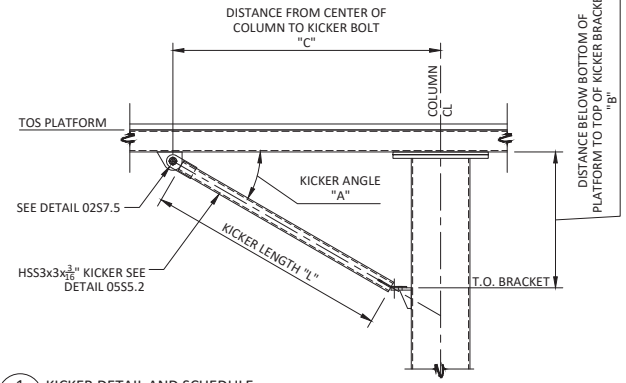


1 KICKER DETAIL AND SCHEDULE
S7.5 SCALE: 3/4" = 1'-0"

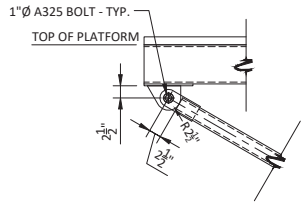


2 KICKER BRACKET
S7.5 SCALE: 1" = 1'-0"

NOTES:
1. CONNECTION, WELD & TYPICAL DETAILS SHOWN ON THIS PLAN APPLY TO ALL LANDINGS & PLATFORMS.
2. FOR GUARDRAIL BOLT HOLES, SEE DETAILS SHEET S8 AND PLANS ON S6.
3. SEE SHEET S4 FOR COLUMNS.

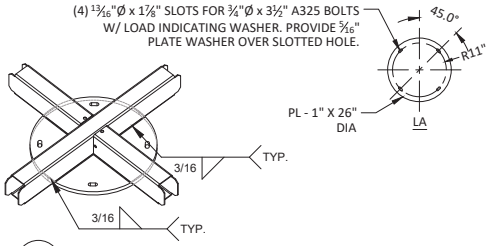


3 "LA" COLUMN CONNECTION PLATE DETAIL
S7.5 SCALE: 1/2" = 1'-0"

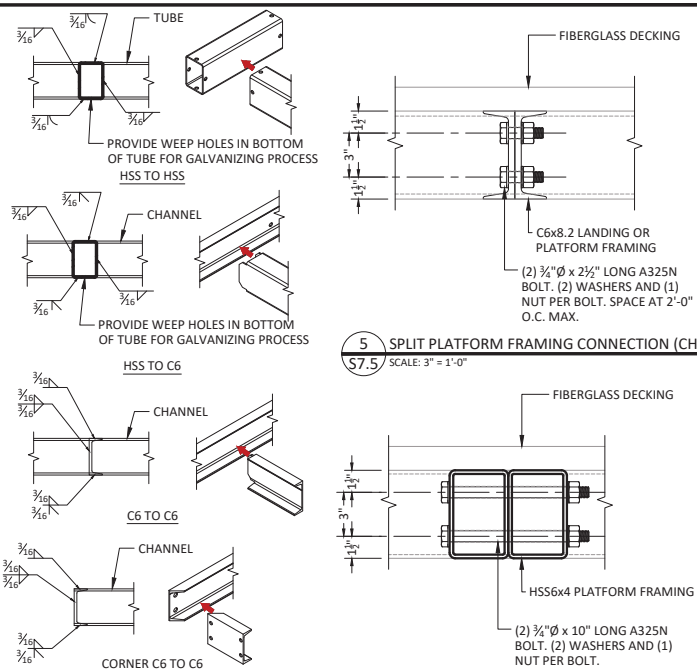


4 TYPICAL FRAMING WELDMENTS
S7.5 SCALE: 1/2" = 1'-0"

5 SPLIT PLATFORM FRAMING CONNECTION (CHANNEL)
S7.5 SCALE: 3" = 1'-0"


6 SPLIT PLATFORM FRAMING CONNECTION (HSS)
S7.5 SCALE: 3" = 1'-0"

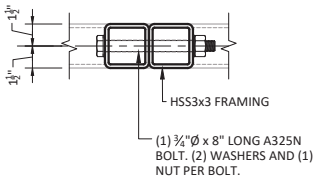


7 HSS3x3 BOLTING CONNECTION
S7.5 SCALE: 3" = 1'-0"

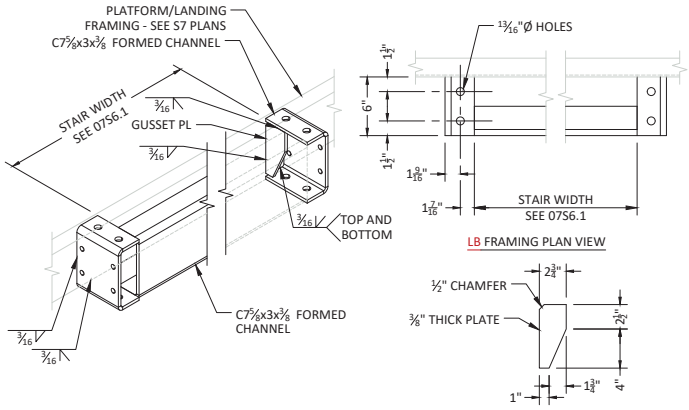

8 "LB" STRINGER SUPPORT FRAME
S7.5 SCALE: 2" = 1'-0"

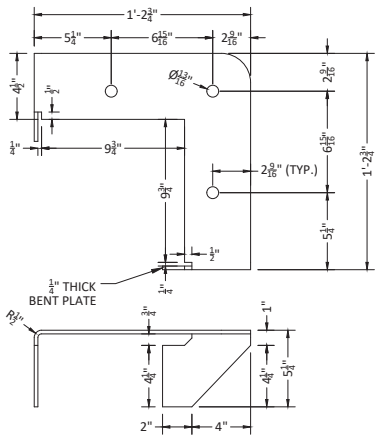

9 WRAPPED LANDING CONNECTION BRACKET
S7.5 SCALE: 3" = 1'-0"

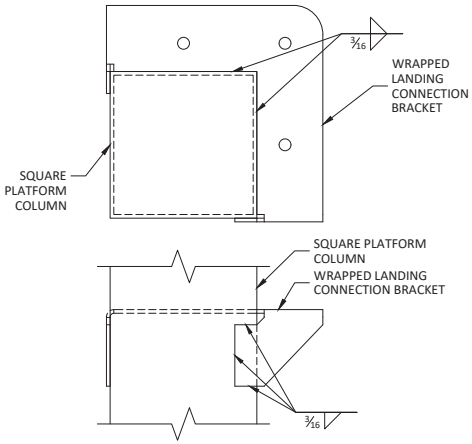

10 WRAPPED LANDING CONNECTION BRACKET TO COLUMN
S7.5 SCALE: 3" = 1'-0"

© 2025 - Splashtacular, LLC - All Rights Reserved.

This document is the intellectual property of Splashtacular, LLC, which has exclusive rights to proprietary trade secrets and confidential information contained herein. Receipt of permission to use this document does not convey any rights to use the information contained herein without prior written consent of Splashtacular, LLC.

REVISION HISTORY

MARK	DATE		APPROVED
1	10/22/2025	ISSUED FOR APPROVAL	
2	01/12/2026	ISSUED FOR APPROVAL - REVISE & RESUBMIT 1	


The Structural Support System, foundations, decking/treads, fiberglass components including a finite analysis of the ride path depicted on these drawings were designed under the direction of the Professional Engineer who's seal and signature are affixed to this drawing. Any structural design connections of the slide components that are connected to a building are not by Splashtacular.

ALABAMA LICENSED No. 38719 PROFESSIONAL ENGINEER ROBIN RODGERS


SPLASHTACULAR
Waterslides and Waterpark Attractions
401 N.East Street • Paola, Kansas 66071
P 800.844.5334 • F 913.294.2496

TITLE: TOWER FRAMING & DETAILS
PROJECT: MARGARITAVILLE RESORT
DATE: 09/16/2025 | PROJECT NUMBER: 16925 | COUNTRY: USA
SCALE: AS NOTED | DESIGNER: RRR | STATE: AL
CHECKED: DAR/RRR | APPROVED: RRR | CITY: ORANGE BEACH


S7.5

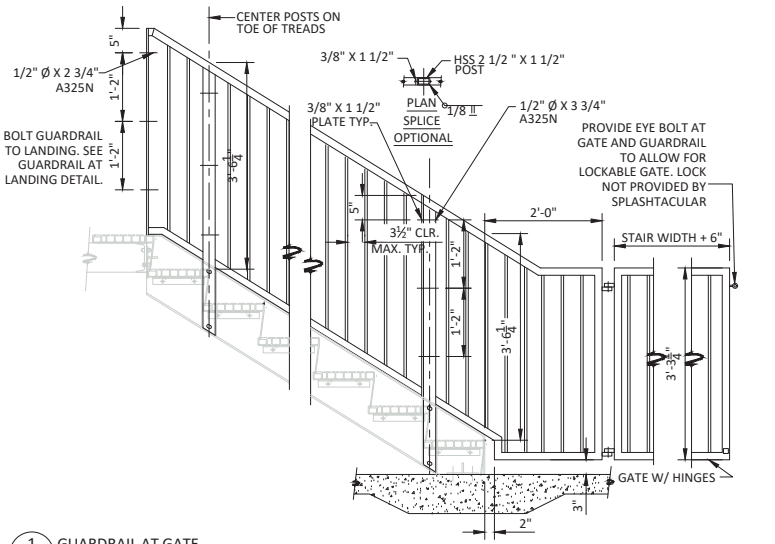


1 GUARDRAIL AT GATE
S8.0 SCALE: 1" = 1'-0"

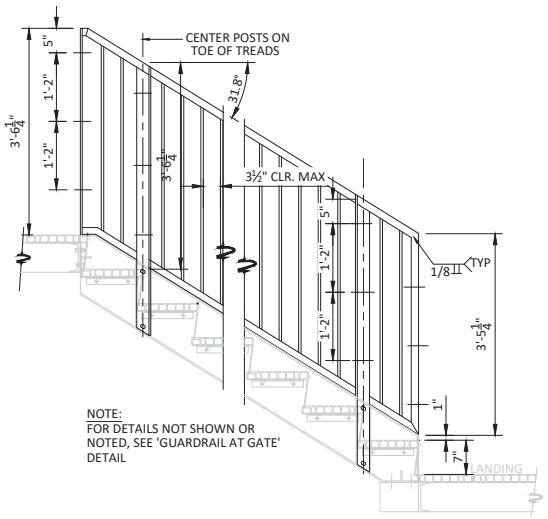


2 GUARDRAIL AT STAIRS
S8.0 SCALE: 1" = 1'-0"

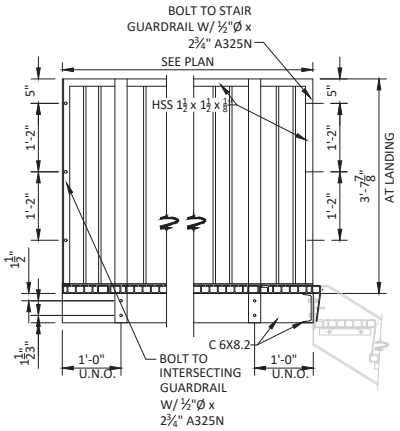


3 LANDING GUARDRAIL
S8.0 SCALE: 1" = 1'-0"

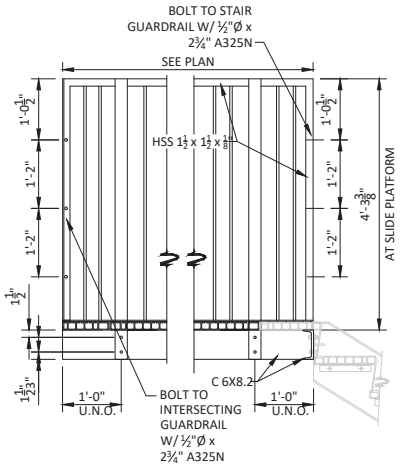


4 PLATFORM GUARDRAIL
S8.0 SCALE: 1" = 1'-0"

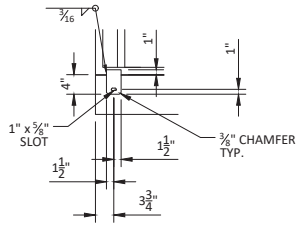

5 RAILING TAB DETAIL
S8.0 SCALE: 1" = 1'-0"

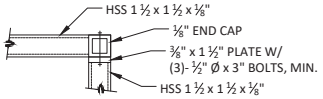

6 PLAN AT CORNERS
S8.0 SCALE: 3" = 1'-0"

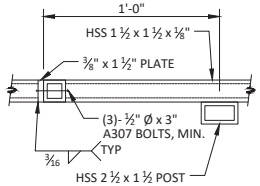

7 OPTIONAL SPLICE
S8.0 SCALE: 3" = 1'-0"

© 2025 - Splashtacular, LLC - All Rights Reserved.

This document is the intellectual property of Splashtacular, LLC, which has exclusive rights to proprietary trade secrets and confidential information contained herein. Receipt of permission to use this document does not convey any rights to use the information contained herein without prior written consent of Splashtacular, LLC.

REVISION HISTORY

MARK	DATE		APPROVED
1	10/22/2025	ISSUED FOR APPROVAL	
2	01/12/2026	ISSUED FOR APPROVAL - REVISE & RESUBMIT 1	


The Structural Support System, foundations, decking/treads, fiberglass components including a finite analysis of the ride path depicted on these drawings were designed under the direction of the Professional Engineer who's seal and signature are affixed to this drawing. Any structural design connections of the slide components that are connected to a building are not by Splashtacular.

LICENSED PROFESSIONAL ENGINEER No. 38719 ROBIN RODGERS


SPLASHTACULAR
Waterslides and Waterpark Attractions
401 N.East Street • Paola, Kansas 66071
P 800.844.5334 • F 913.294.2496

TITLE: STAIR & RAILING DETAILS			
PROJECT: MARGARITAVILLE RESORT			
DATE: 09/16/2025	PROJECT NUMBER: 16925	COUNTRY: USA	
SCALE: AS NOTED	DESIGNER: RRR	STATE: AL	
CHECKED: DAR/RRR	APPROVED: RRR	CITY: ORANGE BEACH	


S8.0

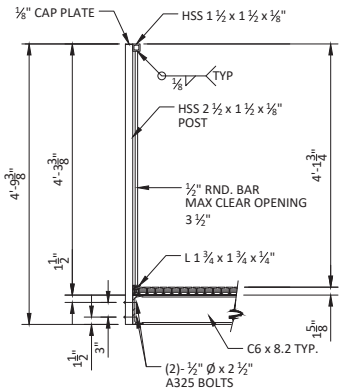


1 PLATFORM GUARDRAIL SECTION
S8.1 SCALE: 1" = 1'-0"

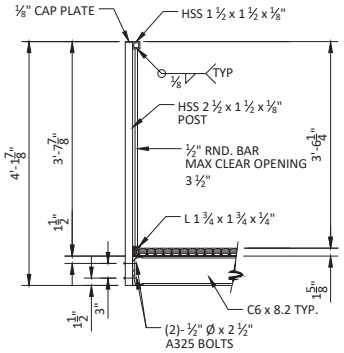

2 LANDING GUARDRAIL SECTION
S8.1 SCALE: 1" = 1'-0"

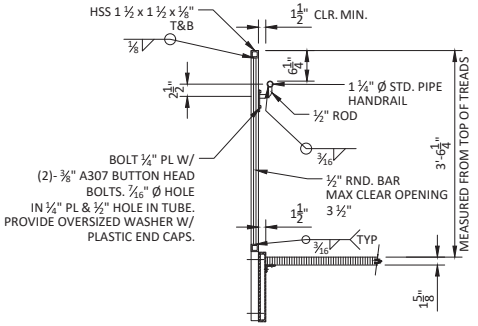


3 STAIR GUARDRAIL SECTION
S8.1 SCALE: 1" = 1'-0"

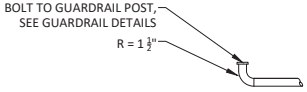


SECTION A-A


NOTES:
1. DRILL RELIEF HOLES AS REQ'D FOR GALV. PROCESS
2. RAILING SPACING SHOWN FOR REFERENCE QUANTITY ONLY. AS BUILT SPACING MAY VARY FROM SPACING SHOWN NOT TO EXCEED 48".
3. GRIND ALL EDGES SMOOTH

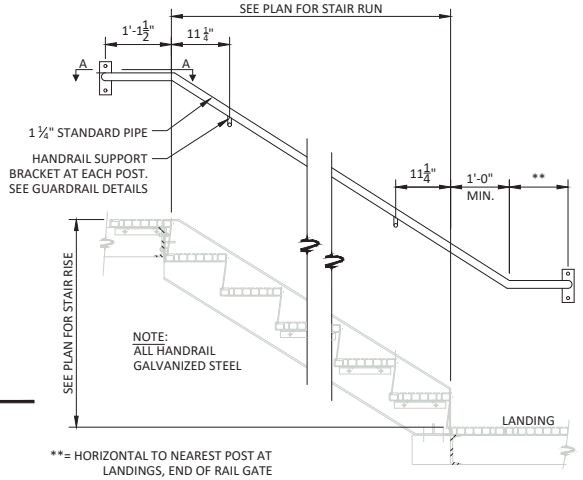

**= HORIZONTAL TO NEAREST POST AT LANDINGS, END OF RAIL GATE

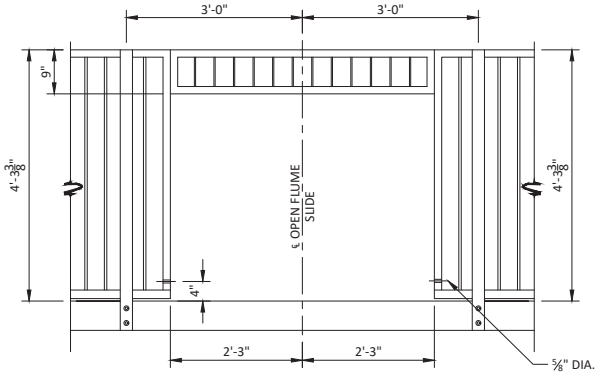


42" OPEN FLUME
STANDARD PLATFORM

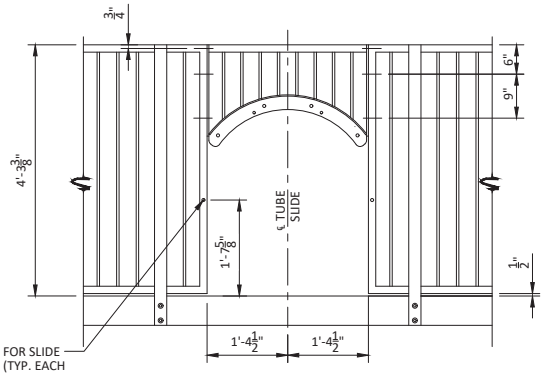

32" CLOSED TUBE
STANDARD PLATFORM

5 HANDRAIL DETAILS
S8.1 SCALE: 1" = 1'-0"

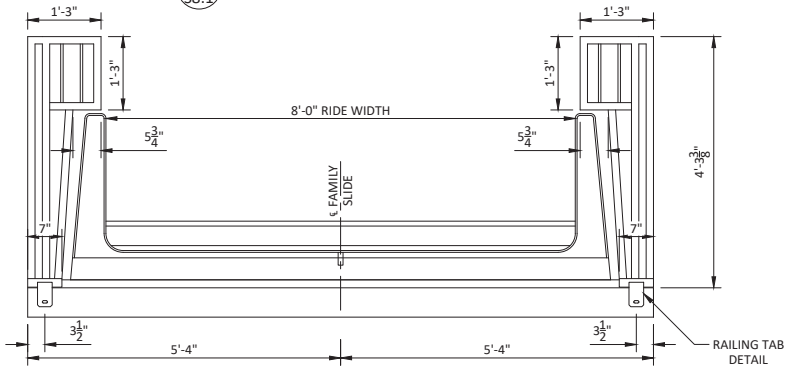

8' FAMILY SLIDE

NOTES:
1. VIEWS ARE FROM EXTERIOR OF LANDING.
2. FOR DIMENSIONS NOT SHOWN SEE RAILING DETAILS (THIS SHEET).
3. ADJUST DIMENSION FOR INTERSECTION WITH PERPENDICULAR RAIL.

4 GUARDRAIL AT SLIDE OPENINGS
S8.1 SCALE: 1" = 1'-0"

© 2025 - Splashtacular, LLC - All Rights Reserved.

This document is the intellectual property of Splashtacular, LLC, which has exclusive rights to proprietary trade secrets and confidential information contained herein. Receipt of permission to use this document does not convey any rights to use the information contained herein without prior written consent of Splashtacular, LLC.

REVISION HISTORY

MARK	DATE		APPROVED
1	10/22/2025	ISSUED FOR APPROVAL	
2	01/12/2026	ISSUED FOR APPROVAL - REVISE & RESUBMIT 1	


The Structural Support System, foundations, decking/treads, fiberglass components including a finite analysis of the ride path depicted on these drawings were designed under the direction of the Professional Engineer who's seal and signature are affixed to this drawing. Any structural design connections of the slide components that are connected to a building are not by Splashtacular.

ALABAMA LICENSED No. 38719 PROFESSIONAL ENGINEER ROBIN RODGERS


SPLASHTACULAR
Waterslides and Waterpark Attractions
401 N.East Street • Paola, Kansas 66071
P 800.844.5334 • F 913.294.2496

TITLE: STAIR & RAILING DETAILS
PROJECT: MARGARITAVILLE RESORT
DATE: 09/16/2025 | PROJECT NUMBER: 16925 | COUNTRY: USA
SCALE: AS NOTED | DESIGNER: RRR | STATE: AL
CHECKED: DAR/RRR | APPROVED: RRR | CITY: ORANGE BEACH


S8.1

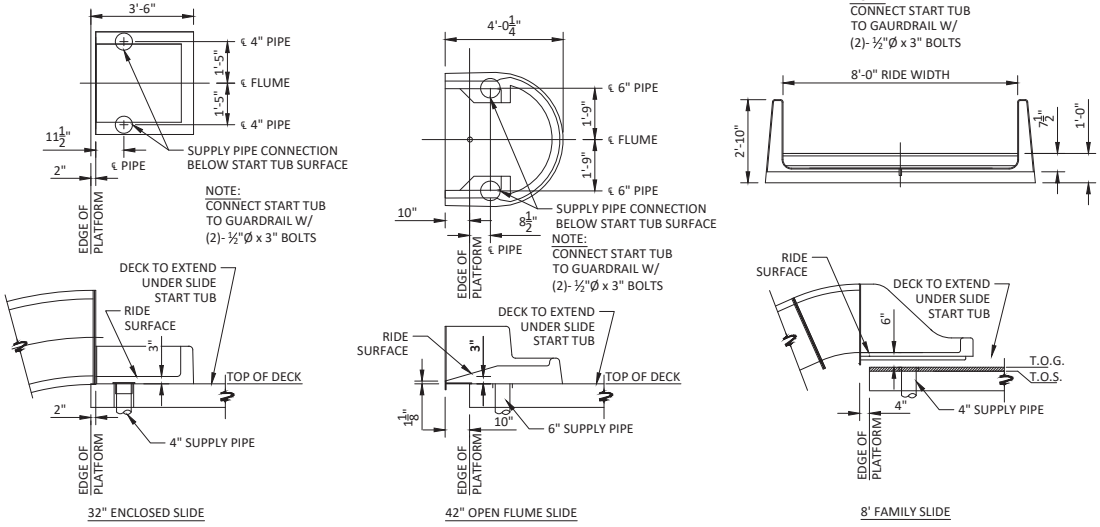


1 S9.0 SLIDE START TUB DETAILS
SCALE: 1/2" = 1'-0"

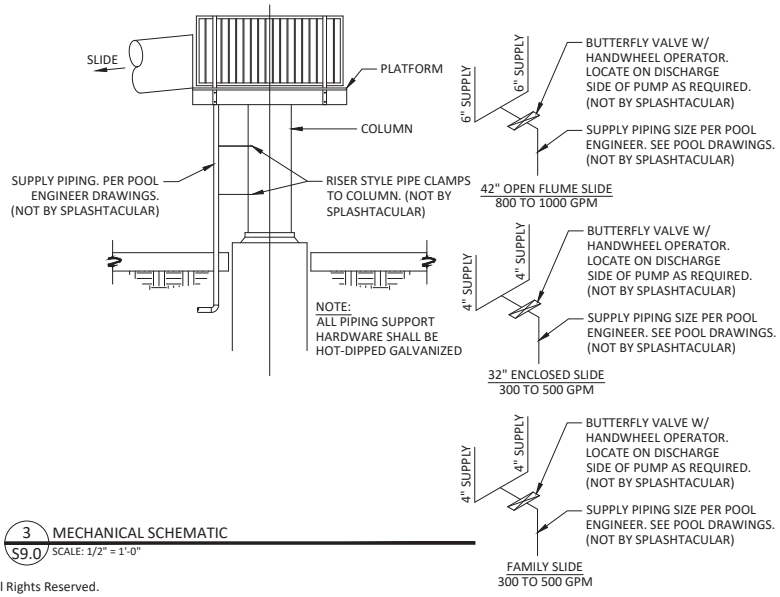


3 S9.0 MECHANICAL SCHEMATIC
SCALE: 1/2" = 1'-0"

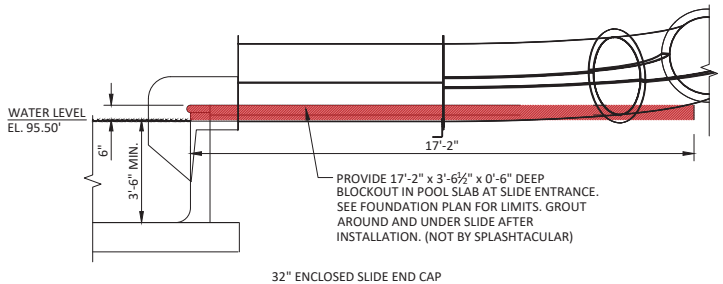

32" ENCLOSED SLIDE END CAP

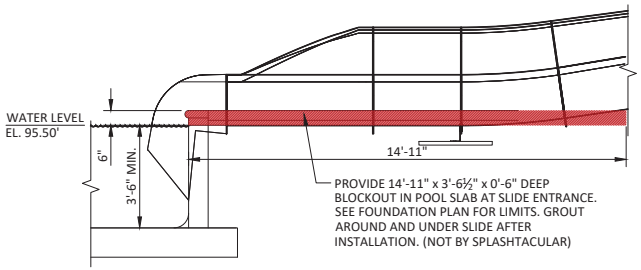

42" OPEN FLUME END CAP

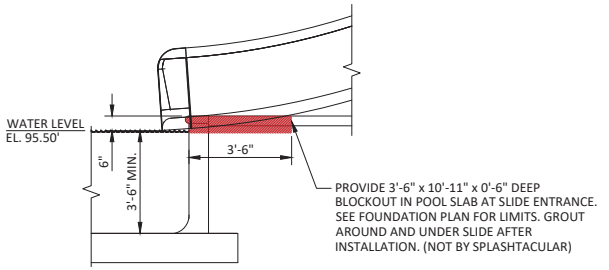

FAMILY SLIDE END CAP

2 S9.0 SLIDE EXIT POOL DETAILS
SCALE: 1/2" = 1'-0"

© 2025 - Splashtacular, LLC - All Rights Reserved.

This document is the intellectual property of Splashtacular, LLC, which has exclusive rights to proprietary trade secrets and confidential information contained herein. Receipt of permission to use this document does not convey any rights to use the information contained herein without prior written consent of Splashtacular, LLC.

REVISION HISTORY

MARK	DATE		APPROVED
1	10/22/2025	ISSUED FOR APPROVAL	
2	01/12/2026	ISSUED FOR APPROVAL - REVISE & RESUBMIT 1	
3			
4			
5			


The Structural Support System, foundations, decking/treads, fiberglass components including a finite analysis of the ride path depicted on these drawings were designed under the direction of the Professional Engineer who's seal and signature are affixed to this drawing. Any structural design connections of the slide components that are connected to a building are not by Splashtacular.


ALABAMA LICENSED No. 38719 PROFESSIONAL ENGINEER ROBIN RODGERS

SPLASHTACULAR
Waterslides and Waterpark Attractions
401 N.East Street • Paola, Kansas 66071
P 800.844.5334 • F 913.294.2496


TITLE: SLIDE ENTRY, EXIT & PART DETAILS
PROJECT: MARGARITAVILLE RESORT
DATE: ~~09/16/2025~~
PROJECT NUMBER: 16925
COUNTRY: USA
SCALE: AS NOTED
DESIGNER: RRR
STATE: AL
CHECKED: DAR/RRR
APPROVED: RRR
CITY: ORANGE BEACH

S9.0

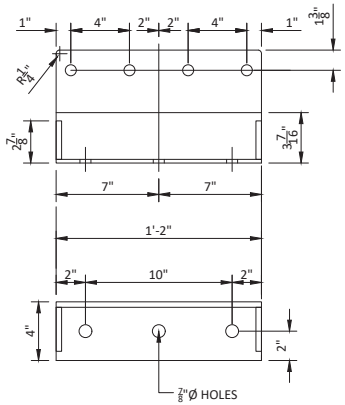

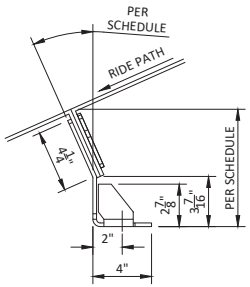


BOLT BRACKET TO SLIDE W/ 1/2"Ø GALV. A307 BOLTS W/ STANDARD WASHERS EACH SIDE AND LOCK WASHER

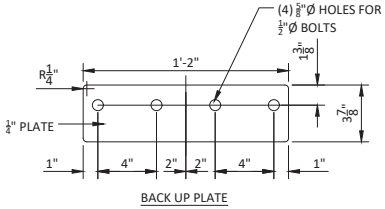


BACK UP PLATE

1 S9.0 SLIDE START TUB DETAILS
SCALE: 1/2" = 1'-0"

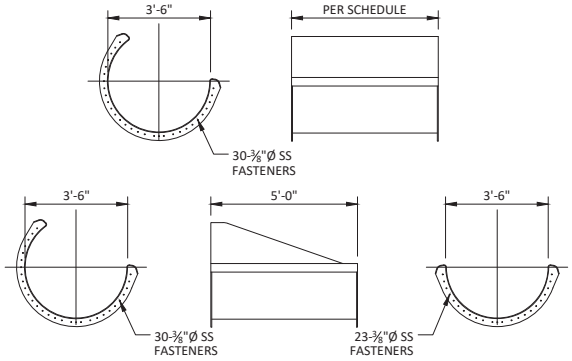

2 S9.1 42" OPEN FLUME SLIDE TYPICAL SECTION DETAILS
SCALE: 1/2" = 1'-0"

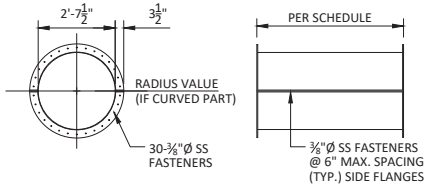

3 S9.1 32" ENCLOSED SLIDE TYPICAL SECTION DETAILS
SCALE: 1/2" = 1'-0"

© 2025 - Splashtacular, LLC - All Rights Reserved.

This document is the intellectual property of Splashtacular, LLC, which has exclusive rights to proprietary trade secrets and confidential information contained herein. Receipt of permission to use this document does not convey any rights to use the information contained herein without prior written consent of Splashtacular, LLC.

REVISION HISTORY

MARK	DATE		APPROVED
1	10/22/2025	ISSUED FOR APPROVAL	
2	01/12/2026	ISSUED FOR APPROVAL - REVISE & RESUBMIT 1	

The Structural Support System, foundations, decking/treads, fiberglass components including a finite analysis of the ride path depicted on these drawings were designed under the direction of the Professional Engineer who's seal and signature are affixed to this drawing. Any structural design connections of the slide components that are connected to a building are not by Splashtacular.

ALABAMA LICENSED No. 38719 PROFESSIONAL ENGINEER ROBIN RODGERS

SPLASHTACULAR
Waterslides and Waterpark Attractions
401 N.East Street • Paola, Kansas 66071
P 800.844.5334 • F 913.294.2496

TITLE: SLIDE ENTRY, EXIT & PART DETAILS
PROJECT: MARGARITAVILLE RESORT
DATE: 09/16/2025 | PROJECT NUMBER: 16925 | COUNTRY: USA
SCALE: AS NOTED | DESIGNER: RRR | STATE: AL
CHECKED: DAR/RRR | APPROVED: RRR | CITY: ORANGE BEACH

S9.1

SPLASHTACULAR
Innovators of Fun.

Waterslide

Color and Signage Submittal

Project Name: Margaritaville

Project Location: Orange Beach, FL

Splashtacular Project Number: 16925

401 N. East Paola, KS 66071 | www.splashtacular.com | 1.800.844.5334 | fax: 913.294.2496 | sales@splashtacular.com

Slide Complex and Custom Tower



Slide Complex and Custom Tower



Splashtacular Color Verification Form

Project #: 16925 Project Name: Margaritaville

This form must be completed and signed in order to begin fabrication on your project.

Lead time is 16-18 weeks after receipt of Approved Shop Drawings and Color Submittals.

PLEASE RETURN THIS COMPLETED VERIFICATION FORM AS SOON AS POSSIBLE!

Structural Steel – Flume Support Systems, Tower/Platform Columns, and Railings:

All steel is galvanized. If steel is also powder coated, please choose from the RAL color fan chart provided.
Please select a color for this option ONLY if powder coating was part of the contracted scope, otherwise write "Galv Only".

Color #_____ Color Name_____

Stairs Treads/Decking

Please choose:

☐ White



☒ White w/ Contrasting Nosing Stripe



Upper Platform Themed Metal Roof

Metal Roofs can also be coordinated with the onsite roofing contractor.

Metal Roof Color Name_____

Family Slide Metal Roof Color

Metal Roofs can also be coordinated with the onsite roofing contractor.

Metal Roof Color Name_____

Fiberglass SLIDE A - 42" Open

**Please note that the start tub/end cap/runout color will be the same color as the interior selection, unless otherwise stated. Please choose from RAL color fan chart.*

Interior: Color #_____ Color Name_____

Exterior: Color #_____ Color Name_____

Fiberglass SLIDE B - 32" Enclosed

**Please note that the start tub/end cap/runout color will be the same color as the interior selection, unless otherwise stated. Please choose from RAL color fan chart.*

Interior: Color #_____ Color Name_____

Exterior: Color #_____ Color Name_____

Fiberglass SLIDE C – 8ft Open Family

**Please note that the start tub/end cap/runout color will be the same color as the interior selection, unless otherwise stated. Please choose from RAL color fan chart.*

Interior: Color #_____ Color Name_____

Exterior: Color #_____ Color Name_____

Hardie Board – Tower Cladding

Tower Cladding Color Name_____

Hardie Board – Tower Trim

Tower Trim Color Name_____

Hardie Board Cladding/Trim Color Options

Arctic White


Cobble Stone



Iron gray



Timber Bark

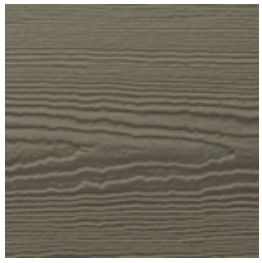

Waterslide Safety Signage

Please circle "Yes" if you have reviewed and approved the attached Splashtacular Safety Signage.

YES **NO**


_____
Signature

_____
Date

Lead time is 16-18 weeks after receipt of Approved Shop Drawings and Color Submittals.

Pool Entry Sign

The following sign should be posted next to the starter tub of each waterslide.

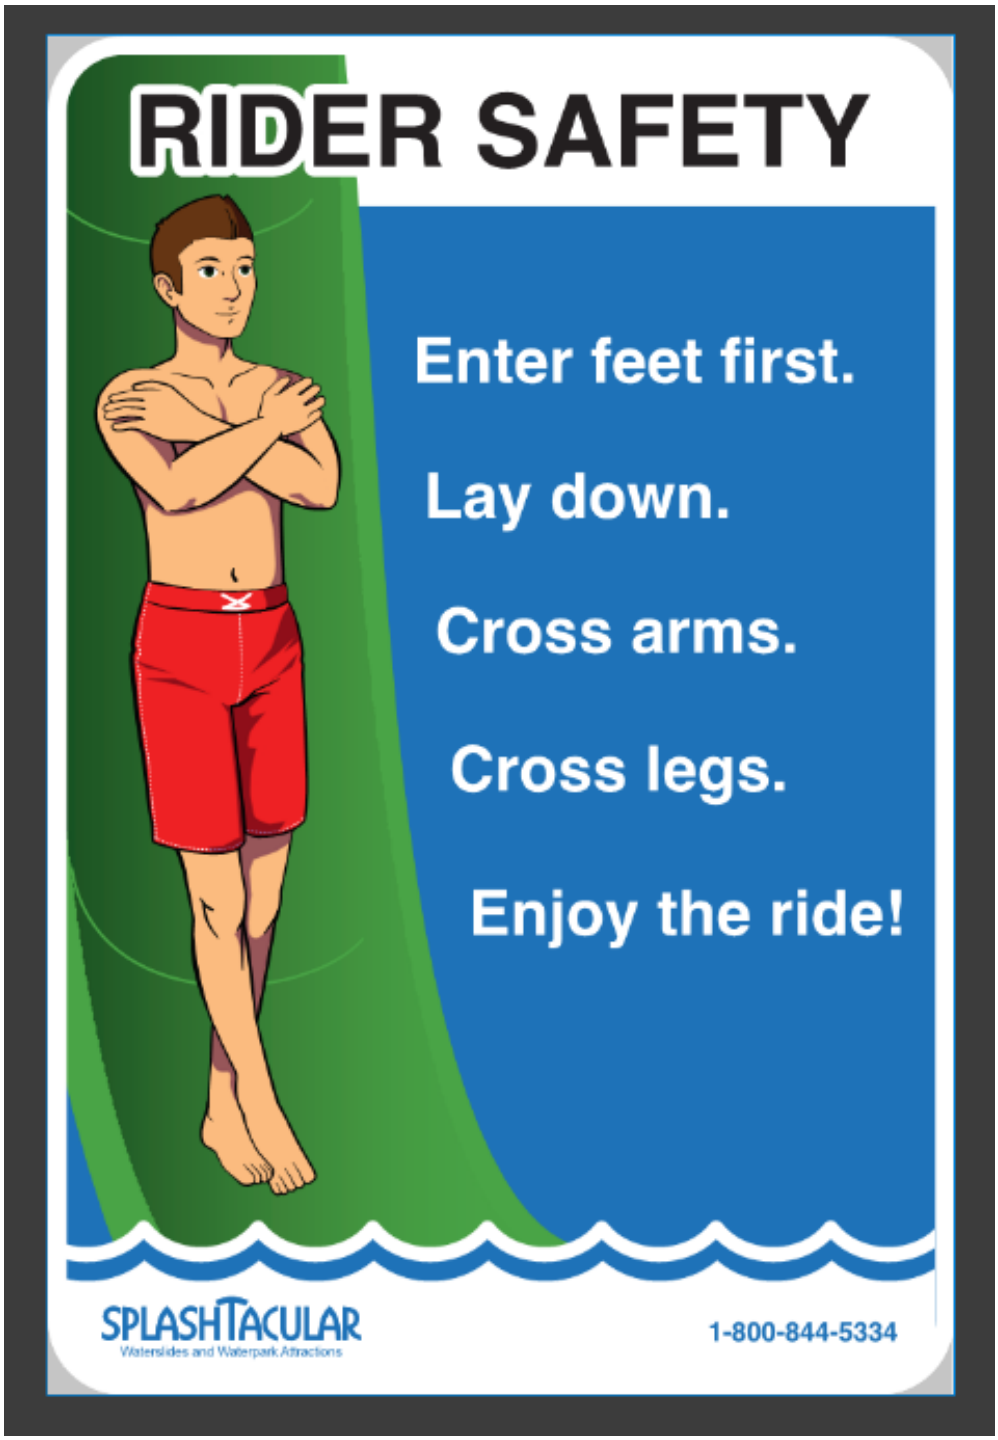

Waterslide Rules Sign

The following sign should be posted next to the entrance of the waterslide tower.

WATERSLIDE RULES

1. All riders must be at least 48" tall
2. Maximum rider weight is 300 pounds
3. WARNING: Water depth is 3 feet 6 inches
4. Non-swimmers are not permitted
5. All riders must ride feet first while lying on their back with arms crossed across their chest. Do not go down the slide head first. Do not sit up while riding the slide
6. Riders must enter the slide in a sitting position and wait for instructions from the lifeguard stationed at the slide starter tub
7. Do not propel yourself into the ride
8. Only one rider at a time. Absolutely no trains or chains of riders are permitted
9. No running, standing, kneeling, rotating, tumbling or stopping in the flume. Arms and hands must remain inside the flume at all times. Riders should remain in proper riding position until forward movement is terminated. At no time should the rider attempt to stand up while on the slide or prior to coming to a complete stop in the splash out area
10. No tubes, mats, or life jackets are permitted on the waterslide
11. No combs or foreign objects are allowed in pockets and no jewelry can be worn while riding the slide. No cut off jeans or swim wear with exposed zippers, buckles, rivets or metal ornamentation; only approved swim suits allowed
12. The line should form on the deck with one rider on each landing and one rider in the starter tub. Wait until landing area is clear before entering
13. Riders must be in good health. Elderly persons, those suffering from heart disease, high blood pressure, epilepsy, or persons using prescription medication should consult their physician before using this slide. Individuals with medical conditions including, but not limited to, pregnancy, heart, or back problems should not ride
14. Do not use this slide while under the influence of alcohol or drugs
15. No diving from the slide
16. Leave the plunge pool promptly after entering

WARNING "Failure to follow rules can result in serious injury."

SPLASHTACULAR
Waterslides and Waterpark Attractions

1-800-844-5334

SPLASHTACULAR®

RAL Classic Colors - 1

The colors depicted on the following chart are for guidance only.
Displayed colors will depend on your printer, monitor, and browser.

Yellows

RAL 1000 Green beige	RAL 1001 Beige	RAL 1002 Sand yellow	RAL 1003 Signal yellow	RAL 1004 Golden yellow
RAL 1005 Honey yellow	RAL 1006 Maize yellow	RAL 1007 Daffodil yellow	RAL 1011 Brown beige	RAL 1012 Lemon yellow
RAL 1013 Oyster white	RAL 1014 Ivory	RAL 1015 Light ivory	RAL 1016 Sulphur yellow	RAL 1017 Saffron yellow
RAL 1018 Zinc yellow	RAL 1019 Grey beige	RAL 1020 Olive yellow	RAL 1021 Rape yellow	RAL 1023 Traffic yellow
RAL 1024 Ochre yellow	RAL 1027 Curry	RAL 1028 Melon yellow	RAL 1032 Broom yellow	RAL 1033 Dahlia yellow
RAL 1034 Pastel yellow	RAL 1037 Sun yellow			

Oranges

RAL 2000 Yellow orange	RAL 2001 Red orange	RAL 2002 Vermilion	RAL 2003 Pastel orange	RAL 2004 Pure orange
RAL 2008 Bright red orange	RAL 2009 Traffic orange	RAL 2010 Signal orange	RAL 2011 Deep orange	RAL 2012 Salmon orange

RAL Classic Colors - 2

The colors depicted on the following chart are for guidance only.
Displayed colors will depend on your printer, monitor, and browser.

Reds

RAL 3000 Flame red	RAL 3001 Signal red	RAL 3002 Carmine red	RAL 3003 Ruby red	RAL 3004 Purple red
RAL 3005 Wine red	RAL 3007 Black red	RAL 3009 Oxide red	RAL 3011 Brown red	RAL 3012 Beige red
RAL 3013 Tomato red	RAL 3014 Antique pink	RAL 3015 Light pink	RAL 3016 Coral red	RAL 3017 Rose
RAL 3018 Strawberry red	RAL 3020 Traffic red	RAL 3022 Salmon pink	RAL 3027 Raspberry red	RAL 3031 Orient red

Violets

RAL 4001 Red lilac	RAL 4002 Red violet	RAL 4003 Heather violet	RAL 4004 Claret violet	RAL 4005 Blue lilac
RAL 4006 Traffic purple	RAL 4007 Purple violet	RAL 4008 Signal violet	RAL 4009 Pastel violet	RAL 4010 Telemagenta

Blues

RAL 5000 Violet blue	RAL 5001 Green blue	RAL 5002 Ultramarine blue	RAL 5003 Sapphire blue	RAL 5004 Black blue
RAL 5005 Signal blue	RAL 5007 Brilliant blue	RAL 5008 Grey blue	RAL 5009 Azure blue	RAL 5010 Gentian blue

The colors depicted on the following chart are for guidance only.
Displayed colors will depend on your printer, monitor, and browser.

Blues Continued

RAL 5011 Steel blue	RAL 5012 Light blue	RAL 5013 Cobalt blue	RAL 5014 Pigeon blue	RAL 5015 Sky blue
RAL 5017 Traffic blue	RAL 5018 Turquoise blue	RAL 5019 Capri blue	RAL 5020 Ocean blue	RAL 5021 Water blue
RAL 5022 Night blue	RAL 5023 Distant blue	RAL 5024 Pastel blue		

Greens

RAL 6000 Patina green	RAL 6001 Emerald green	RAL 6002 Leaf green	RAL 6003 Olive green	RAL 6004 Blue green
RAL 6005 Moss green	RAL 6006 Grey olive	RAL 6007 Bottle green	RAL 6008 Brown green	RAL 6009 Fir green
RAL 6010 Grass green	RAL 6011 Reseda green	RAL 6012 Black green	RAL 6013 Reed green	RAL 6014 Yellow olive
RAL 6015 Black olive	RAL 6016 Turquoise green	RAL 6017 May green	RAL 6018 Yellow green	RAL 6019 Pastel green
RAL 6020 Chrome green	RAL 6021 Pale green	RAL 6022 Olive drab	RAL 6024 Traffic green	RAL 6025 Fern green

The colors depicted on the following chart are for guidance only.
Displayed colors will depend on your printer, monitor, and browser.

Greens Continued

RAL 6026 Opal green	RAL 6027 Light green	RAL 6028 Pine green	RAL 6029 Mint green	RAL 6032 Signal green
RAL 6033 Mint turquoise	RAL 6034 Pastel turquoise			

Greys

RAL 7000 Squirrel grey	RAL 7001 Silver grey	RAL 7002 Olive grey	RAL 7003 Moss grey	RAL 7004 Signal grey
RAL 7005 Mouse grey	RAL 7006 Beige grey	RAL 7008 Khaki grey	RAL 7009 Green grey	RAL 7010 Tarpaulin grey
RAL 7011 Iron grey	RAL 7012 Basalt grey	RAL 7013 Brown grey	RAL 7015 Slate grey	RAL 7016 Anthracite grey
RAL 7021 Black grey	RAL 7022 Umbra grey	RAL 7023 Concrete grey	RAL 7024 Graphite grey	RAL 7026 Granite grey
RAL 7030 Stone grey	RAL 7031 Blue grey	RAL 7032 Pebble grey	RAL 7033 Cement grey	RAL 7034 Yellow grey
RAL 7035 Light grey	RAL 7036 Platinum grey	RAL 7037 Dusty grey	RAL 7038 Agate grey	RAL 7039 Quartz grey

The colors depicted on the following chart are for guidance only.
Displayed colors will depend on your printer, monitor, and browser.

Greys Continued

RAL 7040 Window grey	RAL 7042 Traffic grey A	RAL 7043 Traffic grey B	RAL 7044 Silk grey	RAL 7045 Telegrey 1
RAL 7046 Telegrey 2	RAL 7047 Telegrey 4			

Browns

RAL 8000 Green brown	RAL 8001 Ochre brown	RAL 8002 Signal brown	RAL 8003 Clay brown	RAL 8004 Copper brown
RAL 8007 Fawn brown	RAL 8008 Olive brown	RAL 8011 Nut brown	RAL 8012 Red brown	RAL 8014 Sepia brown
RAL 8015 Chestnut brown	RAL 8016 Mahogany brown	RAL 8017 Chocolate brown	RAL 8019 Grey brown	RAL 8022 Black brown
RAL 8023 Orange brown	RAL 8024 Beige brown	RAL 8025 Pale brown	RAL 8028 Terra brown	

Blacks and Whites

RAL 9001 Cream	RAL 9002 Grey white	RAL 9003 Signal white	RAL 9004 Signal black	RAL 9005 Jet black
RAL 9010 Pure white	RAL 9011 Graphite black	RAL 9016 Traffic white	RAL 9017 Traffic black	RAL 9018 Papyrus white

REGULAR CITY COUNCIL MEETING
AUGUST 18, 2026

Departments: City Clerk

Description of Topic: First Reading - Ordinance amending Ordinance No. 172, the Zoning Ordinance, Case No. 0703-PUD-26, Amenity District PUD at Wharf Landing (Margaritaville Resort).

Background/Description:

Action Options/Recommendation:

Source of Funding (if applicable):

ATTACHMENTS:

1. 2026-xxxx Amd 172 0703-PUD-25 Wharf Landing Amenity District Margaritaville Resort

ORDINANCE NO. 2026-xxxx

**AN ORDINANCE FURTHER AMENDING ORDINANCE NO. 172,
CITY OF ORANGE BEACH ZONING ORDINANCE,
AMENITY DISTRICT PLANNED UNIT DEVELOPMENT AT WHARF LANDING
PRELIMINARY AND FINAL PUD APPROVAL
(#0703-PUD-26)**

FINDINGS:

1. The following proposed amendment to the City of Orange Beach Zoning Ordinance has been heard and considered by the Orange Beach Planning Commission in Public Session after the required public advertisement period.
2. The City Council of the City of Orange has held the required Public Hearing after the required public advertisement period concerning the proposed amendment.

NOW, THEREFORE, BE IT ORDAINED BY THE CITY COUNCIL OF THE CITY OF ORANGE BEACH, ALABAMA, AS FOLLOWS:

1. That the Zoning Ordinance of the City of Orange Beach as previously amended is hereby further amended for the property described;
2. That the zoning classification is hereby rezoned from GB (General Business) to PUD (Planned Unit Development) for the property legally described as follows:

   Tax Parcel ID #05-61-07-36-3-001-003.005, PPIN #631778
   23150 Margaritaville Way

3. That the Zoning Ordinance of the City of Orange Beach as previously amended is hereby further amended to approve the preliminary and final PUD for the Amenity District at Wharf Landing (Margaritaville Resort), pursuant to application #0703-PUD-26 on file with the Department of Community Development;
4. That all ordinances or parts of ordinances in conflict are, to the extent of such conflict, repealed; and
5. That this Ordinance shall become effective immediately upon its adoption and publication as required by law.

ADOPTED THIS 18th DAY OF AUGUST, 2026.

_____
Renee Eberly
City Clerk

The City Clerk of the City of Orange Beach, Alabama hereby certifies that the foregoing **ORDINANCE 2026-xxxx** was posted on _____ in the following three (3) public places:
Orange Beach City Hall _____
Orange Beach Post Office _____
Orange Beach Public Library _____

_____
Renee Eberly, City Clerk